

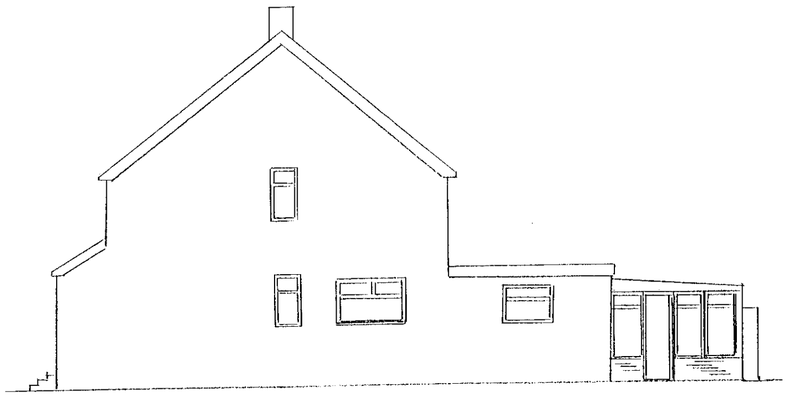



NORTH WEST ELEVATION
326

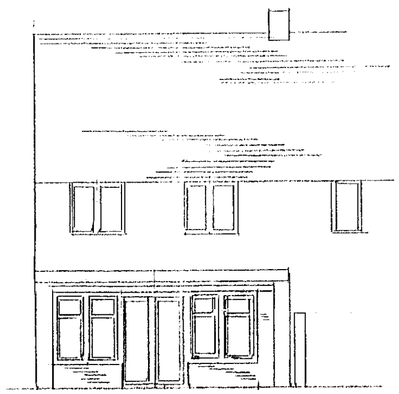


REAR ELEVATION
326

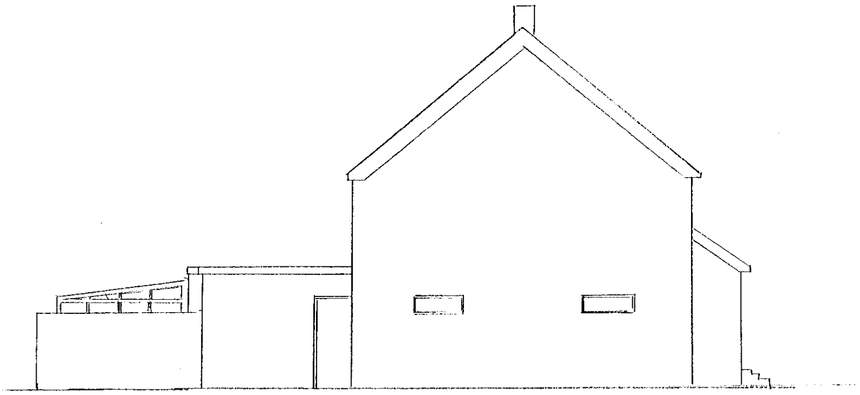

SOUTH EAST ELEVATION
328

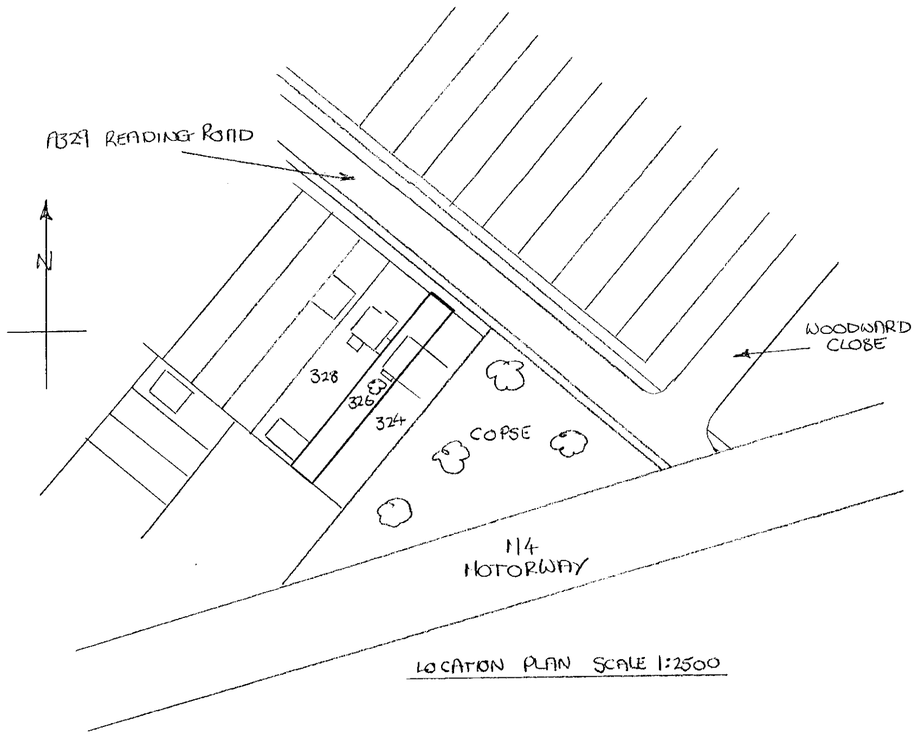

LOCATION PLAN SCALE 1:2500

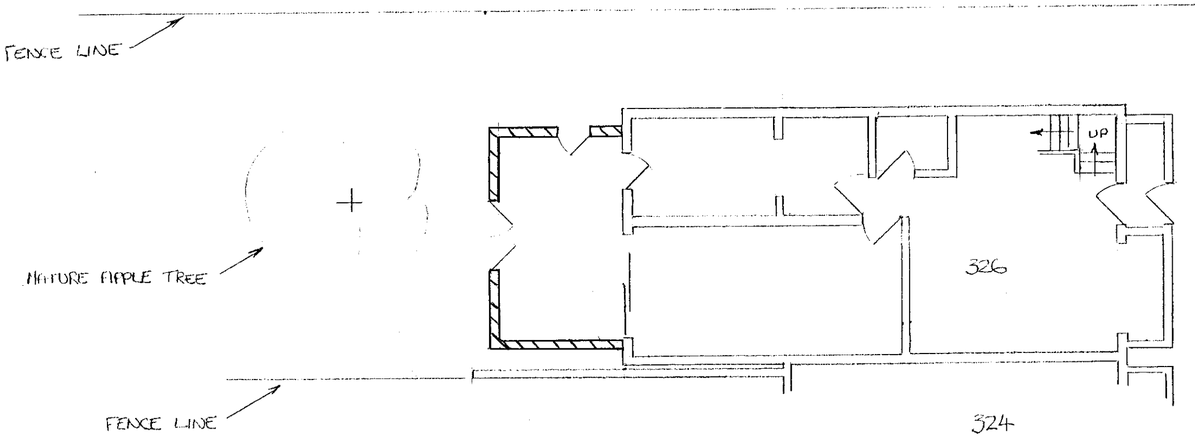


PLAN VIEW

KEY: ——— PROPOSED CONSERVATORY



15.FEB.2000* 0596

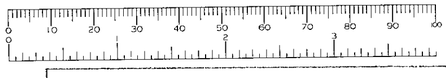

PVC-U CONSERVATORY AT 326 READING RD. WINNERSH
FOR MR G. WINGFIELD

ALL DIMENSIONS IN MILLIMETRES
SCALE 1:100 UNLESS OTHERWISE STATED
DRAWN BY G. WINGFIELD 26th SEPTEMBER 1999