


Notes:
All dimensions must be checked on site and not scaled from this drawing

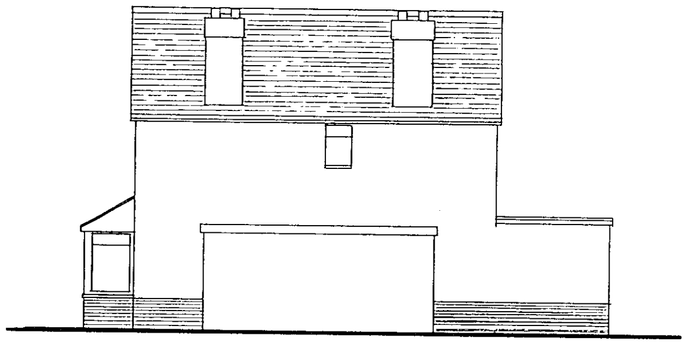


N . W E S T

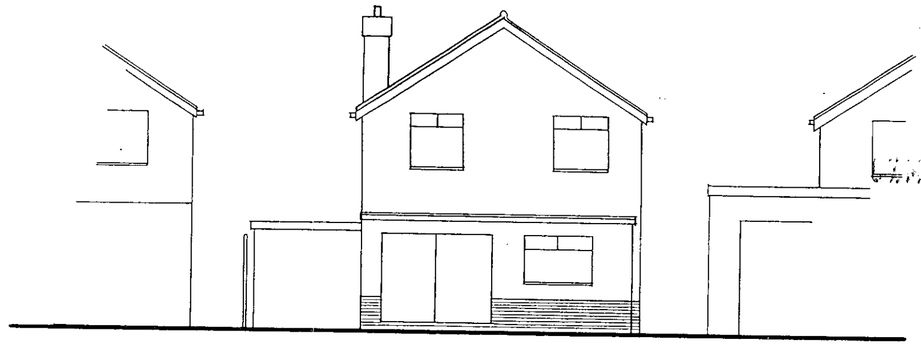

S . W E S T

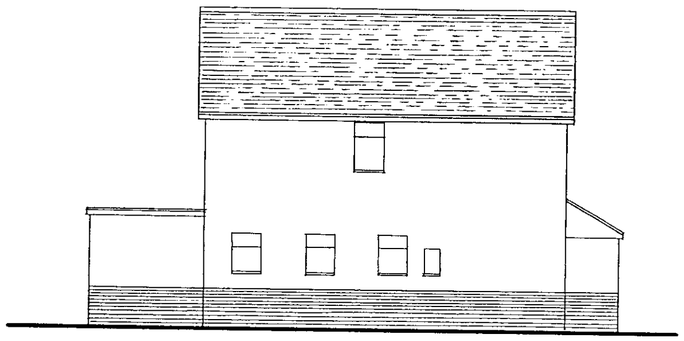

S . E A S T

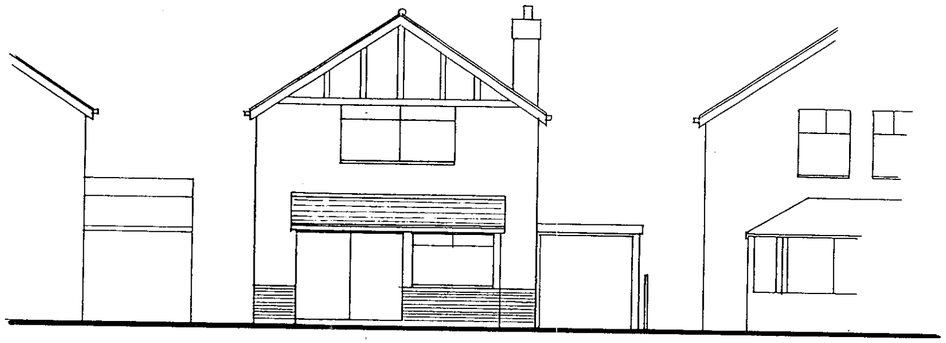

N . E A S T



Job Title
Side & Rear & front Extensions at
338 Reading Road
Winnersh
Wokingham
RG41 5EJ

Drawing Title
EXISTING ELEVATION

© Walter Glover & Associates
Planning & Building Consultants
8.Abbey Road
Virginia Water Surrey GU25 4RS
Tel. No. 01344 - 845856


Date March 2000 | Scale 1:100

Drg. No. 1663·5 | Rev.


420 x 594mm A2

Notes:
All dimensions must be checked on site and not scaled from this drawing.

all new materials to match existing house.

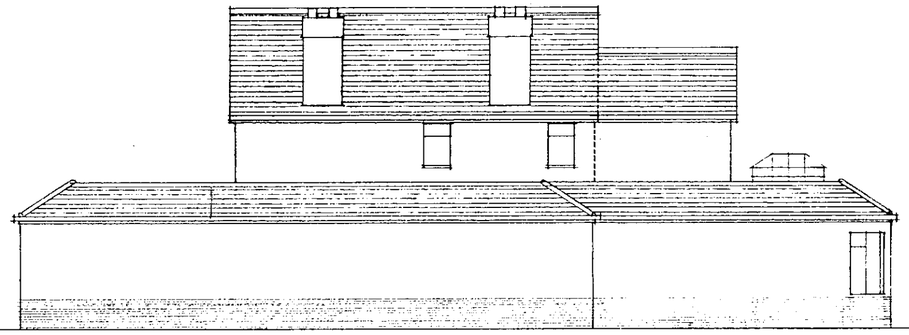


N. W E S T

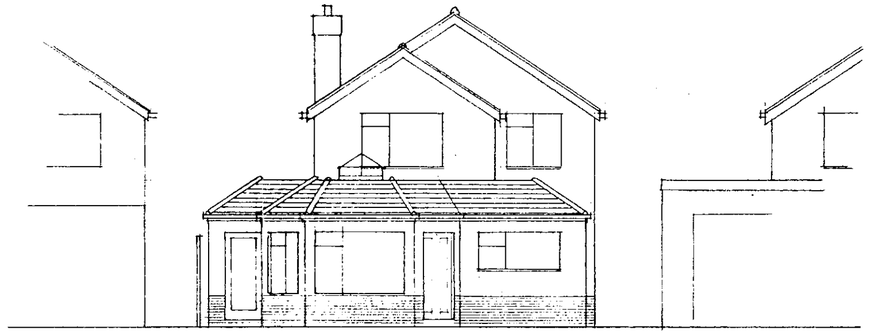


S. W E S T


07 MAR 2000 1008

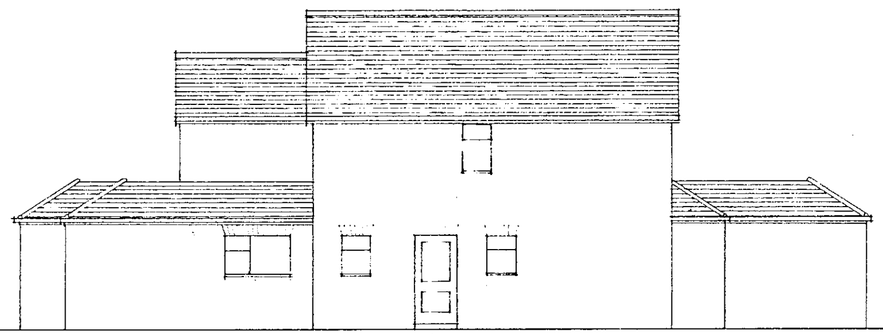


S. E A S T

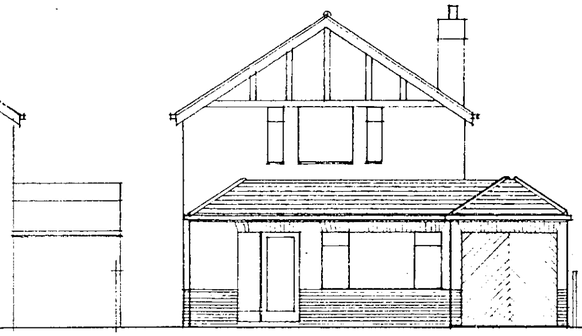


N. E A S T

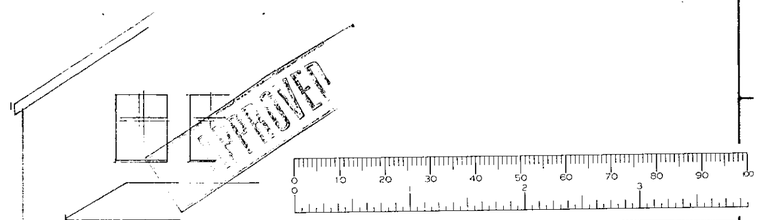

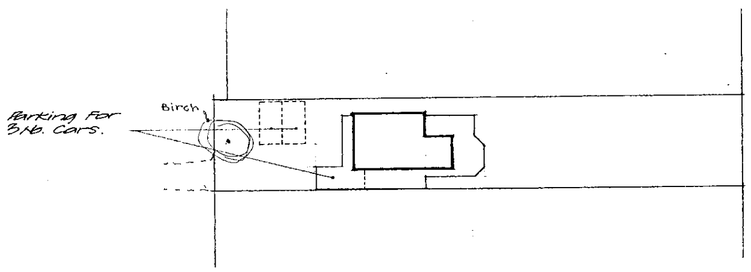

S I T E P L A N
1 : 5 0 0

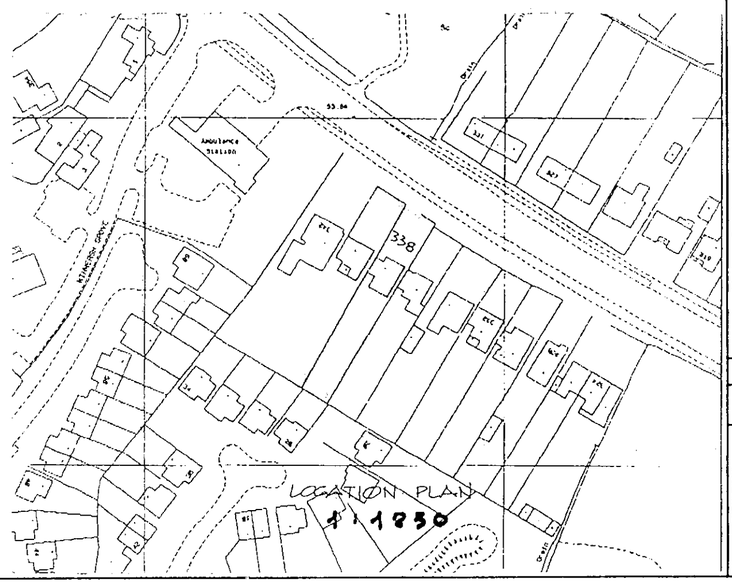

Job Title
Side, Rear & Front Extension at
338 Reading Road
Winnersh
Wokingham
RG 41 5EJ

Drawing Title
P R O P O S E D
E L E V A T I O N S

© Walter Glover & Associates
Planning & Building Consultants
8 Abbey Road
Virginia Water Surrey GU25 4RS
Tel. No. 01544 - 845856


Date Feb 2000 | scale 1:100 1:1250 & 1:500

Drg. No. 1663·4 | Rev.


420 x 594mm A2

D 23/6/00

Notes:
All dimensions must be checked on site and not scaled from this drawing

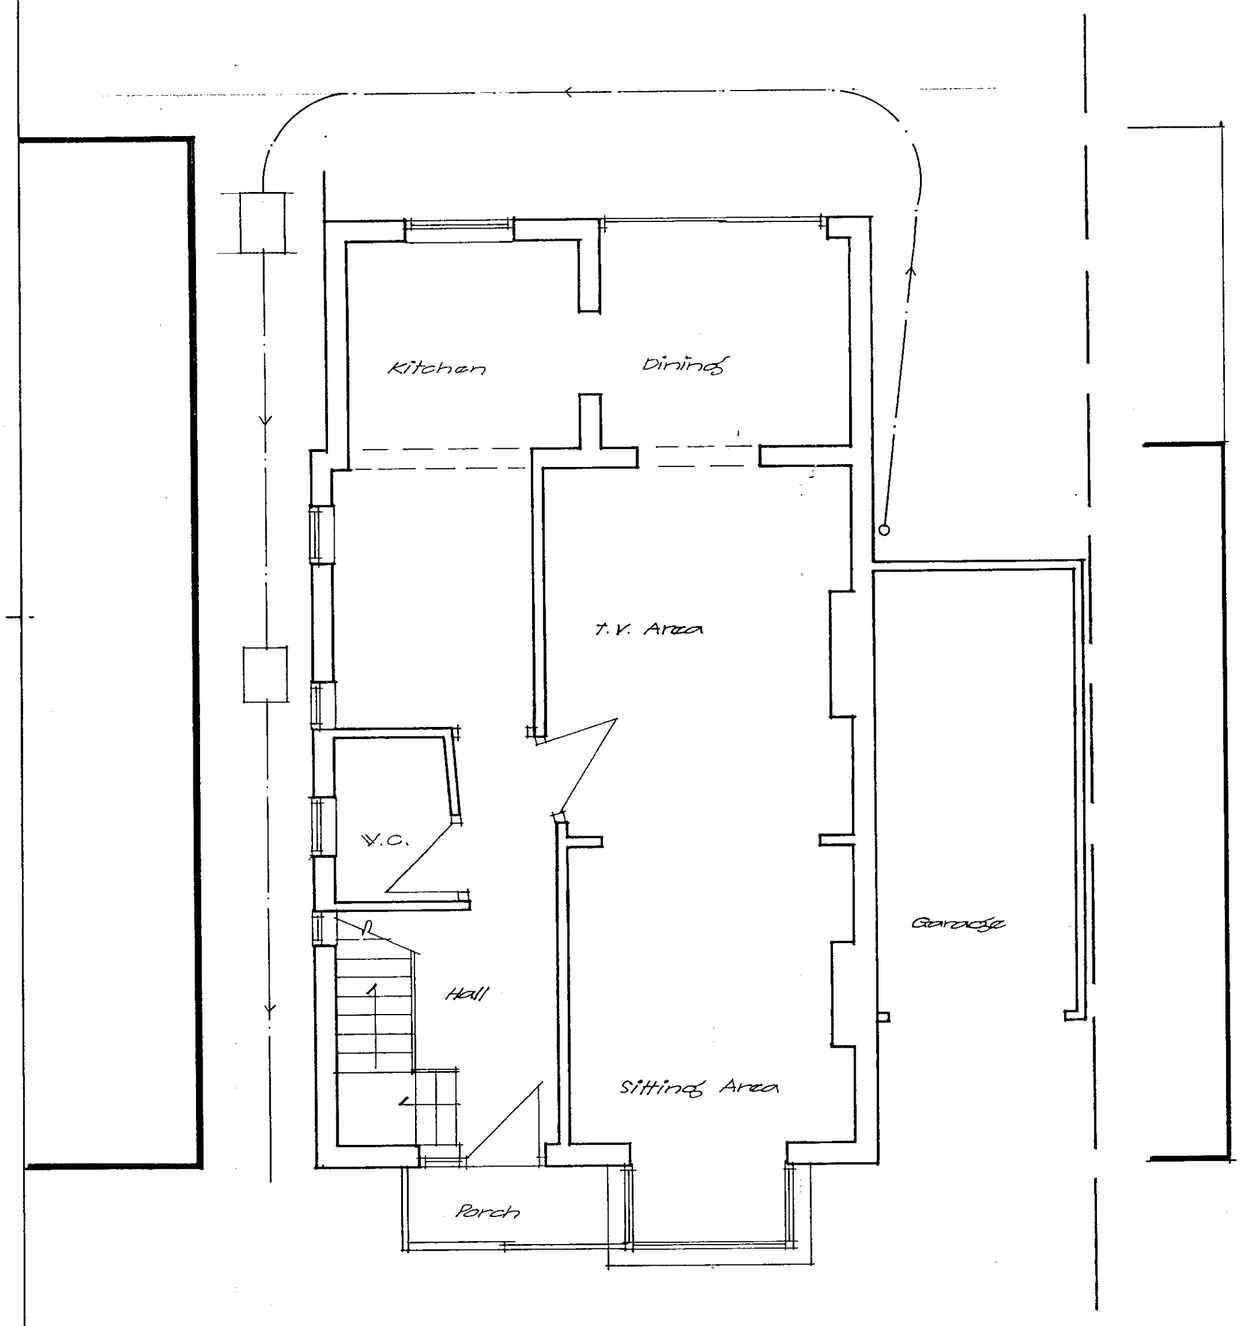

GROUND FLOOR

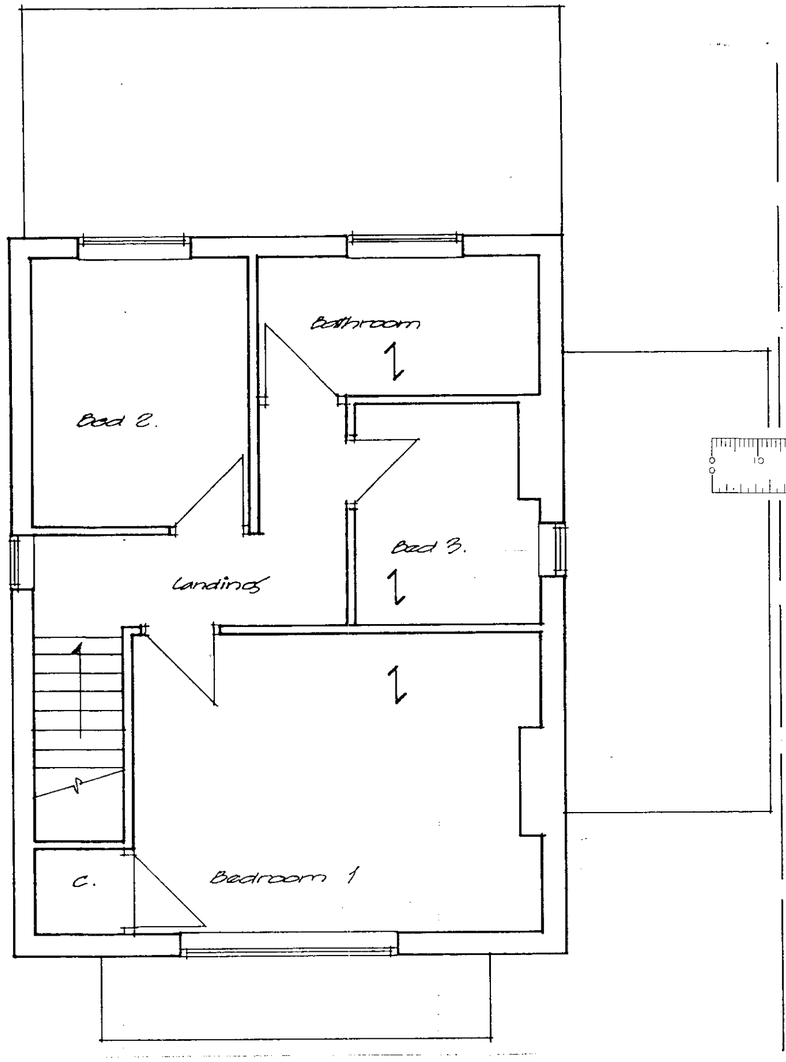

FIRST FLOOR

1000

Job Title
Side, Rear & Front Extensions At
338 Reading Road
Winnersh
Wokingham
RG41 5EJ

Drawing Title
PLANS AS EXISTING


© Walter Glover & Associates
Planning & Building Consultants
8.Abbey Road
Virginia Water Surrey GU25 4RS
Tel. No. 01344 - 845856


Date Feb 2000 | scale 1:50

Drg. No. 1663·1 | Rev.

420 x 594mm A2

Notes:
All dimensions must be checked on site and not scaled from this drawing

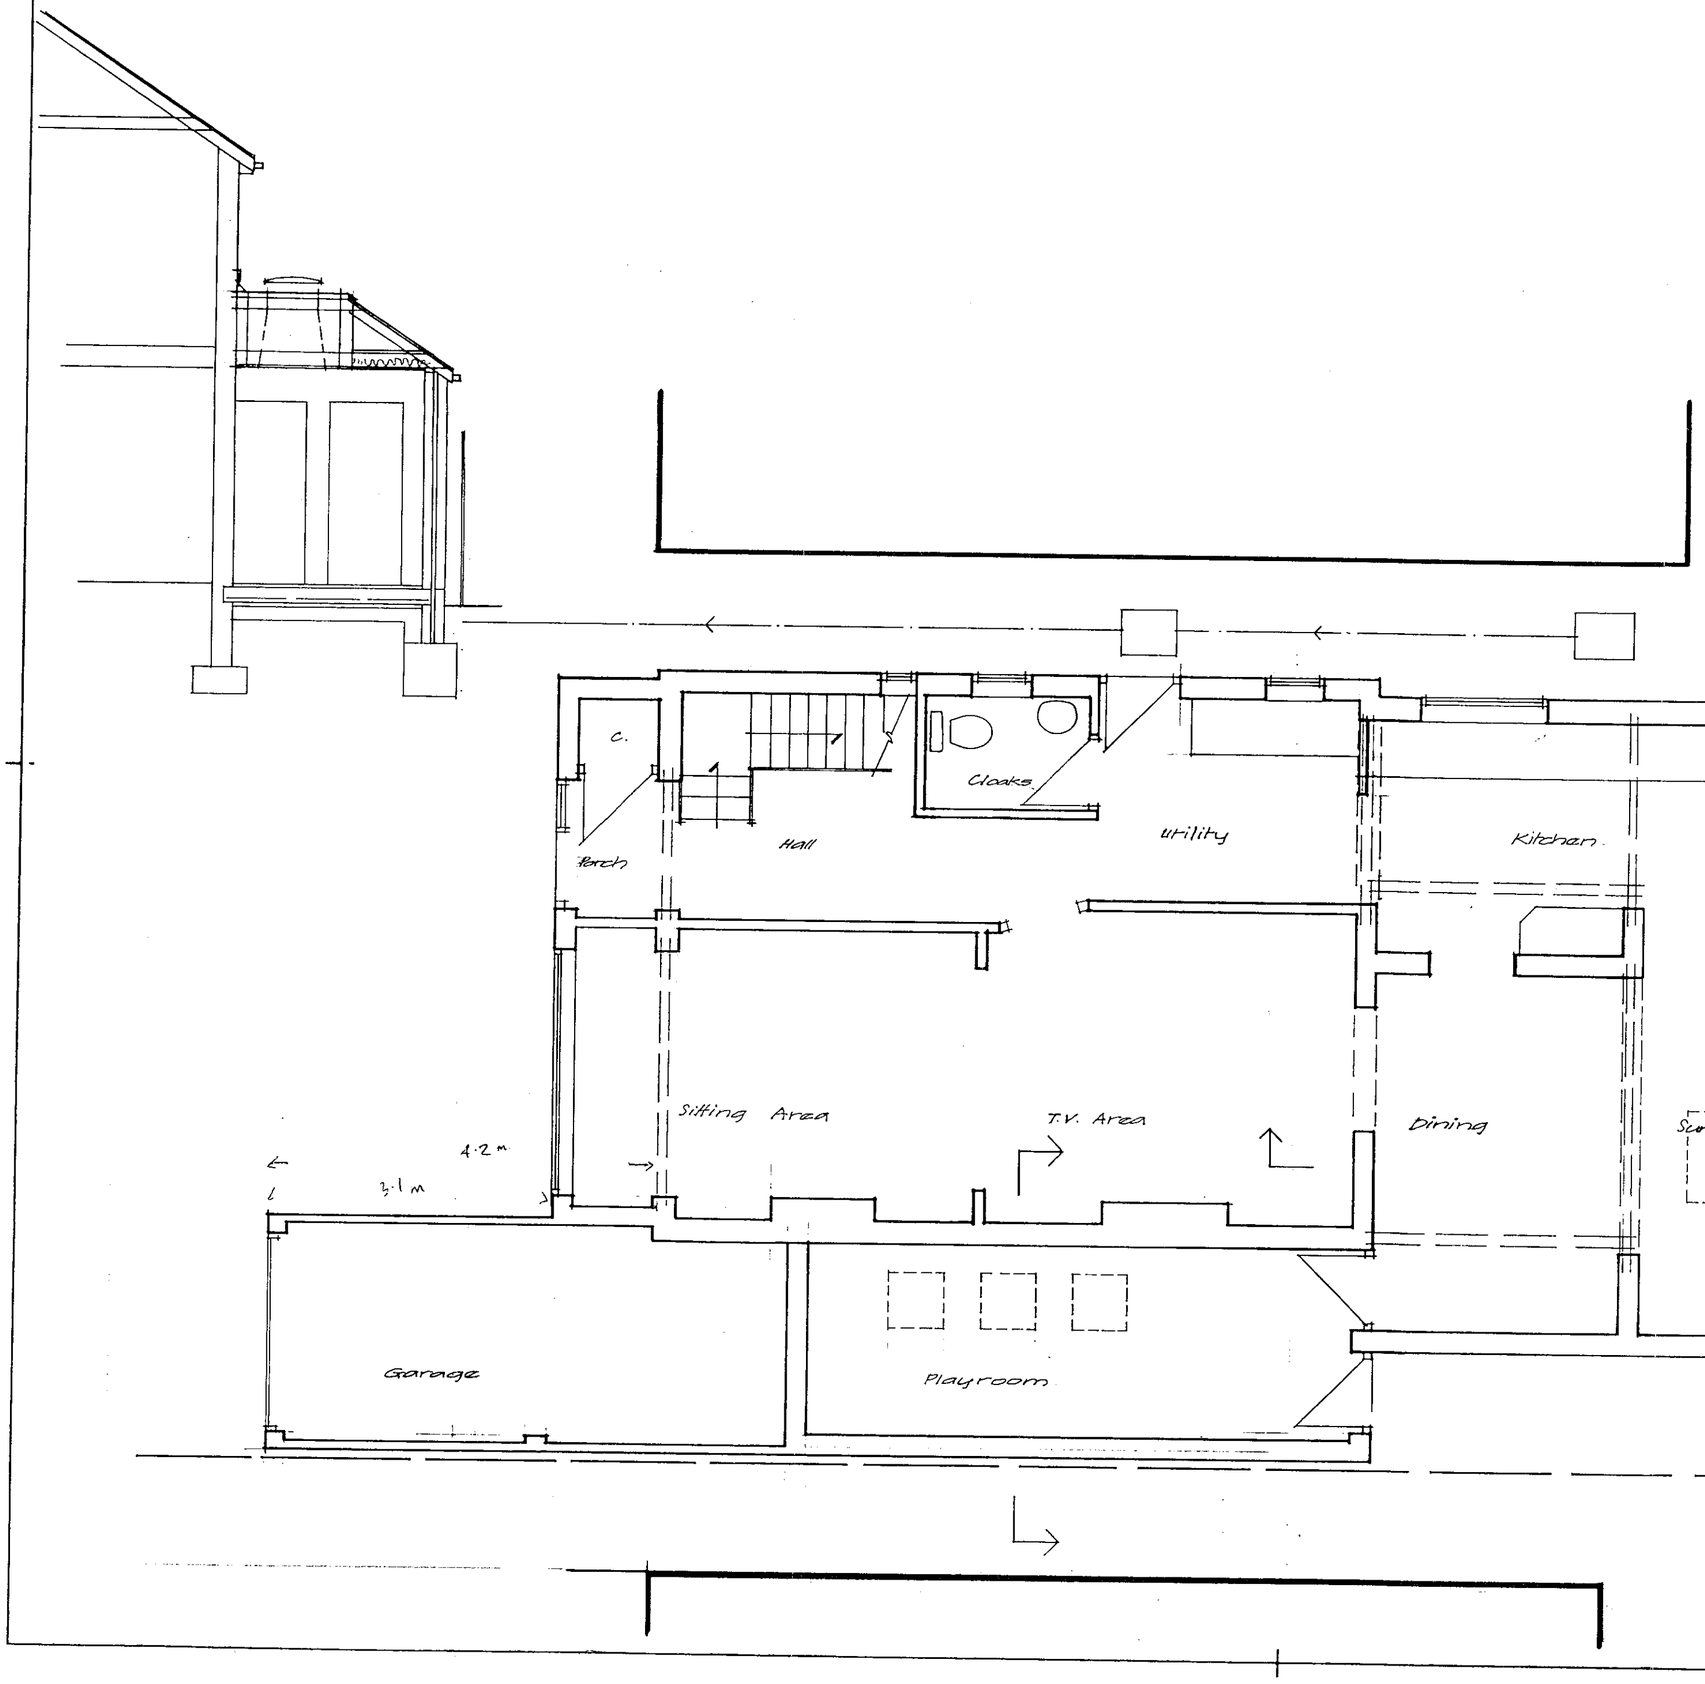

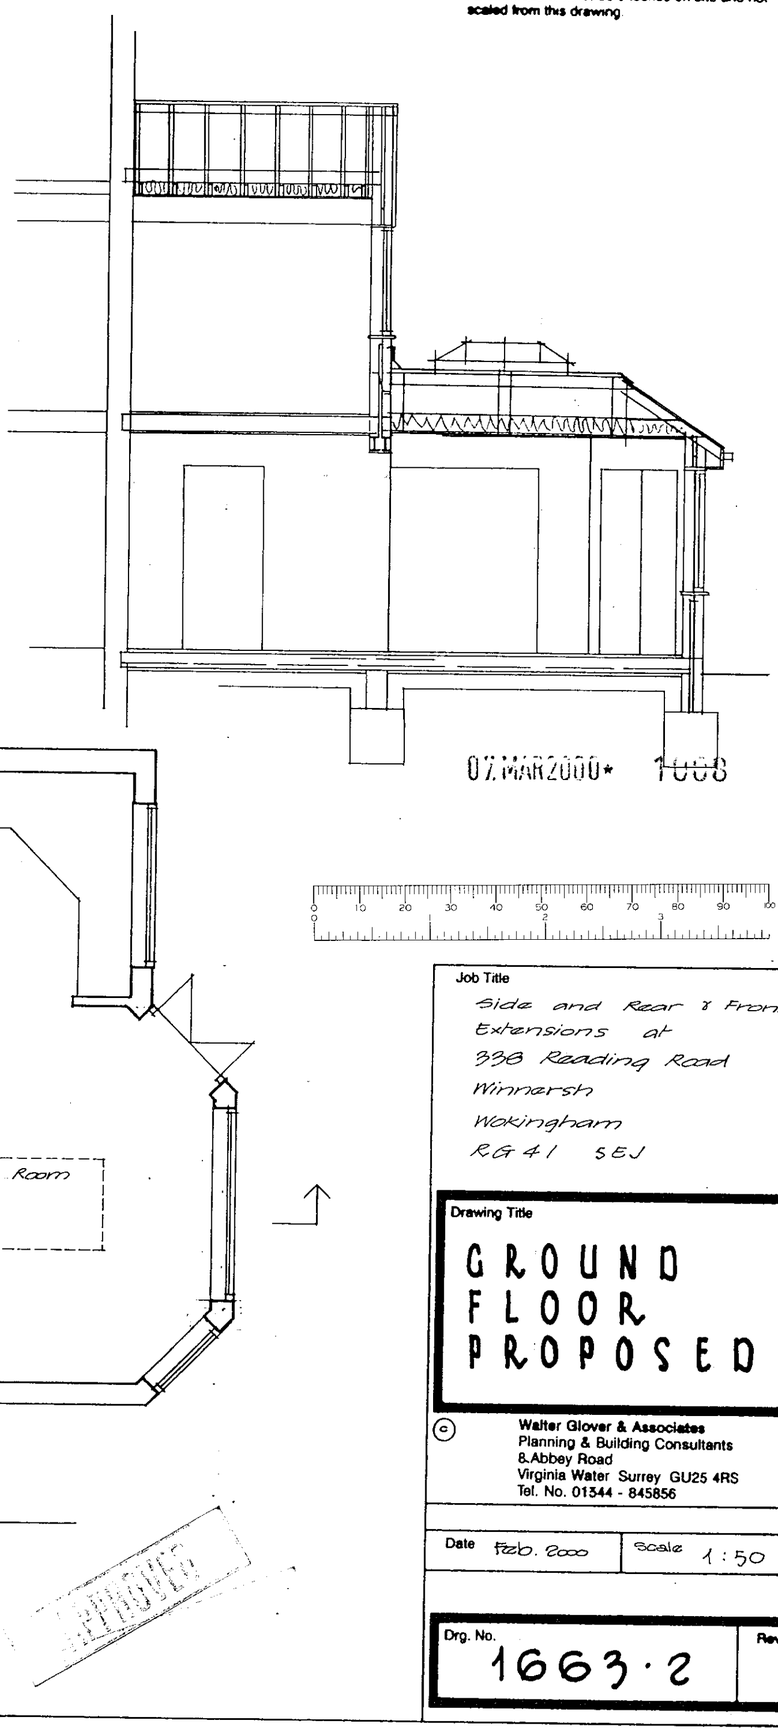

07 MAR 2000* 1663

Job Title
Side and Rear & Front Extensions at
338 Reading Road
Winnersh
Wokingham
RG41 5EJ

Drawing Title
GROUND FLOOR PROPOSED

© Walter Glover & Associates
Planning & Building Consultants
8 Abbey Road
Virginia Water Surrey GU25 4RS
Tel. No. 01344 - 845856


Date Feb. 2000
Scale 1:50

Drg. No. 1663·2
Rev.

420 x 594mm A2

Notes:
All dimensions must be checked on site and not scaled from this drawing.

07 MAR 2000 1663

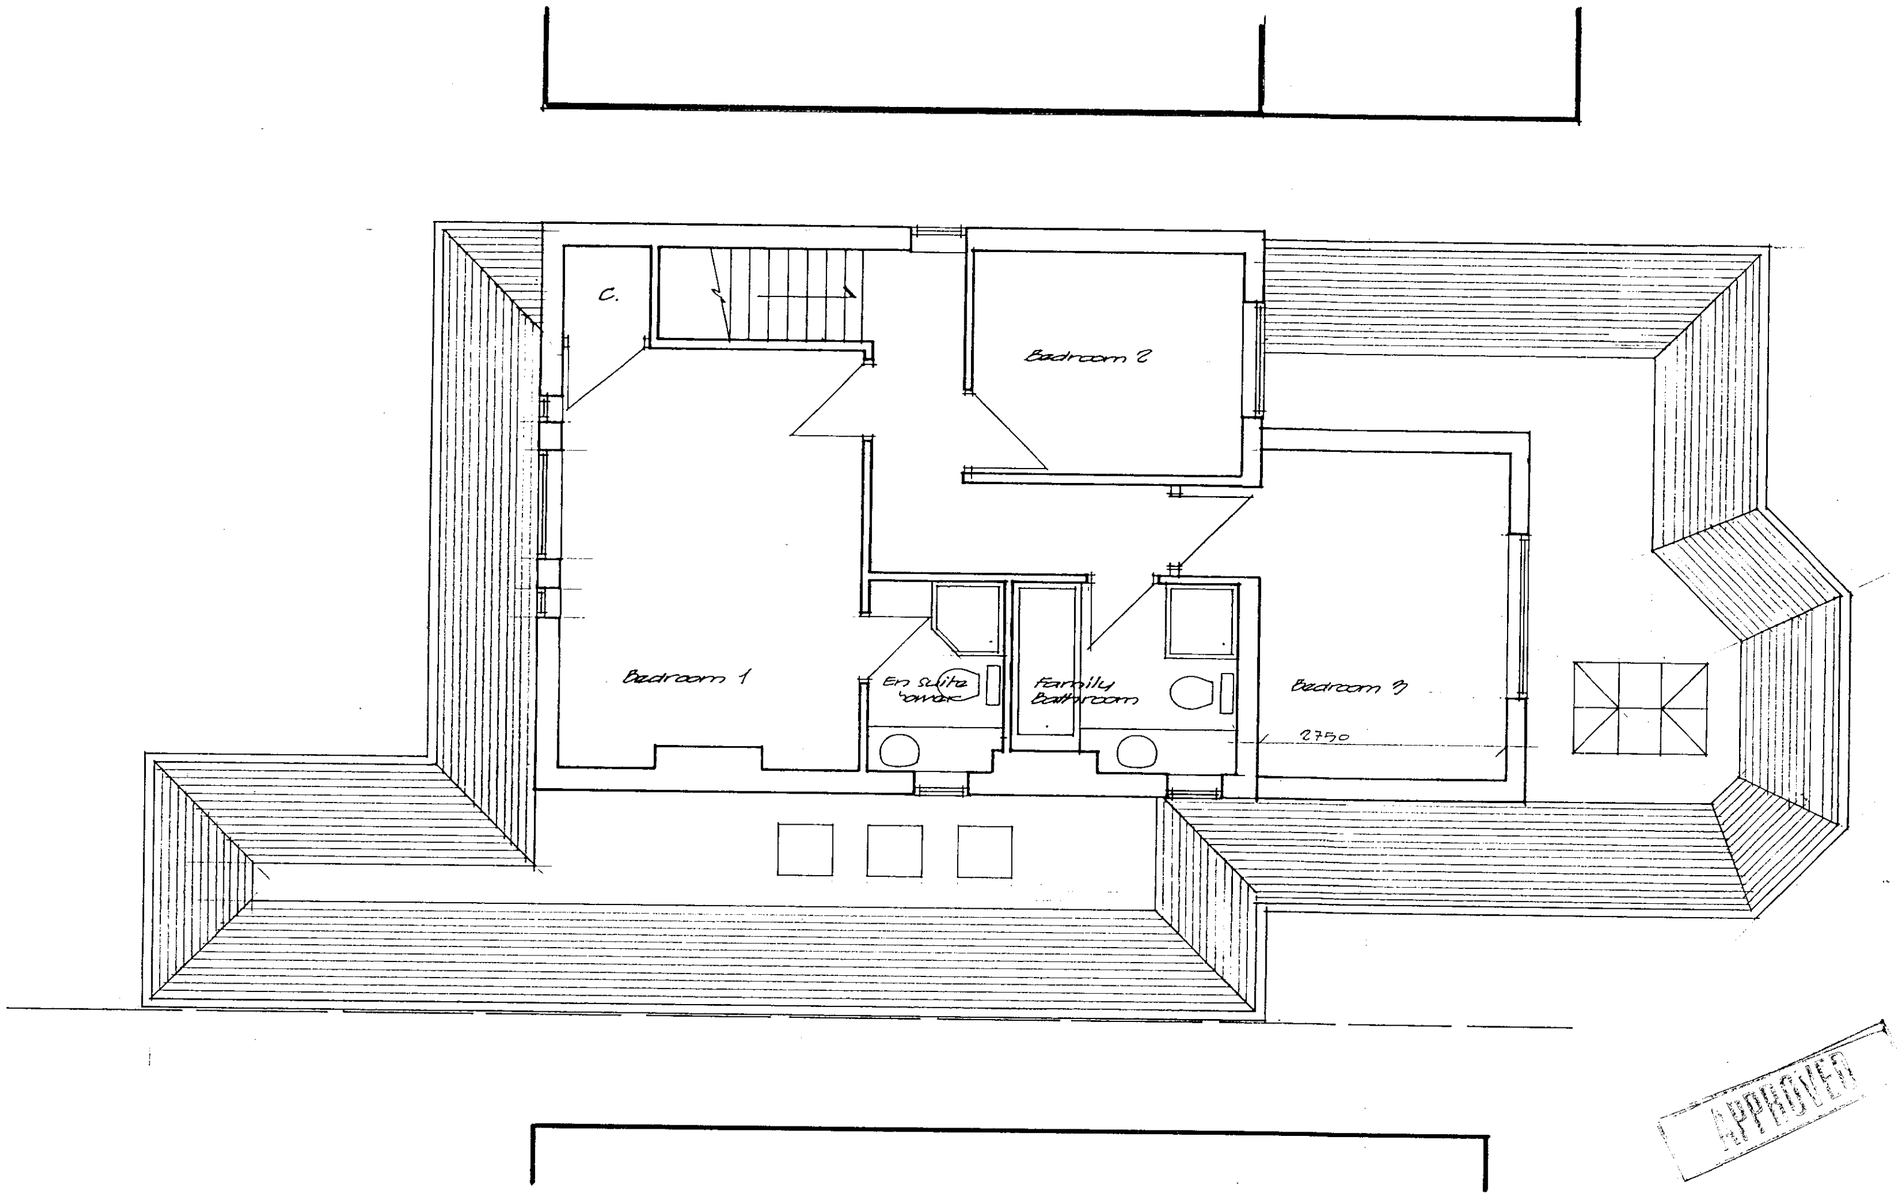

Job Title
Side, Rear and Front Extension at
338 Reading Road
Winnersh
Wokingham
RG 41 5EJ

Drawing Title
FIRST FLOOR PROPOSED

© Walter Glover & Associates
Planning & Building Consultants
8 Abbey Road
Virginia Water Surrey GU25 4RS
Tel. No. 01344 - 845856

Date Feb 2000 | scale 1:50

Drg. No. 1663·3 | Rev.

APPROVED

420 x 594mm A2

CD 23/6/00