




WEST ELEVATION
SCALE 1:100

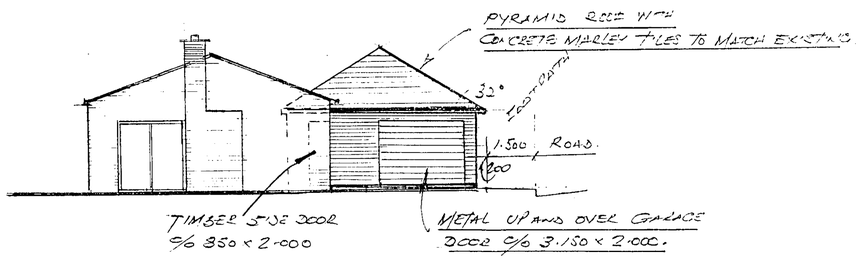


EAST ELEVATION.
SCALE 1:100

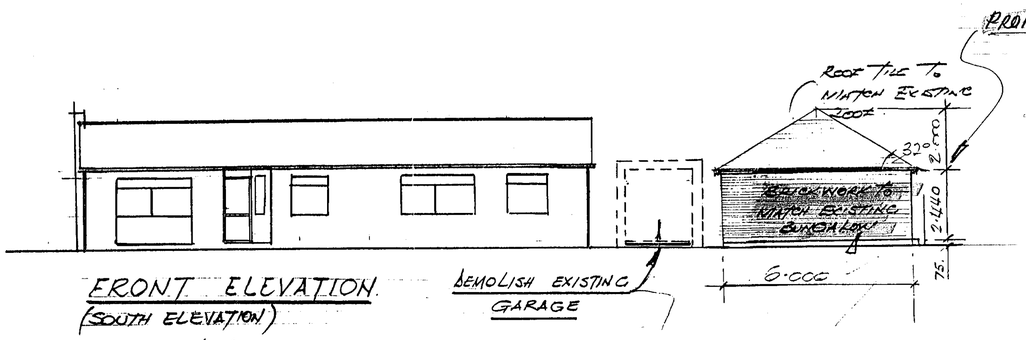

FRONT ELEVATION
(SOUTH ELEVATION)
SCALE 1:100

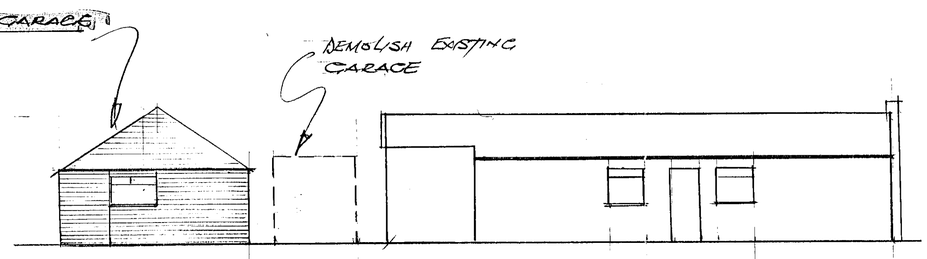


REAR ELEVATION
(NORTH ELEVATION)
SCALE 1:100

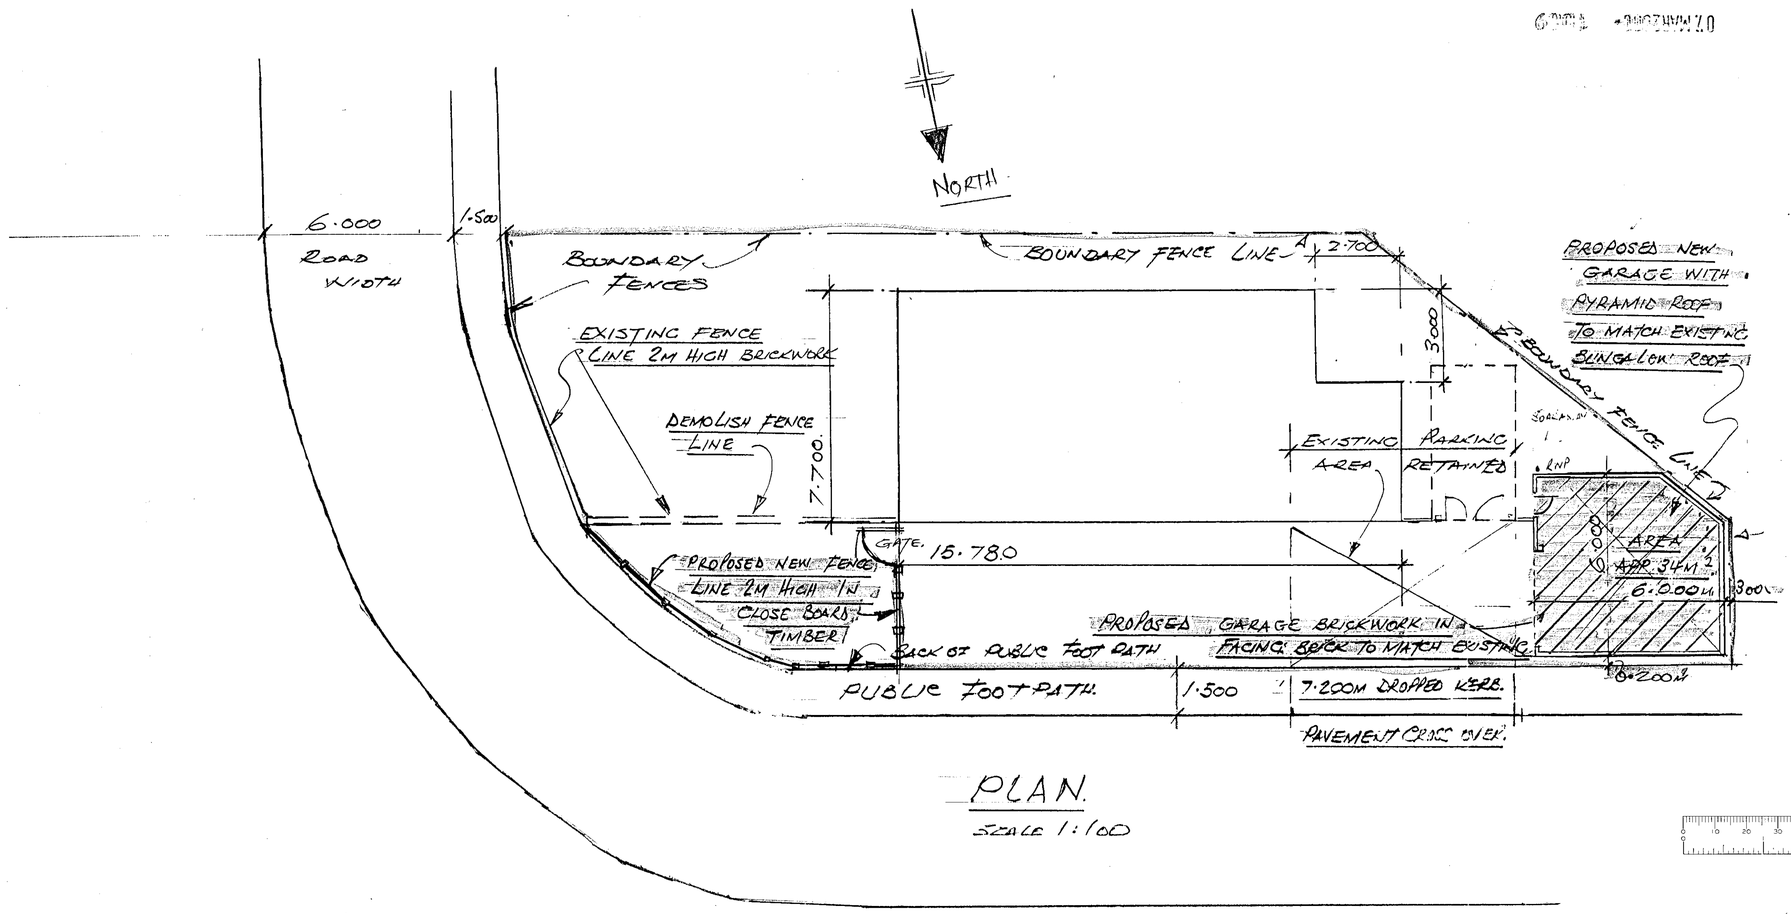


PLAN.
SCALE 1:100

REFUSED


PROPOSED NEW GARAGE AT 9, HEATH CLOSE WOKINGHAM SCALE 1:100 DRG No. 2000/02/01.

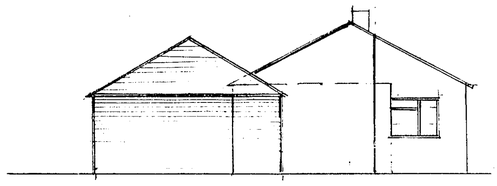

WEST ELEVATION
SCALE 1:100

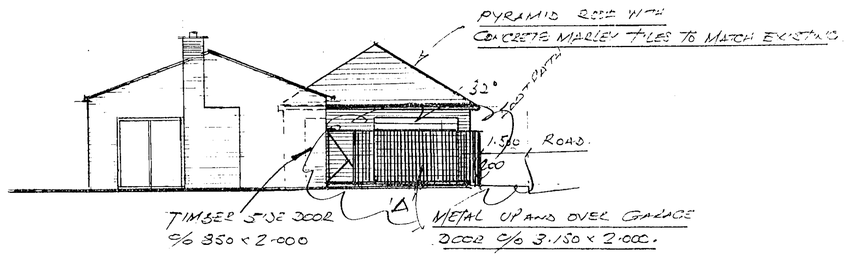


EAST ELEVATION.
SCALE 1:100

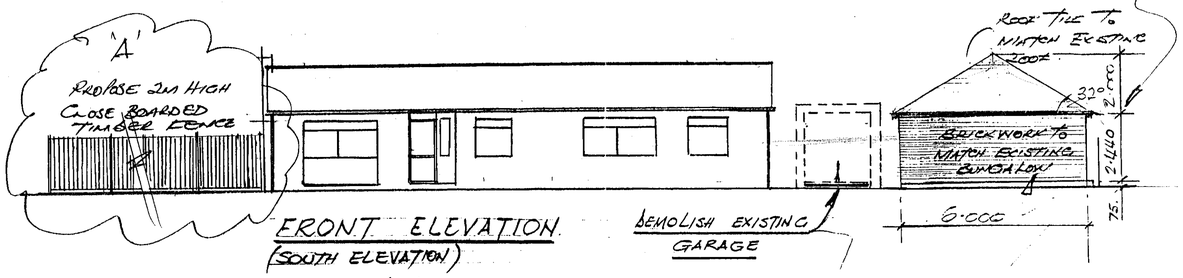


FRONT ELEVATION
(SOUTH ELEVATION)
SCALE 1:100

DEMOLISH EXISTING
GARAGE

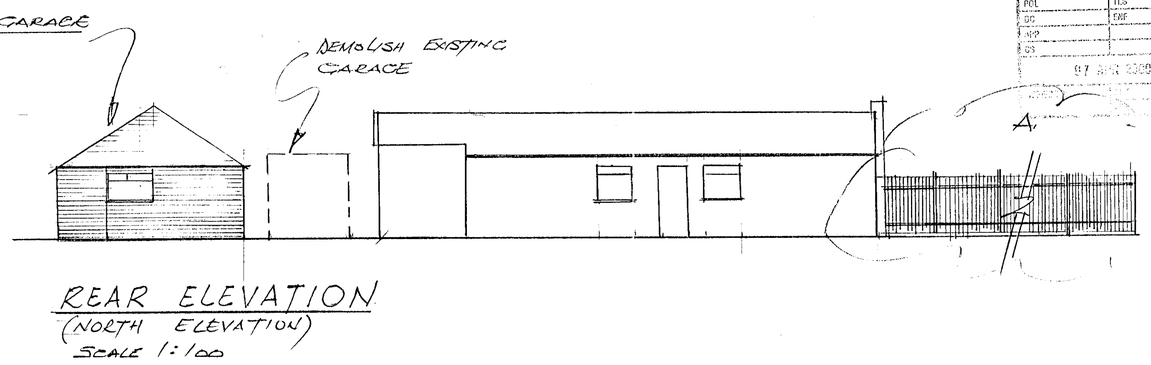

REAR ELEVATION
(NORTH ELEVATION)
SCALE 1:100

PLANNING SERVICES	HPY
POL	TLS
DC	EAE
HP	
GS	
07 APR 2000	

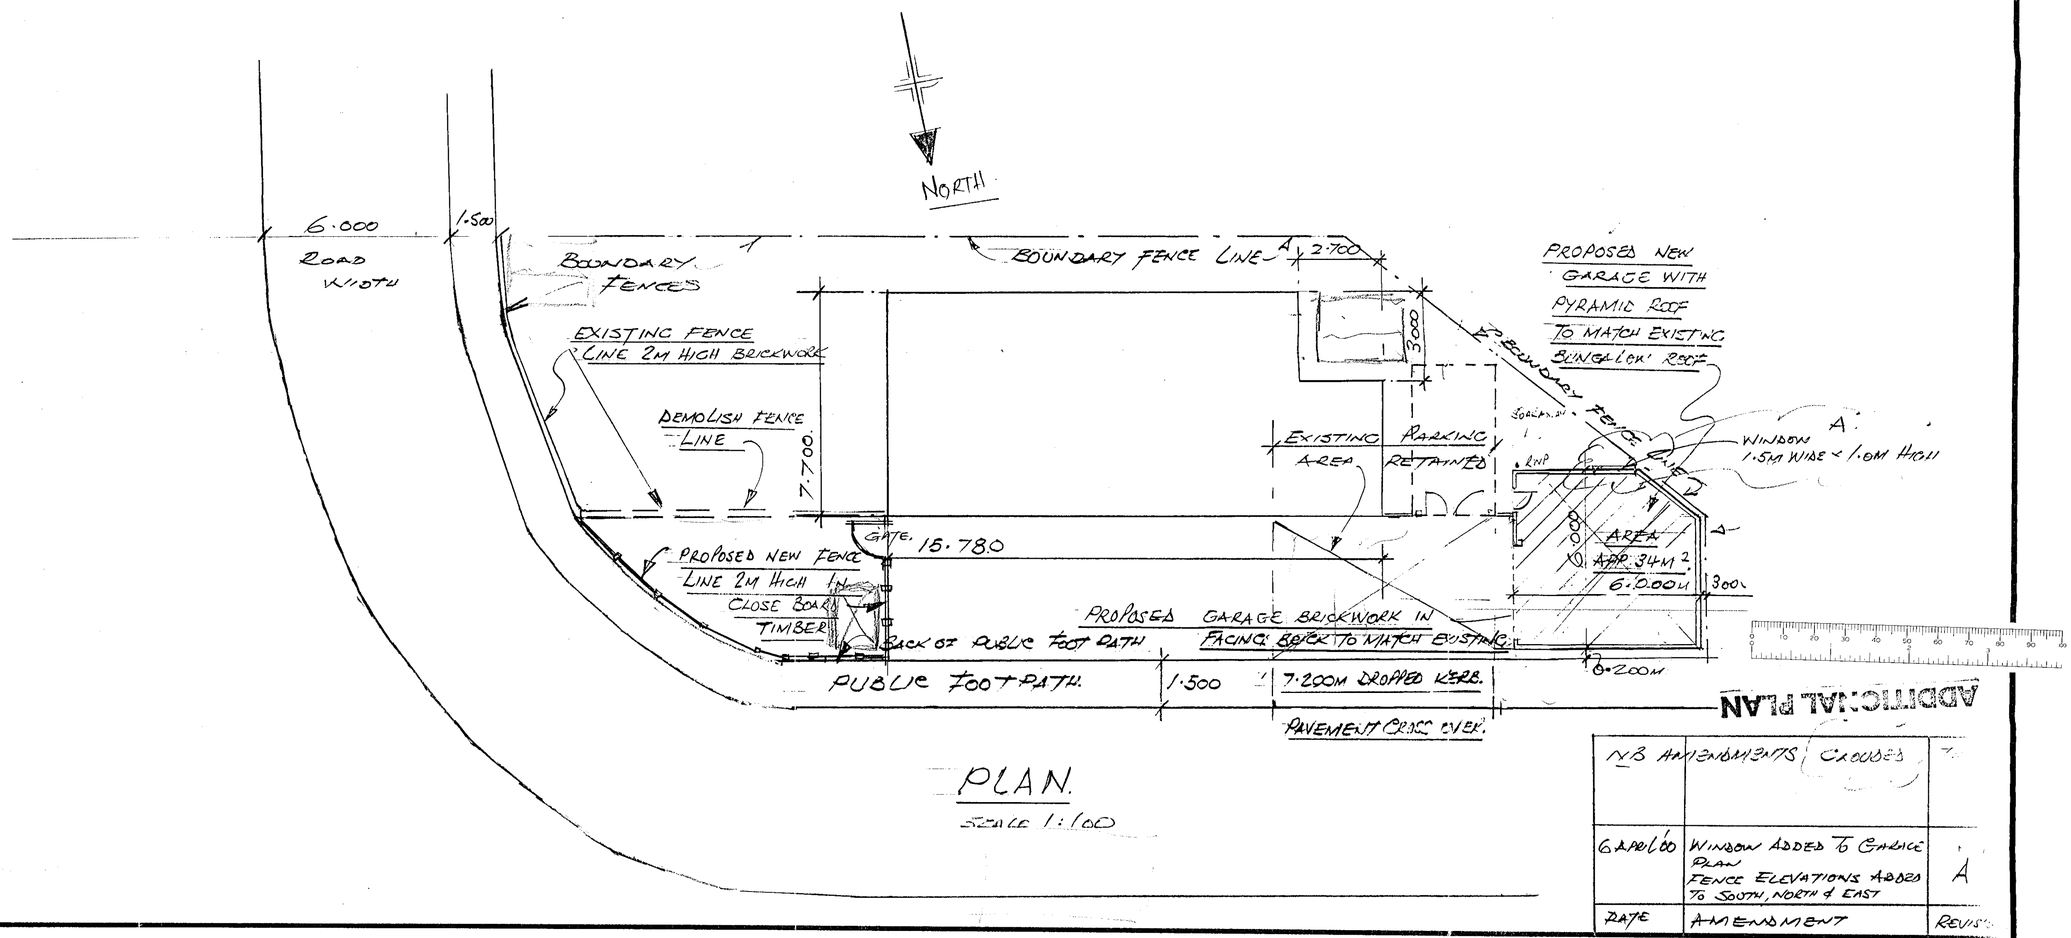

PLAN.
SCALE 1:100

ADDITIONAL PLAN

NB AMENDMENTS CROSSED		
6 APR 00	WINDOW ADDED TO GARAGE PLAN FENCE ELEVATIONS ADDED TO SOUTH, NORTH & EAST	A
DATE	AMENDMENT	REVISION

PROPOSED NEW GARAGE AT 9, HEATH CLOSE WOKINGHAM Scale 1:100 DRG No. 2000/02/01

REFUSED