


20.MAR2000* 1014

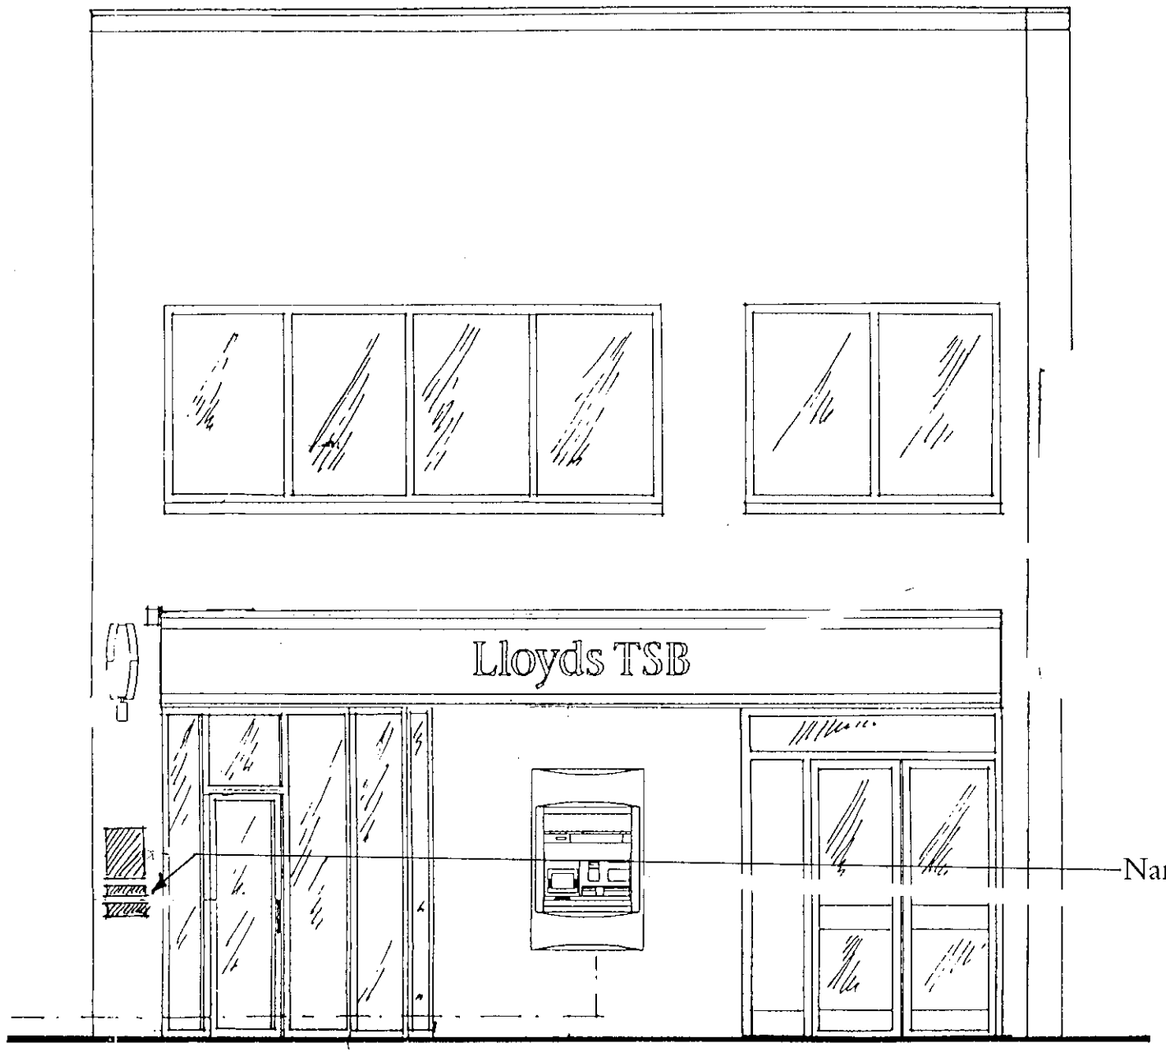

Nameplate addendum plates

Front Elevation

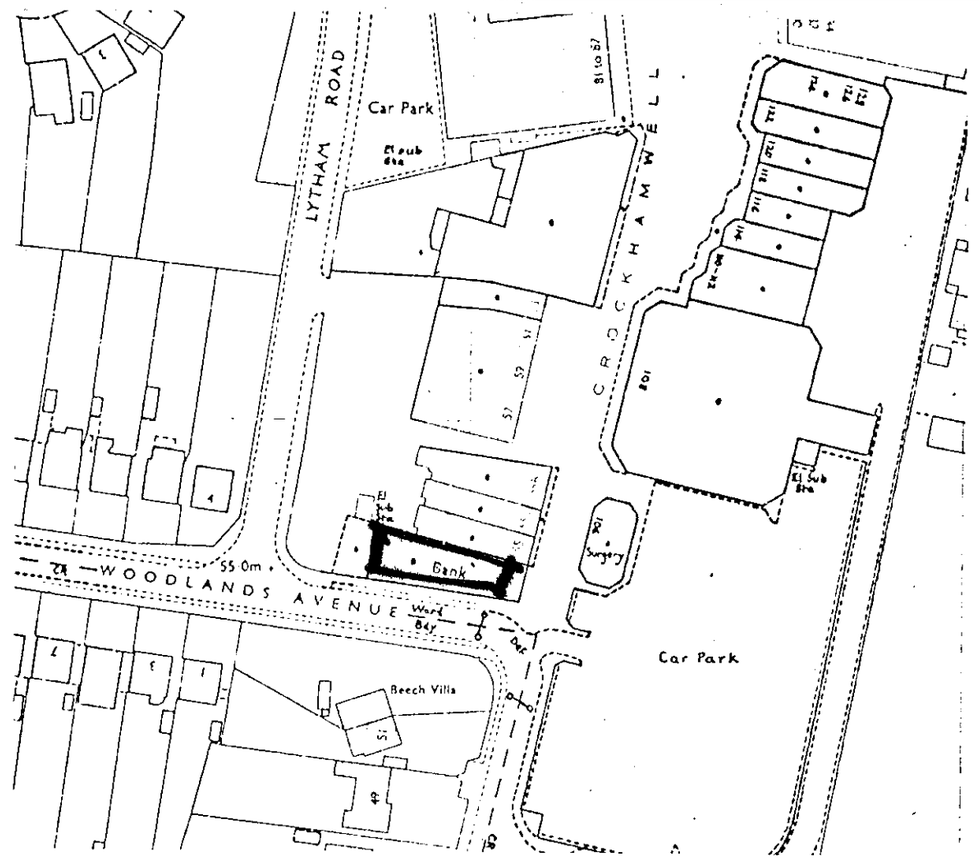

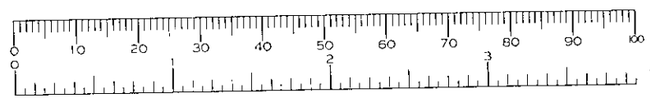

APPROVED

20.MAR2000* 1014

REVISIONS	PREMISES NAME	DESCRIPTION
	LLOYDS TSB 53 Crockhamwell Road, Woodley	Proposed Addendum Plates to Nameplate
	PREMISES CODE 50535800	
	PROJECT No. 5358 / DRAWING No. 01 sw / REV	Network Property Management East Lloyds TSB Bank plc 133 Station Road Impington Cambridge CB4 9NP Tel: 01223 452553 Fax: 01223 452558 Lloyds TSB
	DATE March 2000 / SCALE 1:50 / DRAWN MFM	

LTSBA3