


FRONT ELEVATION





SIDE ELEVATION

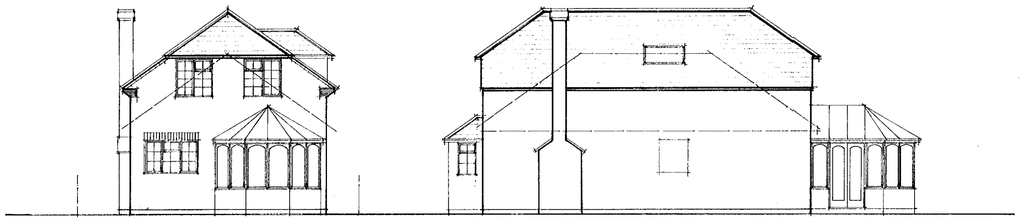


REAR ELEVATION



SIDE ELEVATION

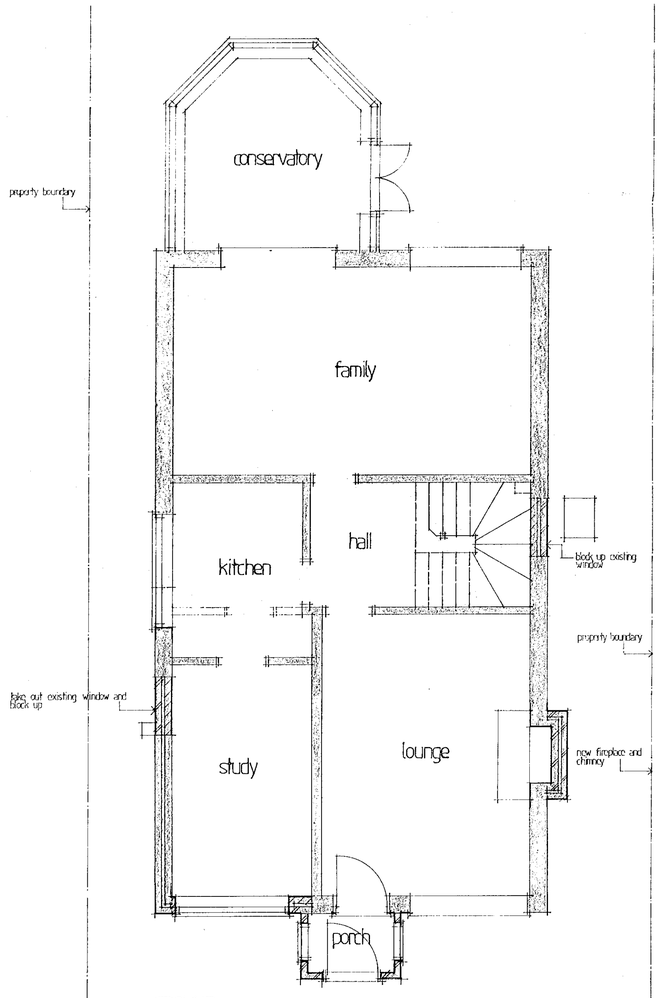




GROUND FLOOR PLAN

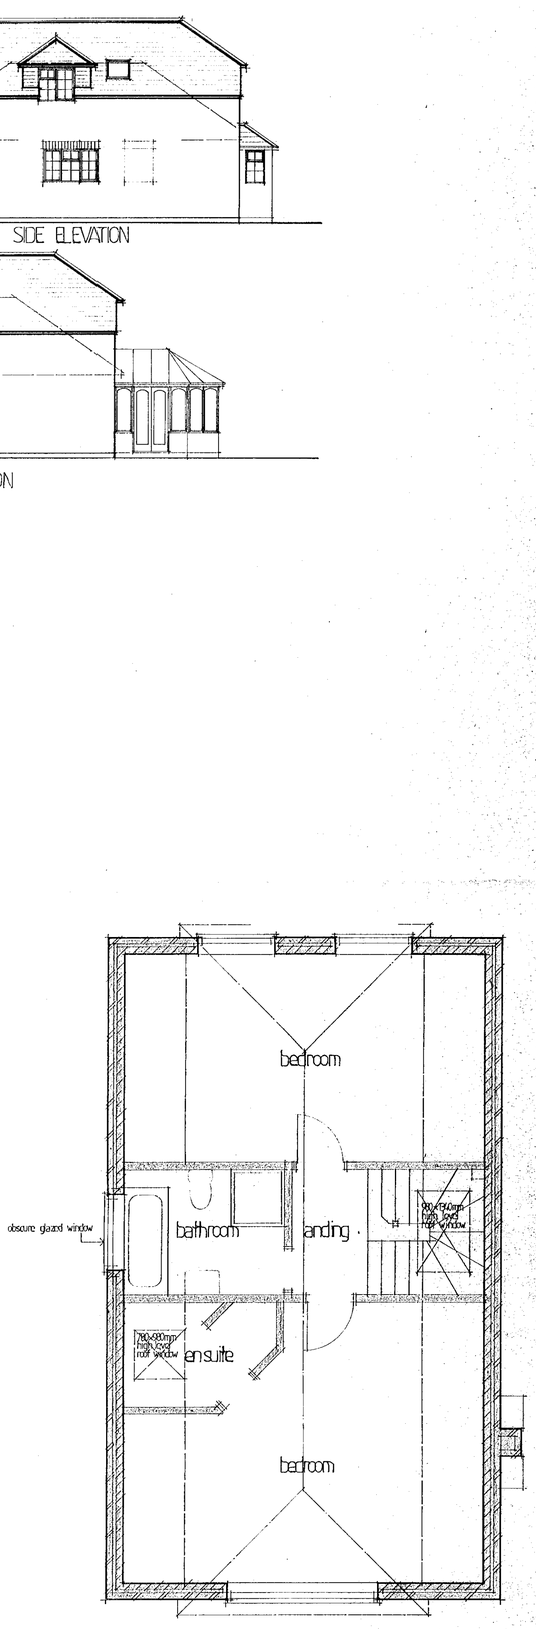



FIRST FLOOR PLAN



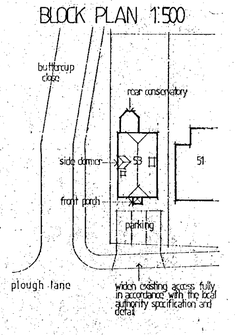

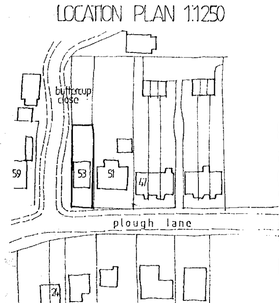SECTION

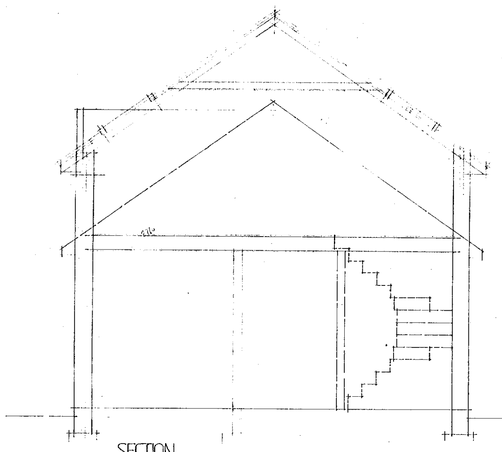APPROVED
20.MAR2000* 1015
APPROVED

PROPOSED EXTENSION
at
53 PLOUGH LANE
WOKINGHAM
BERKS
for
MR M.TAYLOR

scale 1:50 1:100 date SEPTEMBER 1999 dmg no. 584.01

TREVOR FREE
MULBERRY COTTAGE
WHEELER END
HIGH WYCOMBE HP14 3NE
TEL. NO. 01494 881888