DOCUMENTS FOR SCANNING

- ☐ Decision Notice
- ☐ Application Form
- ☐ Officer Report
- ☐ Conditions
- ☑ Plans
- ☐ Other
- ☐ Confidential

APPLICATION NUMBER: F/2005/0584

SITE ADDRESS: EASTHAM STEAD ROAD CAR PARK
PEACH STREET

Contractors are not to scale dimensions from this drawing

Revision Date

INTERLOCKING ROOF TILES ON
25x38 IMPREGNATED SOFTWOOD BATTENS
ON SARKING FELT ON TRUSSES AT 600 cts.

PLY OR SIMILAR BAFFLE TO
TO ENSURE ADEQUATE AIR FLOW
TO ROOF VOID

UpVC FASCIA & SOFFITE
WITH EITHER UNDER TILE OR SOFFIT VENTS

112mm H.R. UPVC. GUTTER

S.W. PAINTED CASEMENT
DOUBLE GLAZED WINDOWS
FROM BOULTON & PAUL
OR SIMILAR EQUAL


PROJECTING BRICK UNDER
WINDOWS, (see elevations)

SPECIAL CILL BRICKS

'THERMABATE' OR SIMILAR APPROVED
CAVITY CLOSERS

GALV. STEEL INSULATED
LINTELS + CAVITY TRAY
OVER ALL OPENINGS

CAVITY WALL
FACING BRICK OUTER SKIN
100mm CAVITY WITH 50mm CAVITY
BATT INSULATION RETAINED WITH
STAINLESS STEEL INSULATION RETAINING
WALL TIES. INSULATING BLOCK INNER SKIN ALL
TO COMPLY WITH ER'S

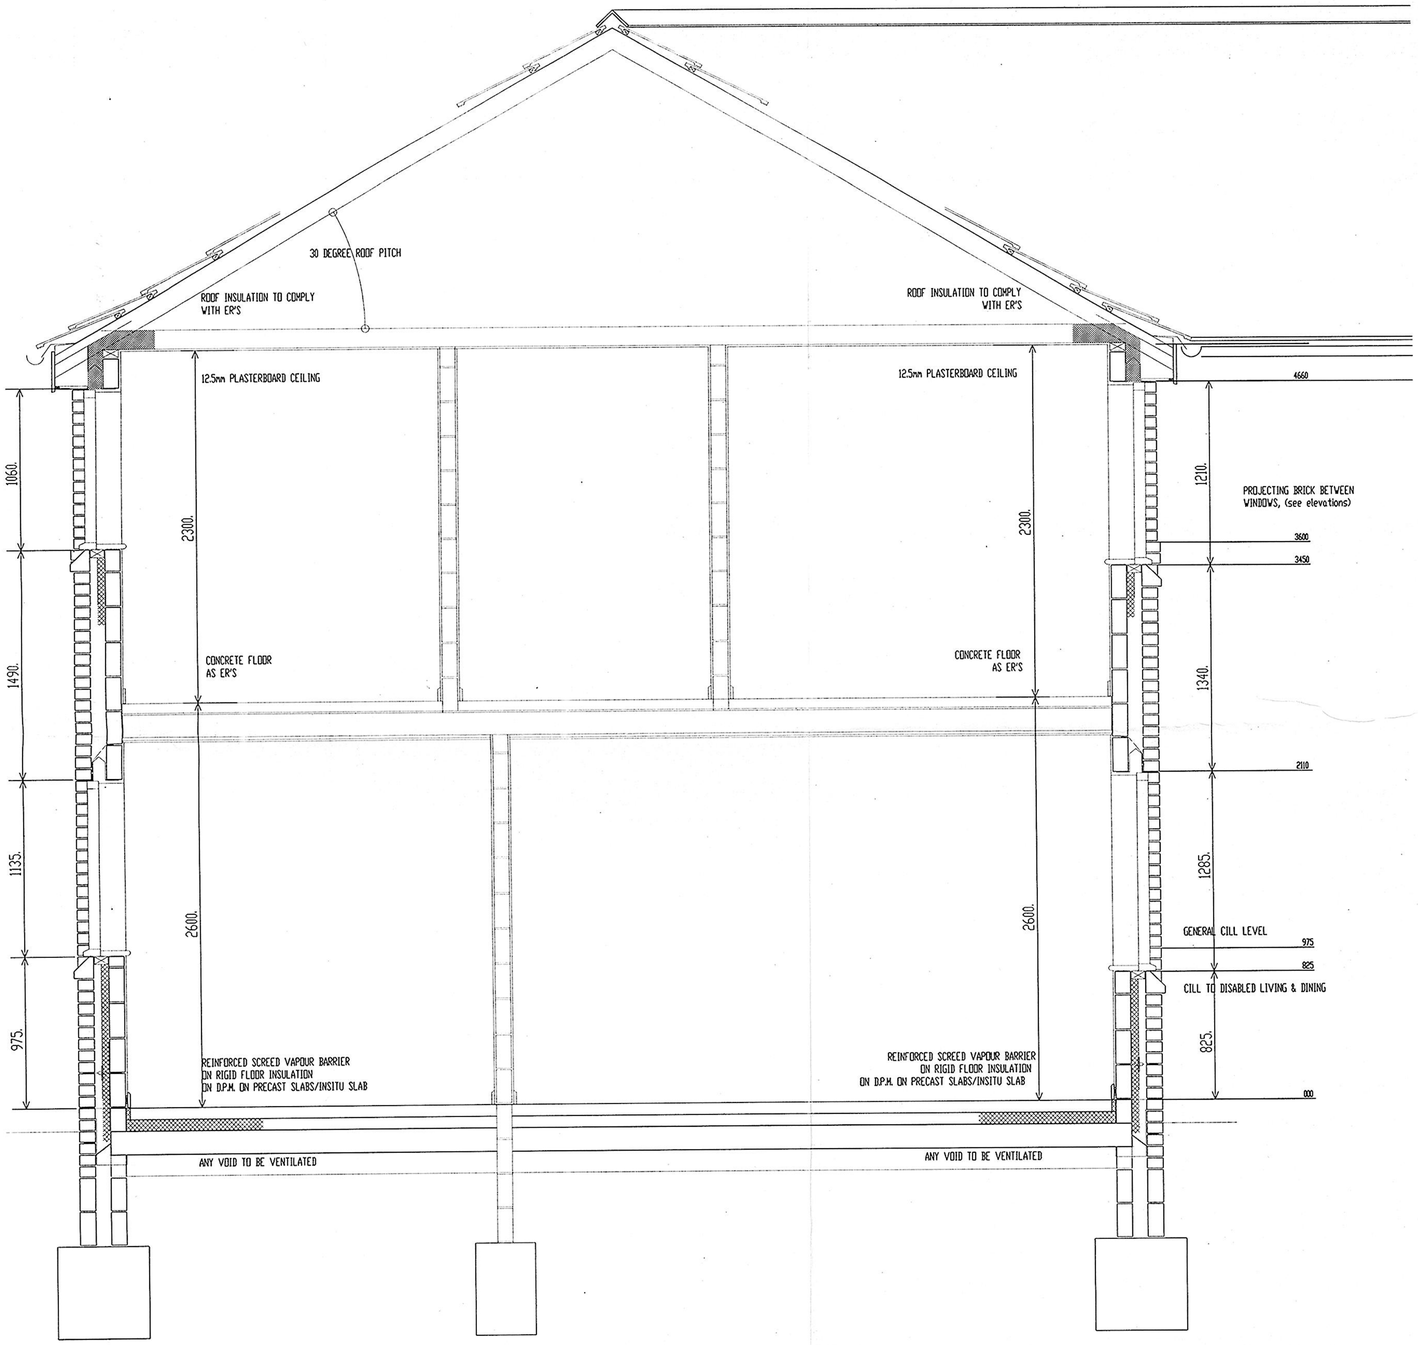

TYPICAL EXTERNAL WALL SECTION

DO NOT SCALE

½mm 10 20mm 30 40 50 60 70 80 90 100 110 120 130 140 150

ORIGINAL SIZE OF DRAWING A1

APPROVED

TENDER DOCUMENT

BroadwayMalyan
Architects & Designers

Ilex House, 10 High Street, Theale
Reading, Berkshire RG7 5AN
T: +44(0)118 932 3456
F: +44(0)118 932 3461
E: Rdg@BroadwayMalyan.com

Client
James Butcher Housing Associatic

Project
Peach Street Wokingham

Description
Typical Cross Section

17 FEB 2009* 0584

Status

Scale	Drawn	Date
1:20	.	.
Job number	Drawing number	Revision
7075	400	.

Original size 100mm

Copyright Broadway Malyan Limited