


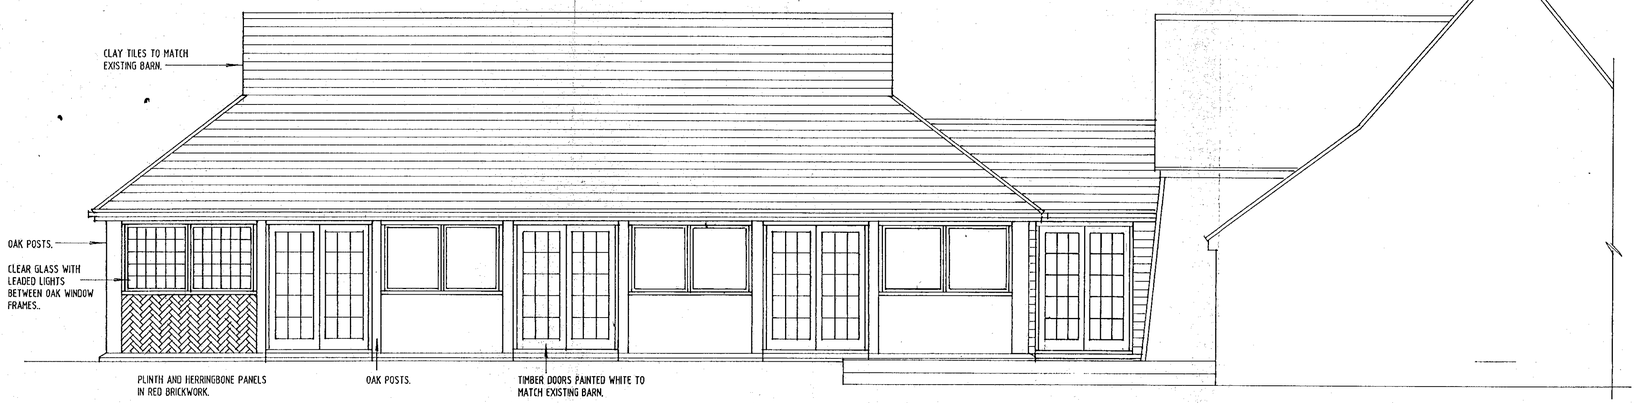


FRONT ELEVATION SOUTH

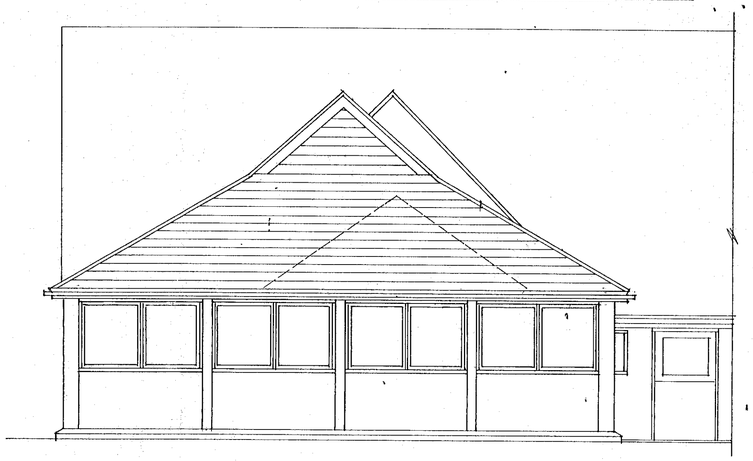


SIDE ELEVATION WEST

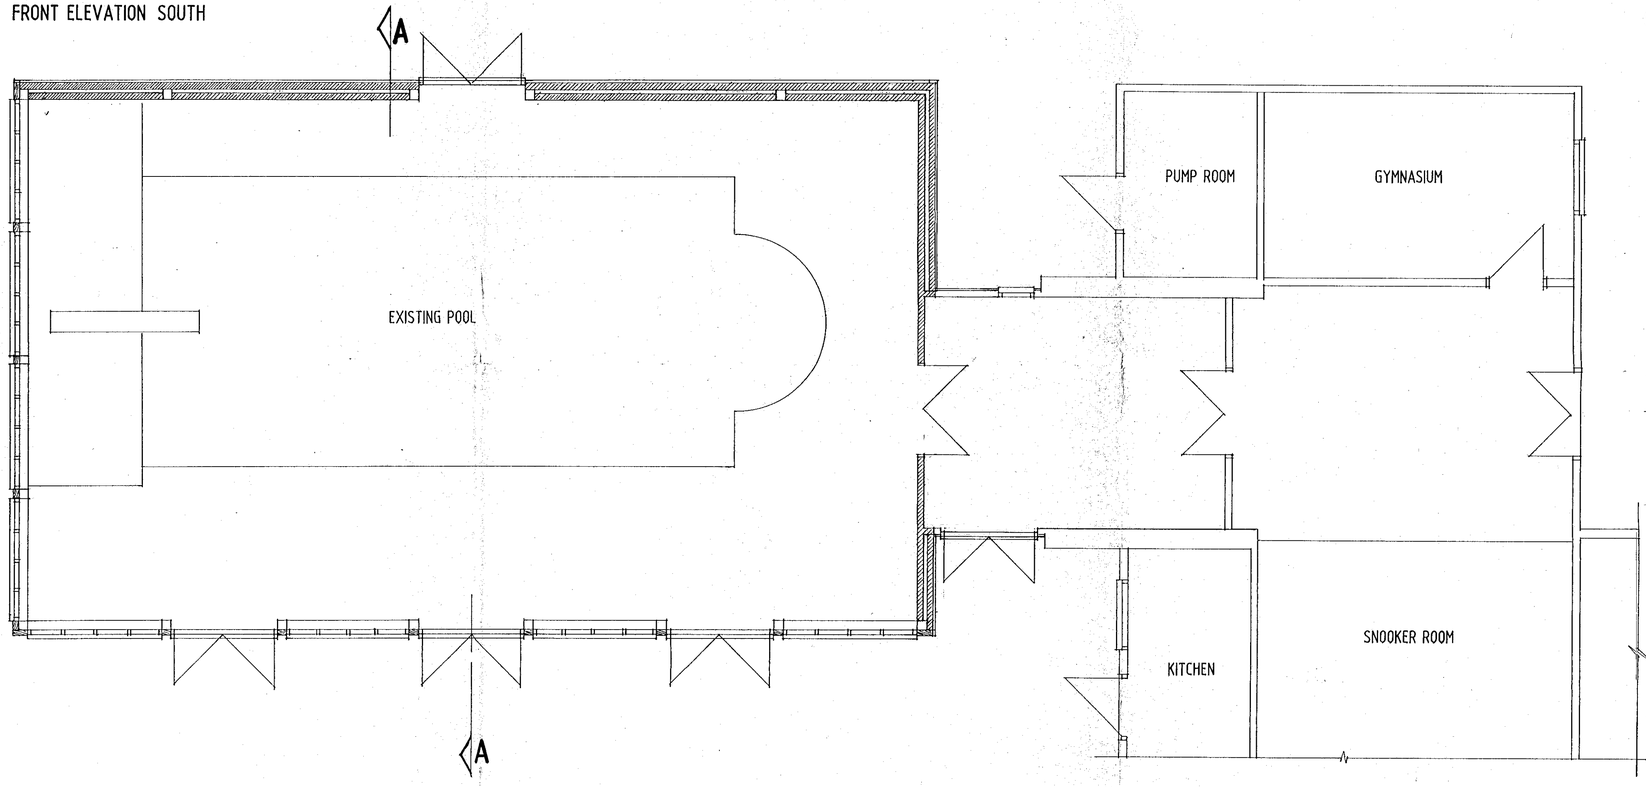

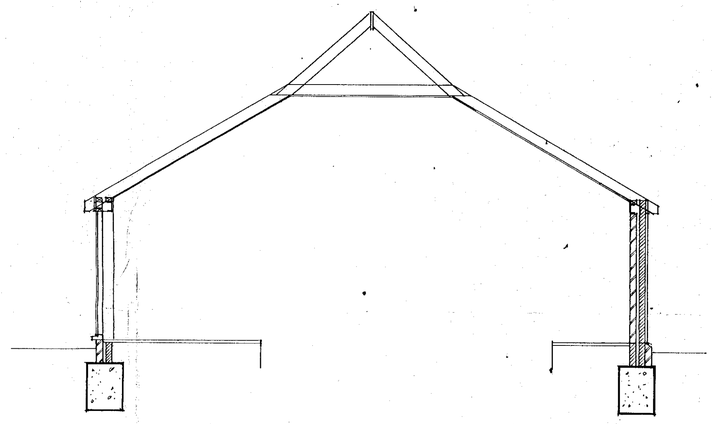

SECTION A-A

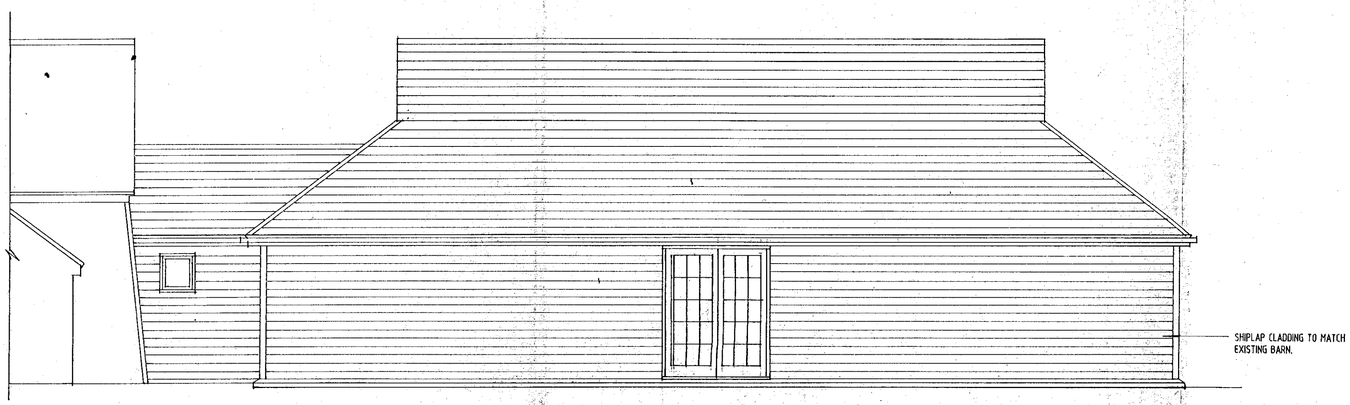

REAR ELEVATION NORTH

APPROVED 18.FEB.2000* 0626

REV	DATE	DESCRIPTION	INITIALS

Challow Design
2 ELSWITH CLOSE
GROVE
WANTAGE
OXON OX12 OBT

TEL: 01235 764243

DELEGATED

CLIENT:
MR C. MORGAN

SITE/PROJECT
PROPOSED SWIMMING POOL ENCLOSURE
AT KINGSWOOD HOUSE, HAREHATCH.

PLANS AND ELEVATIONS

DATE	DRAWN BY	CHECKED	SCALE
NOV 1999	ED CLARE		1:50

DRAWING No: H.01/01

REVISION

6/6/00