




GROUND FLOOR

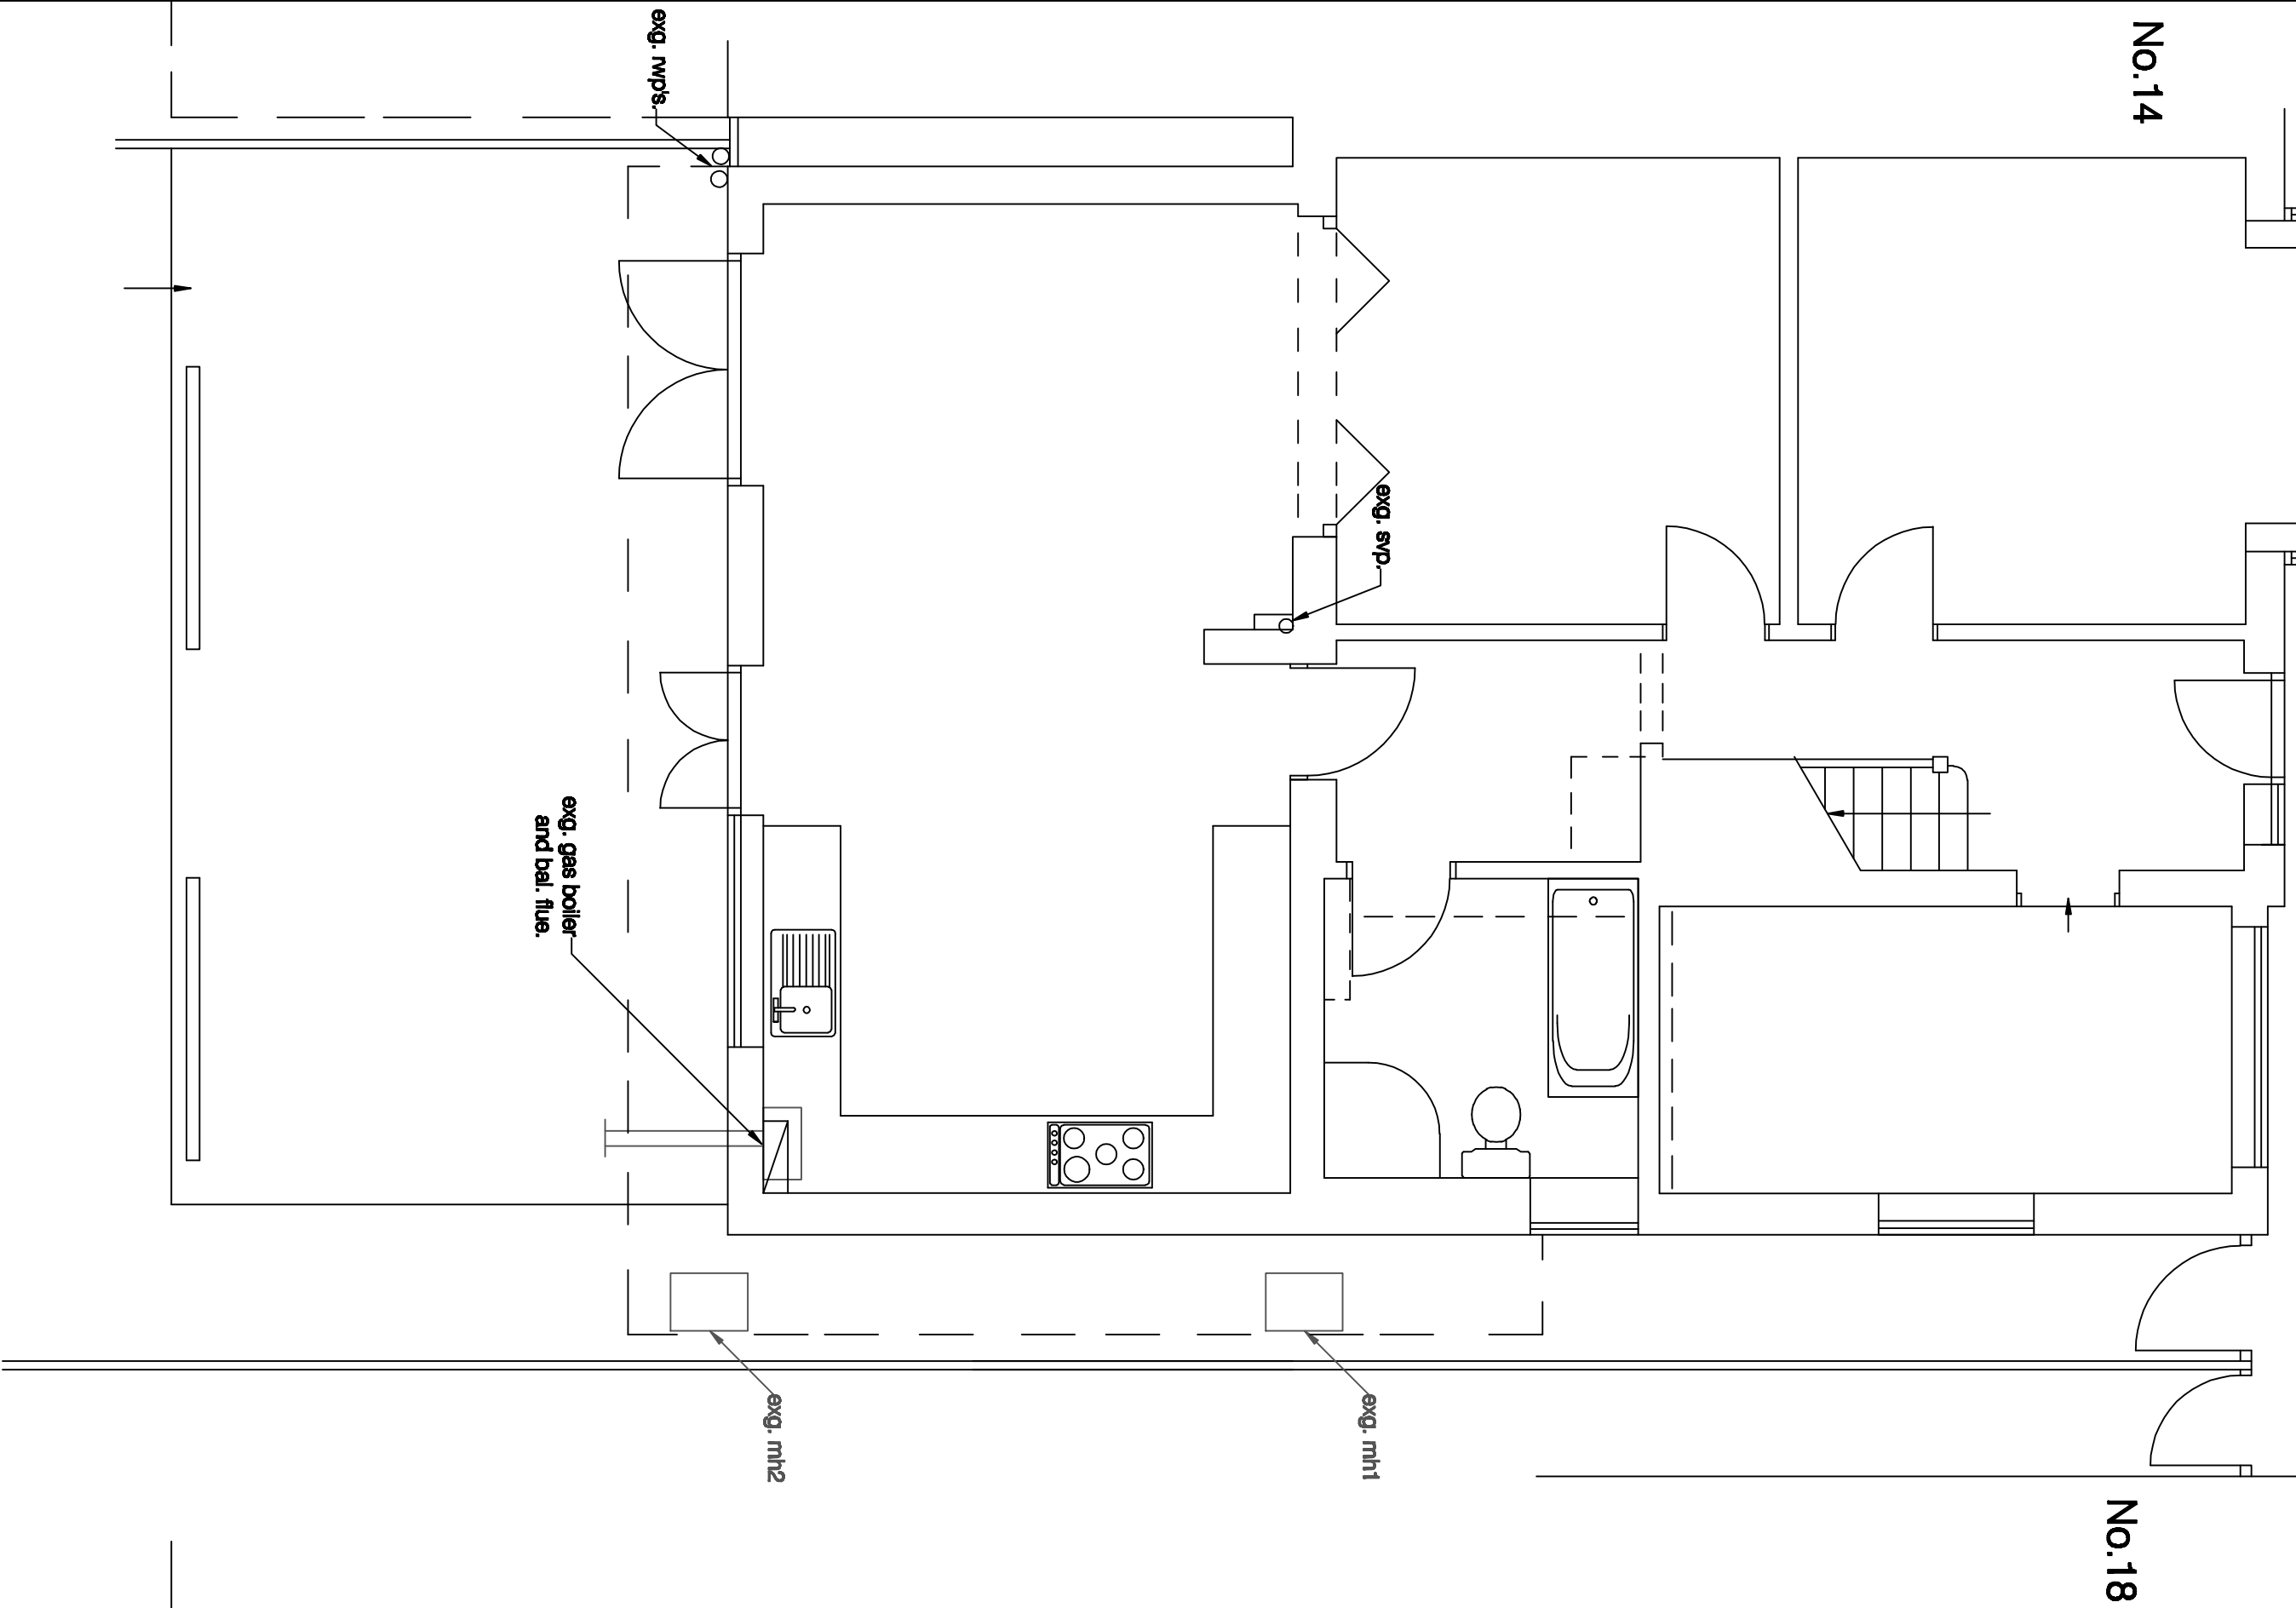

FIRST FLOOR

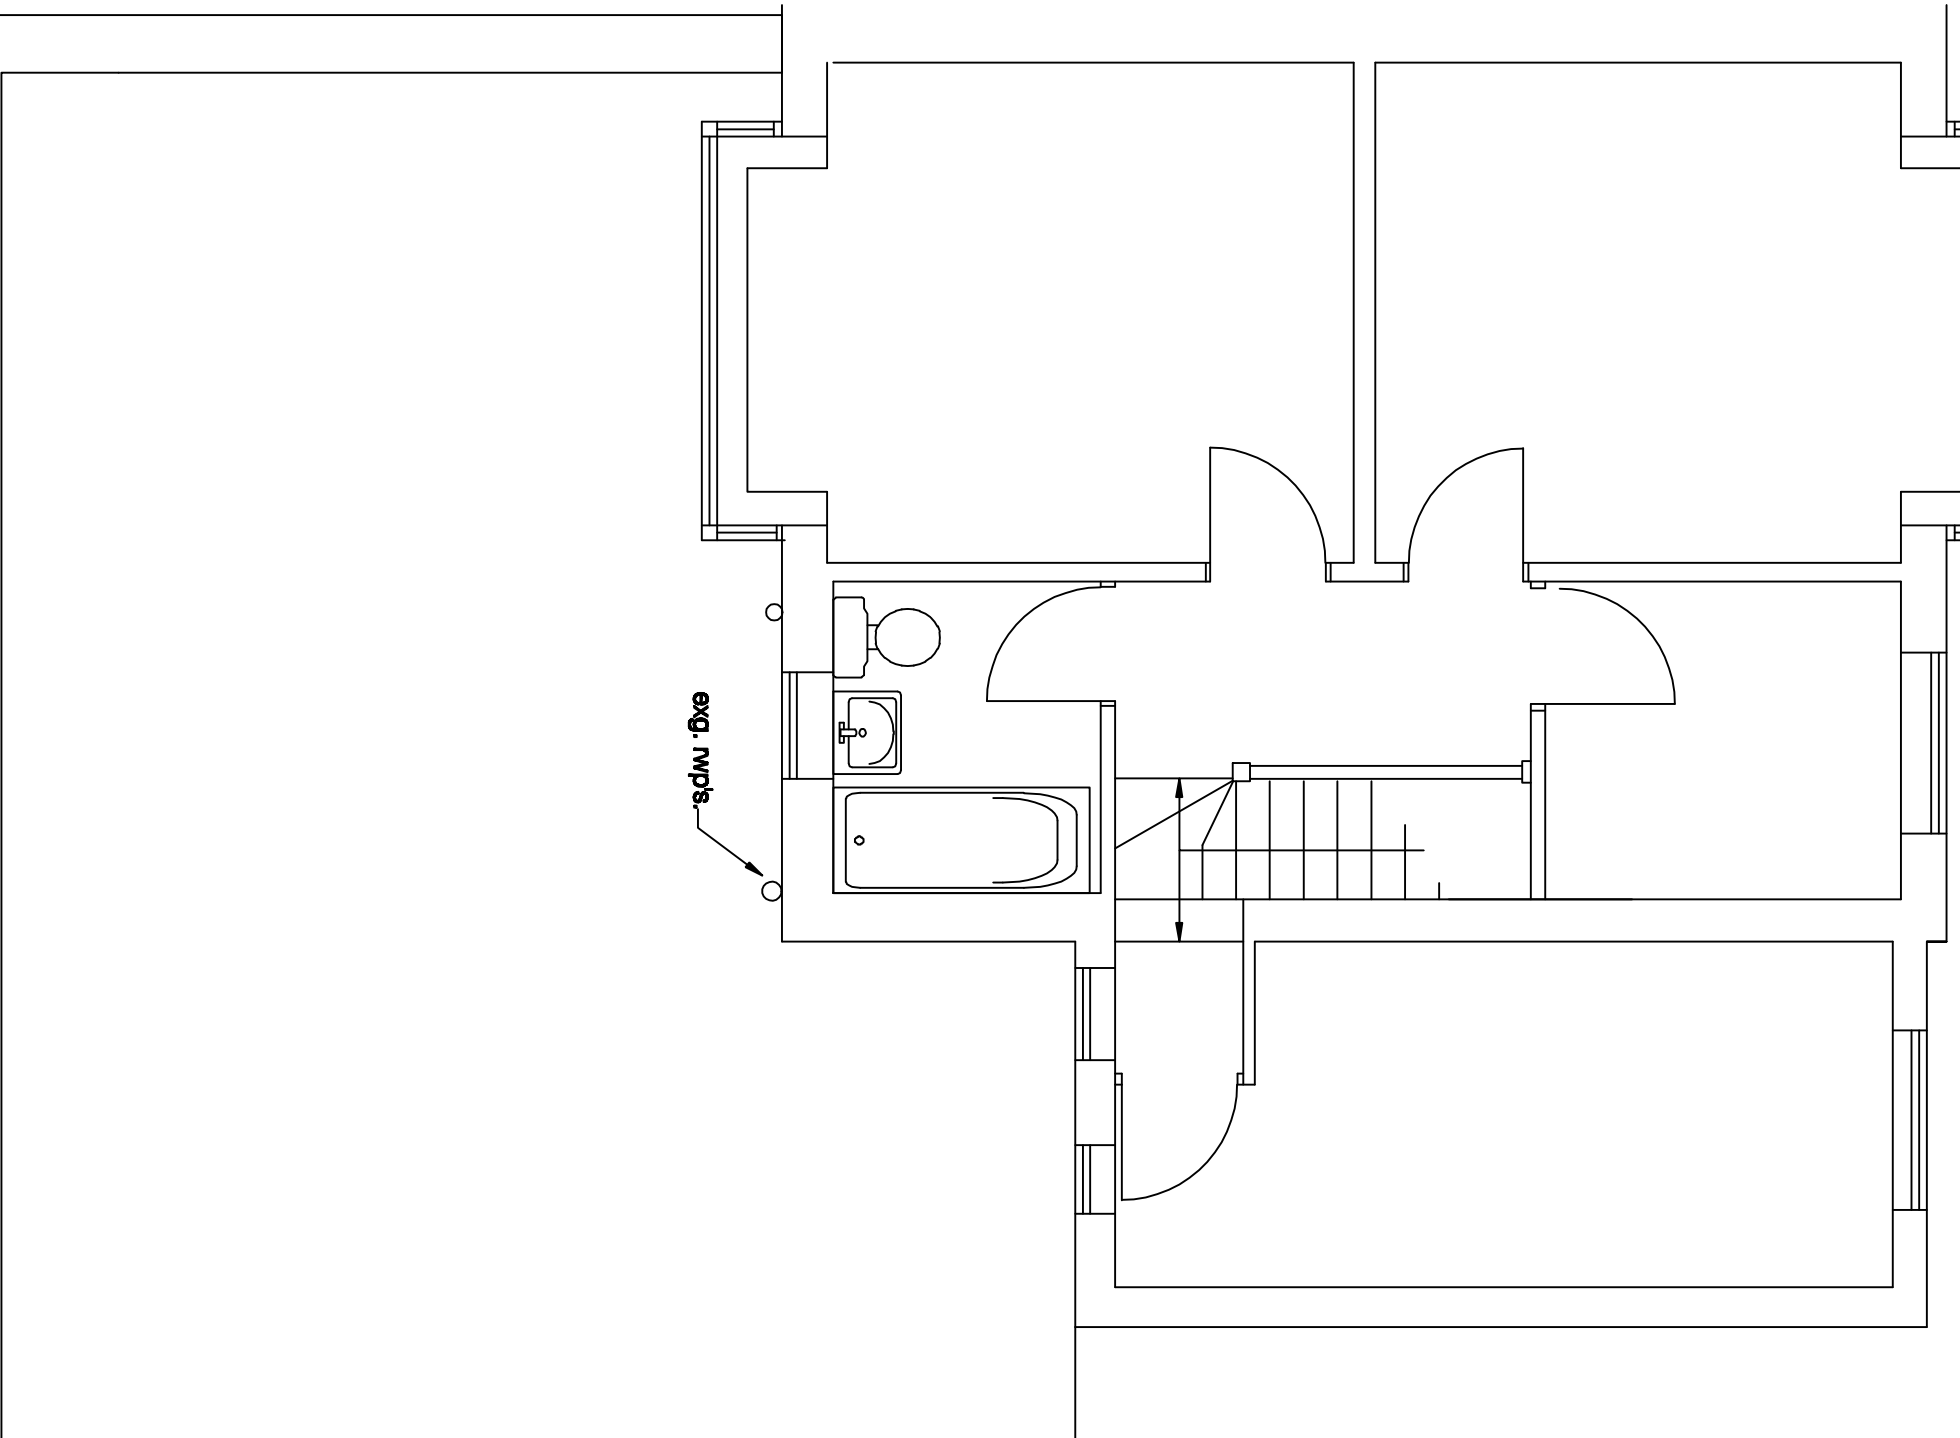

ROOF

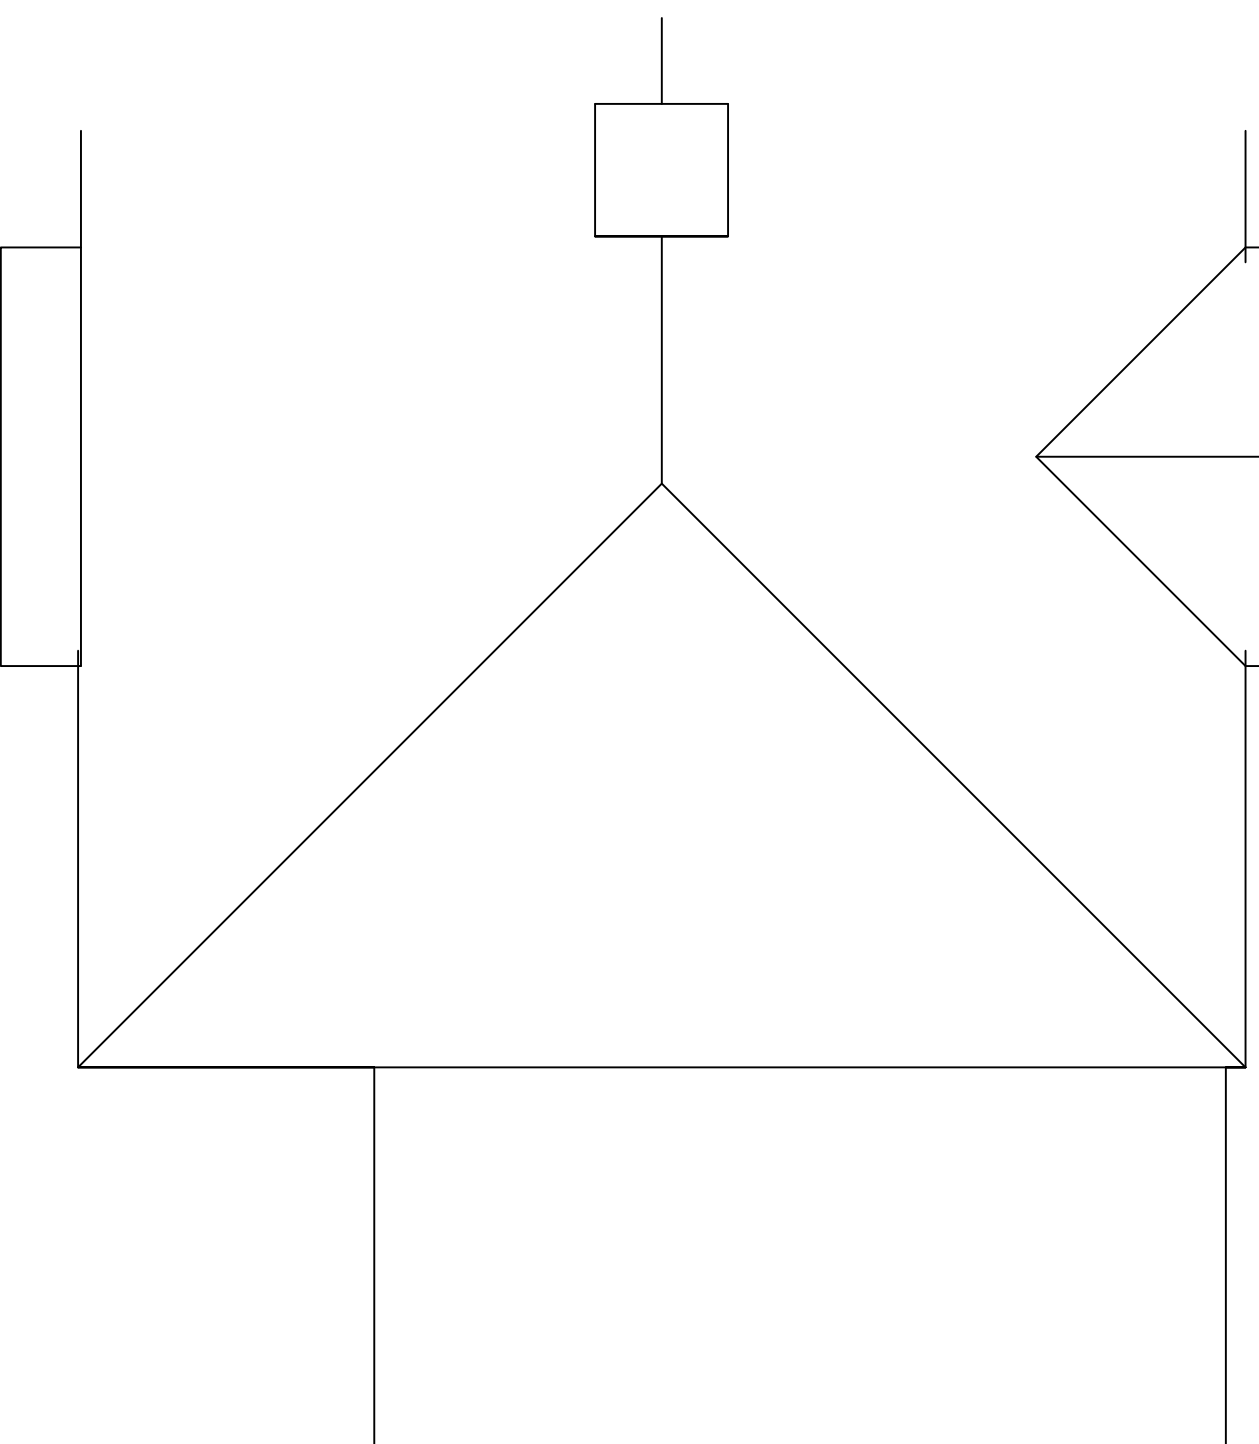

project
16 Ebleigh Court Gardens
Earley, Reading, Berkshire

for
Mr & Mrs Singh
Plans and Elevations as Existing

Drawing no:

1410 / 1 /

M D Howlett
architectural consultant


11 Prospect Street, Caversham, Reading
Berkshire RG4 8JB. Tel/Fax: (0118) 947 7117
Email: mdh@globalnet.co.uk

Date: May 2025


SCALE: 1:50@A2 and 1:100@A4

0 1 2 metres

REAR

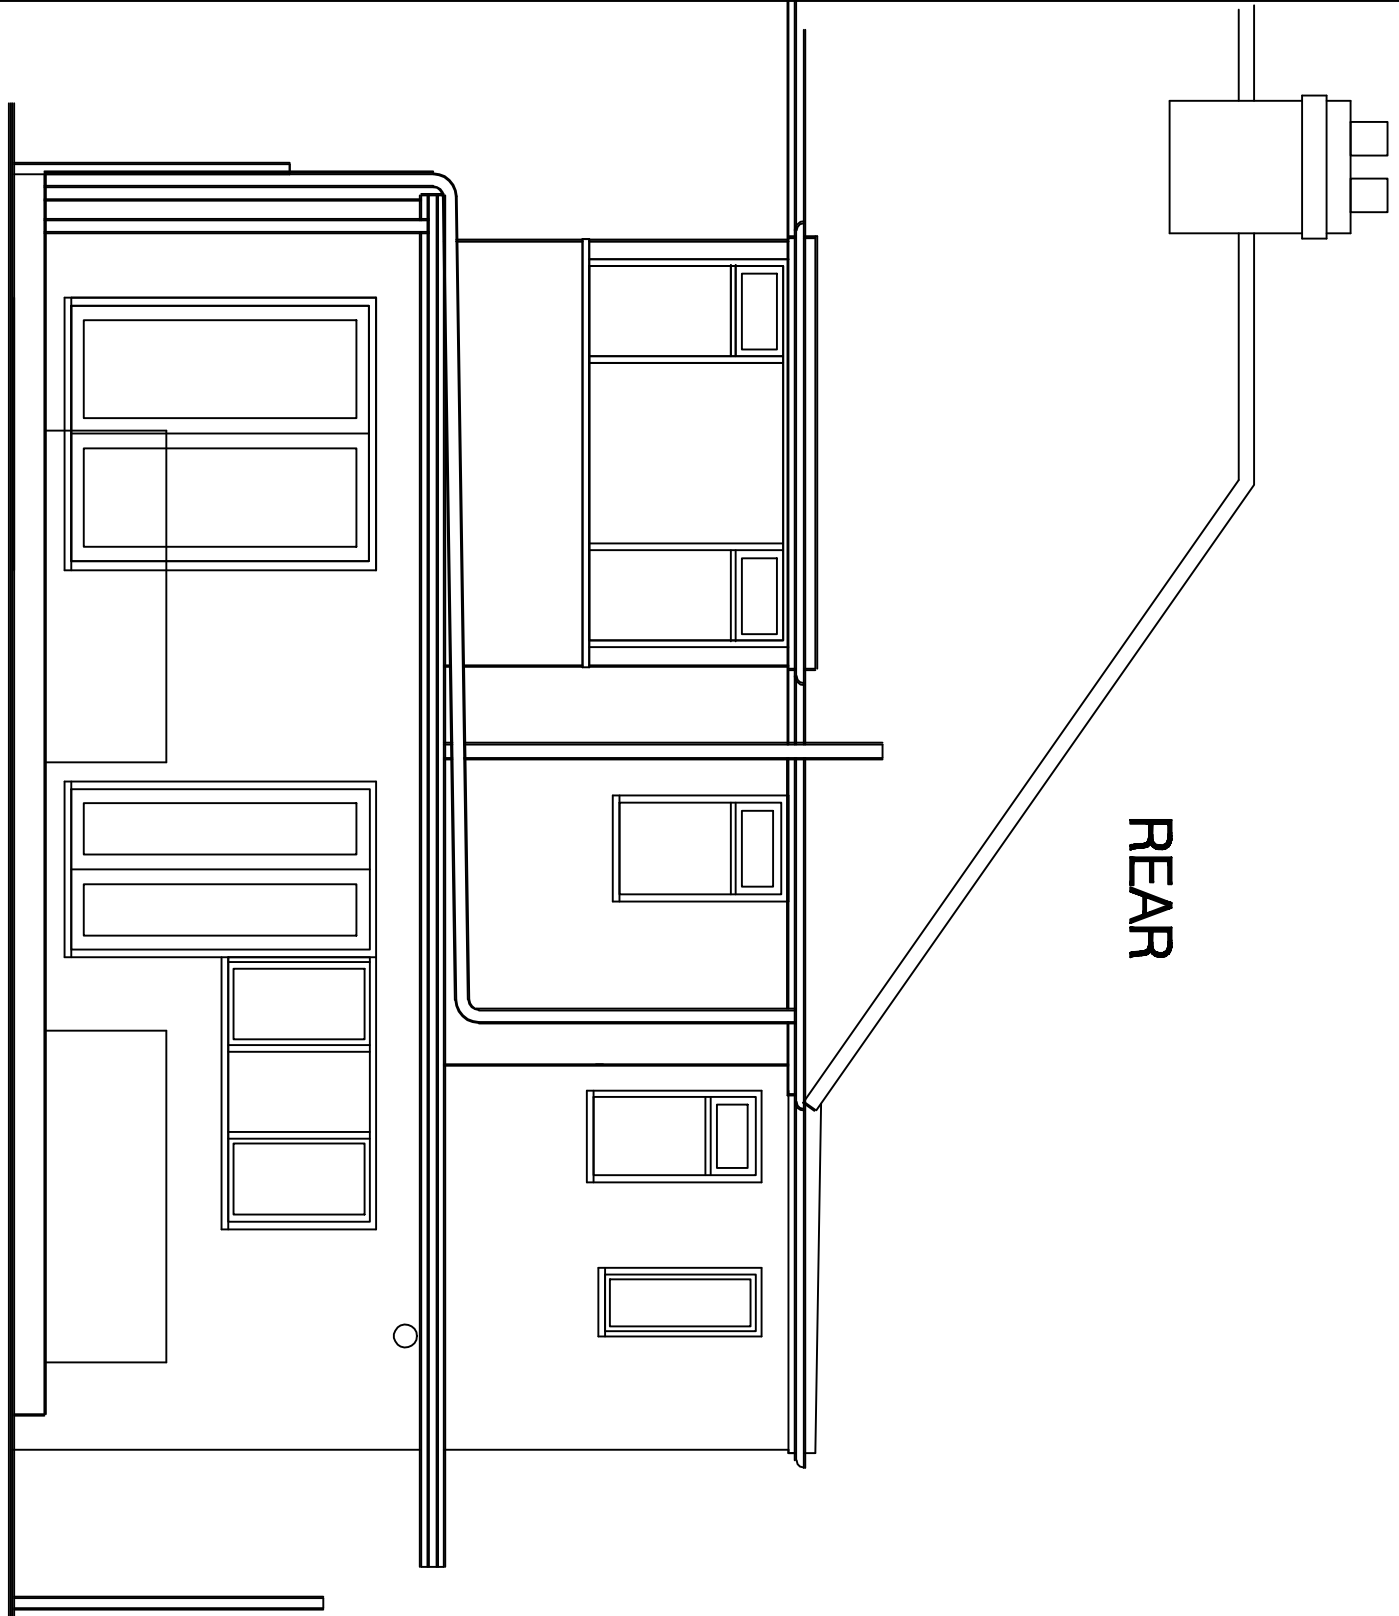

SOUTH

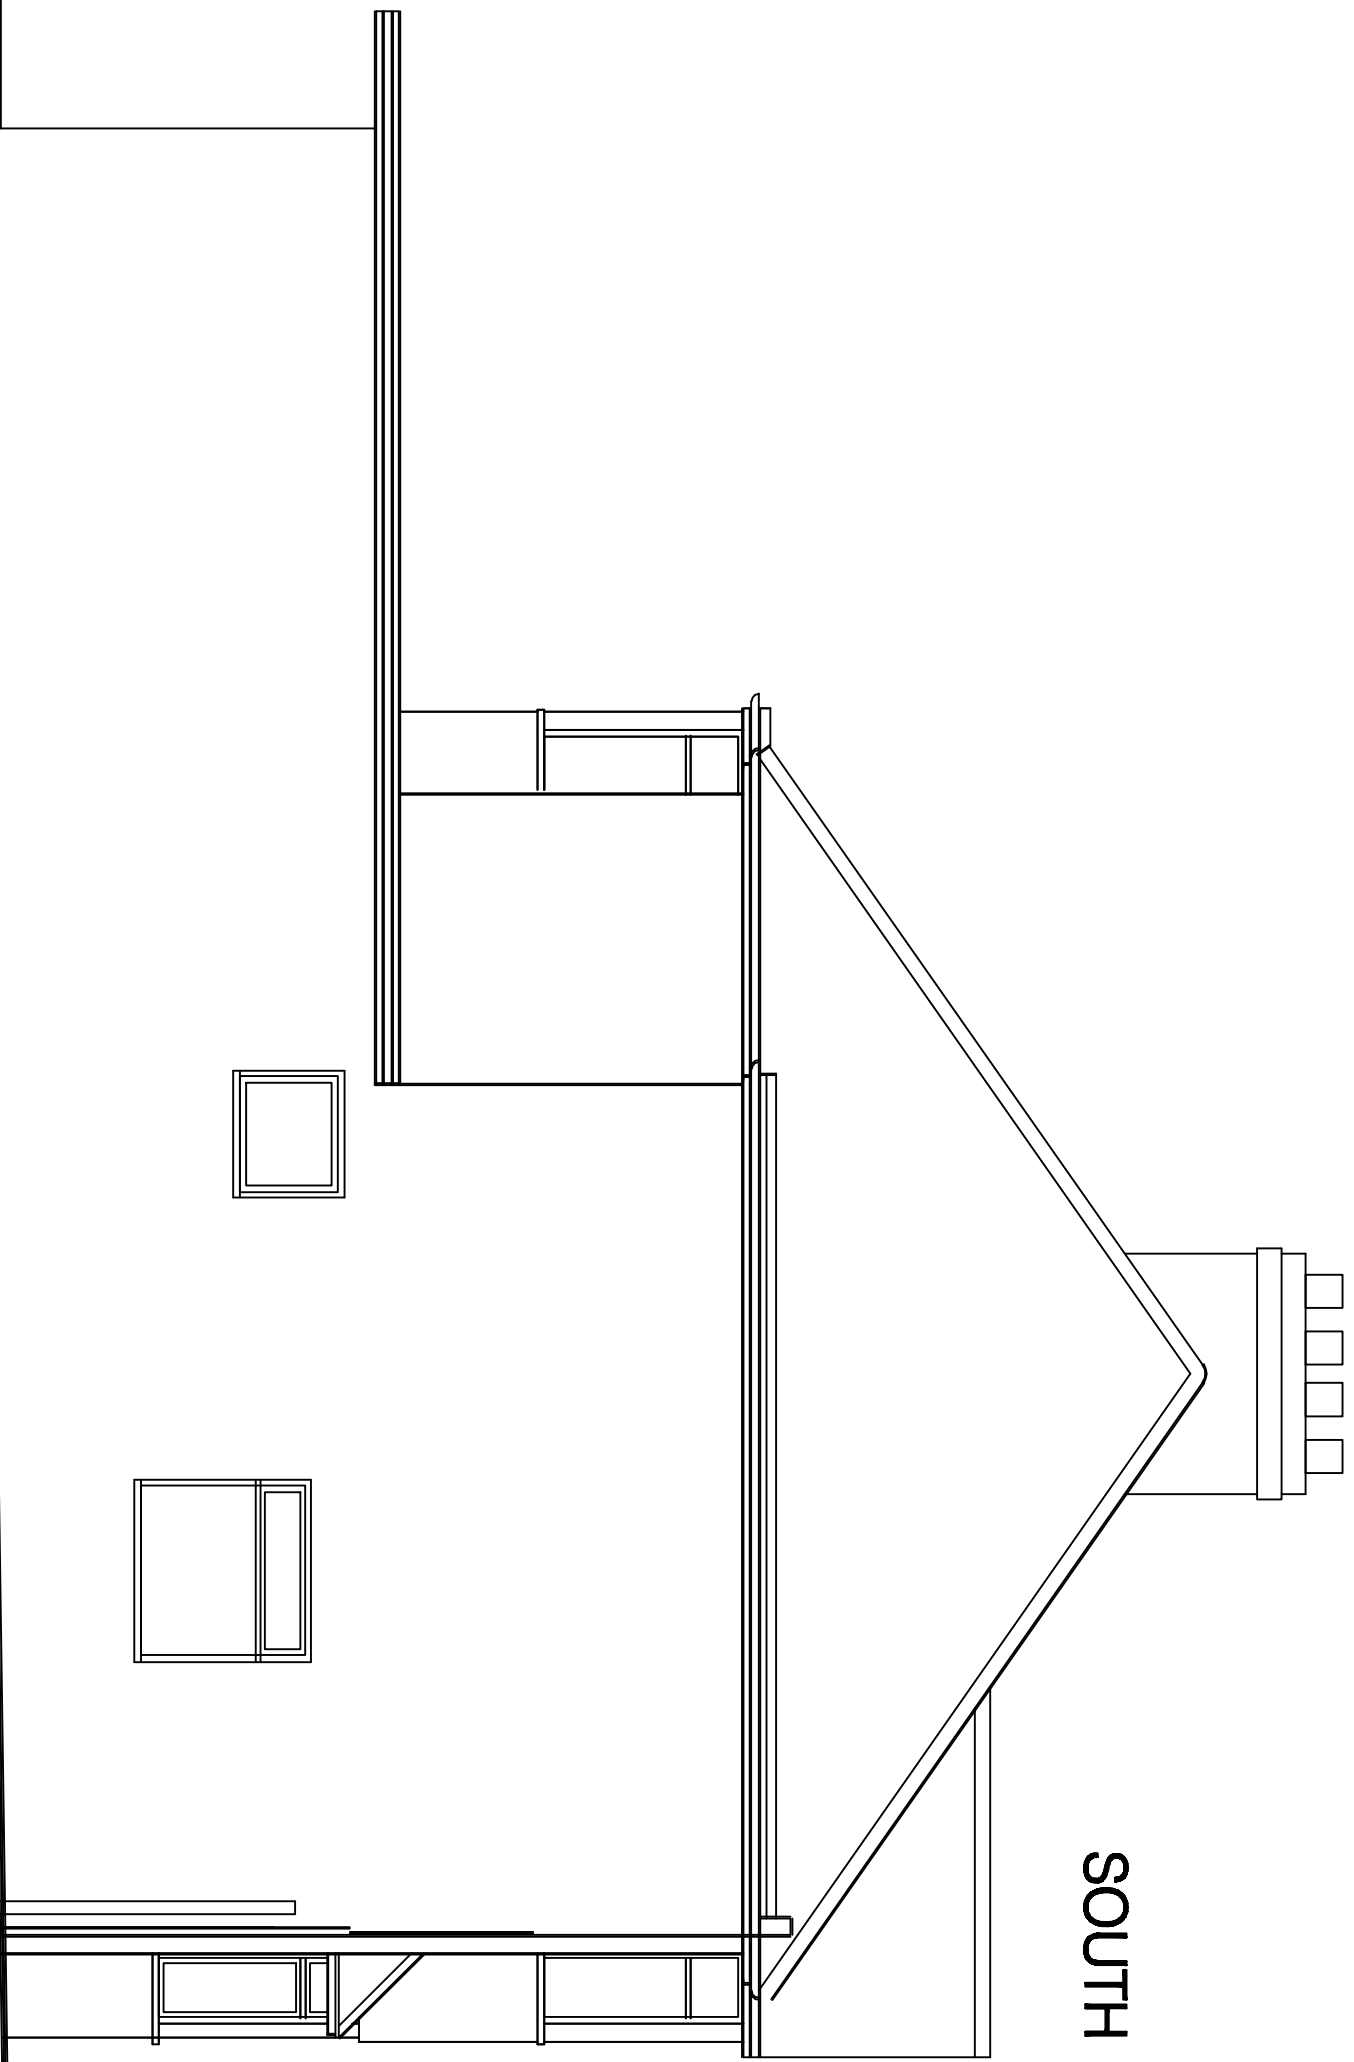

FRONT

