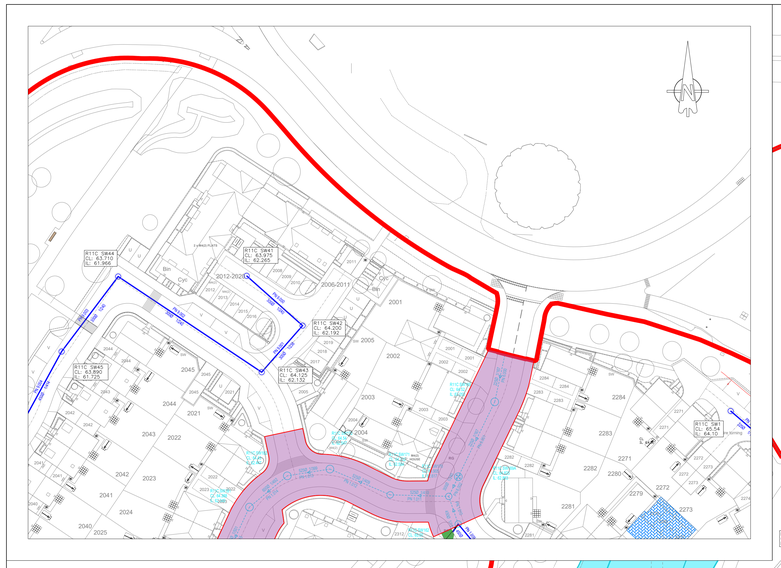

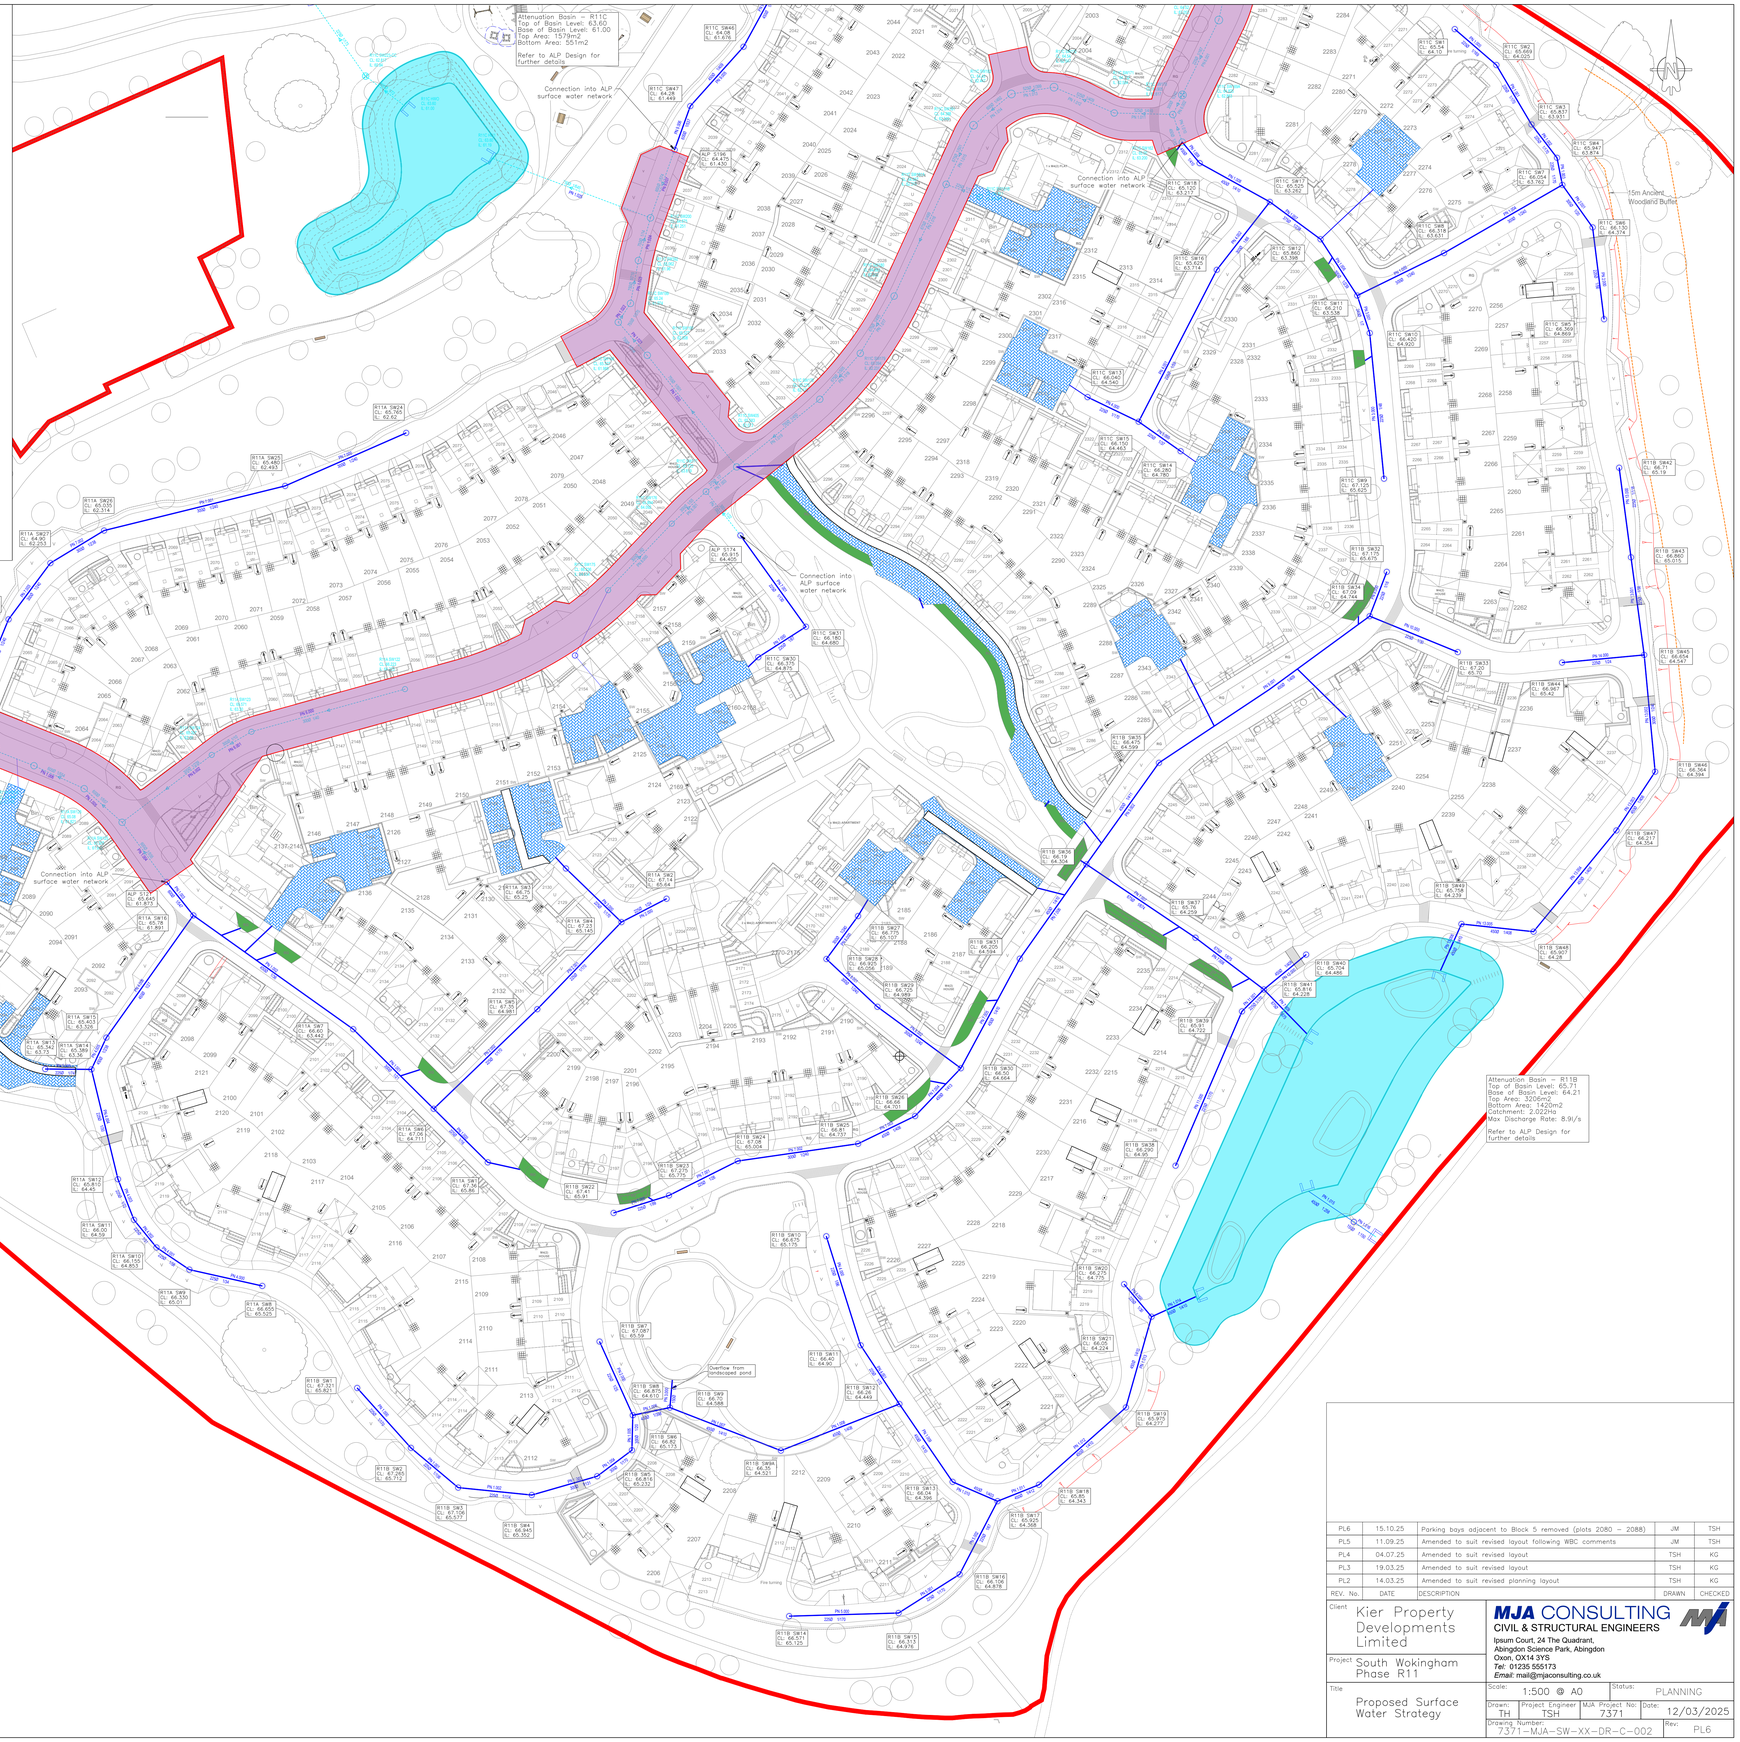

Notes:

1. Do not scale from this drawing.
2. All dimensions in metres unless stated otherwise.
3. All levels relate to ordnance datum.
4. This drawing shall be read in conjunction with ALP's surface water drainage design.
5. Any discrepancies with the drawings shall be reported to the Engineer.
6. The surface water drainage strategy is based on the approved site wide Surface Water Drainage and SuDS Strategy.

KEY

- Proposed Surface Water Pipe
- PN 10.001 2068 1170 — Proposed Surface Water Pipe Annotation
- Proposed Surface Water Chamber
- R11B SW43 CL: 66.094 CL: 65.015 — Proposed Surface Water Chamber Annotation
- Proposed Permeable Paving
- Proposed Rain Garden
- Area designed by ALP, Refer to ALP Design Drawings
- Proposed Attenuation Basin, Refer to ALP Design Drawings

© This drawing is the copyright of Michael A Jennings Associates Limited and may not be copied, altered or reproduced in any way, without their permission.

REV. No.	DATE	DESCRIPTION	DRAWN	CHECKED
PL6	15.10.25	Parking bays adjacent to Block 5 removed (plots 2080 – 2088)	JM	TSH
PL5	11.09.25	Amended to suit revised layout following WBC comments	JM	TSH
PL4	04.07.25	Amended to suit revised layout	TSH	KG
PL3	19.03.25	Amended to suit revised layout	TSH	KG
PL2	14.03.25	Amended to suit revised planning layout	TSH	KG

Client: Kier Property Developments Limited

Project: South Wokingham Phase R11

Title: Proposed Surface Water Strategy

MJA CONSULTING
CIVIL & STRUCTURAL ENGINEERS
Ipsum Court, 24 The Quadrant,
Abingdon Science Park, Abingdon
Oxon, OX14 3YS
Tel: 01235 555173
Email: mail@mjaconsulting.co.uk

Scale: 1:500 @ A0 | Status: PLANNING

Drawn: TH | Project Engineer: TSH | MJA Project No: 7371 | Date: 12/03/2025

Drawing Number: 7371-MJA-SW-XX-DR-C-002 | Rev: PL6