



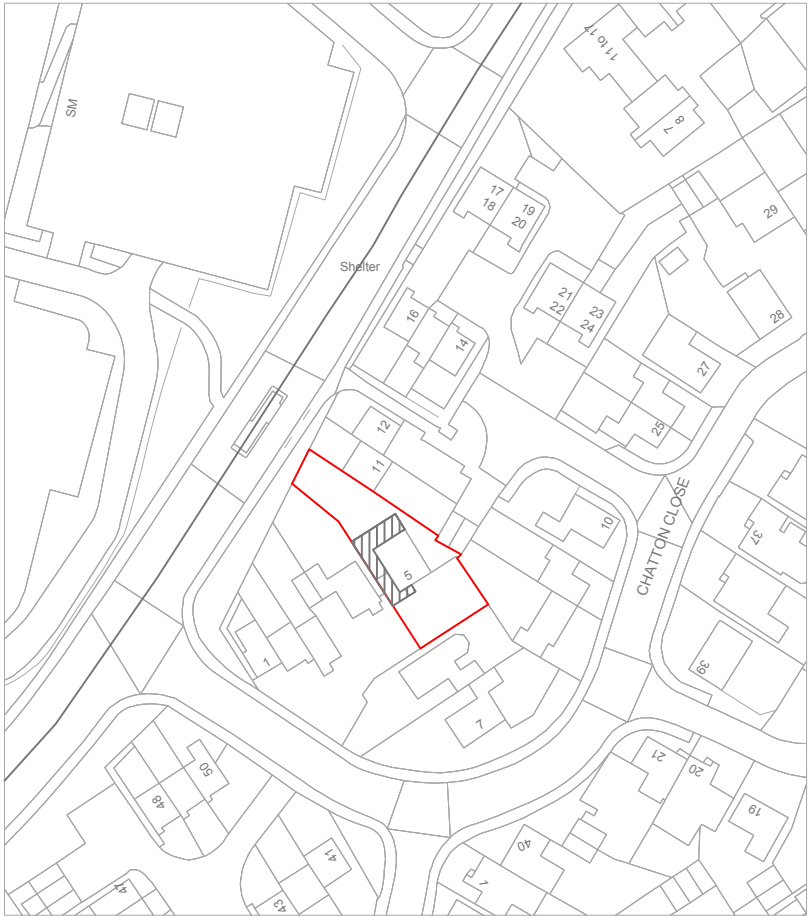

ReQuestAPlan
Map number: TQRQM24256202533717
© Crown copyright and database rights
2024 OS 100042766

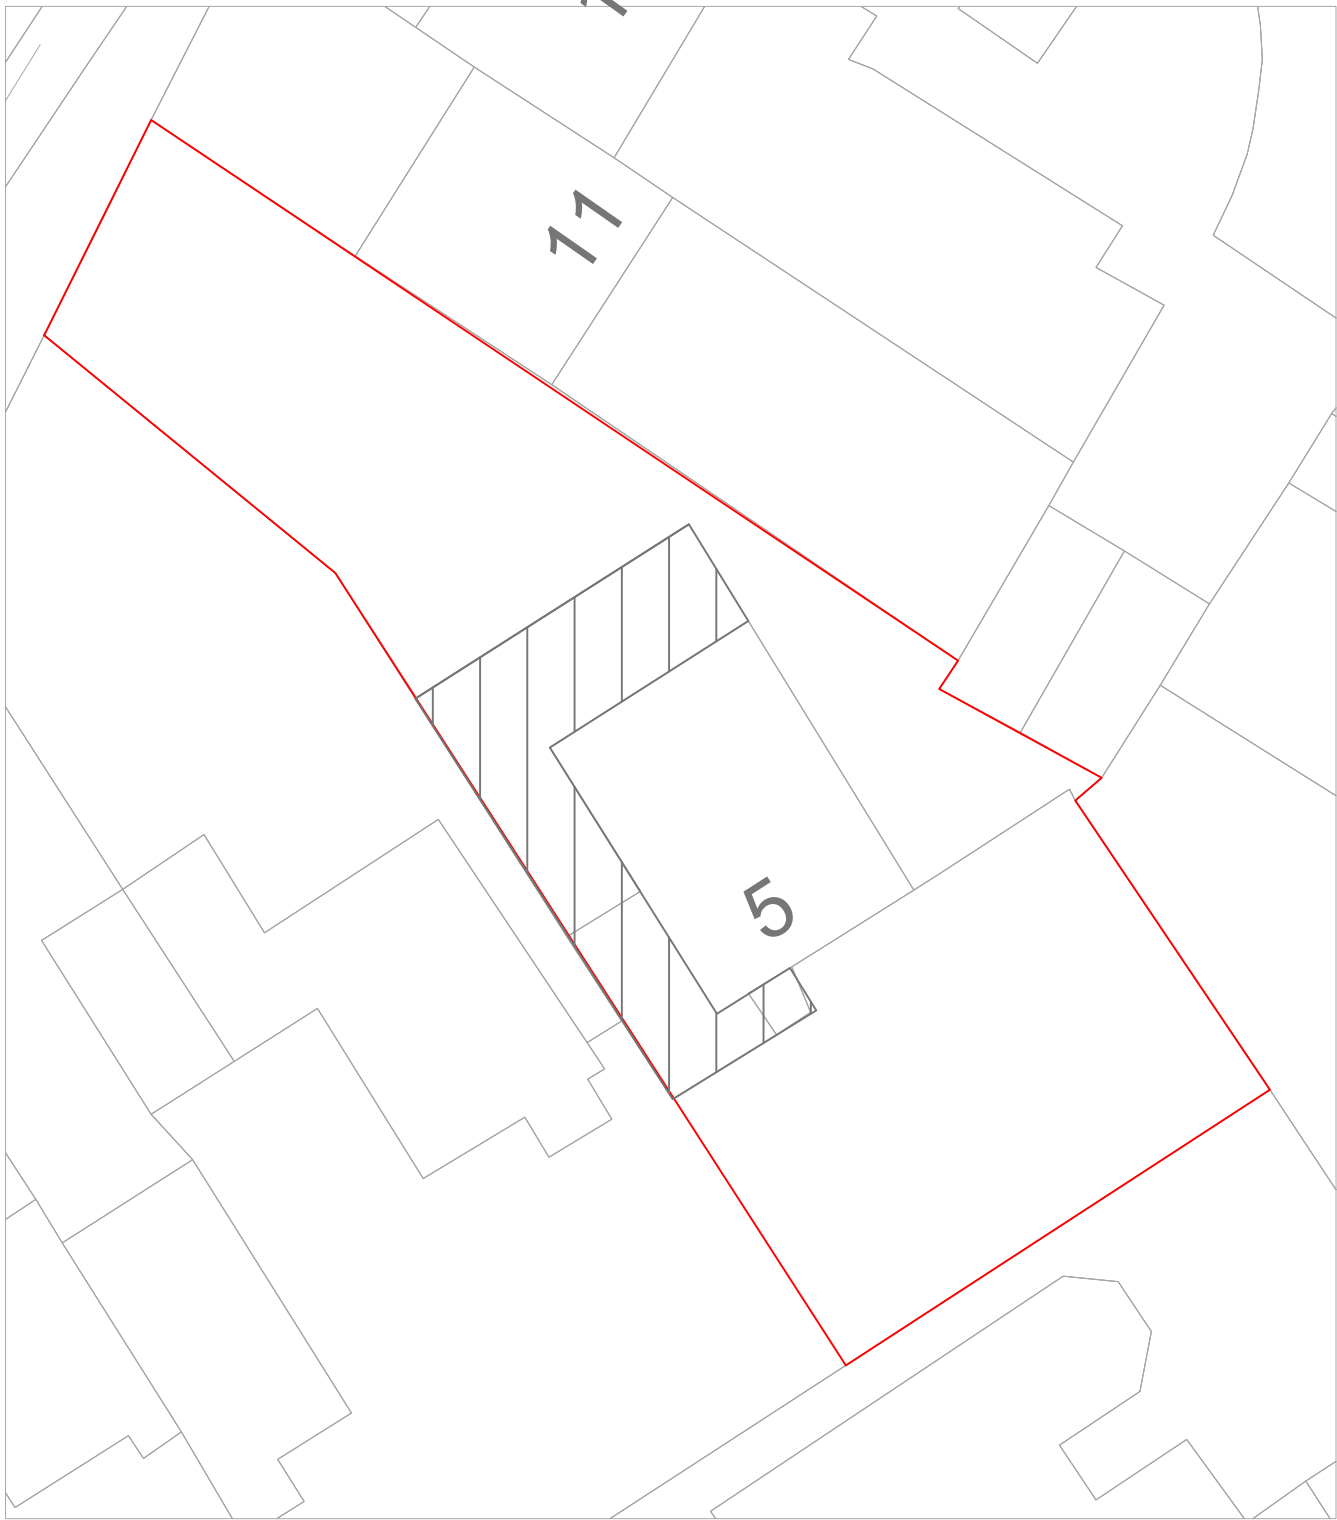

SCALE 1:1250 @A3

ReQuestAPlan
Map number: TQRQM24256202533717
© Crown copyright and database rights
2024 OS 100042766



SCALE 1:200 @A3

Note
This drawing belongs to WaterlilyStudio. This drawing is protected under copyright and at no time should it be reproduced or copied without the permission of designer. (Design Copyright Act 1968) This drawing must not be used for purposes other than that for which it is provided. Drawings to be scaled for planning application purposed, All dimensions to be checked on site before any work carried out. All drawings subject to Authority Approval.



SITE BOUNDARY LINE



PROPOSED DEVELOPMENT

WS

Drawing	PROPOSED LOCATION AND BLOCK PLAN-REV A
Scale	A3
Status	PLANNING
Project	5 Chatton close, Lower early RG6 4DY
Date	-