


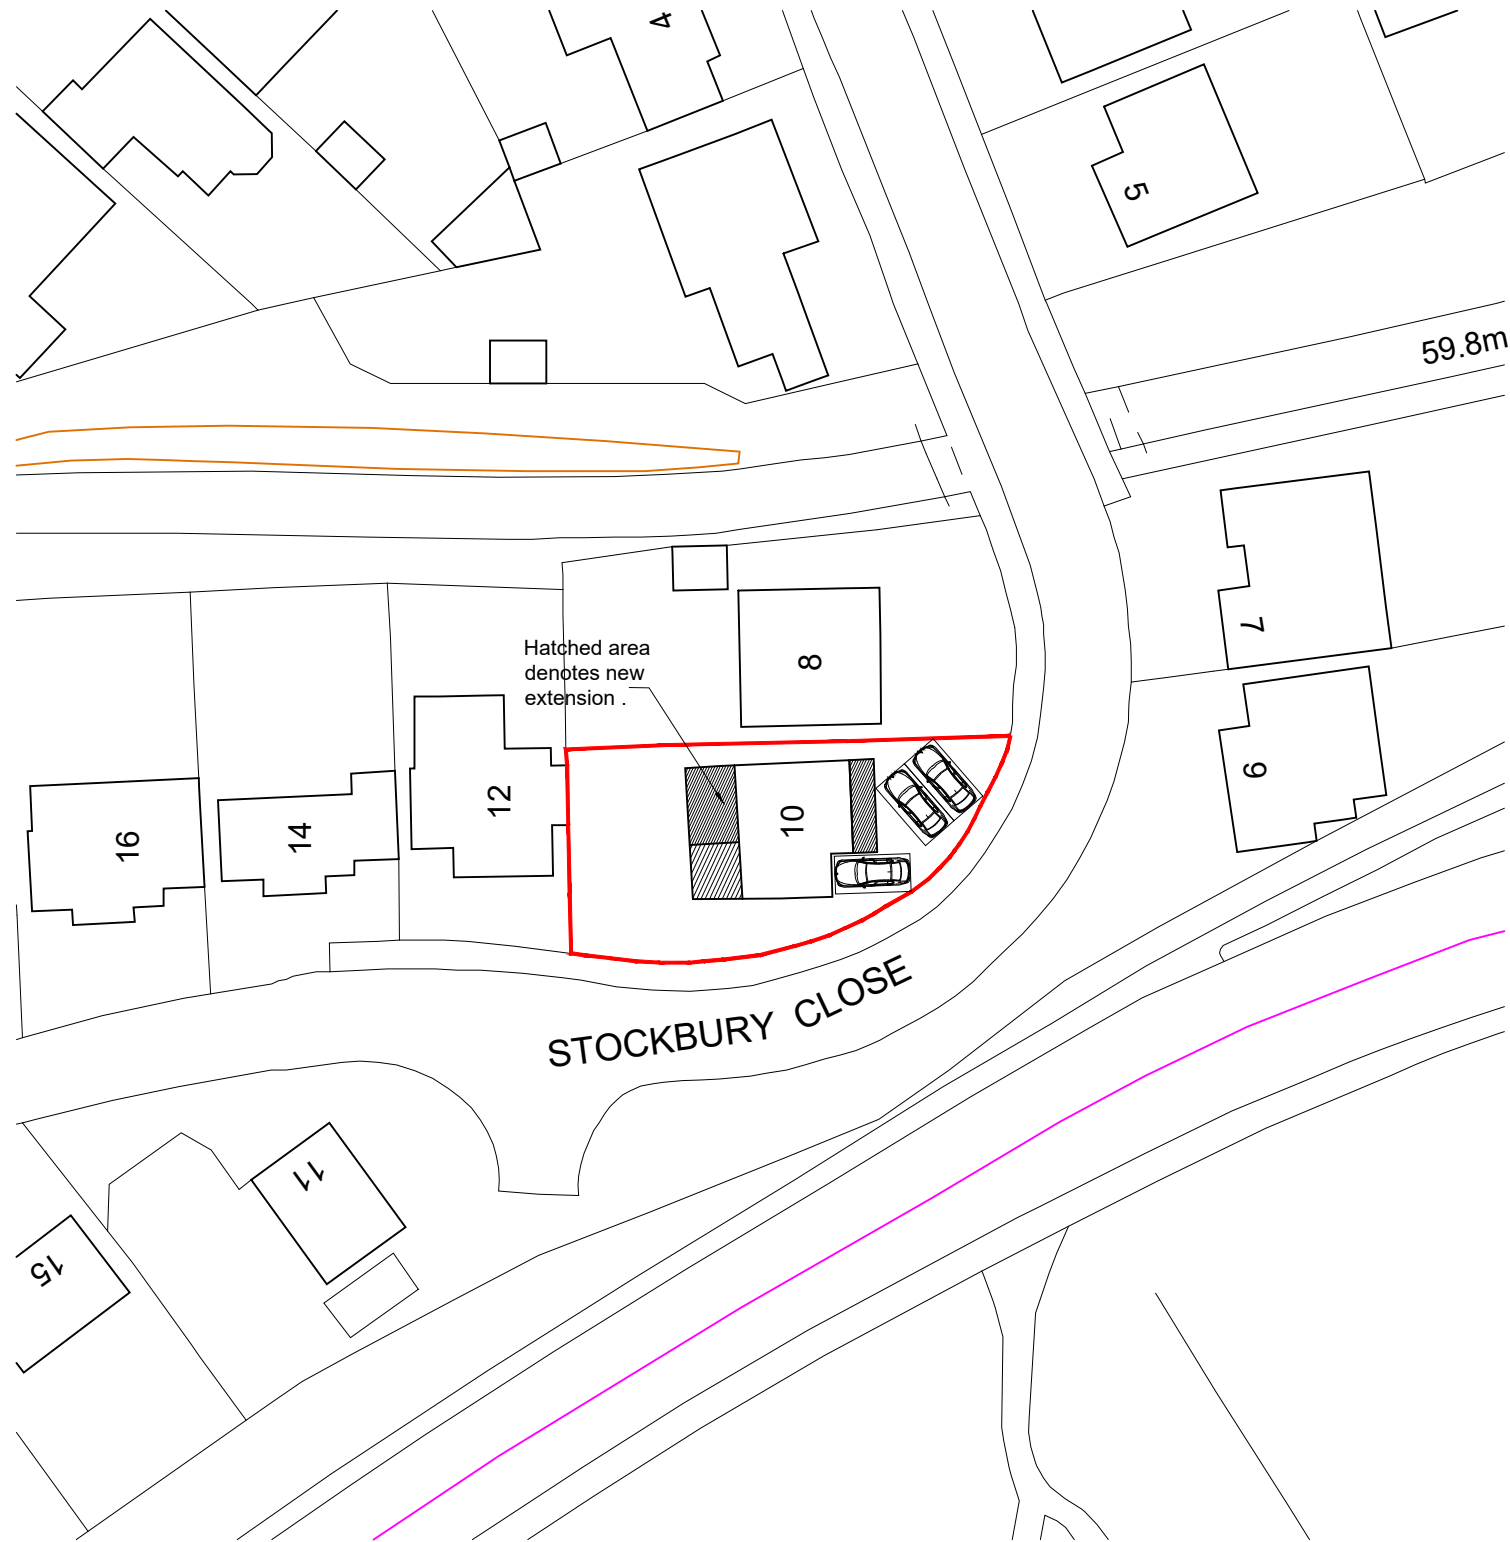

Ordnance Survey, (c) Crown Copyright 2024. All rights reserved. Licence number 10002


## BLOCK PLAN

SCALE 1 : 500

### NOTES

© SK Design consultants - THIS DRAWING AND DESIGN REMAINS THE COPYRIGHT AND INTELLECTUAL PROPERTY OF SK CONSULTANTS AND SHALL NOT BE COPIED IN ANY FORMAT WITHOUT APPROVAL.

THIS DRAWING IS TO BE READ IN CONJUNCTION WITH ALL OTHER DRAWINGS AND DOCUMENTS PROVIDED. THE CONTRACTOR MUST CHECK ALL DIMENSIONS ON SITE BEFORE PLACING ORDERS FOR MATERIALS OR SHOP FABRICATIONS OR COMMENCING WORKS ON SITE. ANY DISCREPANCIES SHOULD BE NOTIFIED BEFORE PROCEEDING.

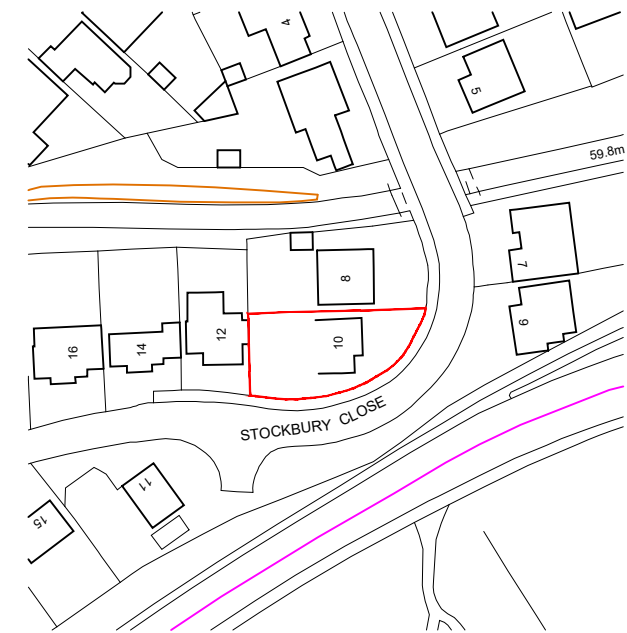


Ordnance Survey, (c) Crown Copyright 2024. All rights reserved. Licence number 100022432

## LOCATION PLAN

SCALE 1 : 1250

10m 50m

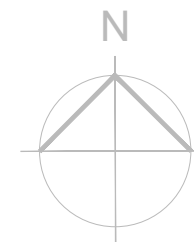

Client:  
Mr Raghu Srimushnam

Project:  
2 Storey part and Single storey rear extension  
and a Porch addition.

Location:  
10 Stockbury Close, Lower Earley, Reading, RG6 5YL

Drawing Title:  
LOCATION & BLOCK PLAN

Date:  
SEP 2024

Sheet Size:  
A3

Drawn:  
SK

Drawing No:  
**P1565- 01**

Revision:  
.

SK Design Consultants  
22 Netley close  
Caversham  
Reading RG4 6SR  
Tel : 07821111602