



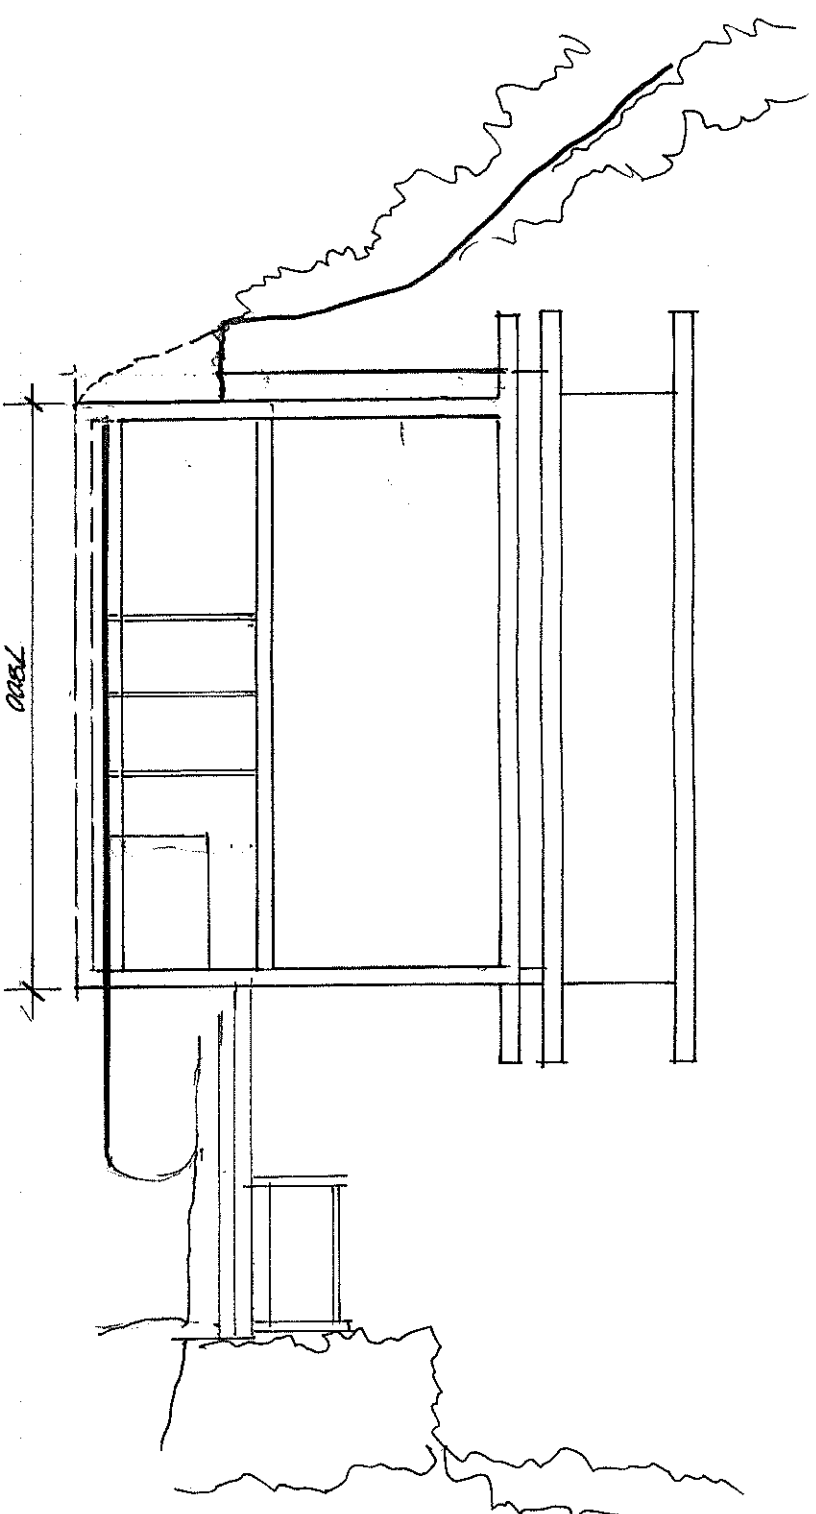


Section Through the Proposed Storage Area

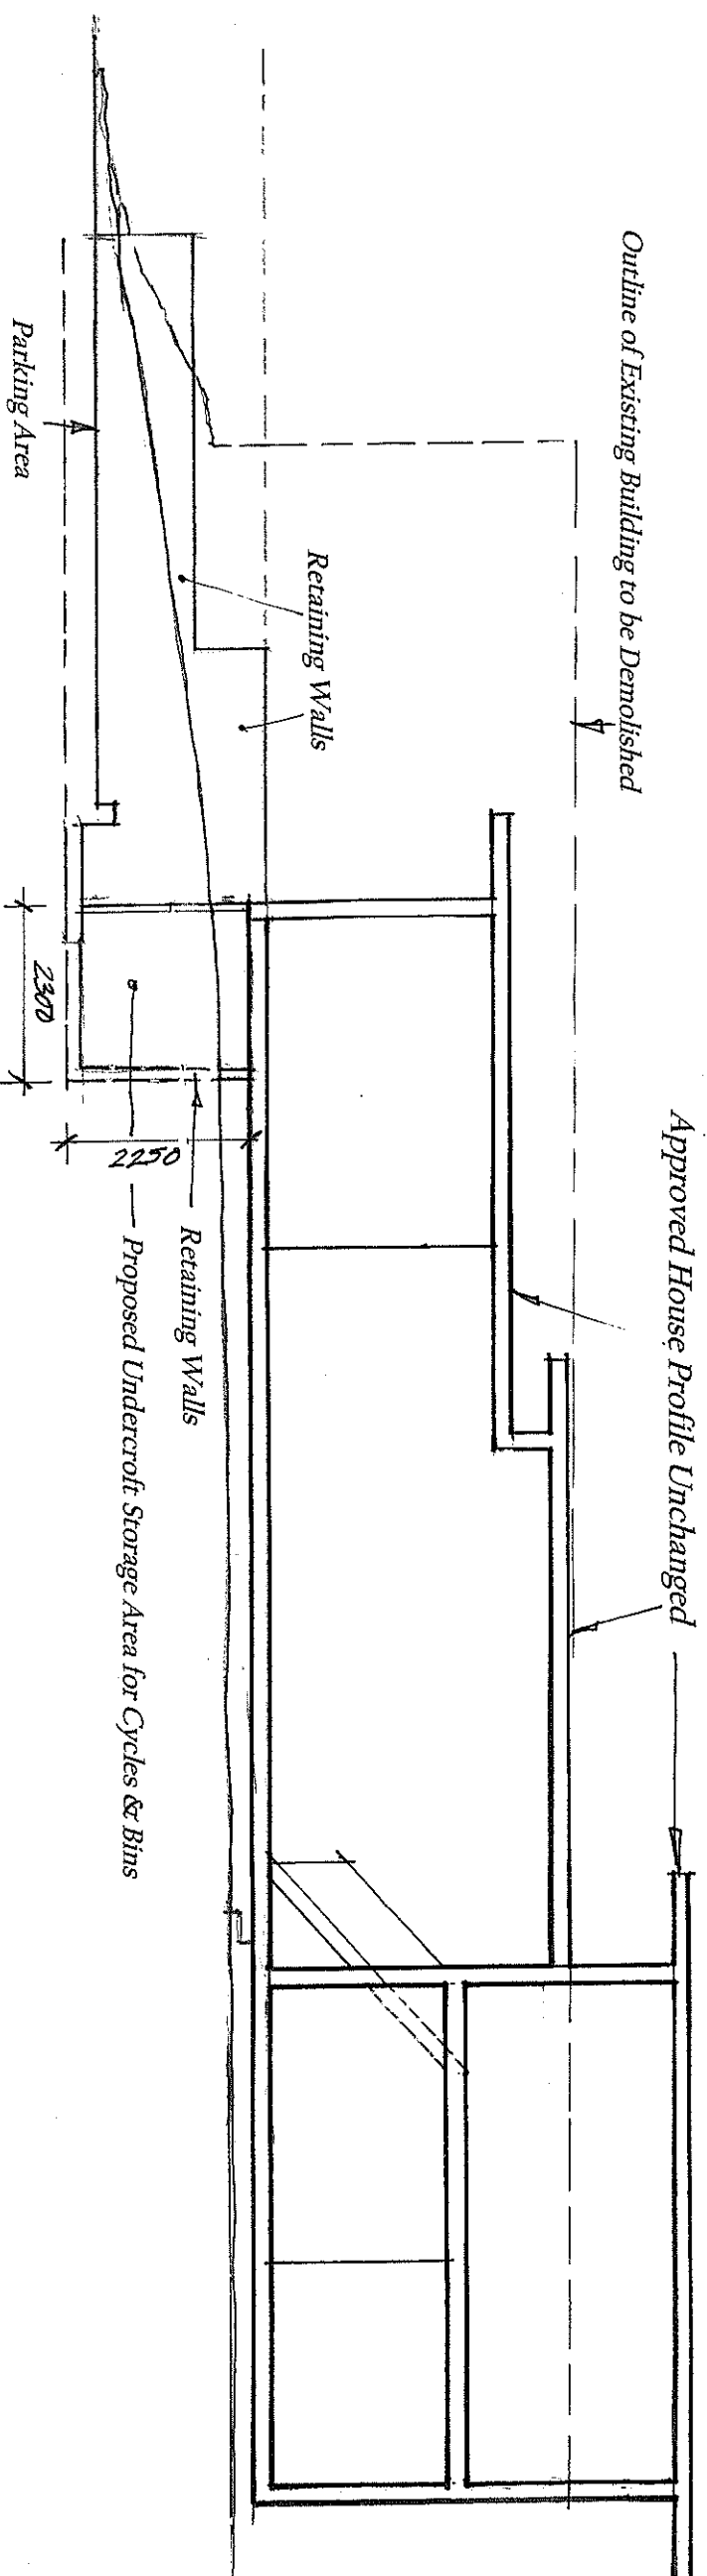

Section Through the Length of the Proposed Building

Proposed New House, Marron Remise Hemmeton Lane Wargrave

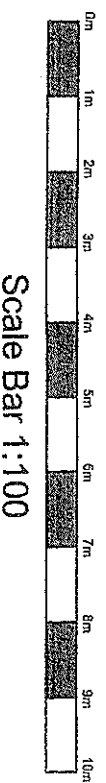

Scale Bar 1:100

Scale 1:100
Dwg. TKL/25/1AA