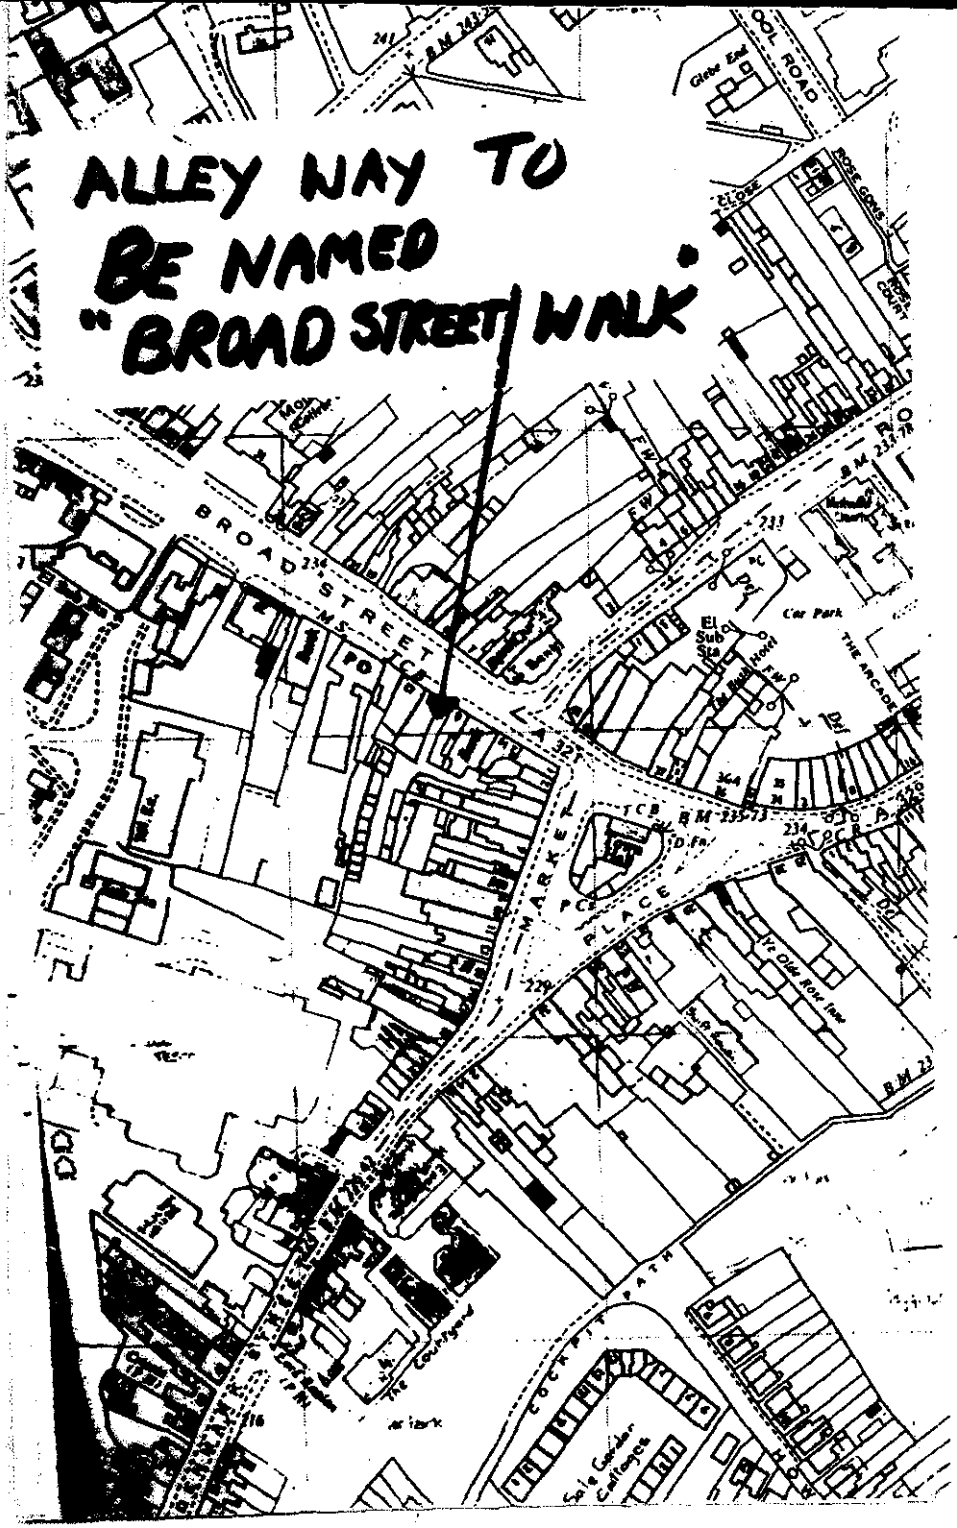
ALLEY WAY TO
BE NAMED
"BROAD STREET WALK"
BROAD STREET
MARKET PLACE
Car Park
THE ARCADE
Ye Olde Rose Inn
COCKPIT PATH
The Courtyard
Sale Garden Cottages
Glebe End
ROSE GDNS
ROSE COURT
CLOSE
BM 235.73
BM 233.78
BM 23
TCB
PO
PC
FW
Def
Def
364
234
233
229
216
241

Ordnance Survey

20.AUG.2002 7425

Siteplan

1:1250 Scale

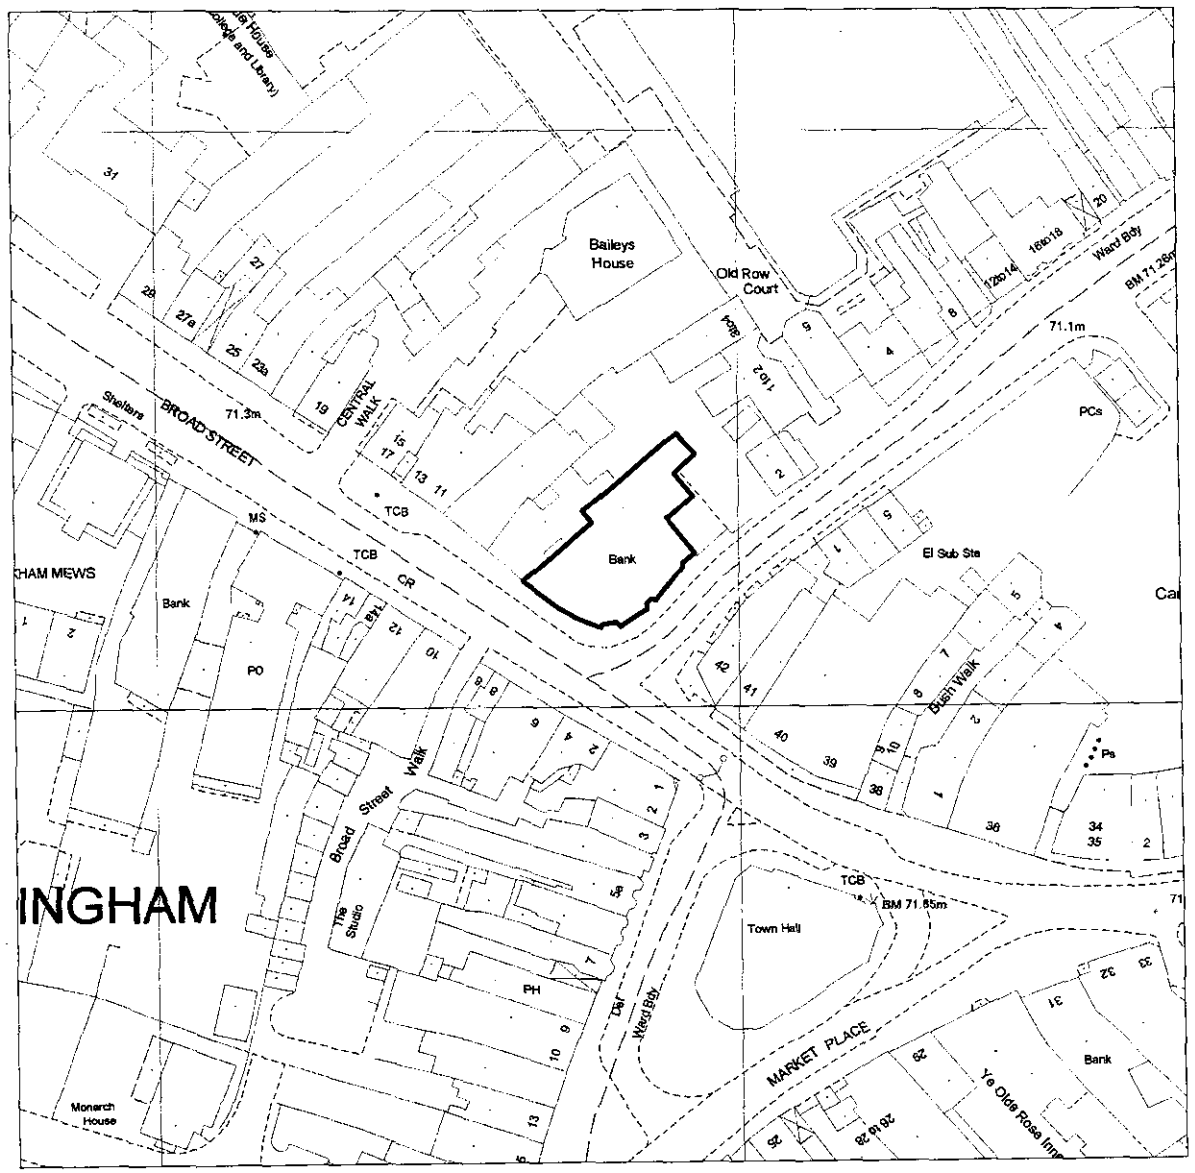

Produced 25 Aug 2000 from Ordnance Survey digital data and incorporating surveyed revision available at this date. © Crown copyright 2000.

Due to the resolution of this image, the depiction of a solid line within dashed lines does not necessarily constitute an obstruction at ground level.

Reproduction in whole or in part is prohibited without prior permission of Ordnance Survey.

20 0 20 40 60 80

Metres

NATWEST
5 BROAD STREET
WOKINGHAM
RG40 1AX

Centre coordinates : 481175mE 168620mN

National Grid sheet reference at centre of this Siteplan: SU8168NW.

Supplied by : National Map Centre Tel 020 7222 2466
Serial Number : 2871

Branch Code: 6708 File Name: 6708-3

20 AUG 2002 7425

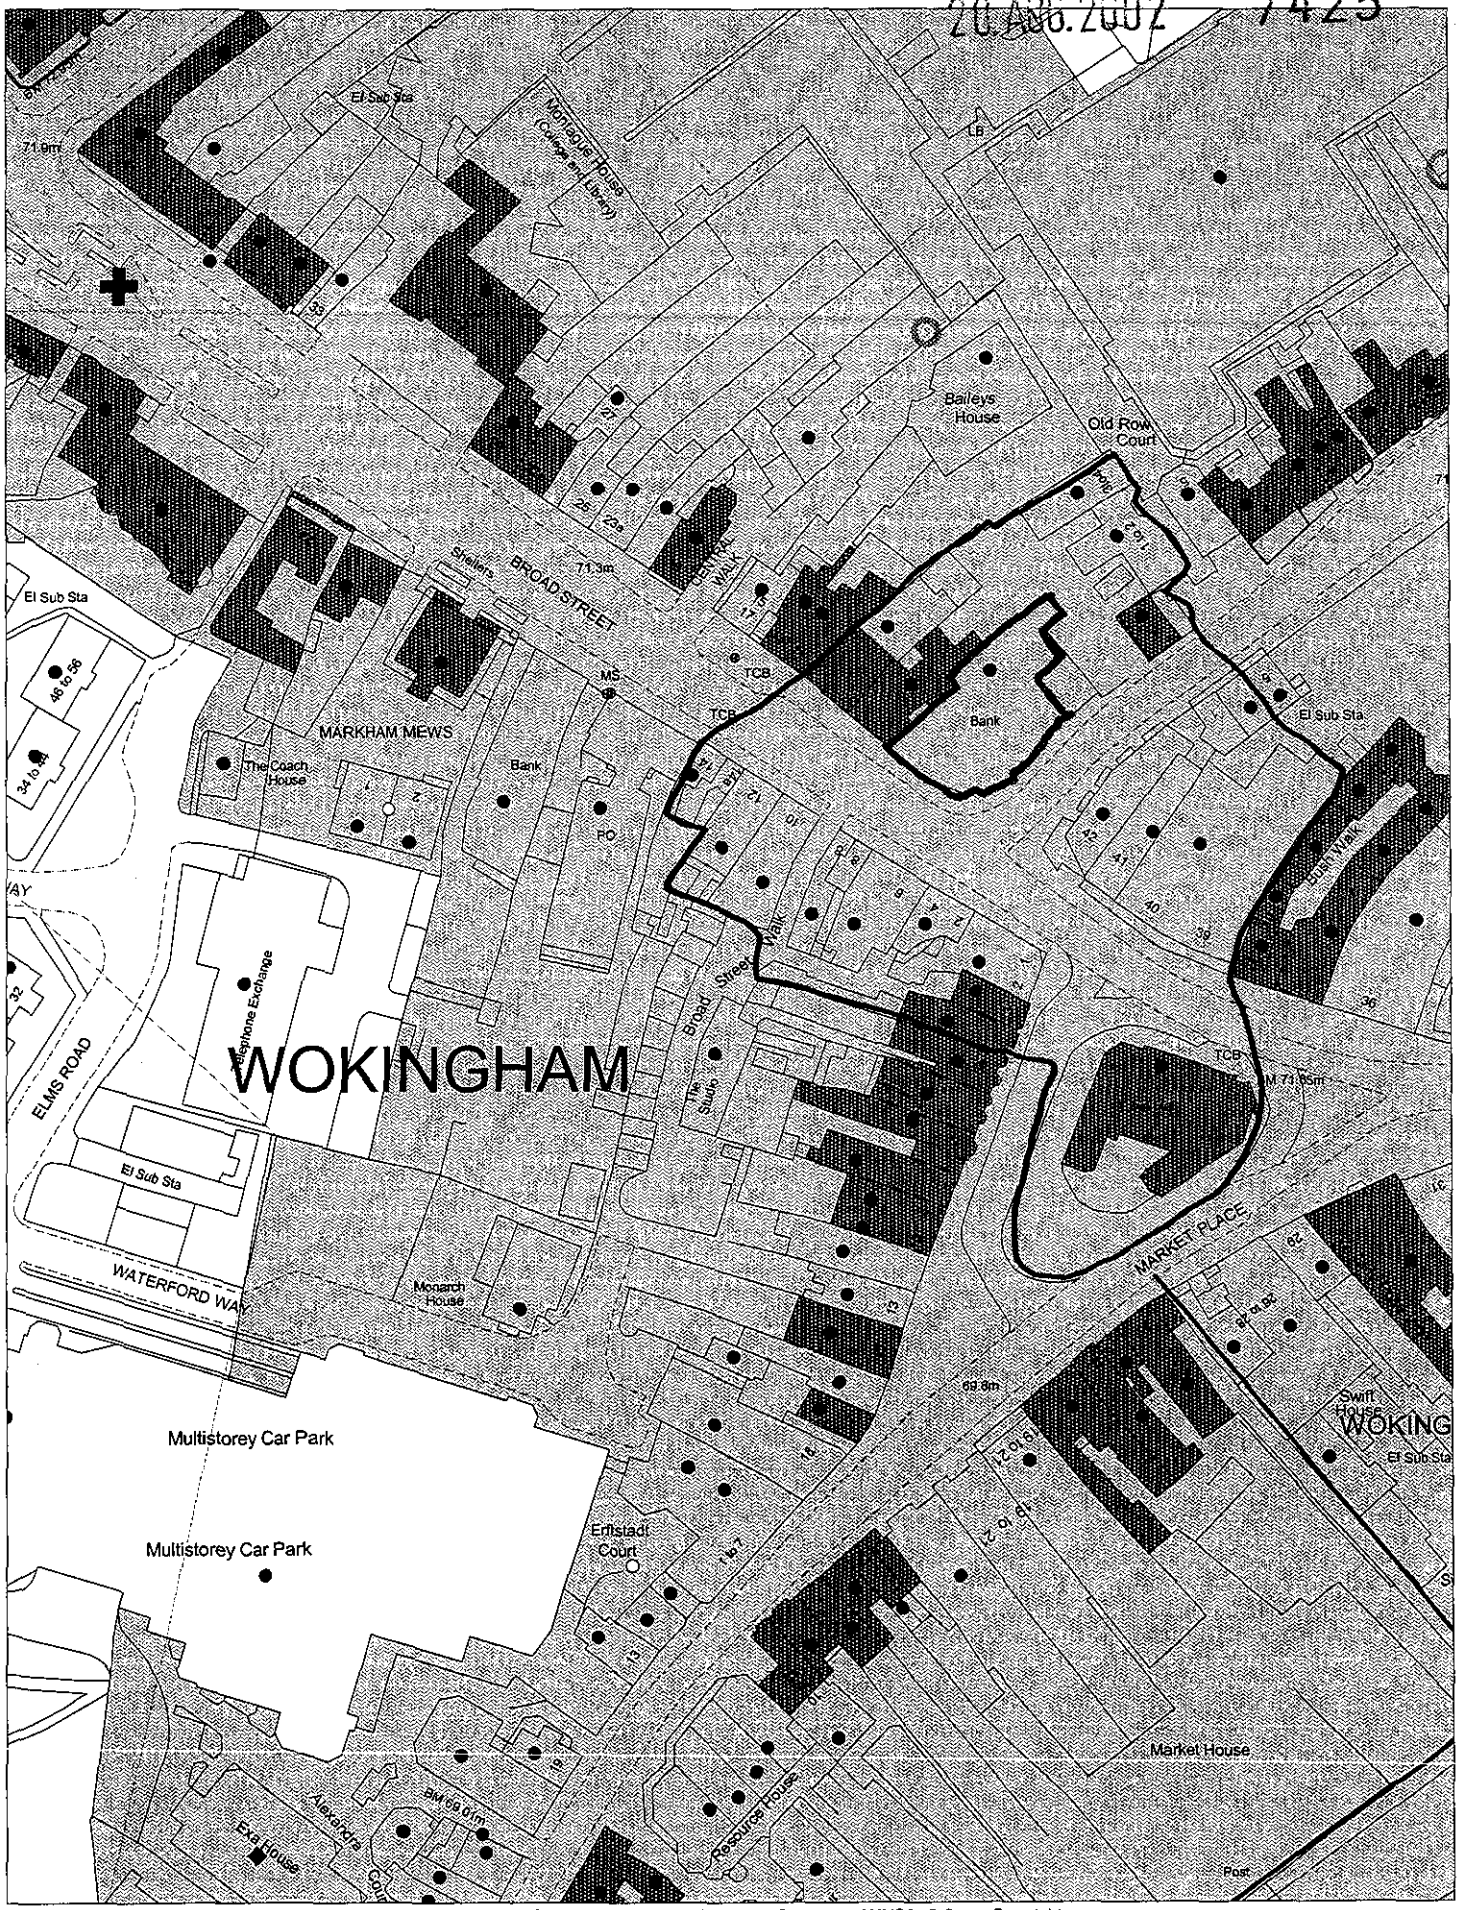

This map is based upon Ordnance Survey material with the permission of Ordnance Survey on behalf of the Controller of HMSO. © Crown Copyright.
Unauthorised reproduction infringes Crown Copyright and may lead to prosecution or civil proceedings.Wokingham District Council Licence LA086134

Development Control Section, Environmental Services, Wokingham District Council.
22 August 2002 Scale: 1 : 1250

N W E S

20.AUG.2002 7425



(1) 515mm high standard internally illuminated curved fascia strip formed from 14g aluminium and laser cut for 210mm high logo and text. Incorporate 10mm clear "water effect" chevrons reverse decorated with vinyl to give a two-tone red colour, lettering to be 5mm 050 acrylic. Main fascia background to be stoved dark blueberry (BMW 299). Along bottom edge incorporate a light blueberry feature strip (80% tint of BMW 299). Light source to be via low energy fluorescent lamps (Phillips TL5C 22W / 830), which will emit from logo and text.



(2) 350mm high standard internally illuminated curved fascia strip formed from 14g aluminium and laser cut for 140mm high logo and text. Incorporate 10mm clear "water effect" chevrons reverse decorated with vinyl to give a two-tone red colour, lettering to be 5mm 050 acrylic. Main fascia background to be stoved dark blueberry (BMW 299). Along bottom edge incorporate a light blueberry feature strip (80% tint of BMW 299). Light source to be via low energy fluorescent lamps (Phillips TL5C 22W / 830), which will emit from logo and text.

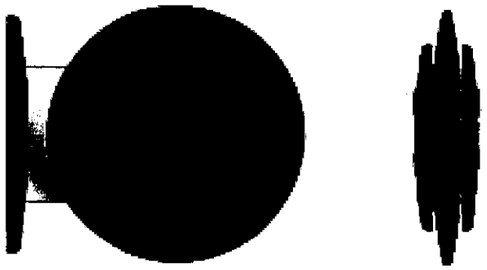

(8) Standard 600mm Ø internally illuminated projecting sign. Sign to consist of a 3mm spun aluminium main body sprayed to match light blueberry colour (80% tint of BMW 299) with a 435mm Ø 3mm spun aluminium raised button sprayed to match dark blueberry colour (BMW 299). Within raised buttons incorporate an opal acrylic 030 collar and fitted with 10mm clear "water effect" chevrons rear decorated with vinyl to give a two-tone red colour. Light source to be via a circular fluorescent lamp mounted onto a clear darvic carrier. Light to emit through the logos and edge spill from the rear of the centre buttons. Sign to be fixed back to the building by means of a folded 3mm mild steel arm bracket sprayed metallic silver RAL 9006. (Light source Phillips TL5C/840).



(11) Branch nameplate 250mm x 300mm curved aluminium face plate. Plate to have an upper dark blueberry portion (BMW 299) with corporate logo and typeface. Lower portion of nameplate to be light blueberry (80% tint of BMW 299) incorporating legal and registered name and address plus registration number.



(12) Hours of business panel 250mm x 300mm curved aluminium face panel. Plate to consist of a light blueberry (80% tint of BMW 299) background with a greeting incorporated into upper portion. Business hours details to be incorporated into centre portion and lower portion to consist of standard logos detailing special facilities. (i.e. wheelchair access, guide dogs etc.)



(13) Standard additional information panel 250mm x 625mm with curved aluminium face. Panel to consist of a dark blueberry (BMW 299) background on the upper portion incorporating corporate logo and typeface. Main background to be light blueberry (80% tint of BMW 299) incorporating additional information regarding security and standard card logos (e.g. Visa, Mastercard, etc.)

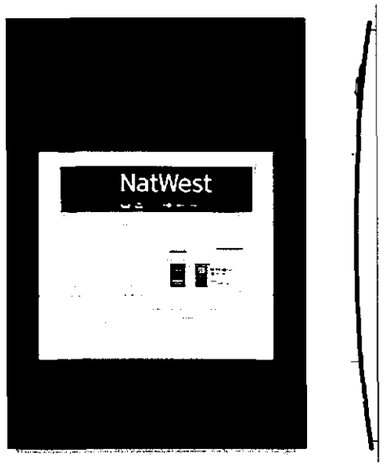

(14) Primary internally illuminated curved aluminium ATM surround 910mm wide x 1392mm high. Main background to be dark blueberry (BMW 299) with light blueberry (80% tint of BMW 299) feature band, surround to incorporate x mm Ø raised button incorporating a 2 tone red corporate logo above ATM body. Light to emit from logo. Light source provisionally two-tone LED panel (TBC).



(17) Main ATM body lightbox and standard graphic system.

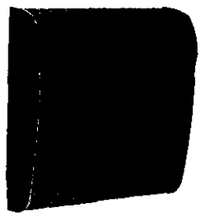

(18) Brushed aluminium wall mounted bin adjacent to ATM.

APPROVED

Rev	Description	Date

The Royal Bank of Scotland Group — NatWest

BRANCH NAME & ADDRESS:

NatWest Bank – Wokingham.

Address - 5 Broad Street, Wokingham, Berkshire RG40 1AX.

Region – Greater London.

DRAWING NAME:

Proposed Components

Drawing Number	Branch No.	Sheet No.	File Name.	Rev No.	Date:
	6708	2.1	6708-2.1	-	12/02/02

20.AUG.2002 7425

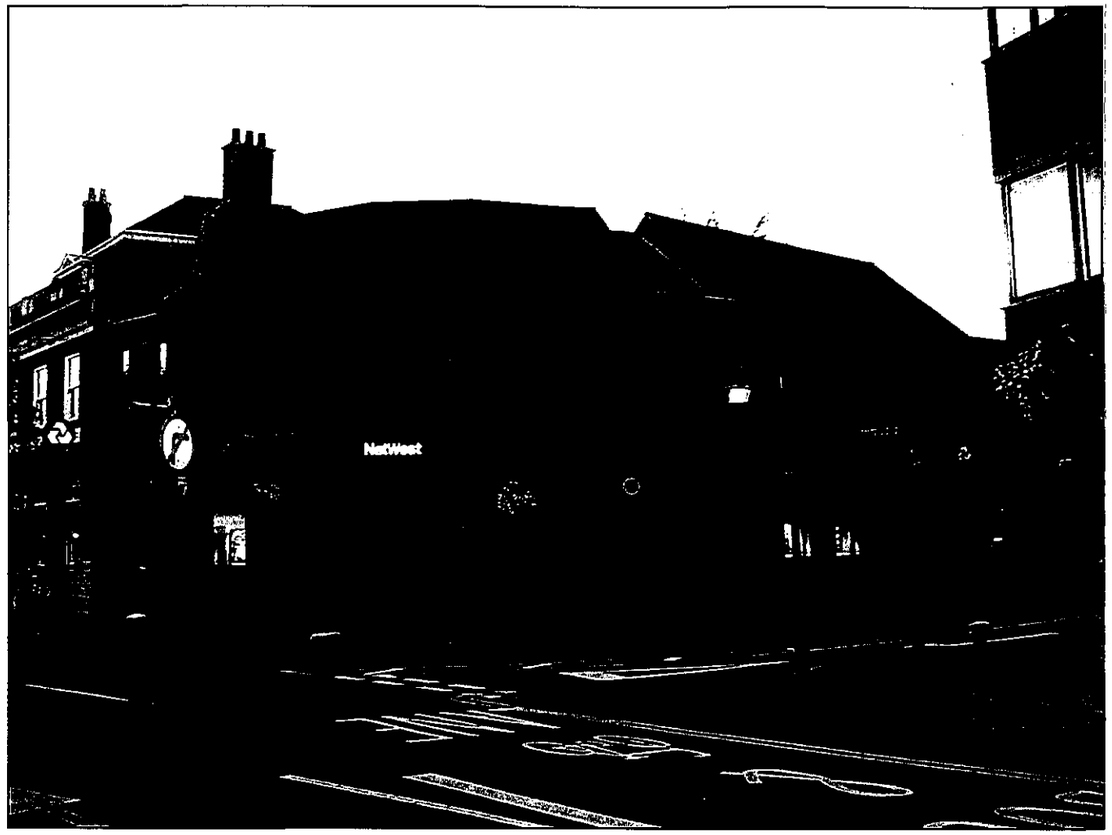

EXISTING CORNER VIEW

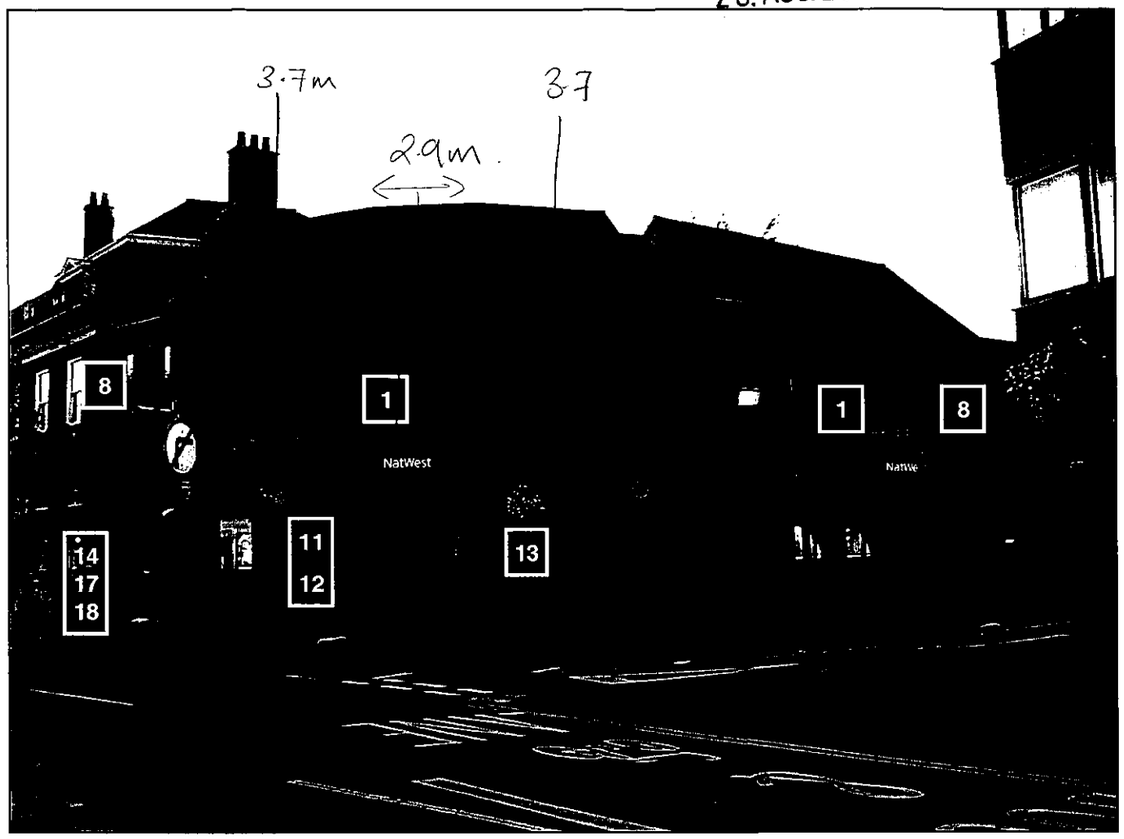

PROPOSED CORNER VIEW

SIGNAGE SPECIFICATION

(1) 515mm high standard internally illuminated curved fascia strip, 4 x approx. 3 m long 1 x approx. 6 m long and mounted approx. 3 m above ground.

(8) 600mm Ø standard internally illuminated projecting sign, mounted 1 x approx. 4 m above ground, 1 x approx. 5 m above ground.

(11) Branch nameplate 250mm x 300mm curved aluminium face panel.

(12) Hours of business panel 250mm x 300mm curved aluminium face panel.

(13) Standard additional information panel 250mm x 625mm curved aluminium face.

(14) Internally illuminated curved ATM surround 910mm wide x 1392mm high.

(17) Main ATM body lightbox and standard graphic system.

(18) ATM receipt bin.

OTHER WORKS

- Letterplate surrounds with old corporate style to be removed. Letterplates with old corporate style etched into them to be replaced with new stainless steel plate.

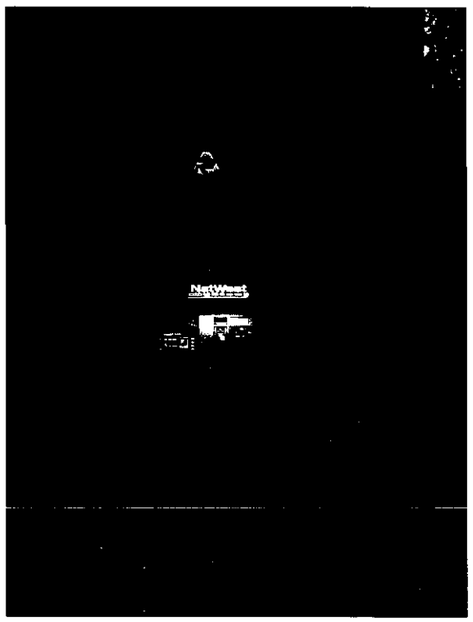

EXISTING ATM VIEW

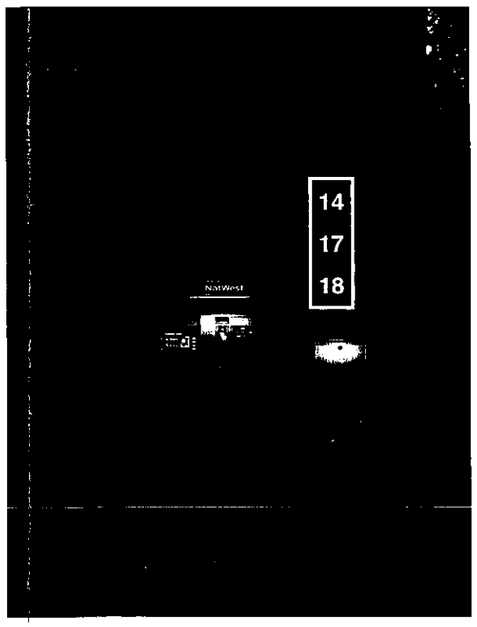

PROPOSED ATM VIEW

APPROVED

Rev	Description	Date

The Royal Bank of Scotland Group — NatWest

BRANCH NAME & ADDRESS:

NatWest Bank – Wokingham.

Address - 5 Broad Street, Wokingham, Berkshire RG40 1AX.

Region – Greater London.

DRAWING NAME:

Existing and Proposed Corner View Montages

Drawing Number	Branch No.	Sheet No.	File Name.	Rev No.	Date:
	6708	1.2	6708-1.2	-	13/02/02



(8) 600mmØ standard internally illuminated projecting sign, mounted approx. 4.3 m above ground.

(2) 350mm high standard internally illuminated curved fascia strip,approx. 7.2 m long and mounted approx. 4 5 m above ground.

(11) Branch nameplate, 250mm x 300mm, curved aluminium face panel.

(12) Hours of Business panel, 250mm x 300mm, curved aluminium face panel.

(13A) Standard additional information panel, 250mm x 625mm, vinyl window decal.

(15) Secondary ATM signage consisting of 300mmØ internally illuminated 3D button.

(17) Main ATM body lightbox and standard graphic system.

(18) ATM receipt bin.

notes

This drawing is the copyright and property of The Royal Bank of Scotland PLC. It must not be copied or published without written consent.

Do not scale from this drawing.

General Arrangement

rev	description	date

APPROVED

PLANNING
POL
DC
APP
CS
21 MAR 2003
COMMENTS TO
ACK
FILE

The Royal Bank of Scotland Group

Property Services Drummond House
1 Redheughs Avenue Edinburgh EH12 9JN

project

WOKINGHAM
5 BROAD STREET, WOKINGHAM
BERKSHIRE, RG40 1AX

title

ELEVATION 1
BROAD STREET
AS PROPOSED

scale
1:50

drn	chk	app
WL		
date	date	date
06/03/03		

consultants' drawing number
6708 [illegible]-5.1

brand

rbs drawing number

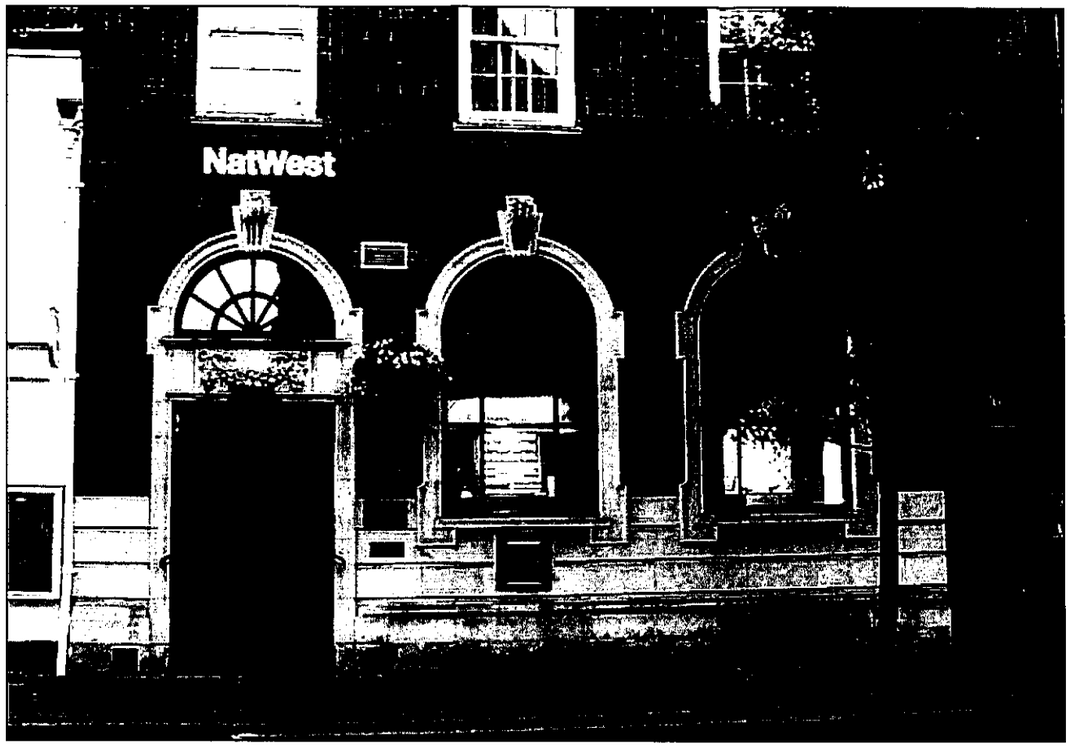

EXISTING FRONT ELEVATION

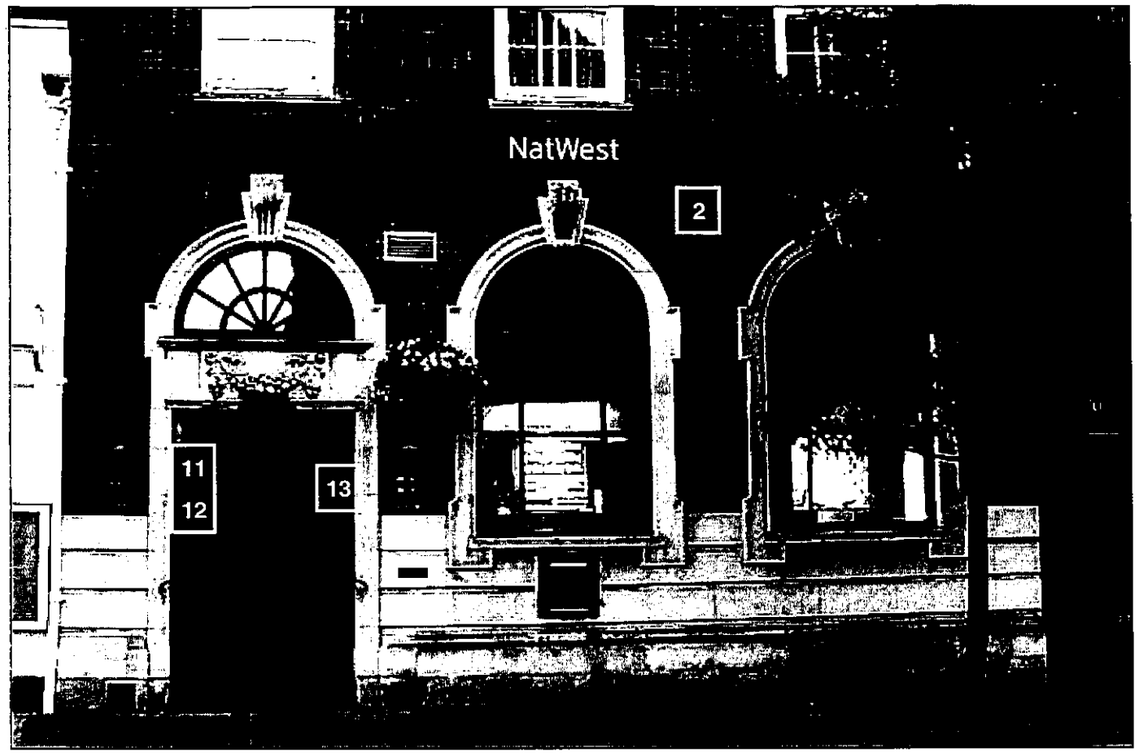

PROPOSED FRONT ELEVATION

APPROVED

SIGNAGE SPECIFICATION

(2) 350mm high standard internally illuminated curved fascia strip, approx. 6 m long and mounted approx. 4 m above ground.
(11) Branch nameplate 250mm x 300mm curved aluminium face panel.
(12) Hours of business panel 250mm x 300mm curved aluminium face panel.
(13) Standard additional information panel 250mm x 625mm curved aluminium face.

OTHER WORKS

- Letterplate surrounds with old corporate style to be removed. Letterplates with old corporate style etched into them to be replaced with new stainless steel plate.
- Remove carpark signs at rear and replace with new purpose-made signs.

Rev	Description	Date

The Royal Bank of Scotland Group — NatWest

BRANCH NAME & ADDRESS:

NatWest Bank – Wokingham.

Address - 5 Broad Street, Wokingham, Berkshire RG40 1AX.

Region – Greater London.

DRAWING NAME:

Existing and Proposed Front Elevation Montages

	Branch No.	Sheet No.	File Name.	Rev No.	Date:
Drawing Number	6708	1.1	6708-1.1	-	13/02/02



notes

This drawing is the copyright and property of The Royal Bank of Scotland PLC. It must not be copied or published without written consent.

Do not scale from this drawing.

General Arrangement

rev	description	date

The Royal Bank of Scotland Group

Property Services Drummond House
1 Redheughs Avenue Edinburgh EH12 9JN

project
WOKINGHAM
5 BROAD STREET, WOKINGHAM
BERKSHIRE, RG40 1AX

title
ELEVATION 2
ROSE STREET
AS EXISTING

scale		
1:50		
drn WL	chk	app
date 06/03/03	date	date
consultants' drawing number 6708 [redacted]-4.2		brand

rbs drawing number

PLANNING SERVICES
POL
DC
APP
CS
21 MAR 2003
COPIES TO



(11) Branch nameplate, 250mm x 300mm, curved aluminium face panel.

(12) Hours of Business panel, 250mm x 300mm, curved aluminium face panel.

(13) Standard additional information panel, 250mm x 625mm curved aluminium face panel.

(1) 3 seperate sections of 515mm high standard internally illuminated curved fascia strips, each approx.3.7 m long and mounted approx. 3.4 m above ground.

(1) 515mm high standard internally illuminated curved fascia strip, approx. 8.9 m long and mounted approx. 3 2 m above ground.

(8) 600mmØ standard internally illuminated projecting sign, mounted approx. 3.1 m above ground.

(15) Secondary ATM signage consisting of 300mmØ internally illuminated 3D button.

(17) Main ATM body lightbox and standard graphic system.

(18) ATM receipt bin.

PLANNING SERVICES	HPT
POL	TUS
DC	ENF
APP	
DC	

21 MAR 2003

APPROVED

notes

This drawing is the copyright and property of The Royal Bank of Scotland PLC. It must not be copied or published without written consent.

Do not scale from this drawing.

General Arrangement

rev	description	date

The Royal Bank of Scotland Group

Property Services Drummond House
1 Redheughs Avenue Edinburgh EH12 9JN

project
WOKINGHAM
5 BROAD STREET, WOKINGHAM
BERKSHIRE, RG40 1AX

title
ELEVATION 2
ROSE STREET
AS PROPOSED

scale 1:50

dm	chk	app
WL		
date 06/03/03	date	date

consultants' drawing number
6708-5.2

brand

rbs drawing number


NatWest
NatWest
SIGN
SIGN
SIGN