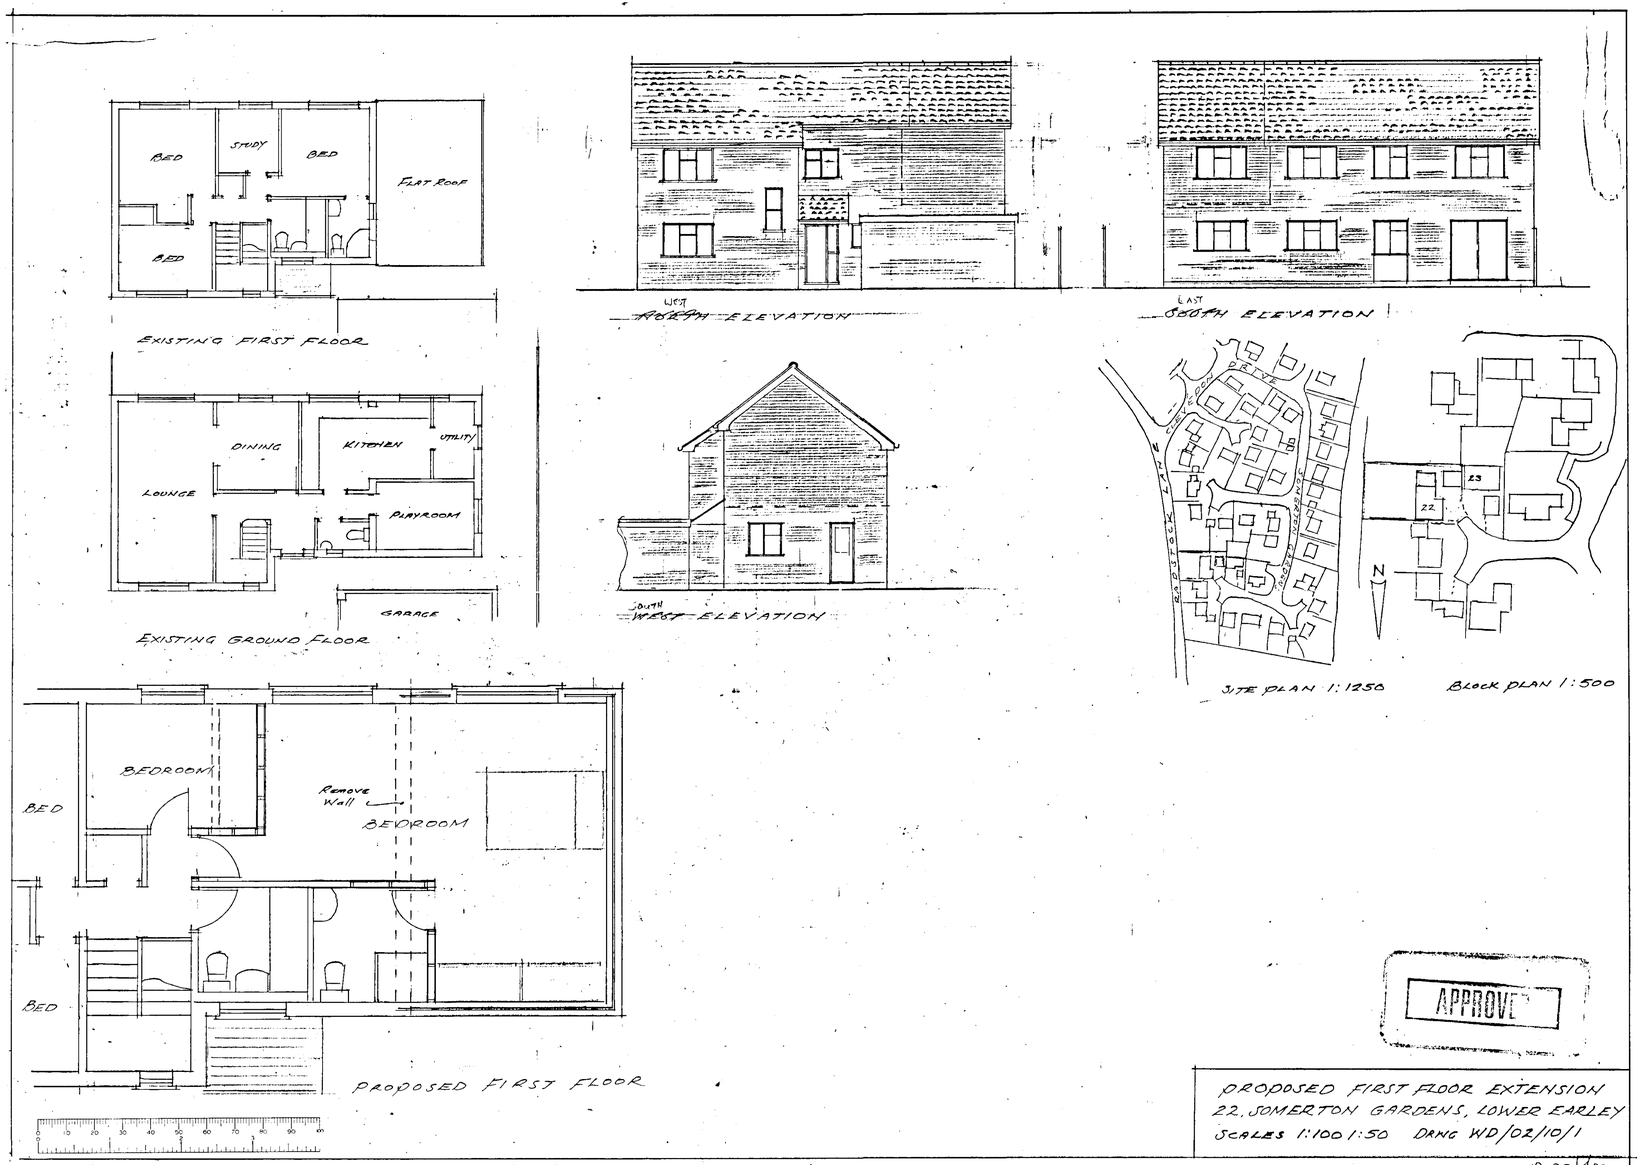
BED
STUDY
BED
FLAT ROOF
BED
EXISTING FIRST FLOOR
DINING
KITCHEN
UTILITY
LOUNGE
PLAYROOM
GARAGE
EXISTING GROUND FLOOR
WEST
NORTH ELEVATION
EAST
SOUTH ELEVATION
SOUTH
WEST ELEVATION
RADSTOCK LANE
CLEVEDON DRIVE
SOMERTON GARDENS
N
23
22
SITE PLAN 1:1250
BLOCK PLAN 1:500
BEDROOM
BED
Remove Wall
BEDROOM
BED
PROPOSED FIRST FLOOR
APPROVED
PROPOSED FIRST FLOOR EXTENSION
22, SOMERTON GARDENS, LOWER EARLEY
SCALES 1:100 1:50 DRWG WD/02/10/1
D 27/1/02
05 FEB 2002
5864