

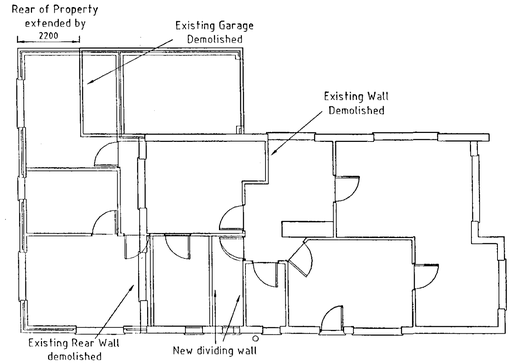



Proposed Plan overlaid over existing Plan

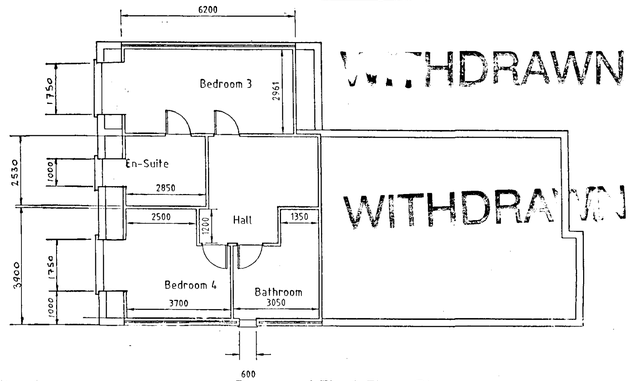

Proposed First Floor Plan

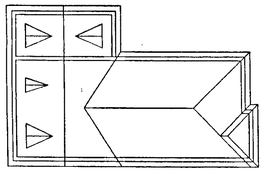

Proposed Roof Plan

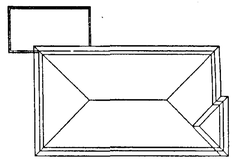

Existing Roof Plan

Scale 1:200

WITHDRAWN

WITHDRAWN


PROPOSED DOUBLE STOREY EXTENSION	
Mr I. Robertson	
41 Selsdon Avenue	
Woodly Reading	
2nd January 2002	Scale 1:100
40/PJB/2002/1	




Existing Front Elevation




Existing Rear Elevation

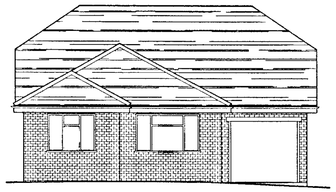


Proposed Front Elevation

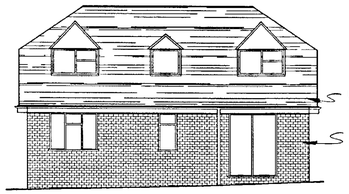


Proposed Rear Elevation

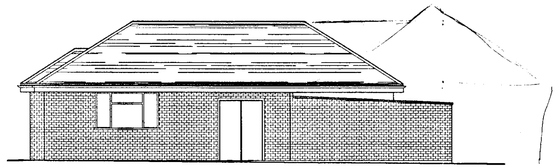

Existing 'North' Side Elevation

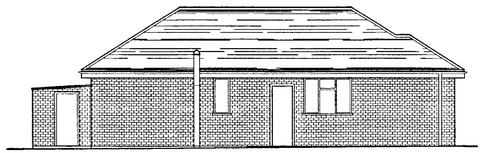


Existing 'South' Side Elevation

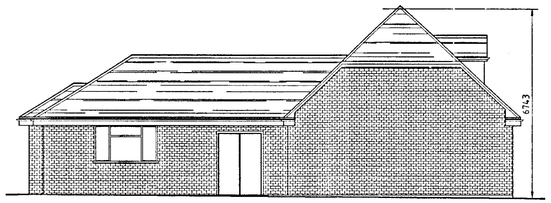


Proposed 'North' Side Elevation




Proposed 'South' Side Elevation

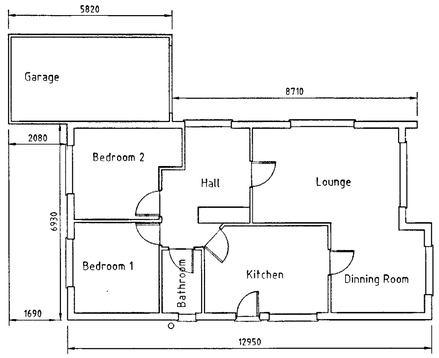


Existing Ground Floor Plan

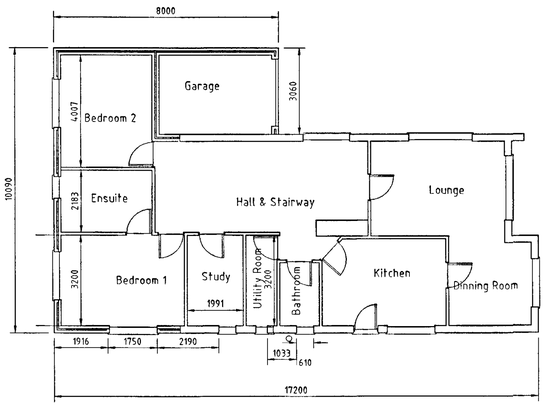


Proposed Ground Floor Plan

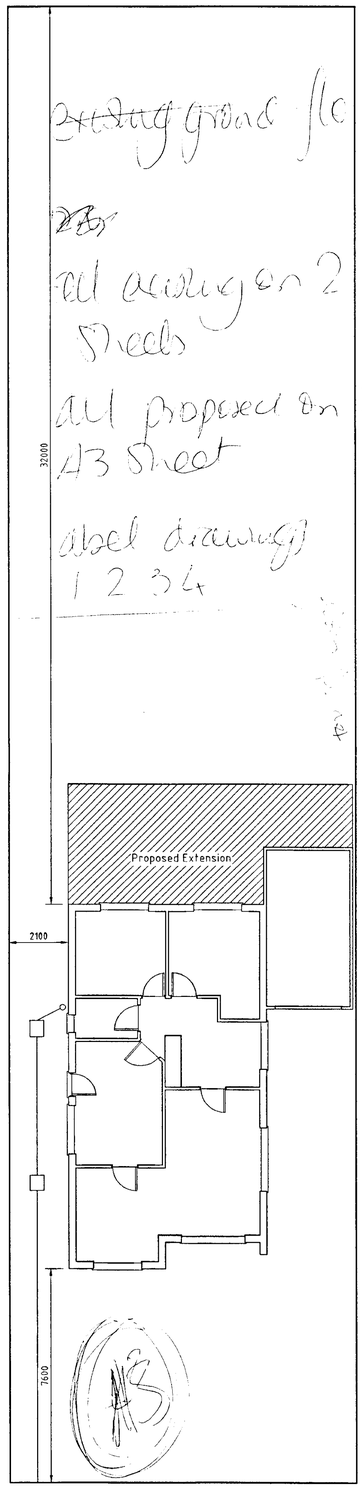


Property Site Plan

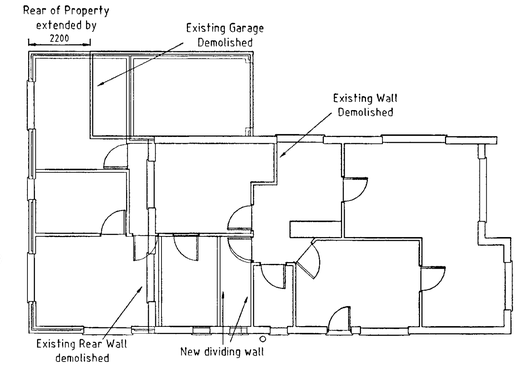


Proposed Plan overlaid over existing Plan

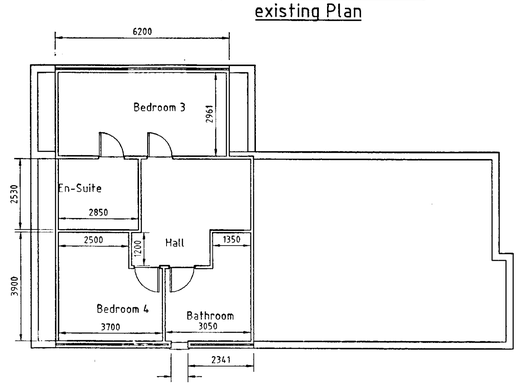

Proposed First Floor Plan

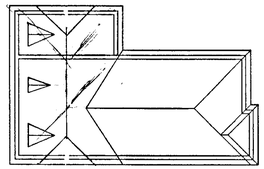

Proposed Roof Plan

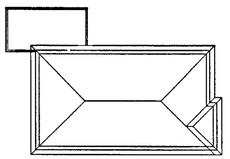

Existing Roof Plan

Scale 1:200

WITHDRAWN 06 FEB 2002 5865

PROPOSED DOUBLE STOREY EXTENSION	
Mr I. Robertson	
41 Selsdon Avenue	
Woodly Reading	
2nd January 2002	Scale 1:100
40/PJB/2002/2	