

Scale 1 : 200

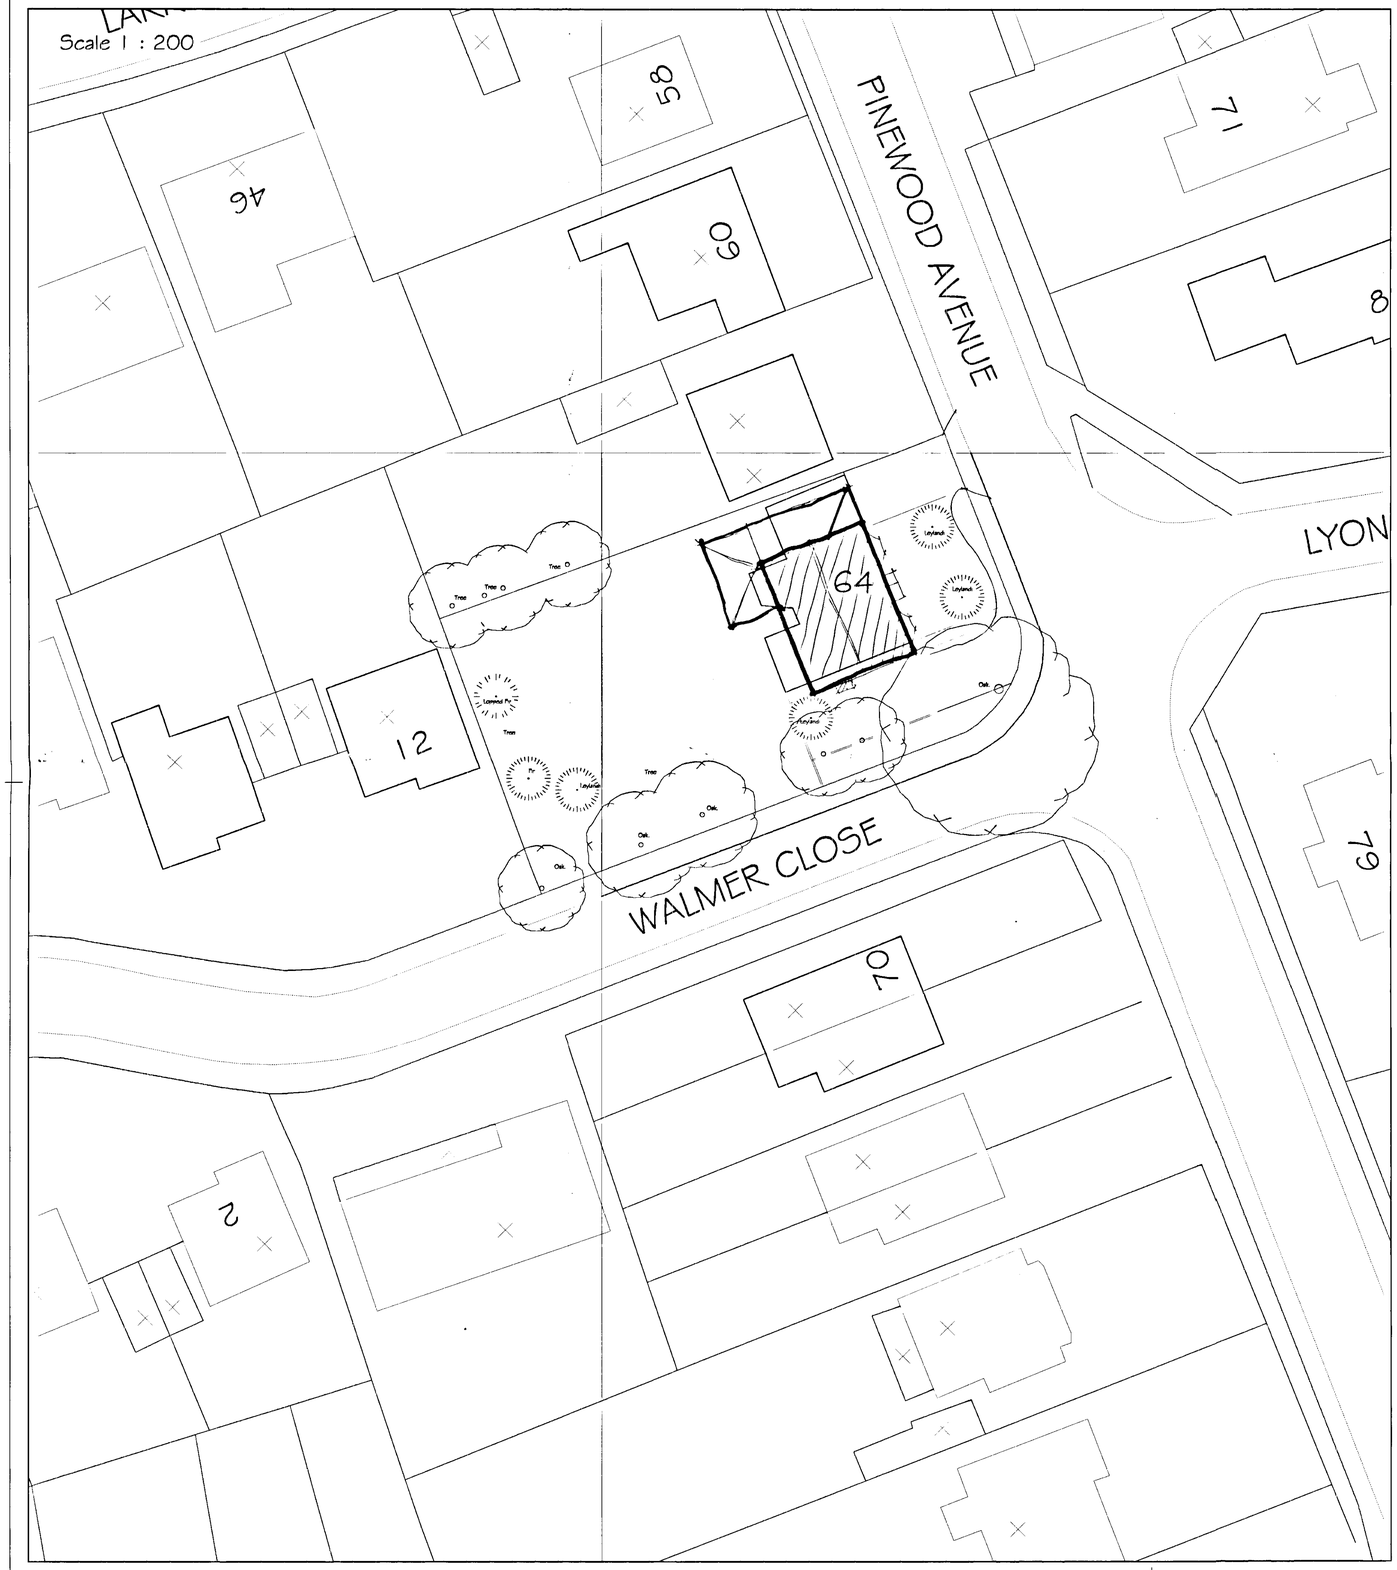

Twizzletwig

Scale 1 : 500

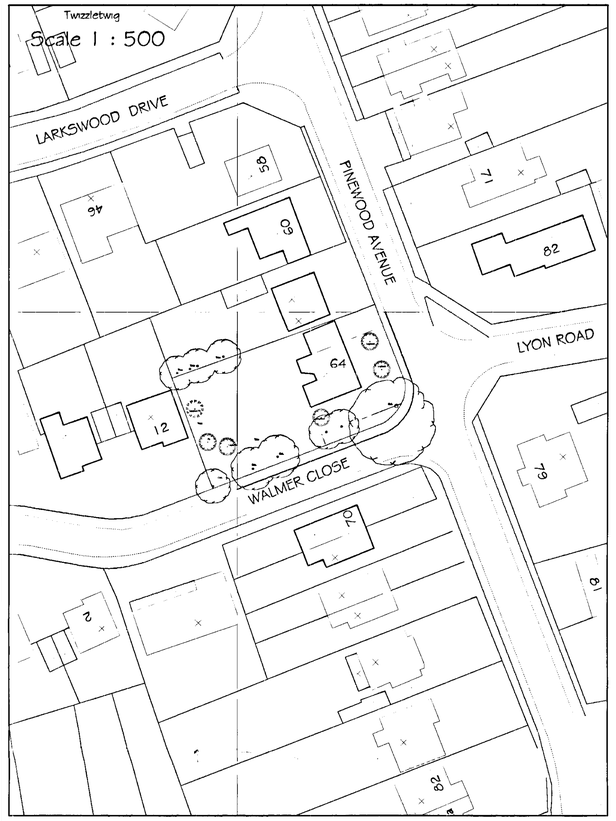



Scale 1 : 1250

Construction Note:
All dimension must be checked on site and not scaled from drawing.

A	Date	Revision

Drawing title

Site Layout, Survey.

Client

Mr.& Mrs. K. Whitehead

Job title

64, Pinewood Avenue
Crowthorne,
Berks.
RG45 6RP

NICHOLAS HADDON & ASSOCIATES
CHARTERED ARCHITECTS
235 FOLDERS LANE, BRACKNELL, BERKS RG42 2LA
01344 300412

Scale 1 : 200, 1 : 500, 1 : 1250.

Date November 2001 | Drawn by N.J.H.

©copyright N.J.H.

Drg. No. 01/60/001. SK. | Rev.

ELEVATIONS Scale 1 : 50



SIDE ELEVATION.

Spanish Natural Slate Class 'A' Roofing tiles.

Feature Dormers.

Open eaves

Feature segmental brick arches.

White UPVC double glazed casement windows.

Red light multi facing brick work. Ibstock, Berkeley Commercial Red, B.I. 261

Contrasting feature bricks at heads & cills.

Projecting bay windows & open porch.




FRONT ELEVATION.



REAR ELEVATION.



SIDE ELEVATION.

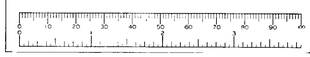

Construction Note—
All dimension must be checked on site and not scaled from drawing.

A	10.06.02	Windows, Materials, Rear of garage.
	Date	Revision

Drawing title

Proposed New 4 Bed Detached House & Double Garage.

House Elevations.

Client

Mr.& Mrs. K. Whitehead

Job title

64, Pinewood Avenue
Crowthorne,
Berks.
RG45 6RP

RECEIVED
13 JUN 2002

NICHOLAS HADDON & ASSOCIATES
CHARTERED ARCHITECTS
235 FOLDERS LANE, BRACKNELL, BERKS RG42 2LA
01344 300412


Scale 1 : 50

Date January 2002 | Drawn by N.J.H.


©copyright

Drg. No. 02/60/004. | Rev. A.


PLANS Scale 1 : 50

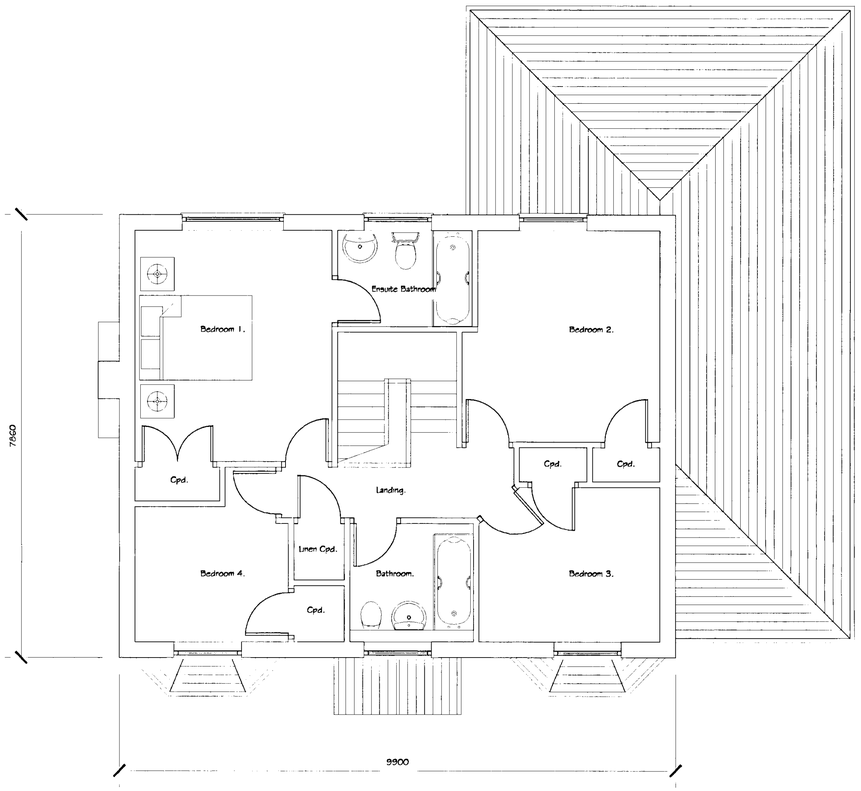

FIRST FLOOR PLAN.

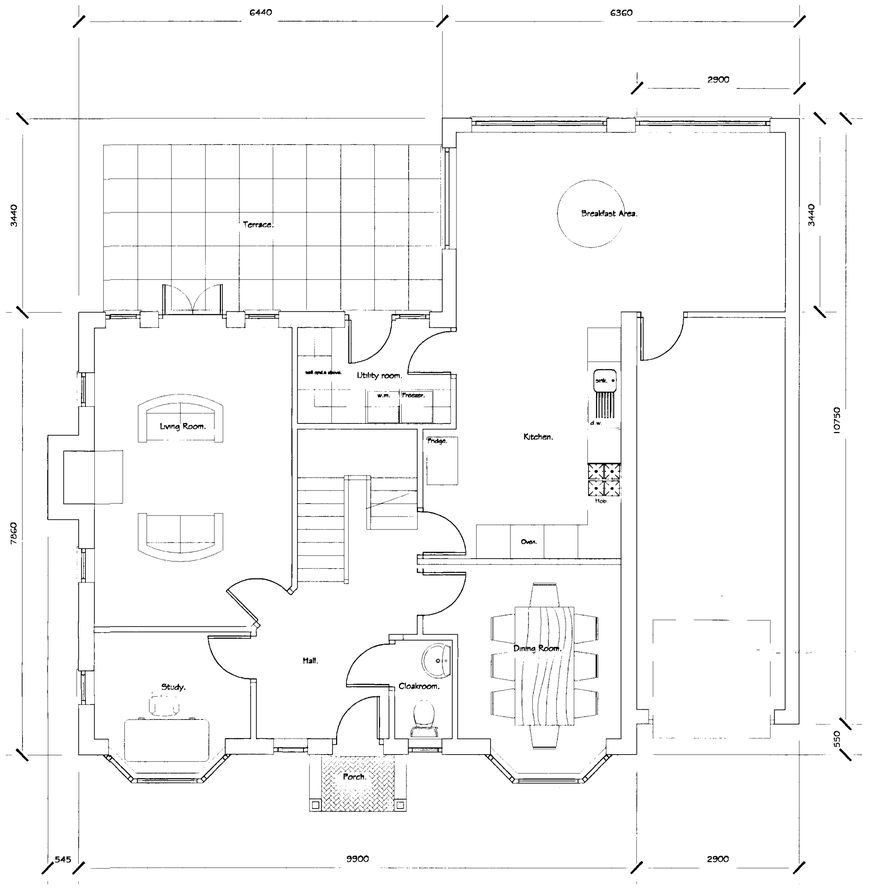

GROUND FLOOR PLAN.

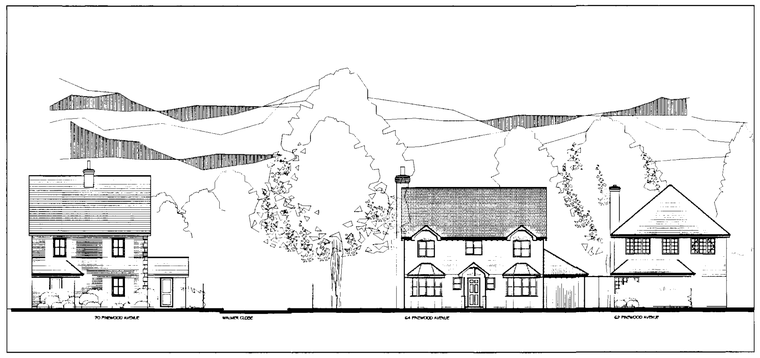

STREET SCENE Scale 1 : 100

Construction Note—
All dimension must be checked on-site and not scaled from drawing.

Gross Area.
178.826 Sq. M.
1924.88 Sq. Ft.

B.	10.06.02	Revised.
A	26.04.02	Revised.
	Date	Revision

Drawing title

Proposed New 4 Bed Detached House & Double Garage.

House Plans.

Client

Mr.& Mrs. K. Whitehead

Job title

64, Pinewood Avenue
Crowthorne,
Berks.
RG45 6RP

PLANNING DEPT
13 JUN 2002

NICHOLAS HADDON & ASSOCIATES
CHARTERED ARCHITECTS
23B FOLDERS LANE, BRACKNELL, BERKS RG42 2LA
01344 300412


Scale 1 : 50

Date January 2002 | Drawn by N.J.H.


©copyright

Drg. No. 02/60/005. | Rev. B.


PLANS Scale 1 : 50

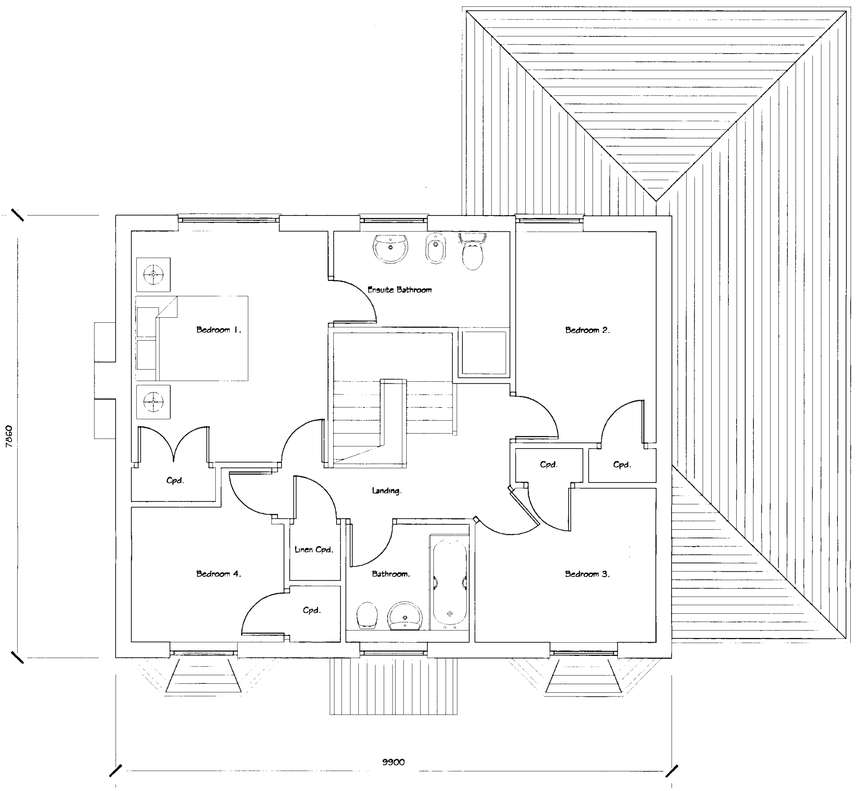

FIRST FLOOR PLAN.

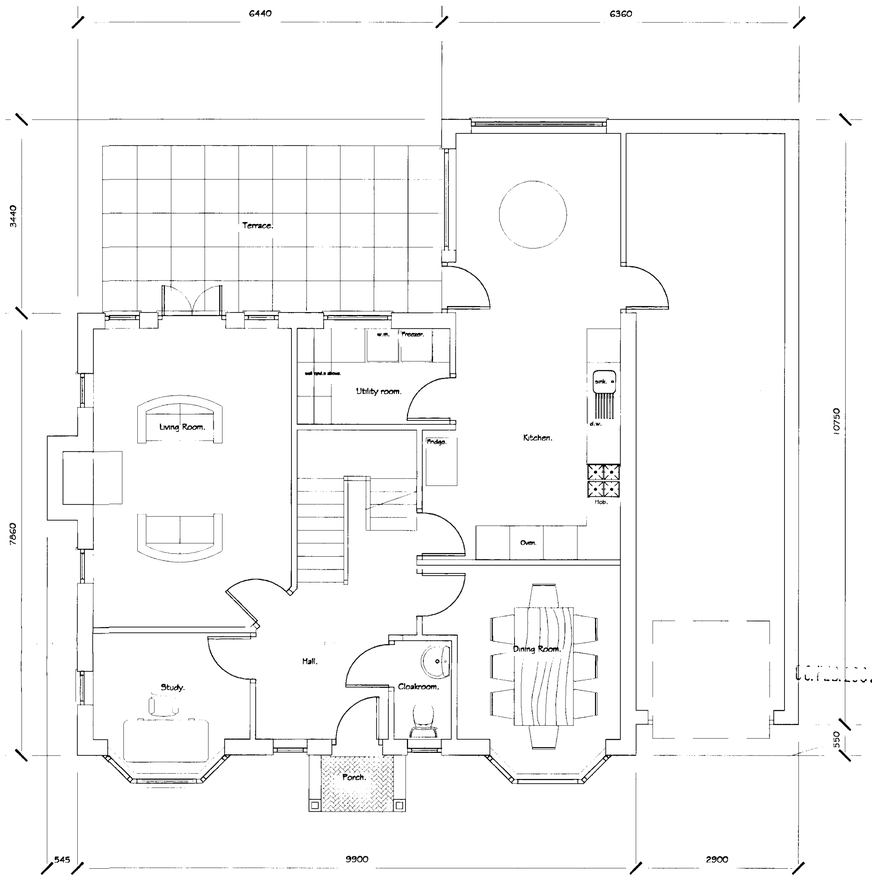

GROUND FLOOR PLAN.

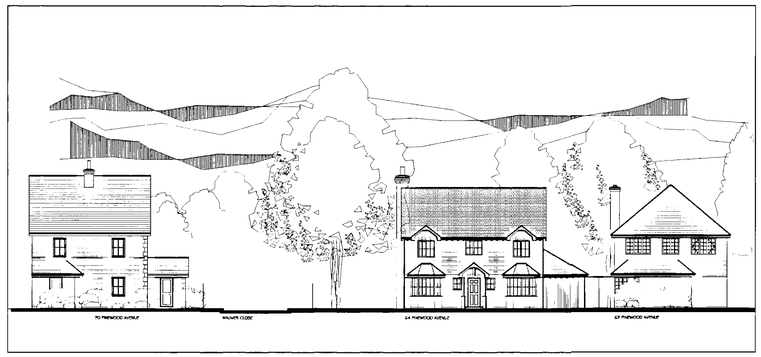

STREET SCENE

Scale 1 : 100

0 10 20 30 40 50 60 70 80 90 100

Construction Note—
All dimension must be checked on site and not scaled from drawing.

Gross Area.
168.85 Sq. M.
1817.5 Sq. Ft.

A	Date	Revision

Drawing title

Proposed New 4 Bed Detached House & Double Garage.

House Plans.

Client

Mr.& Mrs. K. Whitehead

Job title

64, Pinewood Avenue
Crowthorne,
Berks.
RG45 6RP

NICHOLAS HADDON & ASSOCIATES
CHARTERED ARCHITECTS
23B FOLDERS LANE, BRACKNELL, BERKS RG42 2LA
01344 300412

Scale 1 : 50

Date January 2002 | Drawn by N.J.H.


©copyright

Drg. No. 02/60/005. | Rev.

Dec/8/02



LOCATION PLAN Scale 1 : 200

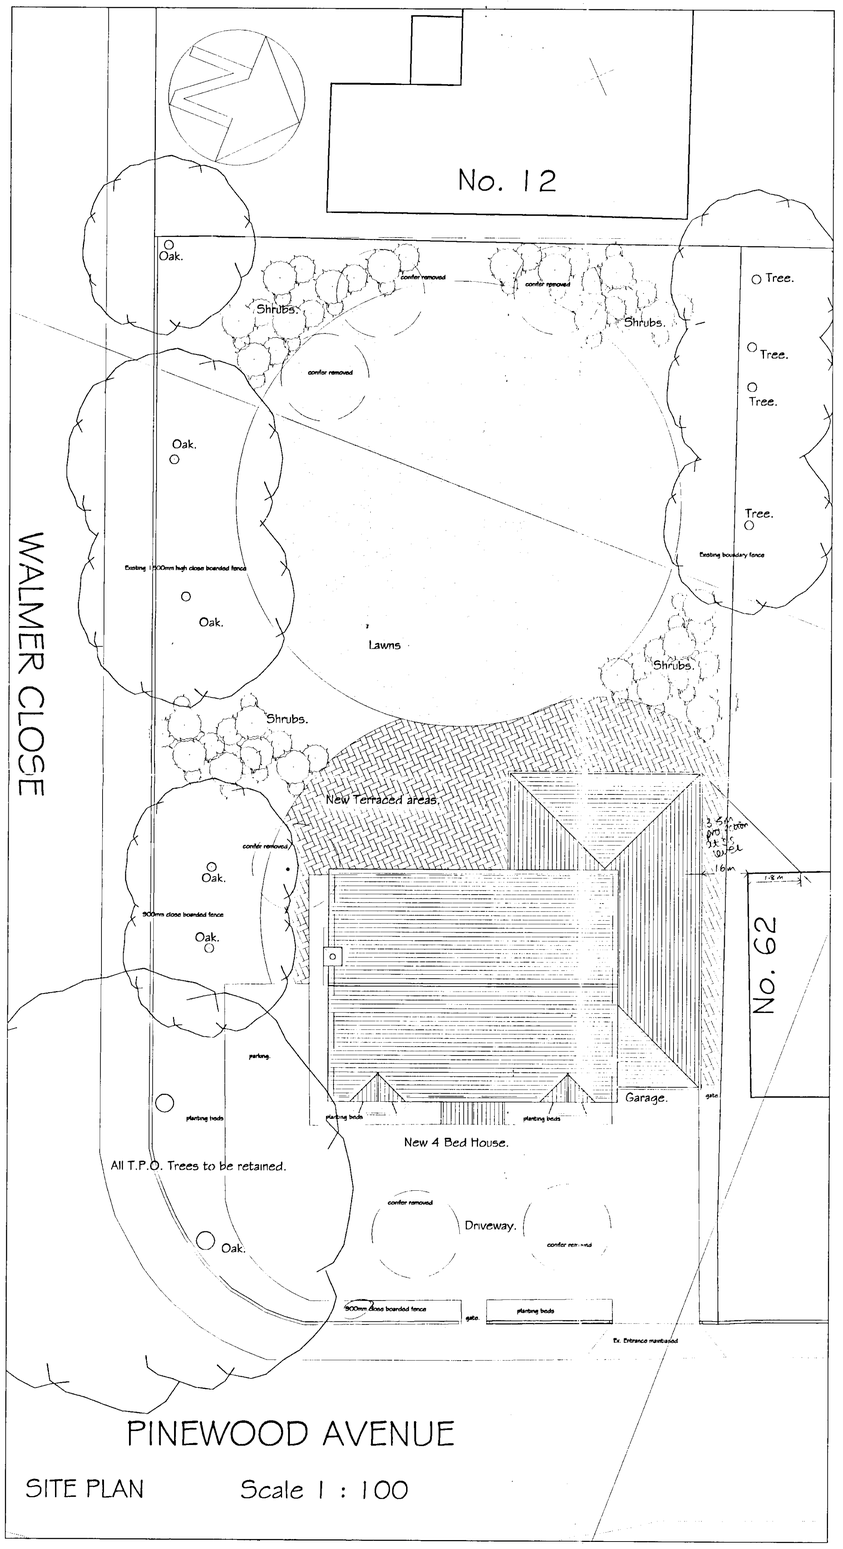

SITE PLAN Scale 1 : 100

Construction Note
All dimension must be checked on site and not scaled from drawing.

A		
	Date	Revision

Drawing title

Proposed New 4 Bed Detached House & Double Garage.

Site Plan.

RECEIVED 2002 5866

Client

Mr.& Mrs. K. Whitehead

Job title

64, Pinewood Avenue
Crowthorne,
Berks.
RG45 6RP

NICHOLAS HADDON & ASSOCIATES
CHARTERED ARCHITECTS
23B FOLDERS LANE, BRACKNELL, BERKS RG42 2LA
01344 300412

Scale 1 : 200, 1 : 100.


Date January 2002 Drawn by N.J.H.

©copyright

Drg. No. 02/60/003. Rev.

19/3/02

ELEVATIONS Scale 1 : 50

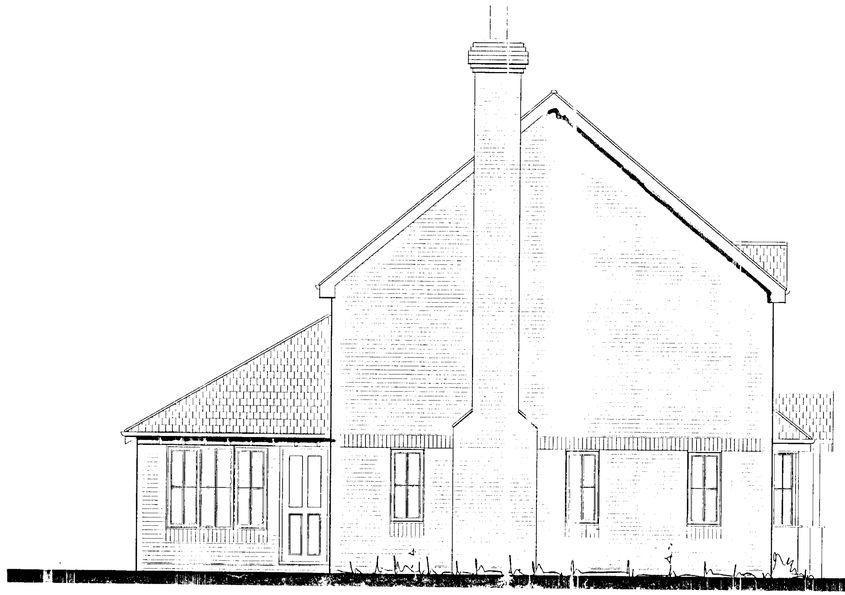

SIDE ELEVATION.

Slate 'effect' roof tiles.

Feature Dormers.

Open eaves

Feature segmental brick arches.

White painted double glazed casement windows.

Red light multi facing brick work.

Contrasting feature bricks at heads & cills.

Projecting bay windows & open porch.




FRONT ELEVATION.

06.Feb.2002. 5866



REAR ELEVATION.

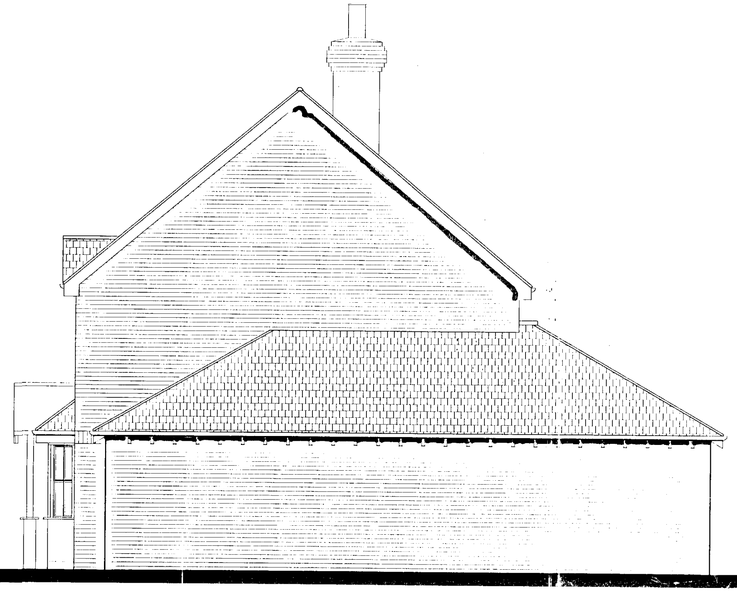

SIDE ELEVATION.

0 10 20 30 40 50 60 70 80 90 100

Construction Note—
All dimension must be checked on-site and not scaled from drawing—

A		
	Date	Revision

Drawing title

Proposed New 4 Bed Detached House & Double Garage.

House Elevations.

Client

Mr.& Mrs. K. Whitehead

Job title

64, Pinewood Avenue
Crowthorne,
Berks.
RG45 6RP

NICHOLAS HADDON & ASSOCIATES
CHARTERED ARCHITECTS
235 FOLDERS LANE, BRACKNELL, BERKS RG42 2LA
01344 300412

Scale 1 : 50


Date January 2002 | Drawn by N.J.H.

©copyright

Drg. No. 02/60/004. | Rev.

CD 11/3/02

SECTION Scale 1 : 20

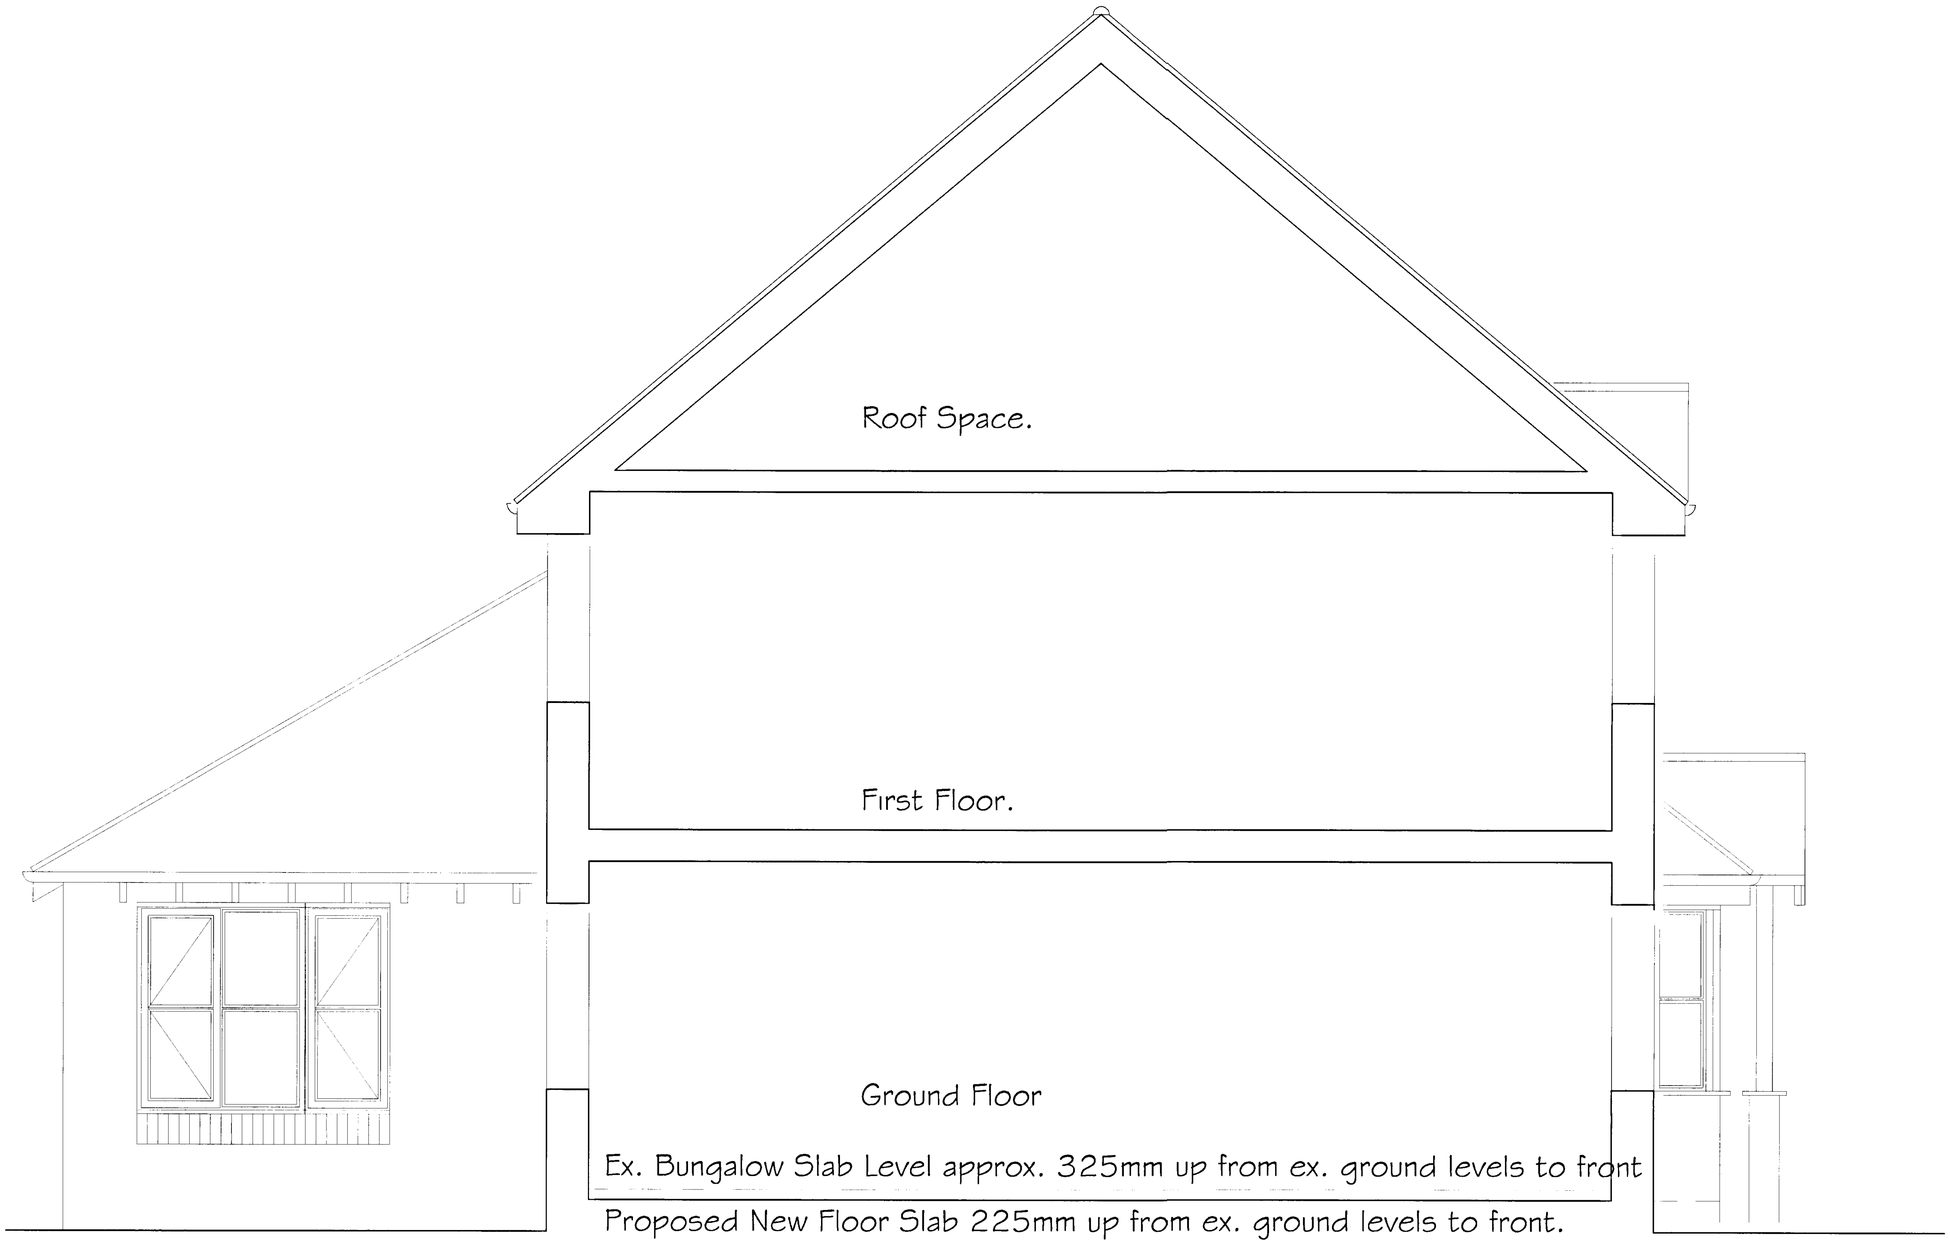

N.B. ex. ground levels to rear, in placesl, approx. 425mm down from ex. slab

SECTION.

05 JUL 2002

Construction Note —
All dimension must be checked on site and not scaled from drawing.

	Date	Revision
A		

Drawing title

Proposed New 4 Bed Detached House & Double Garage.

House Section.

Client

Mr.& Mrs. K. Whitehead

Job title

64, Pinewood Avenue
Crowthorne,
Berks.
RG45 6RP

NICHOLAS HADDON & ASSOCIATES
CHARTERED ARCHITECTS
23B FOLDERS LANE, BRACKNELL, BERKS RG42 2LA
01344 300412

Scale 1 : 20

Date July 2002 | Drawn by N.J.H.

©copyright


Drg. No. 02/60/006 | Rev.

Scale 1 : 200



Twizzle.twg

Scale 1 : 500

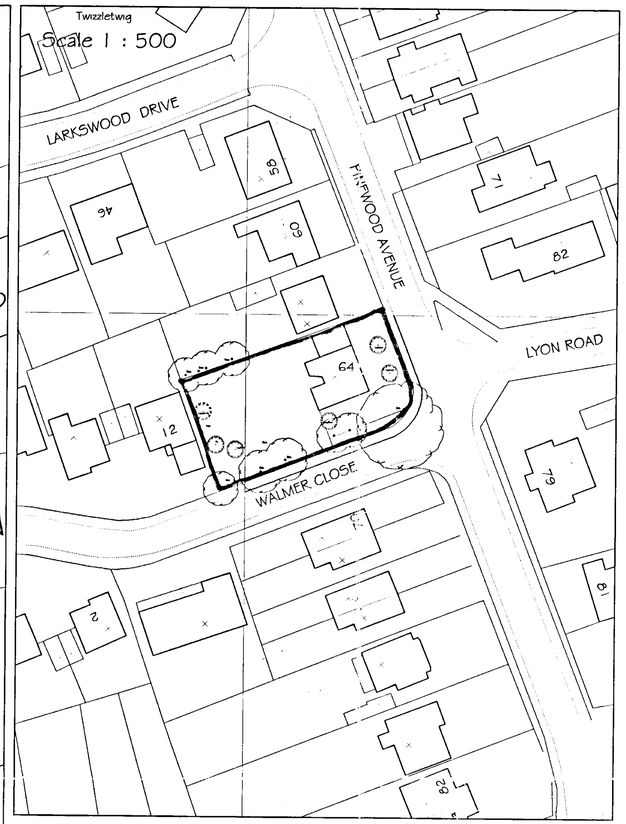



Scale 1 : 1250

Construction Note—
All dimension must be checked on site and not scaled from drawing.

A		
	Date	Revision

Drawing title

08.FEB.2002 5866

Site Layout, Survey.

Client

Mr.& Mrs. K. Whitehead

Job title

64, Pinewood Avenue
Crowthorne,
Berks.
RG45 6RP

NICHOLAS HADDON & ASSOCIATES
CHARTERED ARCHITECTS
23B FOLDERS LANE, BRACKNELL, BERKS RG42 2LA
01344 300412

Scale 1 : 200, 1 : 500, 1 : 1250.

Date November 2001 | Drawn by N.J.H.

©copyright

Drg. No. 01/60/001. | Rev.