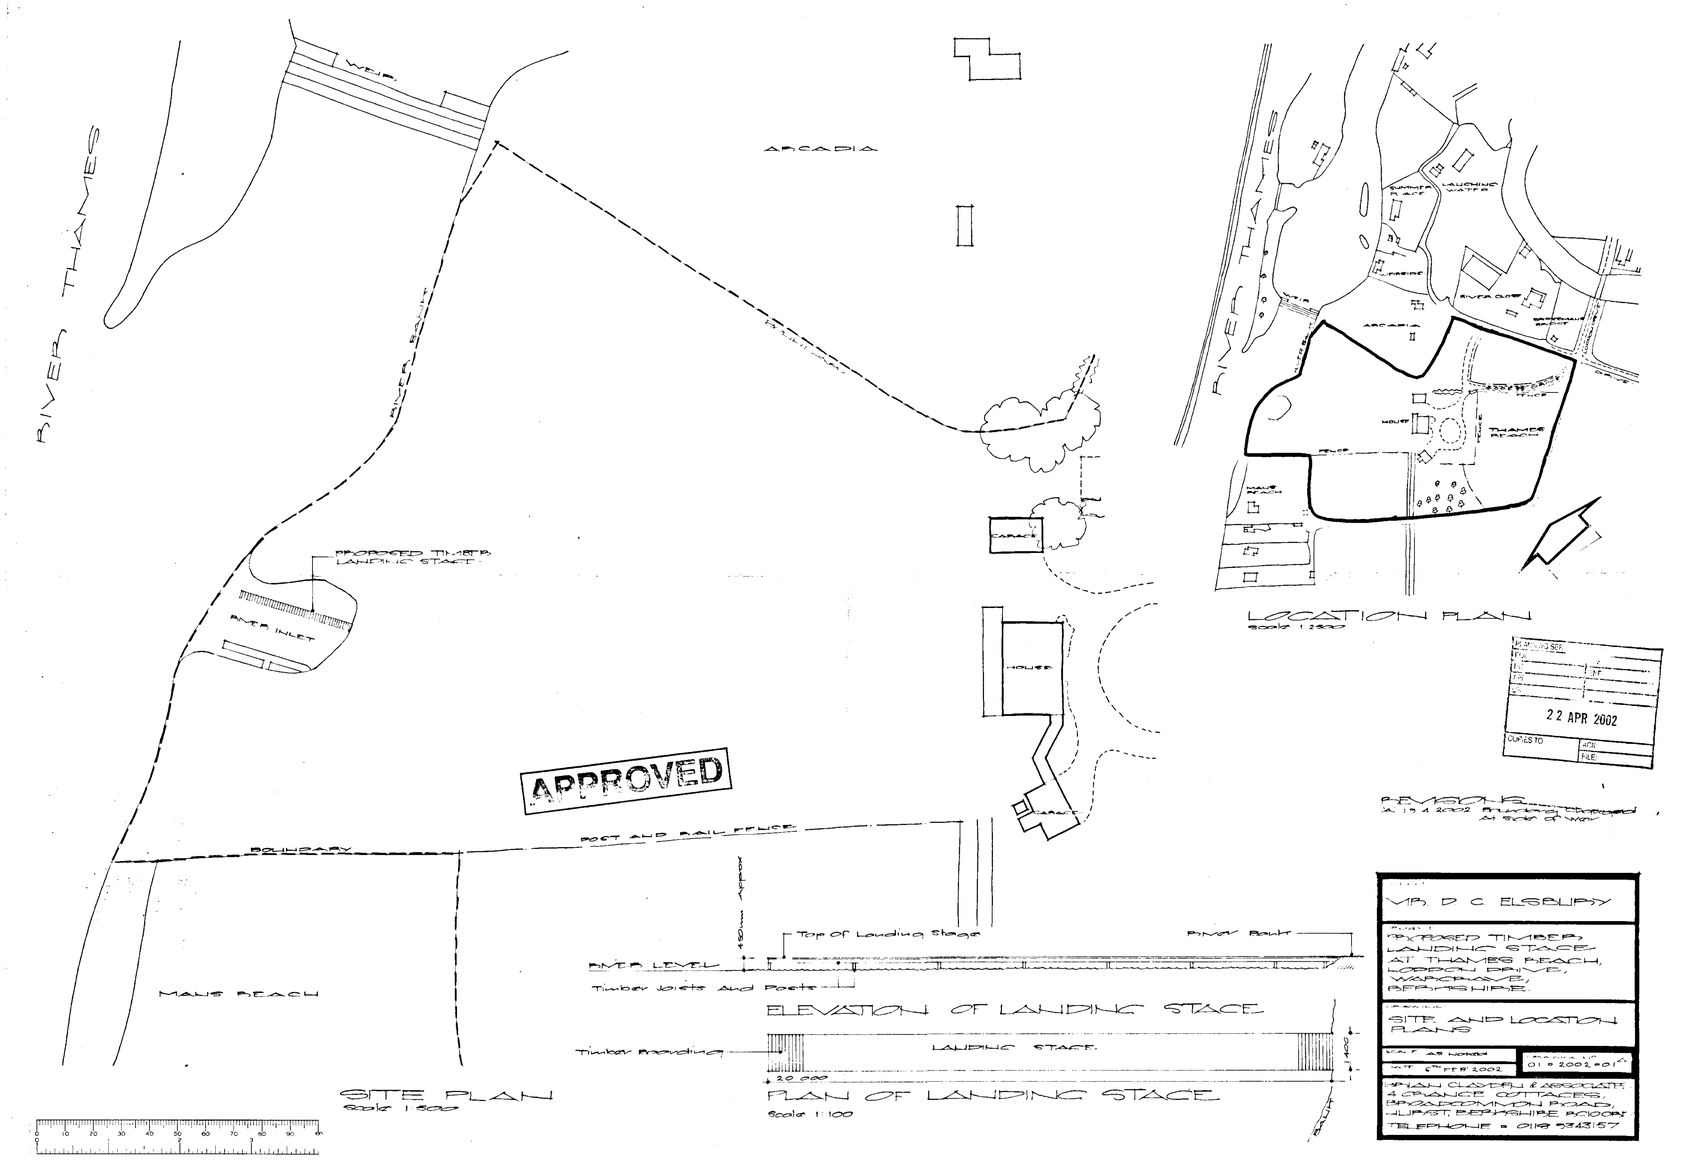

RIVER THAMES
WEIR
ARCADIA
RIVER BANK
PROPOSED TIMBER LANDING STAGE
RIVER INLET
CARACE
HOUSE
APPROVED
BOUNDARY
POST AND RAIL FENCE
MANS REACH
SITE PLAN
Scale 1:500
Top of Landing Stage
RIVER BANK
RIVER LEVEL
Timber Joists And Posts
ELEVATION OF LANDING STAGE
Timber Boarding
LANDING STAGE
20 000
1 400
PLAN OF LANDING STAGE
Scale 1:100
RIVER THAMES
SUMMER PLACE
LAUNCHING WATER
WEIR
RIVER CLOSE
ARCADIA
HOUSE
THAMES REACH
FENCE
MANS REACH
LOCATION PLAN
Scale 1:2500
22 APR 2002
COPIES TO
ACK
FILE
REVISIONS
A 19 4 2002 Boundary Changed At Side of Weir
MR. D. C. ELSBURY
PROPOSED TIMBER LANDING STAGE AT THAMES REACH, LODDON DRIVE, WARGRAVE, BERKSHIRE.
SITE AND LOCATION PLANS
SCALE AS NOTED
DATE 6TH FEB 2002
01 ● 2002 ● 01
BRIAN CLAYDEN & ASSOCIATES
4 GRANGE COTTAGES,
BROADCOMMON ROAD,
HURST, BERKSHIRE RG10 0RF
TELEPHONE ● 0118 9343157