

Front Elevation

Side Elevation

Rear Elevation

Side Elevation
(party wall side)

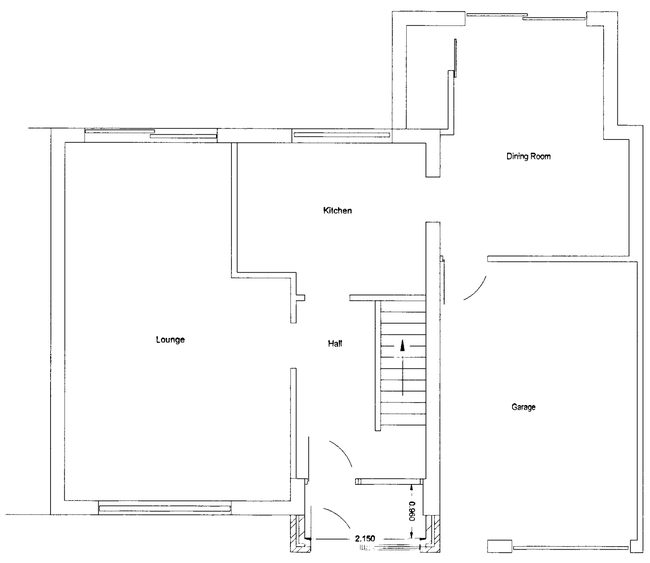

Ground Floor Plan

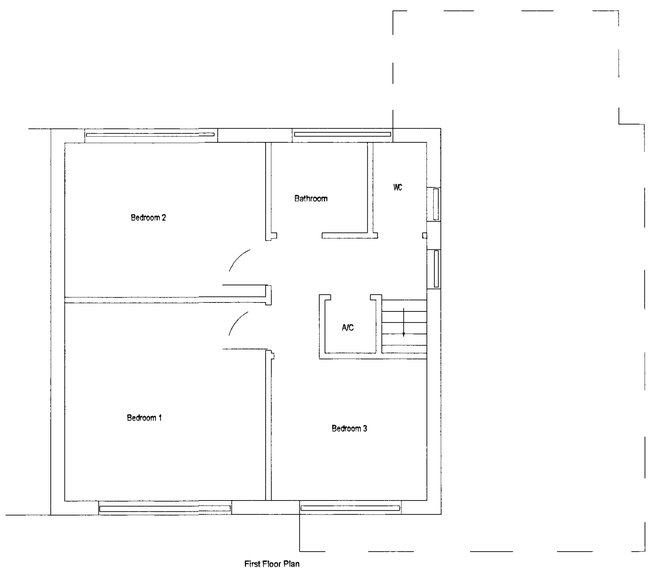

First Floor Plan

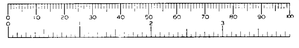

13 FEB 2002 5965

Notes: All dimensions should be checked on site and not scaled from this drawing.

All external materials to match existing

BPC Services

Unit B, Hawkhurst, Headley Road East

Woodley, Reading, RG5 4UA

Tel: 0118 969 6226 Fax: 0118 969 6336

Client: Mr & Mrs Lynn

Address: 27 Highgate Road, Woodley, Reading

Drawing No. GP/6-7/HG/A2

Scale: 1:50 & 1:100

Tiltle: Proposed plan & elevation

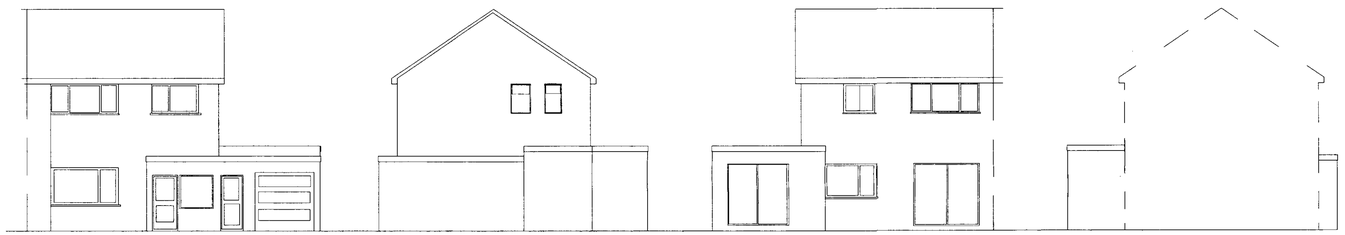

Front Elevation

Side Elevation

Rear Elevation

Side Elevation
(party wall side)

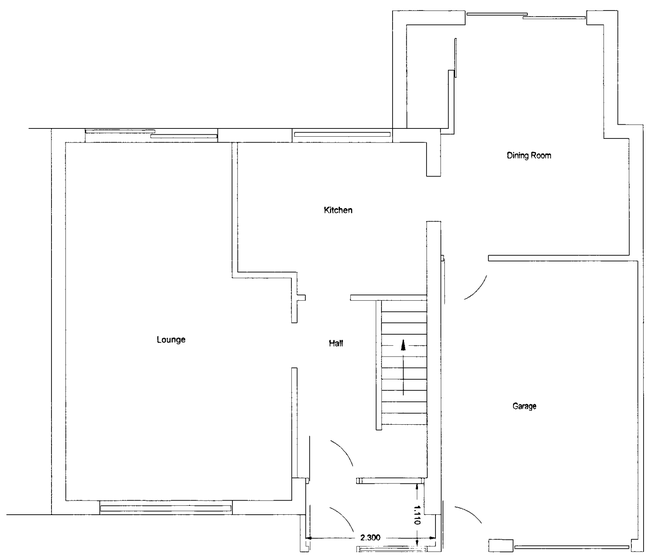

Ground Floor Plan

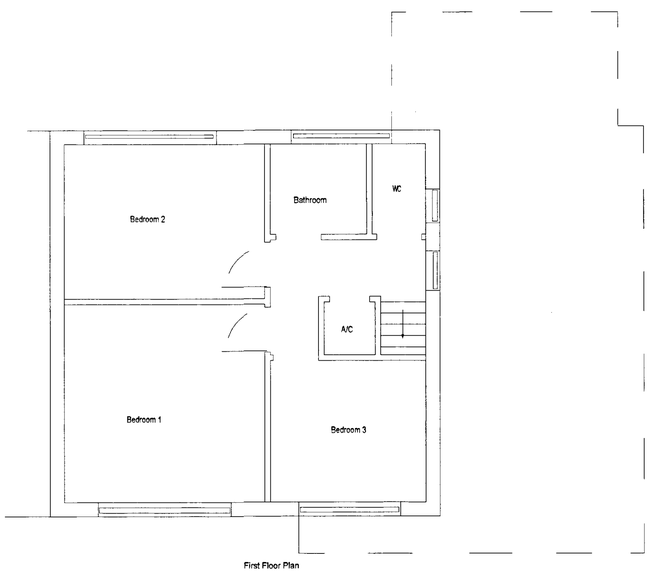

First Floor Plan

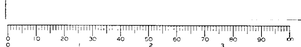

Notes: All dimensions should be checked on site and not scaled from this drawing.

APPROVED

BPC Services
Unit B, Hawkhurst, Headley Road East
Woodley, Reading, RG5 4SZ
Tel: 0118 969 6226 Fax: 0118 969 6336

Client: Mr & Mrs Lynn

Address: 27 Highgate Road, Woodley, Reading

Drawing No. GP/6-7/HG/A1

Scale: 1:50 & 1:100

Tiltle: Existing plan & elevation