

EXISTING GROUND FLOOR LAYOUT
Scale 1 : 100

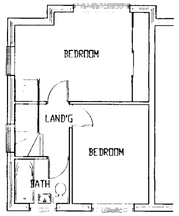

EXISTING FIRST FLOOR LAYOUT
Scale 1 : 100

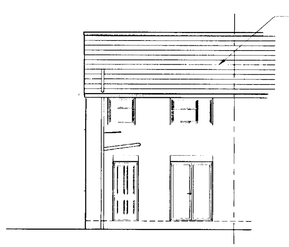

EXISTING WEST ELEVATION
Scale 1 : 100

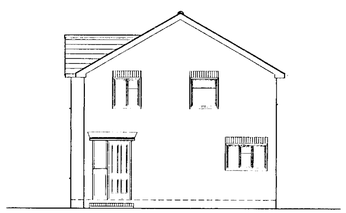

EXISTING NORTH ELEVATION
Scale 1 : 100

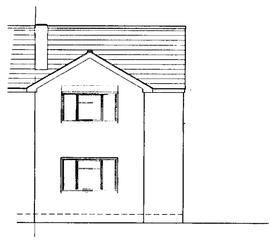

EXISTING EAST ELEVATION
Scale 1 : 100

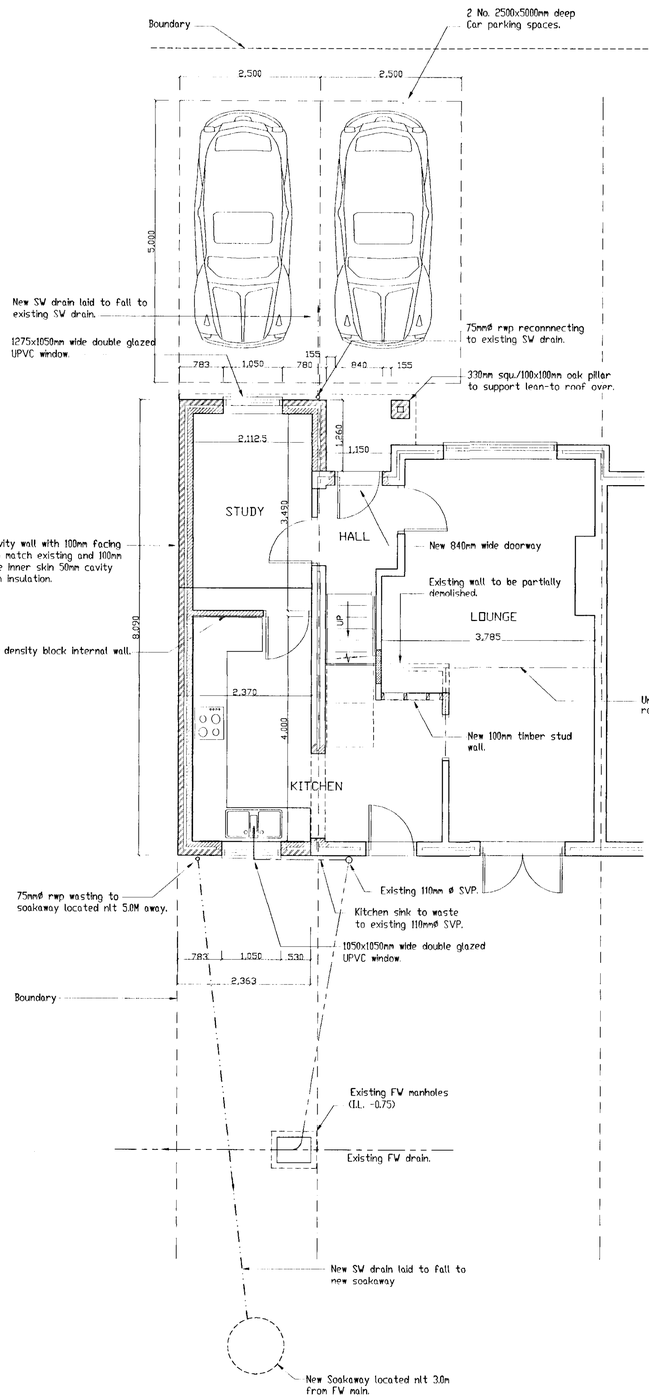

PROPOSED GROUND FLOOR LAYOUT
Scale 1 : 50

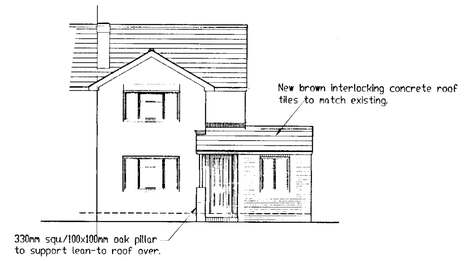

PROPOSED EAST ELEVATION
Scale 1 : 100

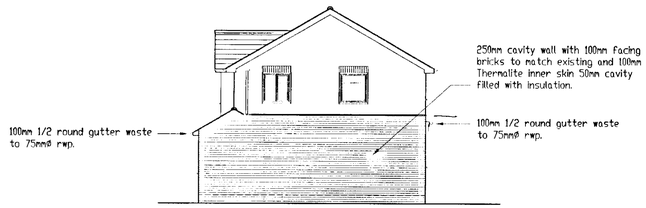

PROPOSED NORTH ELEVATION
Scale 1 : 100

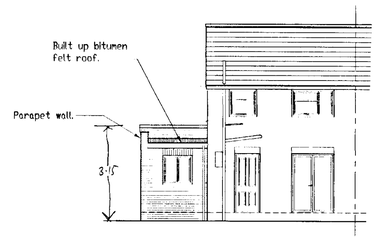

PROPOSED WEST ELEVATION
Scale 1 : 100

APPROVED

Notes

13.FEB.2002 5966

Oasis
BUILDING & PLANNING APPLICATIONS
20 WANTAGE RD.
READING
BERKSHIRE. RG30 2SE
Tel : 0118 957 3554
Fax : 0118 961 3554
E-mail : oaspringer@hotmail.com

Client
Mr & Mrs D Wright
69 Quentin Road,
Woodley,
Reading,
Berkshire.

Drawing Title
PROPOSED SIDE SINGLE STOREY FLAT ROOF EXTENSION WITH DUMMY PITCH OVER PORCH.

Scale	File Name:
1:50, 1:100,	\69Quentin.dwg
Date	Drawn by
January 2002	O.A.Springer

Drawing No.	Rev.
OAS/02/1198	0