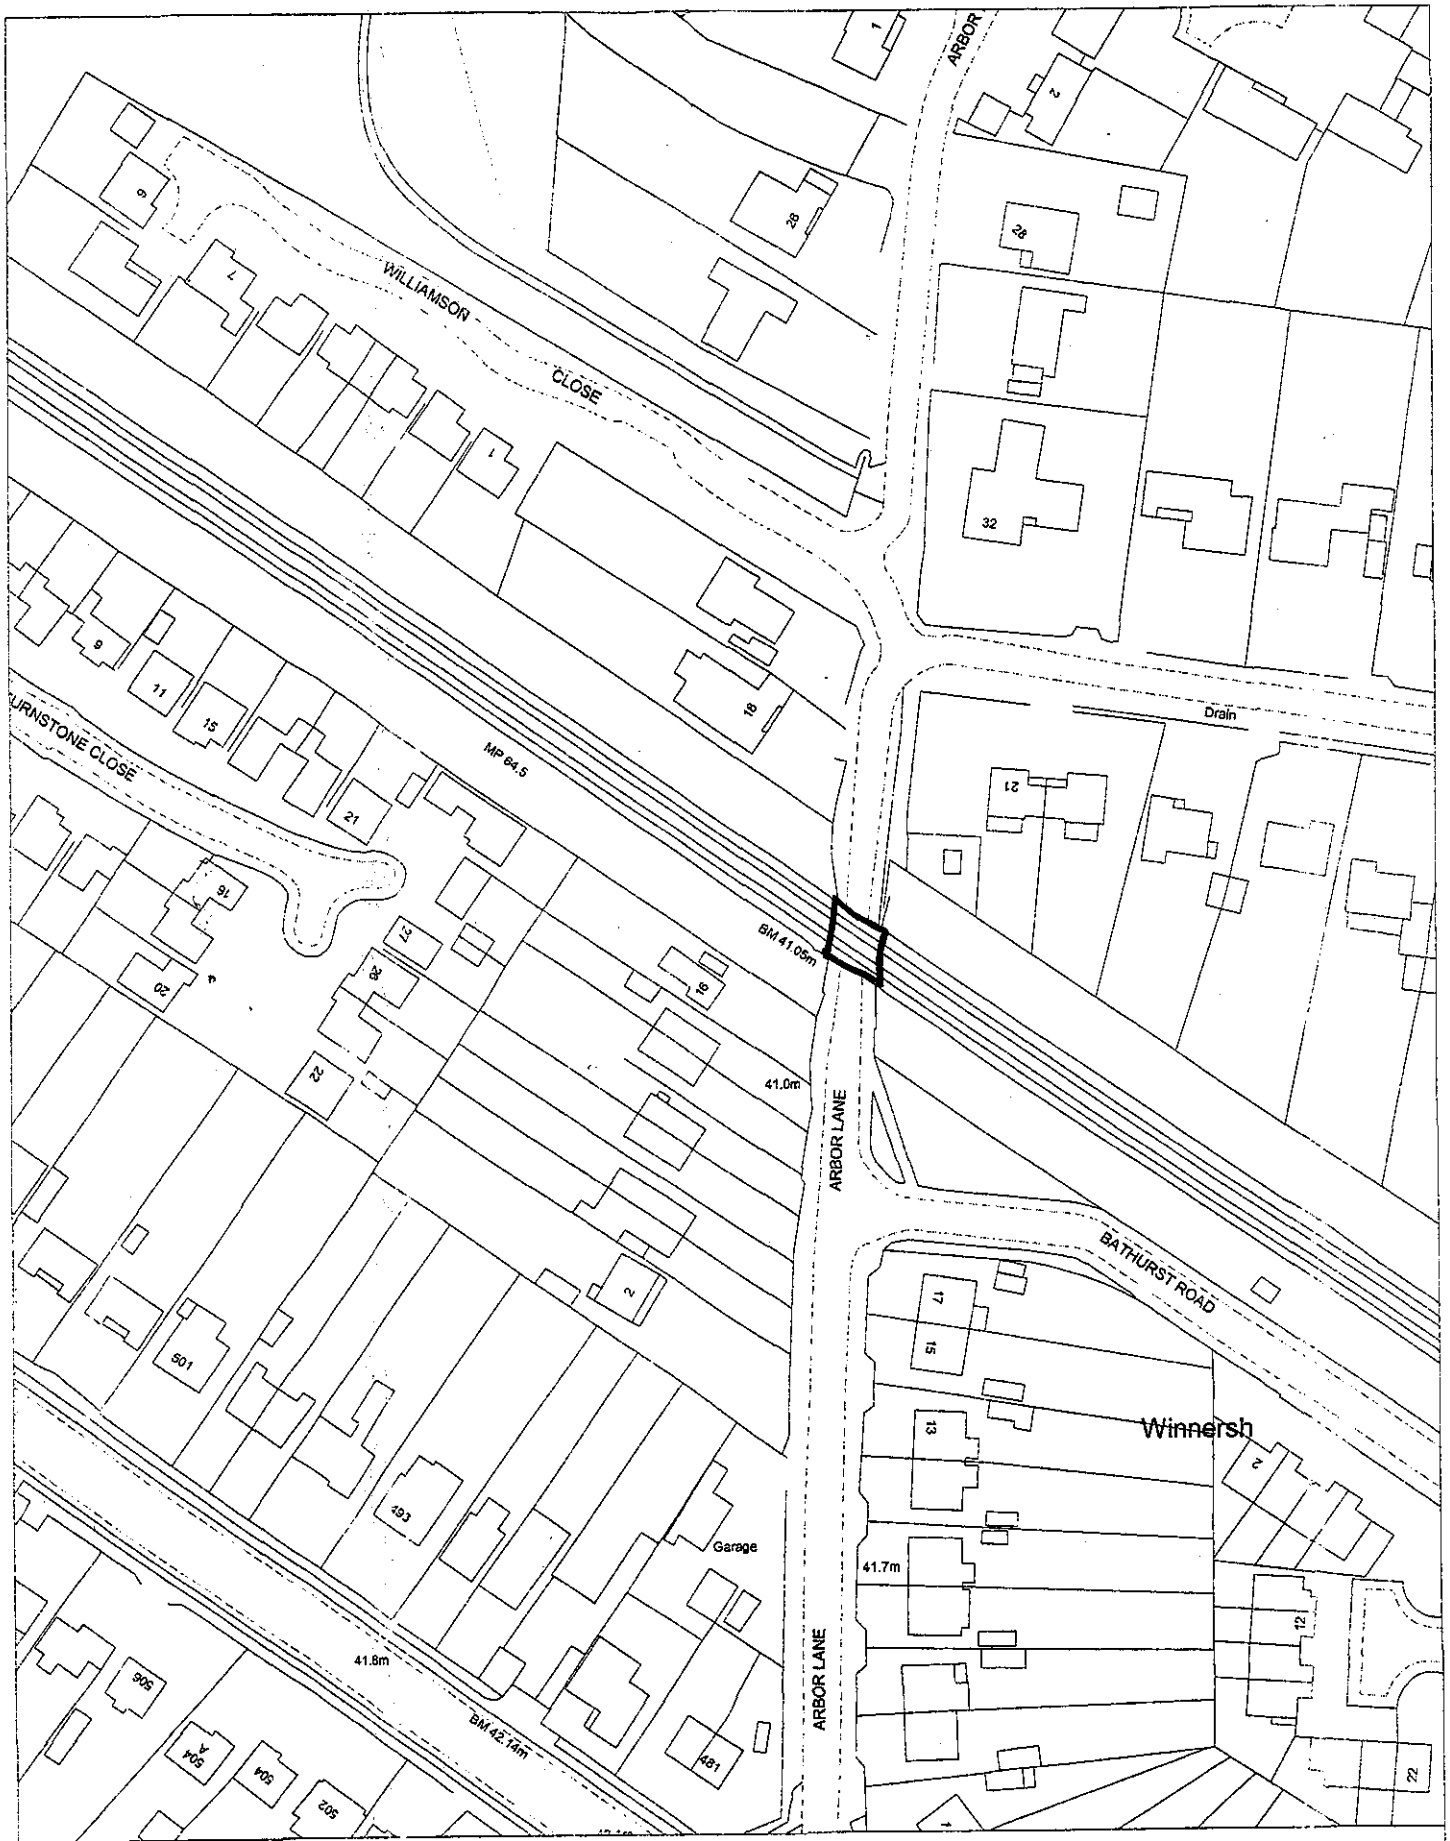


# Site Plan, Scale: 1 to 1250

This copy has been produced specifically for the map return scheme purposes only. No further copies may be made.

This map is reproduced from Ordnance Survey material with the permission of Ordnance Survey on behalf of the Controller of HMSO Office. © Crown Copyright. Wokingham District Council, Licence No. LA086134

Date: 27 August 2002

N
W E
S

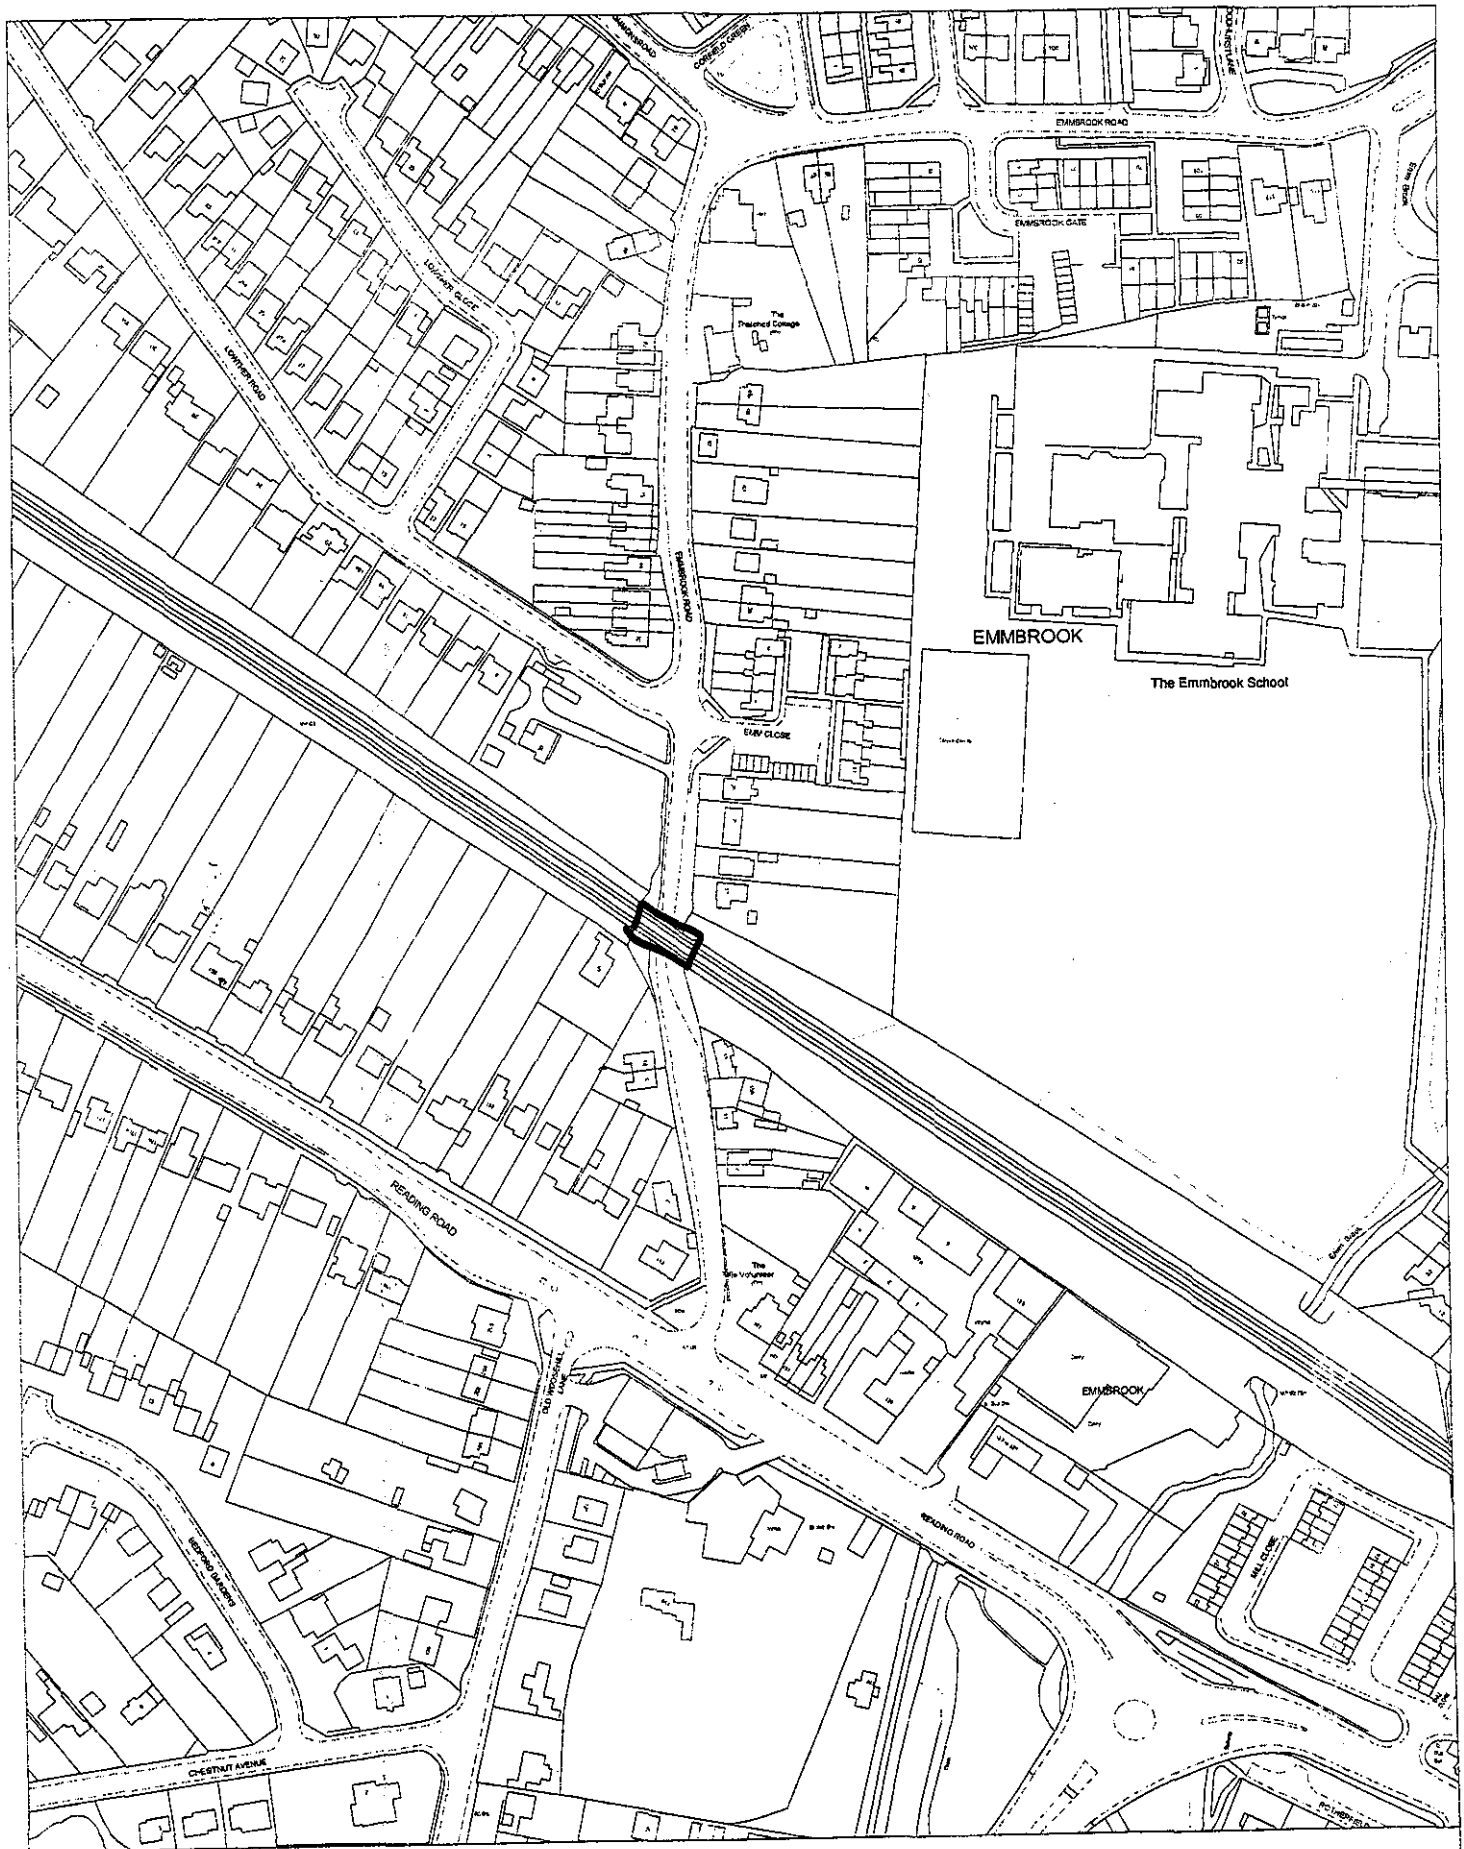


# Site Plan, Scale: 1 to 2500

This copy has been produced specifically for the map return scheme purposes only. No further copies may be made.

This map is reproduced from Ordnance Survey material with the permission of Ordnance Survey on behalf of the Controller of HMSO Office. © Crown Copyright. Wokingham District Council, Licence No. LA086134

Date: 27 August 2002

N
W E
S

© Copyright Scott Wilson

DO NOT SCALE

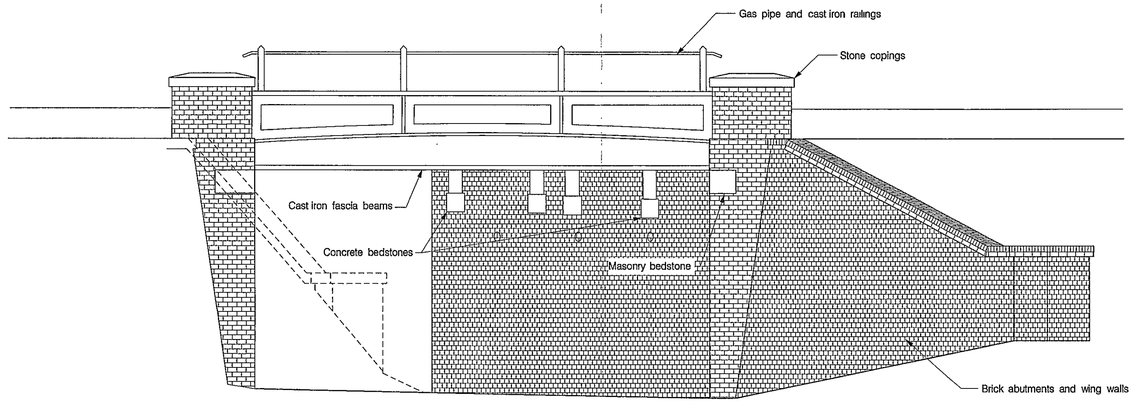


EXISTING BRIDGE
ELEVATION ON UP SIDE
Scale 1:50

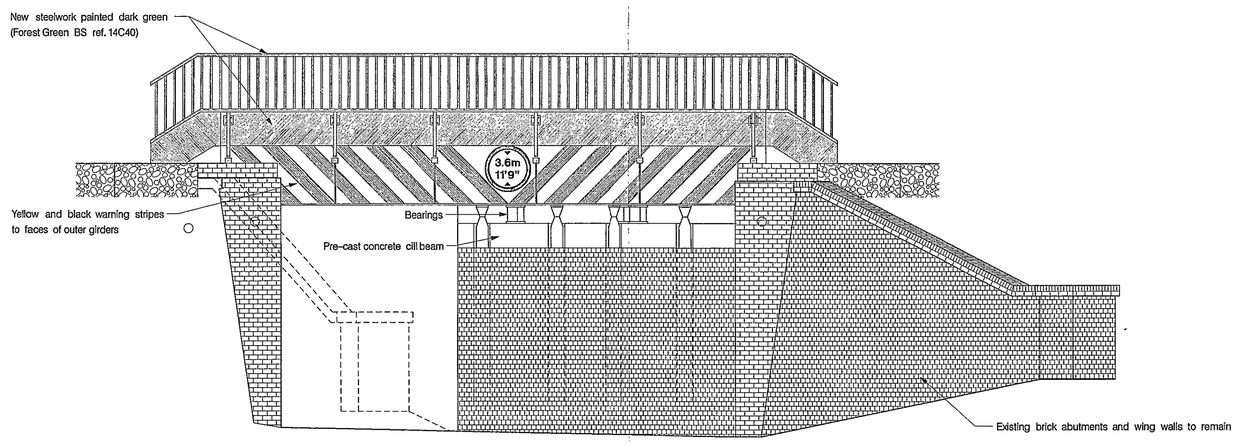


PROPOSED NEW BRIDGE
ELEVATION ON UP SIDE
Scale 1:50

APPROVED

| PLANNING SERVICES | HPT |
|---|---|
| POL | TLS |
| DC | EMF |
| APP | |
| CS | |
| 16 AUG 2002 | |
| COPIES TO | I/CR: |
| | FILE: |

Reproduced from the Ordnance survey map with the permission of the controller of her majesty's stationary office Crown copyright Scott Wilson Railways. Licence number AL51490A0001

Site of Works
O.S. grid ref. SU 777711

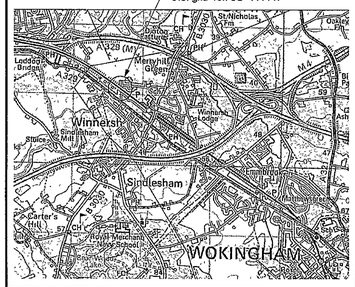


| Rev | Date | Description of Revisions | By | Chkd | Appd |
|---|---|---|---|---|---|
| P01 | 21.05.02 | Paint colours and location plan | JGH | WGH | GS-G |

Issue Status:
PRELIMINARY

Client:
Railtrack Southern Zone
Construction Partnership
The Carriage Shed,
Effingham Junction,
Effingham, Surrey, KT24 5JY

Construction Partnership
RAILTRACK

Scott Wilson Railways
Western House
1 Holbrook Way
Swindon
SN1 1BY
www.scott-wilson.com

| Drawn: JGH | Checked: WGH | Approved: GS-G |
|---|---|---|
| Date: 15.5.02 | Date: 15.5.02 | Date: 15.5.02 |

Description:
BRIDGE No. 19 /1388
ARBOR LANE
COMPARATIVE ELEVATIONS
OF EXISTING AND NEW BRIDGES

| | | | |
|---|---|---|---|
| Job Manager: | David Huble | Email: | david.huble@swrail.com |
| Project No: | A010265 | Telephone: | 01793 515935 |
| ELR/Mileage: | RDG2 /64m 36c | Scale: | AS SHOWN |

File: \\calcium-sw\projects\A010xxx\A0102xx\A010265\CAD\dwgs\cv\A010265CVD1003P01.dgn

Printed on 22/05/2002 at 12:36:47 by johnhe

Drawing No: A010265-CV-D-1003
Revision: P01

All changes to this CAD generated drawing MUST be made via the master CAD file.

Original Size: A1