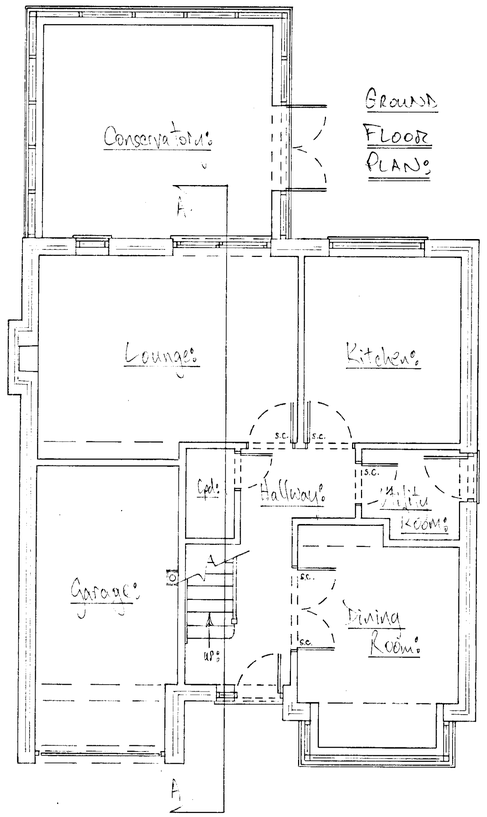

GROUND FLOOR PLAN

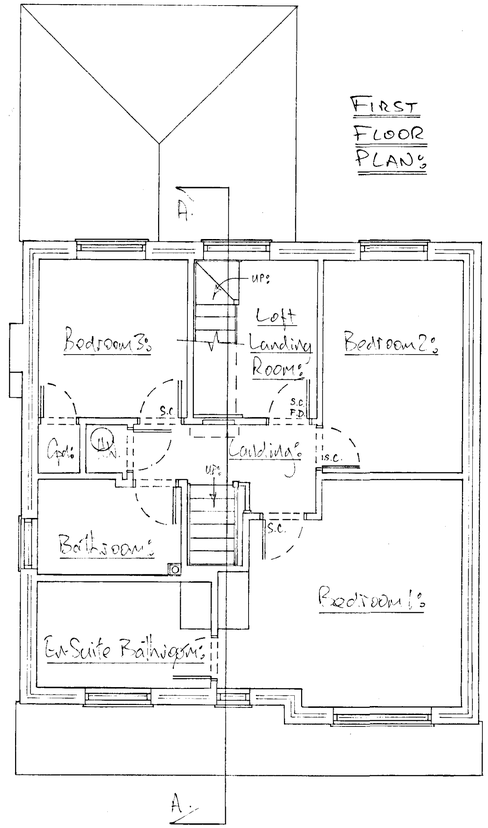

FIRST FLOOR PLAN



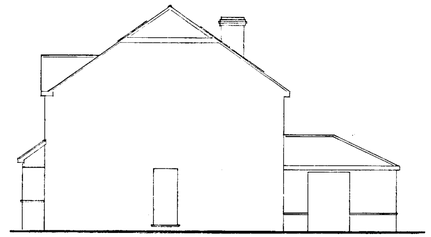

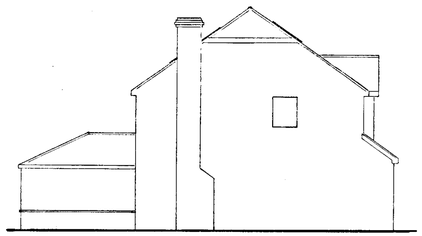

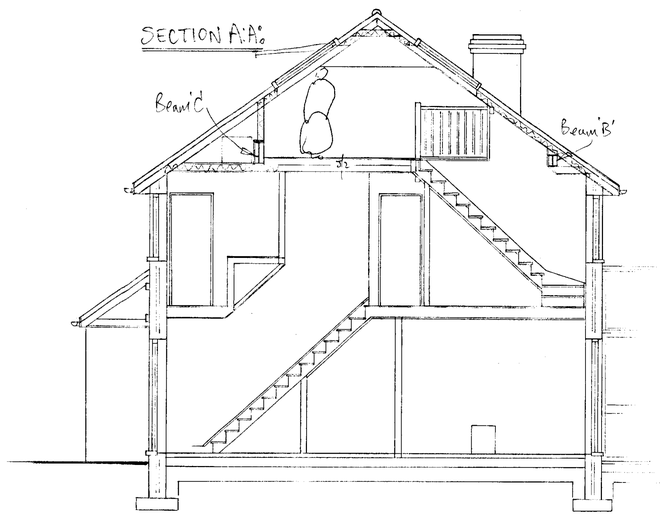

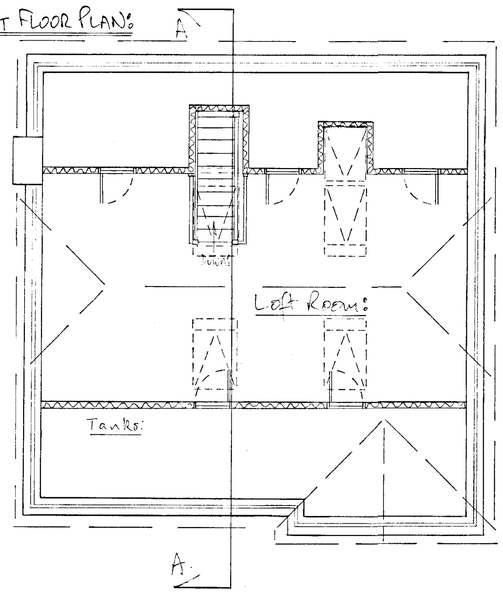

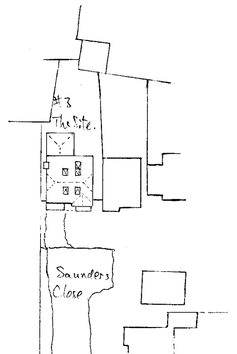

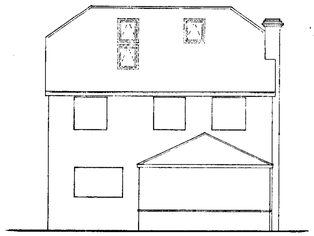

APPROVED

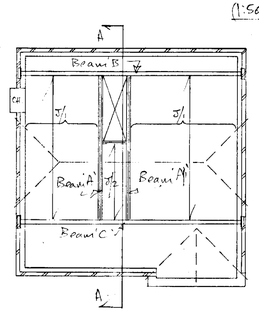

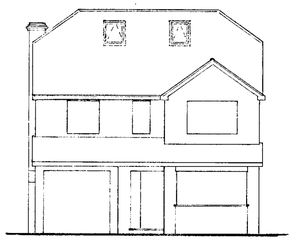

APPROVED

NOTES:

EXTERNAL FINISHES:

The external finishes of the house will remain unchanged except for the building-in of the Velux roof windows into the tiled roof as shown on both the front and rear elevation of the house. These windows would all be Velux GHL 3000 306's each one measuring 780mm wide by 1.4m high.

A	7-2-02	Elevations etc added - for Planning
	Date	Revisions

© Copyright

10 FEB 2002 5908

THE LOFT CONVERSION COMPANY (RDG) Ltd.

0118 945 3469.

Client: Mr & Mrs. J. WALLACE

Job Title: Loft Conversion @ 3 Saunders Close, Twyford, Nr Reading, Berks. RG10

Drawing Title: Planning Dept: PLANS: LOCATION: SECTION: BLOCK: NOTES:

Scale: 1:50 1:100 1:500 1:2500

Date: 27-12-01 Drawn by: [illegible]

Drg. No. 0046 326 Rev. (a)

A PRODUCT OF THE UNO RANGE - ARCHITECT CAT. No. 7311

594 x 841mm A1