NOTES

1 CONTRACTOR IS RESPONSIBLE FOR ALL SETTING OUT AND MUST CHECK DIMENSIONS ON SITE BEFORE WORK IS PUT IN HAND.

2 WRITTEN DIMENSIONS ONLY TO BE TAKEN THIS DRAWING MUST NOT BE SCALED.

3 ARCHITECT TO BE IMMEDIATELY NOTIFIED OF SUSPECTED OMISSIONS OR DISCREPANCIES.

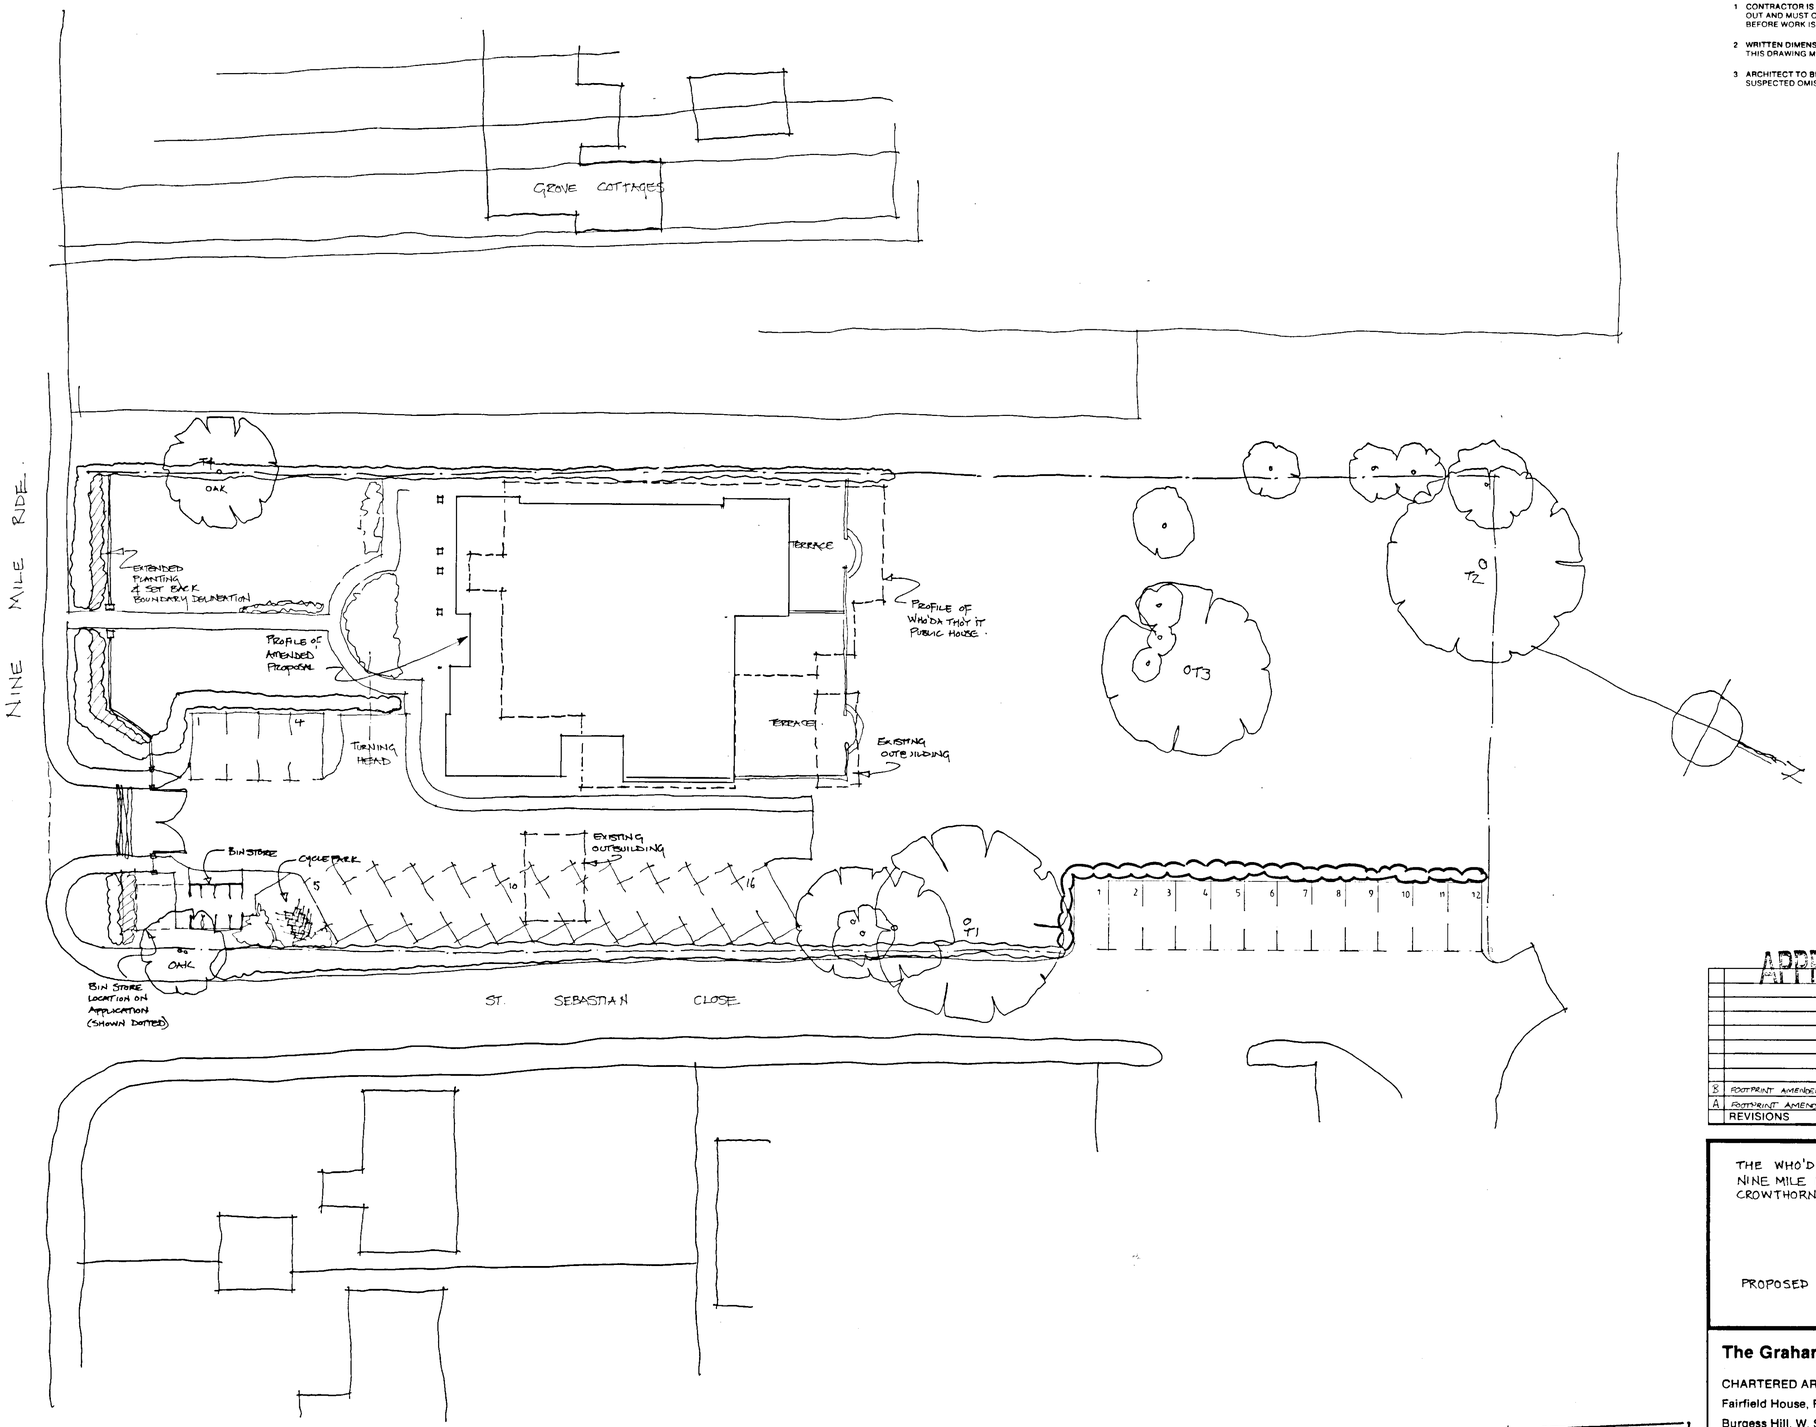

REVISED PLAN

5882

APPROVED

B	FOOTPRINT AMENDED	16/7/02
A	FOOTPRINT AMENDED	28/05/02
	REVISIONS	

THE WHO'D A THO'T IT' PUBLIC HOUSE
NINE MILE RIDE
CROWTHORNE

PROPOSED SITE LAYOUT

The Graham Whitehouse Practice

CHARTERED ARCHITECTS
Fairfield House, Fairfield Road
Burgess Hill. W. Sussex RH15 8QB.

Tel: (01444) 239019 Fax: (01444) 230761

SCALE	1:200
DATE	8-05-02
DRAWN	NAM

1787 / 02 B

PLANNING SERVICES	HPT
PCL	TLS
FC	ENF
APP	
CS	

23 JUL 2002

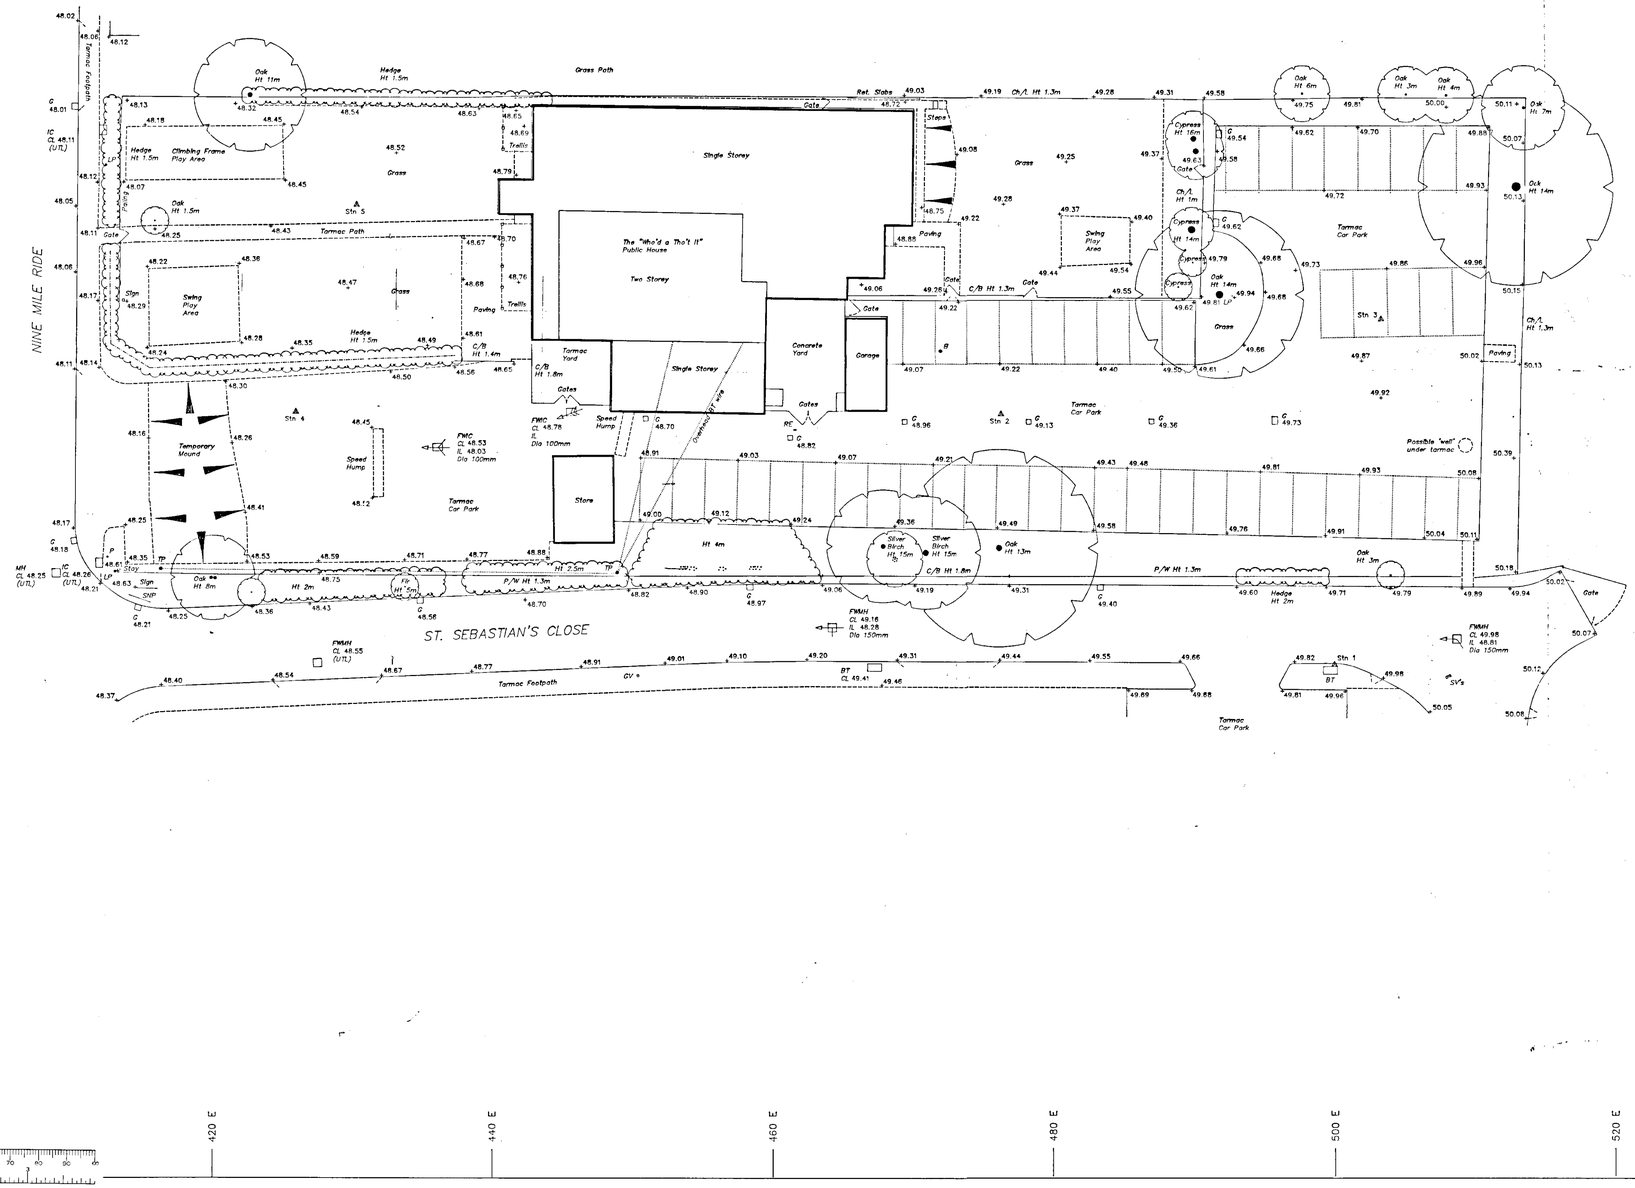

Notes

1. Levels in metres relative to Arbitrary Datum situated on STN 1, value 50.00m.
2. Arbitrary Grid.
3. Survey produced to specification for 1:200 mapping. Enlargement from CAD disc does not necessarily increase accuracy.

Key

B	Bollard	P	Post
BL	Bed level	PB	Pillar box
BS	Bus stop	Ret	Retaining
BT	British Telecom	RS	Road sign
CL	Cover level	S	Stump
Dil	Dilapidated	SL	Soffit level
EP	Electricity Pole	SNP	Street name plate
FB	Flower bed	SV	Stop valve
FH	Fire Hydrant	SW	Surface water
FL	Floor level	TCB	Telephone call box
FW	Foul water	Tk	Tank
G	Gully	TP	Telegraph pole
GH	Greenhouse	UC	Under construction
GV	Gas valve	WL	Water level
Ht	Height	WM	Water meter
IC	Inspection cover	WO	Wash out
IL	Invert level	WT	Water trough
KO	Kerb offset	CATV	Cable television
LP	Lamp post	ER	Earth rod
MH	Manhole	UTL	Unable to lift
Mkr	Marker		

FENCES

B/W	Barbed wire
C/B	Close boarded
C/I	Corrugated iron
Ch/L	Chain link
I/R	Iron railings
Pal	Paling
P/R	Post and rail
P/W	Post and wire

Survey Stations

STN	EASTING	NORTHING	LEVEL	REMARKS
1	500.000	500.000	50.000	NAIL
2	476.388	517.793	49.162	NAIL
3	503.353	524.579	49.861	NAIL
4	426.087	518.030	48.399	NAIL
5	430.458	532.811	48.506	TEMP.

25 FEB 2002 5882

Revisions

REV	DETAILS	DATE

Project
THE WHO'D A THO'T IT PUBLIC HOUSE

Job
SITE SURVEY

For
Hodson Developments PLC
Forge Lane, Hallowell Road
Northwood
Middlesex HA1 6DP Tel: 01923 820855

By
Developers Land Surveys
19 Queens Road
Windsor
Berkshire SL4 3BQ Tel: 01753 851477

Scale	Drawn	Checked
1:200	WHD	CGF
Date	Drawing No.	Rev.
October 2001	569/1	

NOTES

1. CONTRACTOR IS RESPONSIBLE FOR ALL SETTING OUT AND MUST CHECK DIMENSIONS ON SITE BEFORE WORK IS PUT IN HAND.
2. WRITTEN DIMENSIONS ONLY TO BE TAKEN THIS DRAWING MUST NOT BE SCALED
3. ARCHITECT TO BE IMMEDIATELY NOTIFIED OF SUSPECTED OMISSIONS OR DISCREPANCIES

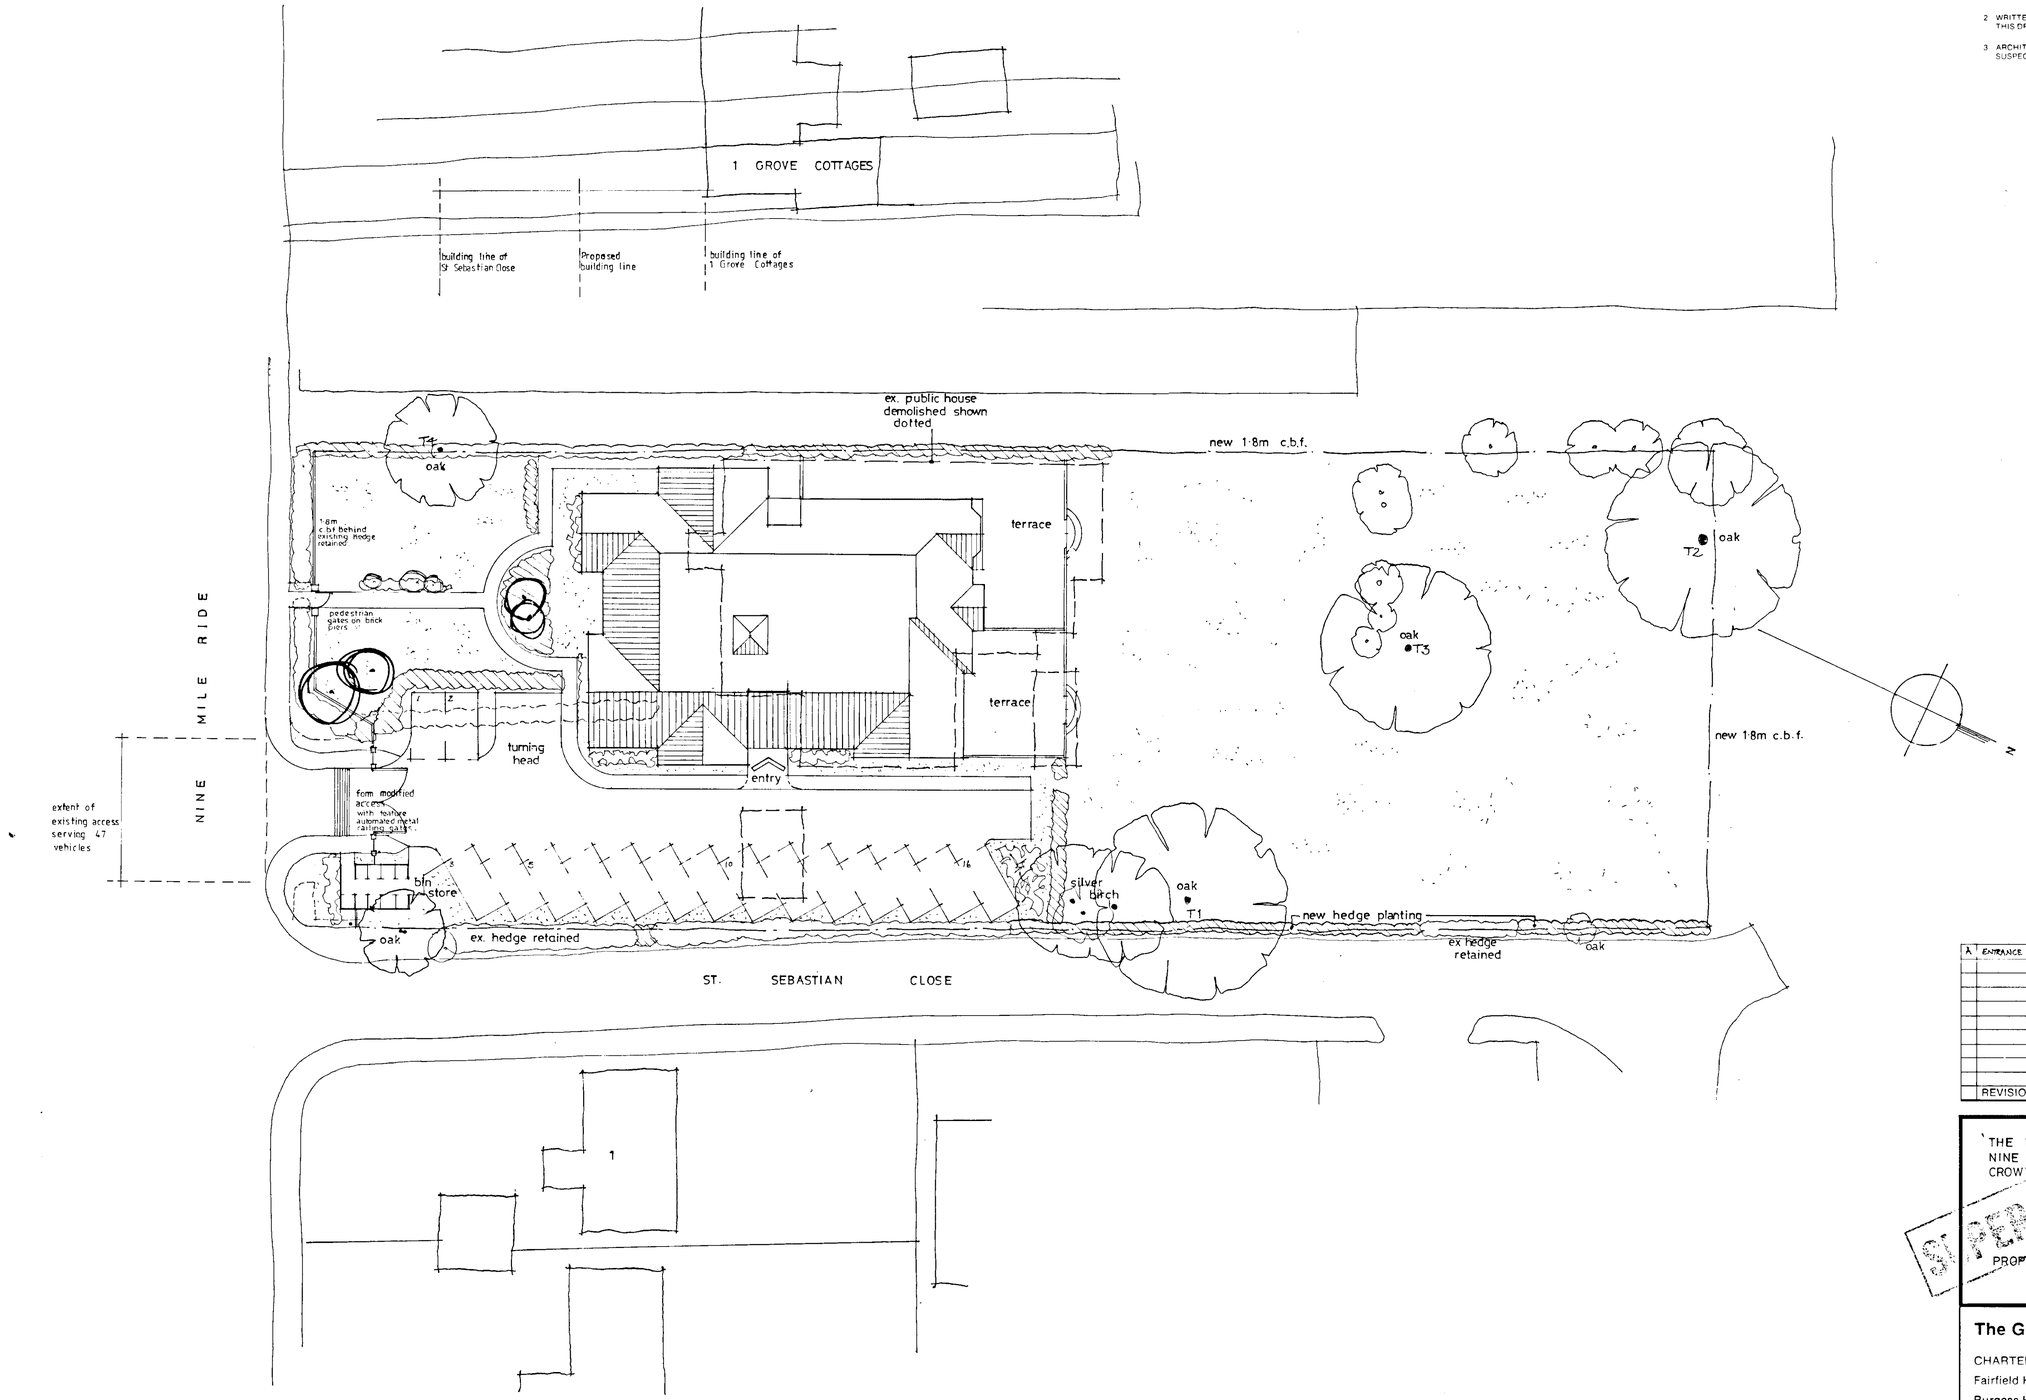

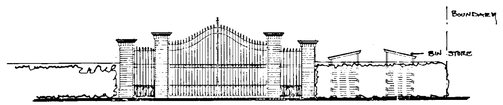

Gated Entrance Detail 1:100

A	ENTRANCE GATES & ADDITIONAL FENCING	APRIL '02
	REVISIONS	

'THE WHO'D A THO'T IT' PUBLIC HOUSE
NINE MILE RIDE
CROWTHORNE

SUPERSEDED

PROPOSED SITE LAYOUT

The Graham Whitehouse Practice

CHARTERED ARCHITECTS
Fairfield House, Fairfield Road
Burgess Hill, W. Sussex RH15 8QB.

Tel: (01444) 239019 Fax: (01444) 230761

SCALE	1:200	1787 / 01 A
DATE	29·01·02	
DRAWN	nam	

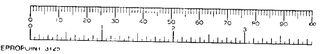

NOTES

1 CONTRACTOR IS RESPONSIBLE FOR ALL SETTING OUT AND MUST CHECK DIMENSIONS ON SITE BEFORE WORK IS PUT IN HAND.

2 WRITTEN DIMENSIONS ONLY TO BE TAKEN THIS DRAWING MUST NOT BE SCALED.

3 ARCHITECT TO BE IMMEDIATELY NOTIFIED OF SUSPECTED OMISSIONS OR DISCREPANCIES

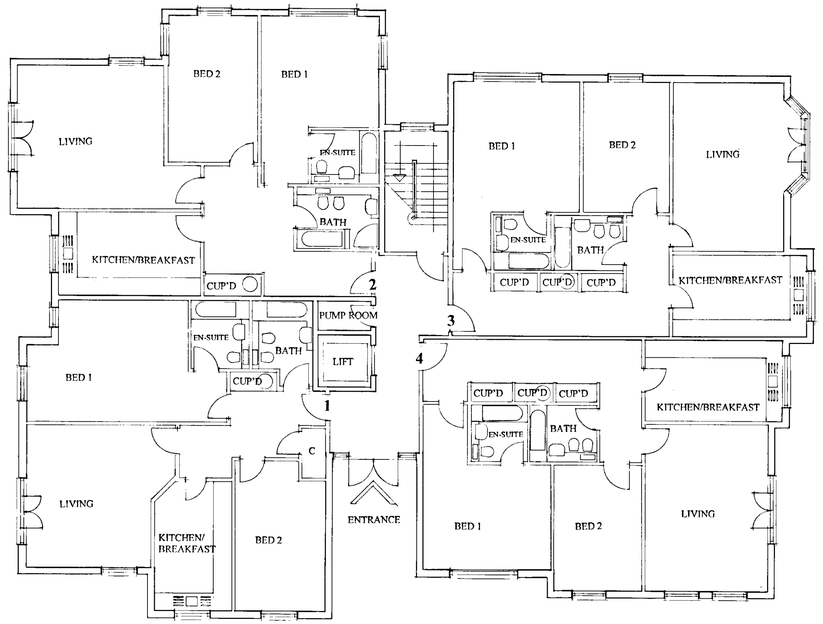

GROUND FLOOR

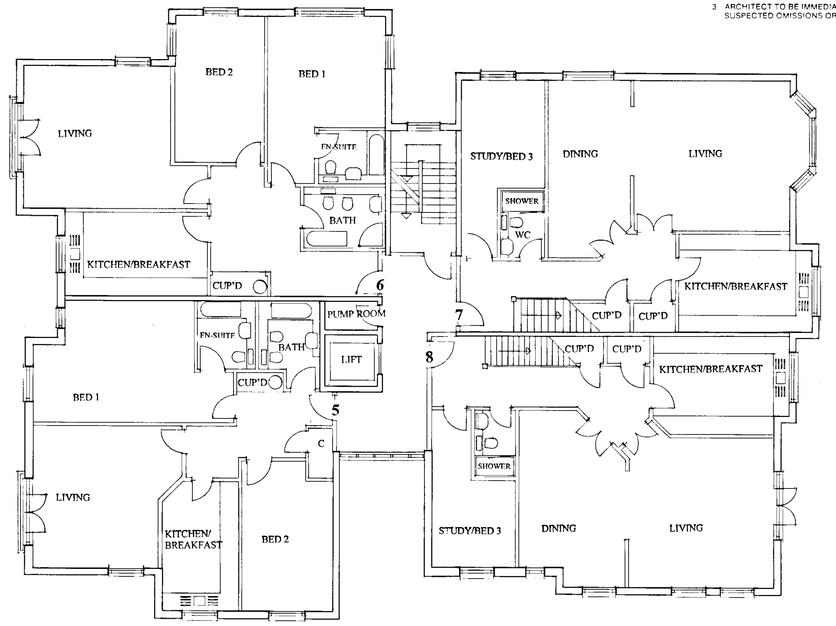

FIRST FLOOR

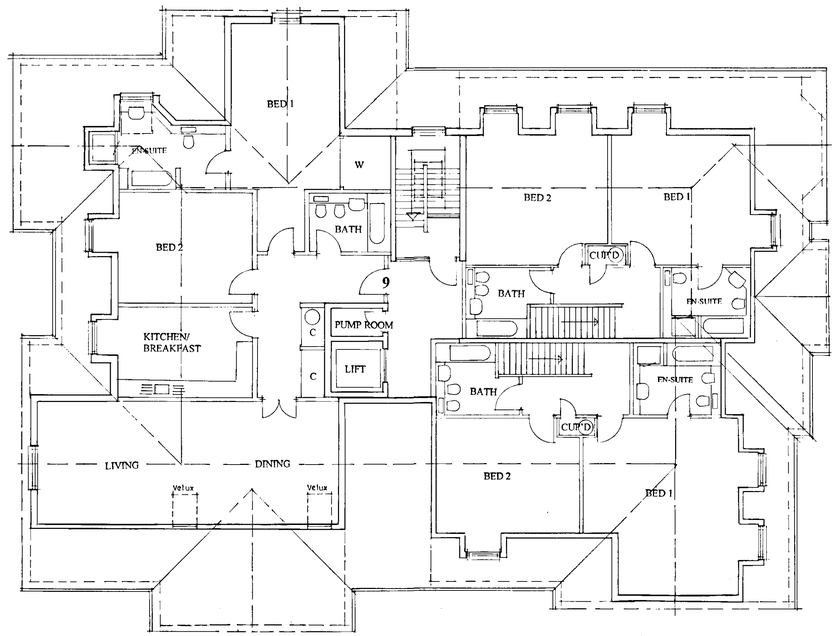

SECOND FLOOR

A	OMISSION OF FENESTRATION TO 2ND FLR & ADDITION OF 1ST DORMER	4-4-02
	REVISIONS	

THE WHO'DA THO'T IT PUBLIC HOUSE
NINE MILE ROAD
CROWTHORNE
BERKSHIRE

SUPERSEDED

PROPOSED FLOOR PLANS

The Graham Whitehouse Practice

CHARTERED ARCHITECTS
Fairfield House, Fairfield Road
Burgess Hill, W. Sussex RH15 8QB.

Tel: (01444) 239019 Fax: (01444) 230761

SCALE	1:100	1787/02 A
DATE	31.01.2002	
DRAWN	SC	

REPROPOINT 3125

NOTES

1 CONTRACTOR IS RESPONSIBLE FOR ALL SETTING OUT AND MUST CHECK DIMENSIONS ON SITE BEFORE WORK IS PUT IN HAND

2 WRITTEN DIMENSIONS ONLY TO BE TAKEN. THIS DRAWING MUST NOT BE SCALED.

3 ARCHITECT TO BE IMMEDIATELY NOTIFIED OF SUSPECTED OMISSIONS OR DISCREPANCIES



FRONT (SOUTH EAST) ELEVATION

SIDE (NORTH EAST) ELEVATION

SCHEDULE OF EXTERNAL MATERIALS

Roof:	Plain clay tiling – colour to be agreed
Walls:	Facing Stock Bricks with contrasting Smooth Red Bricks to window heads, cills and dentil coursing.
	Two coat Render – colour 'off white'
	Plain clay tile hanging - colour to be agreed
Windows & Doors:	Softwood painted white Windows and stained External Entrance Doors – Double Glazed.
Soffits & Fascias:	Softwood painted white
Rainwater Goods:	uPVC colour black
Access Drive & Parking:	Block paving - with contrasting delineation blocks -colour to be agreed.



REAR (NORTH WEST) ELEVATION

SIDE (SOUTH WEST) ELEVATION

25 FEB 2002 5882

A	Additional information	28.02.02
	REVISIONS	

THE WHO'DA THO'T IT PUBLIC HOUSE
NINE MILE ROAD
CROWTHORNE
BERKSHIRE

PROPOSED ELEVATIONS

The Graham Whitehouse Practice

CHARTERED ARCHITECTS
Fairfield House, Fairfield Road
Burgess Hill. W. Sussex RH15 8QB.

Tel: (01444) 239019 Fax: (01444) 230761

SCALE	1:100	1787/ 03 A
DATE	31.1.02.	
DRAWN	SC	

REPROPOINT 3125

NOTES

1 CONTRACTOR IS RESPONSIBLE FOR ALL SETTING OUT AND MUST CHECK DIMENSIONS ON SITE BEFORE WORK IS PUT IN HAND.

2 WRITTEN DIMENSIONS ONLY TO BE TAKEN. THIS DRAWING MUST NOT BE SCALED.

3 ARCHITECT TO BE IMMEDIATELY NOTIFIED OF SUSPECTED OMISSIONS OR DISCREPANCIES.

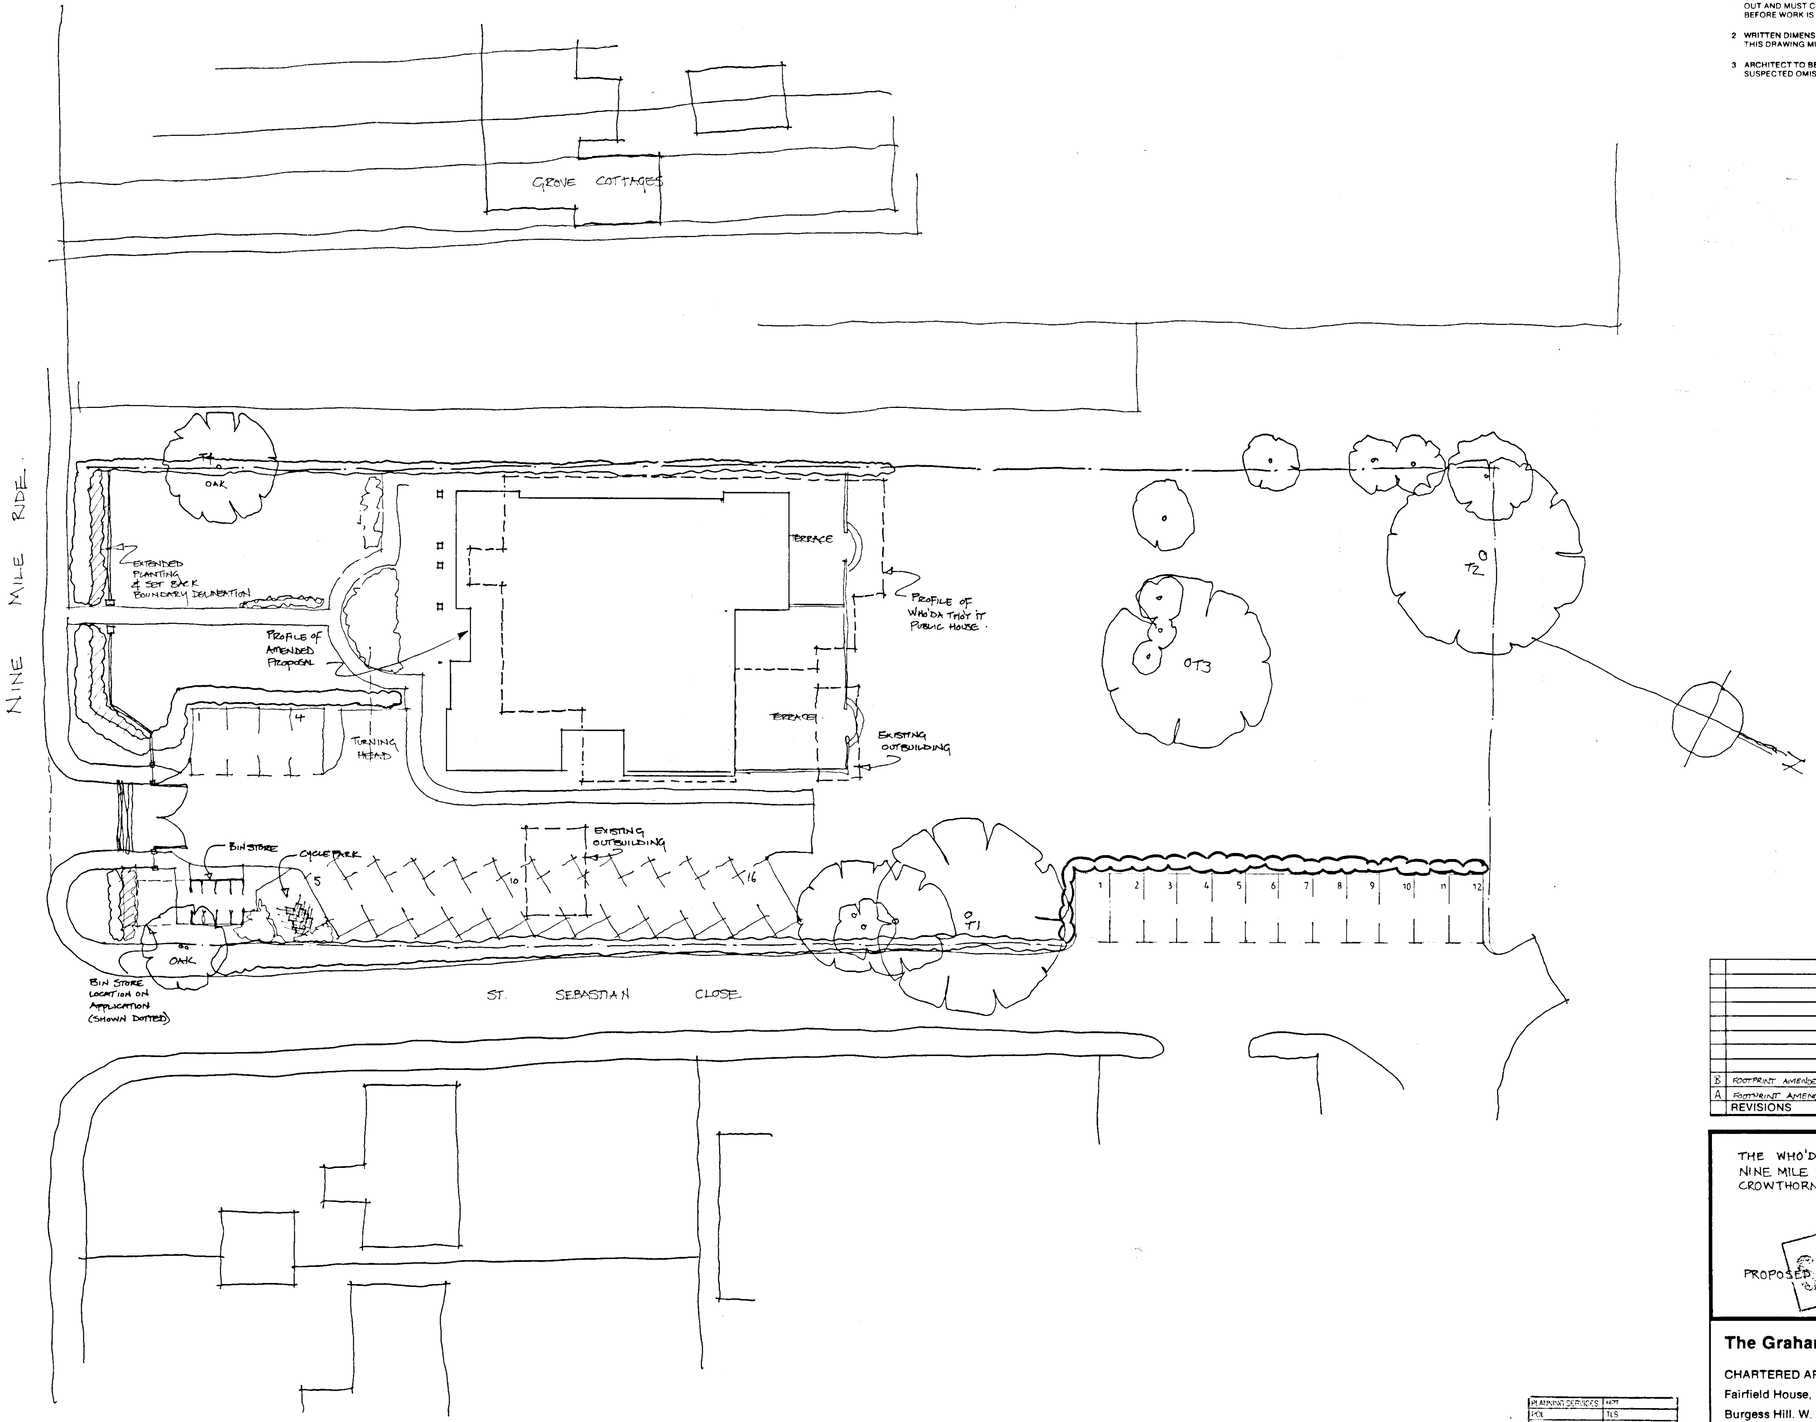

REVISED PLAN
5882

B	FOOTPRINT AMENDED	16/7/02
A	FOOTPRINT AMENDED	28/05/02
	REVISIONS	

THE WHO'D A THO'T IT' PUBLIC HOUSE
NINE MILE RIDE
CROWTHORNE

PROPOSED SITE LAYOUT

SUPERSEDED

The Graham Whitehouse Practice

CHARTERED ARCHITECTS
Fairfield House, Fairfield Road
Burgess Hill. W. Sussex RH15 8QB.

Tel: (01444) 239019 Fax: (01444) 230761

SCALE	1:200	1787 / 02 B
DATE	8-05-02	
DRAWN	NAM	

PLANNING SERVICES
POL
TC
AFF
CS
23 JUL 2002
COPIES TO

NOTES

1 CONTRACTOR IS RESPONSIBLE FOR ALL SETTING OUT AND MUST CHECK DIMENSIONS ON SITE BEFORE WORK IS PUT IN HAND.

2 WRITTEN DIMENSIONS ONLY TO BE TAKEN. THIS DRAWING MUST NOT BE SCALED.

3 ARCHITECT TO BE IMMEDIATELY NOTIFIED OF SUSPECTED OMISSIONS OR DISCREPANCIES.

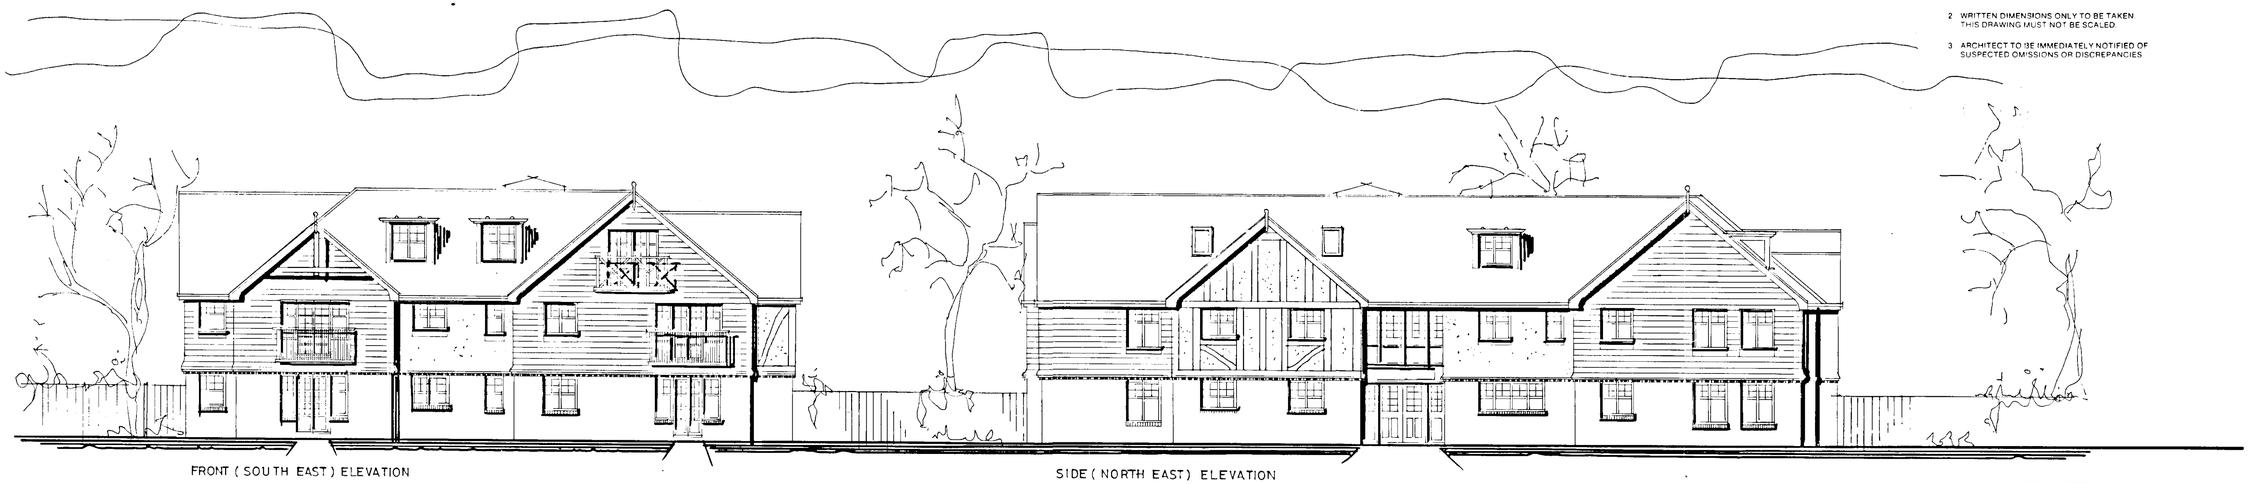

FRONT (SOUTH EAST) ELEVATION

SIDE (NORTH EAST) ELEVATION

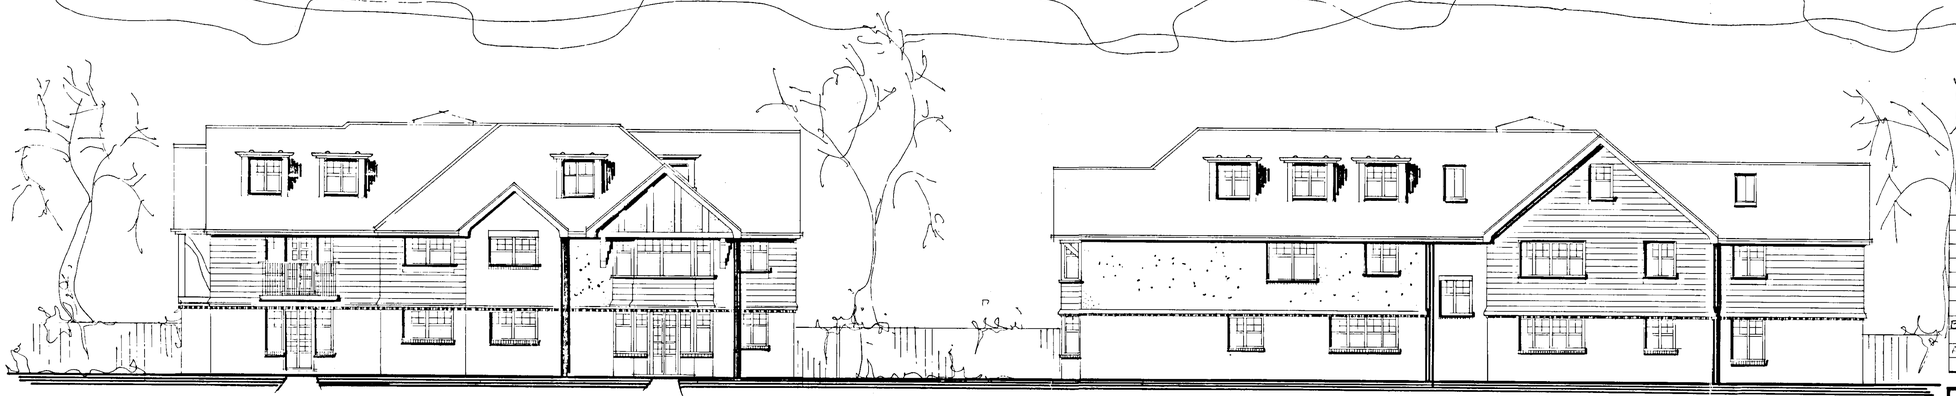

REAR (NORTH WEST) ELEVATION

SIDE (SOUTH WEST) ELEVATION

SCHEDULE OF EXTERNAL MATERIALS

Roof:	Plain clay tiling – colour to be agreed
Walls:	Facing Stock Bricks with contrasting Smooth Red Bricks to window heads, cills and dentil coursing.
	Two coat Render – colour 'off white'
	Plain clay tile hanging - colour to be agreed
Windows & Doors:	Softwood painted white Windows and stained External Entrance Doors – Double Glazed.
Soffits & Fascias:	Softwood painted white
Rainwater Goods:	uPVC colour black
Access Drive & Parking:	Block paving - with contrasting delineation blocks -colour to be agreed.

B	OMISSION OF FENESTRATION TO SIDE ELE (NORTH EAST) ADDITIONAL VIEWS TO SHOW & ADDITIONAL DORMER TO NORTH WEST	4.4.02
A	Additional Information	22.8.01
	REVISIONS	

THE WHO'DA THO'T IT PUBLIC HOUSE
NINE MILE ROAD
CROWTHORNE
BERKSHIRE

PROPOSED ELEVATIONS

SUPERSEDED

The Graham Whitehouse Practice

CHARTERED ARCHITECTS
Fairfield House, Fairfield Road
Burgess Hill, W. Sussex RH15 8QB.

Tel: (01444) 239019 Fax: (01444) 230761

SCALE 1:100	1787/ 03 B
DATE 31.1.02.	
DRAWN SC	

REPROPOINT 3125

NOTES

1 CONTRACTOR IS RESPONSIBLE FOR ALL SETTING OUT AND MUST CHECK DIMENSIONS ON SITE BEFORE WORK IS PUT IN HAND.

2 WRITTEN DIMENSIONS ONLY TO BE TAKEN THIS DRAWING MUST NOT BE SCALED.

3 ARCHITECT TO BE IMMEDIATELY NOTIFIED OF SUSPECTED OMISSIONS OR DISCREPANCIES.

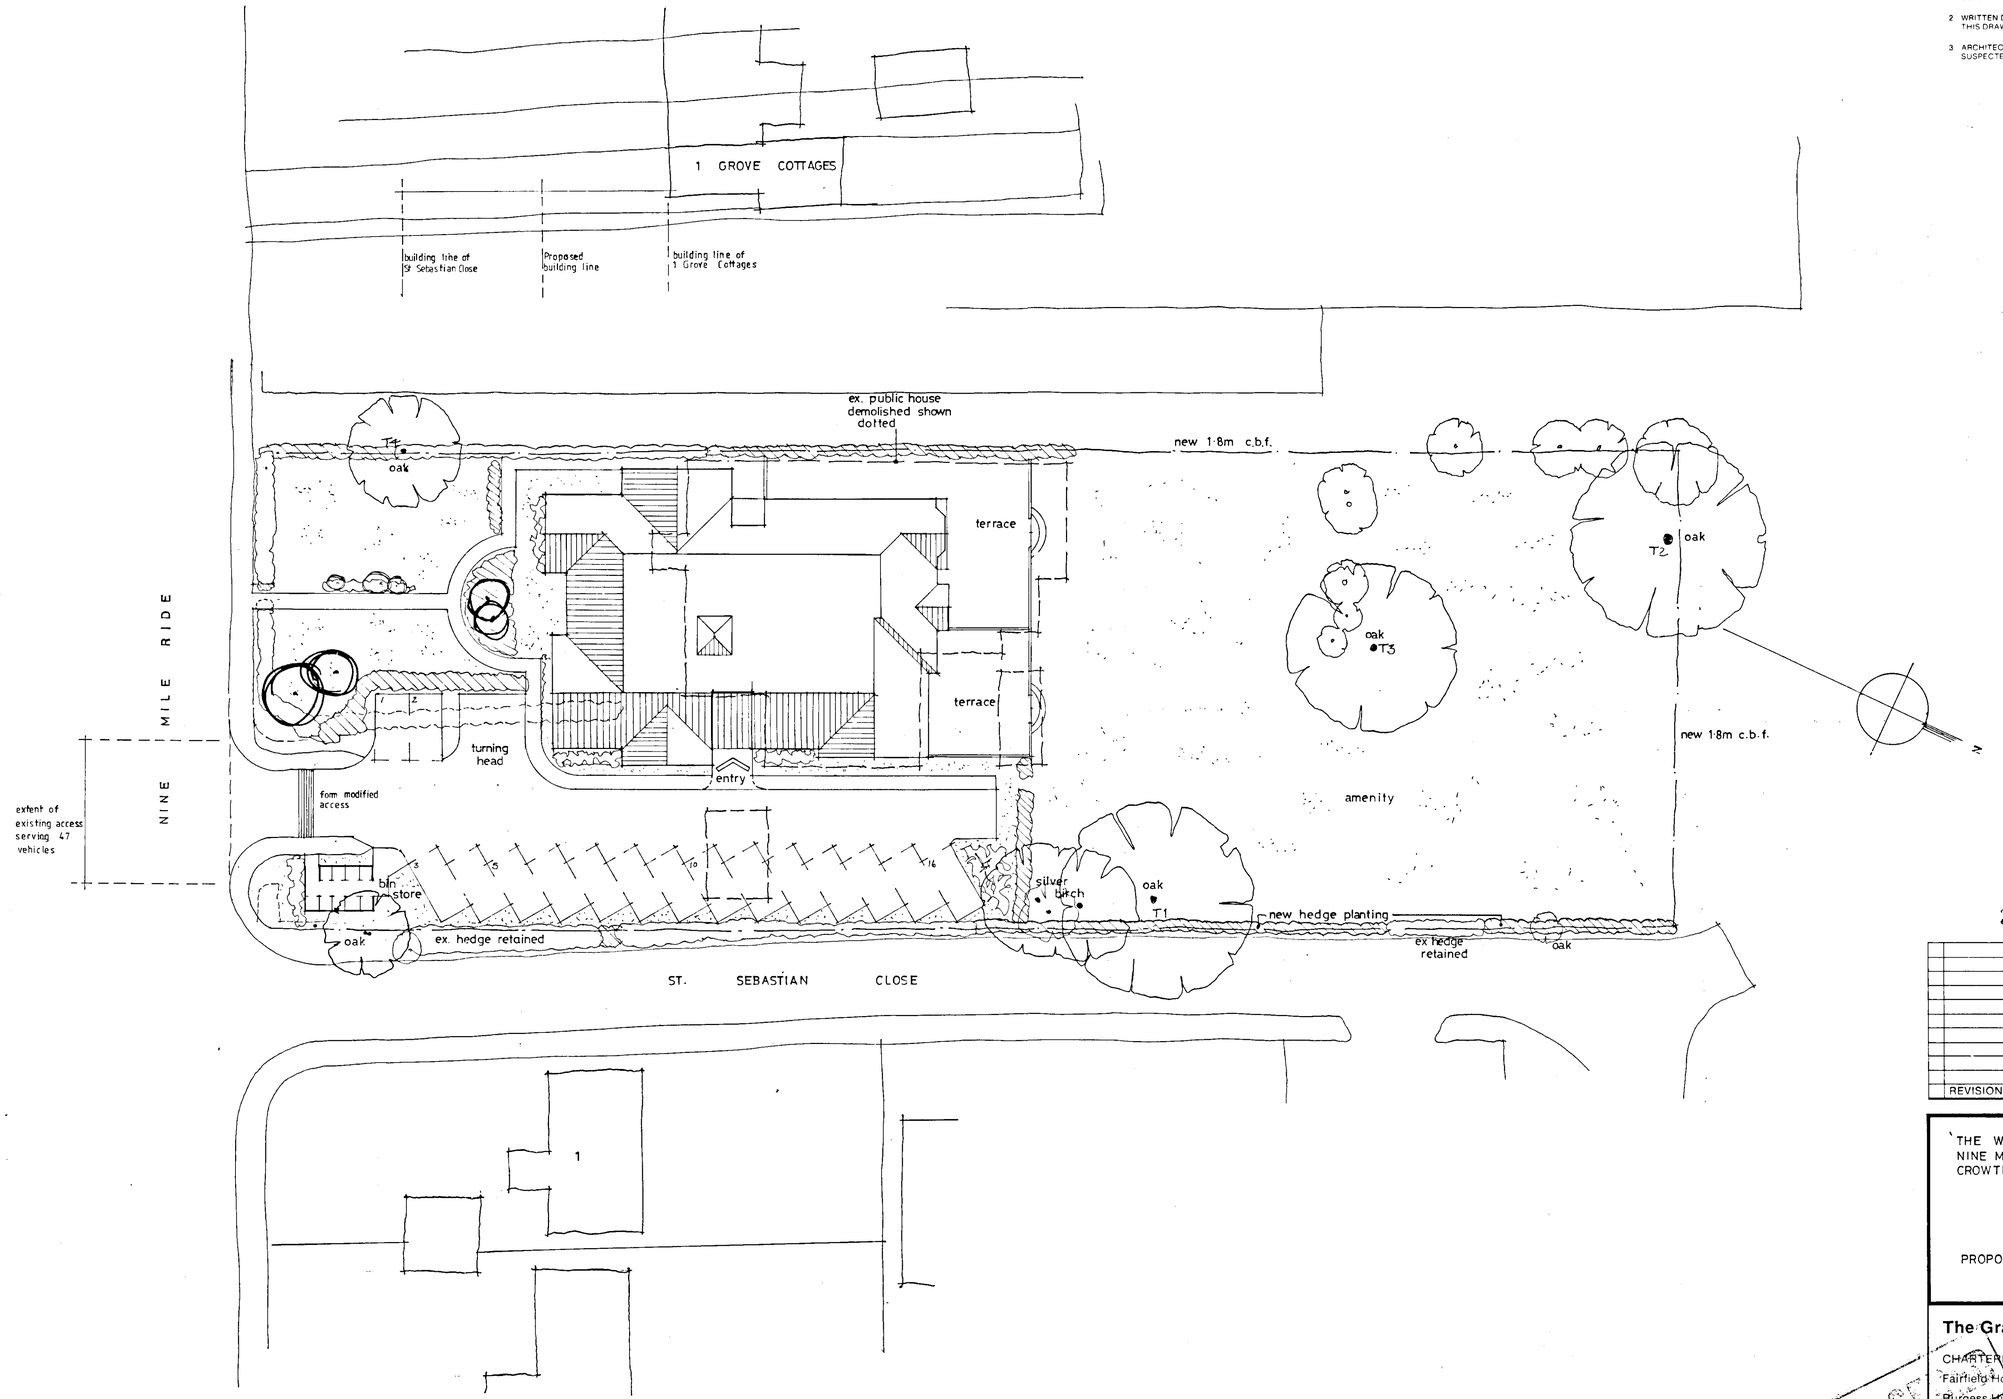

23 FEB 2002 5862

REVISIONS

'THE WHO'D A THO'T IT' PUBLIC HOUSE
NINE MILE RIDE
CROWTHORNE

PROPOSED SITE LAYOUT

The Graham Whitehouse Practice
CHARTERED ARCHITECTS
Fairfield House, Fairfield Road
Burgess Hill, W. Sussex RH15 8QB.
Tel: (01444) 239019 Fax: (01444) 230761

SUPERSEDED

SCALE 1:200	1787 / 01
DATE 29·01·02	
DRAWN nam	

NOTES

1 CONTRACTOR IS RESPONSIBLE FOR ALL SETTING OUT AND MUST CHECK DIMENSIONS ON SITE BEFORE WORK IS PUT IN HAND.

2 WRITTEN DIMENSIONS ONLY TO BE TAKEN. THIS DRAWING MUST NOT BE SCALED.

3 ARCHITECT TO BE IMMEDIATELY NOTIFIED OF SUSPECTED OMISSIONS OR DISCREPANCIES.

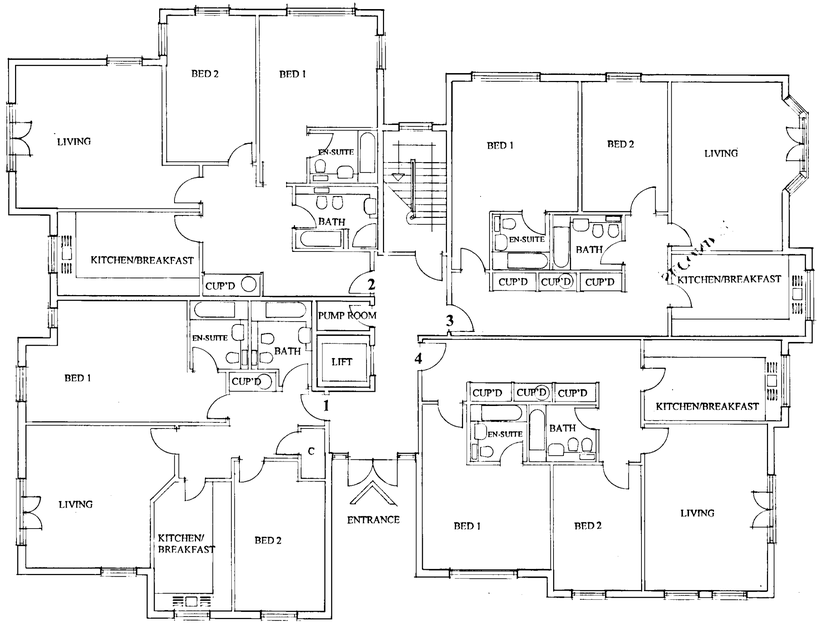

GROUND FLOOR

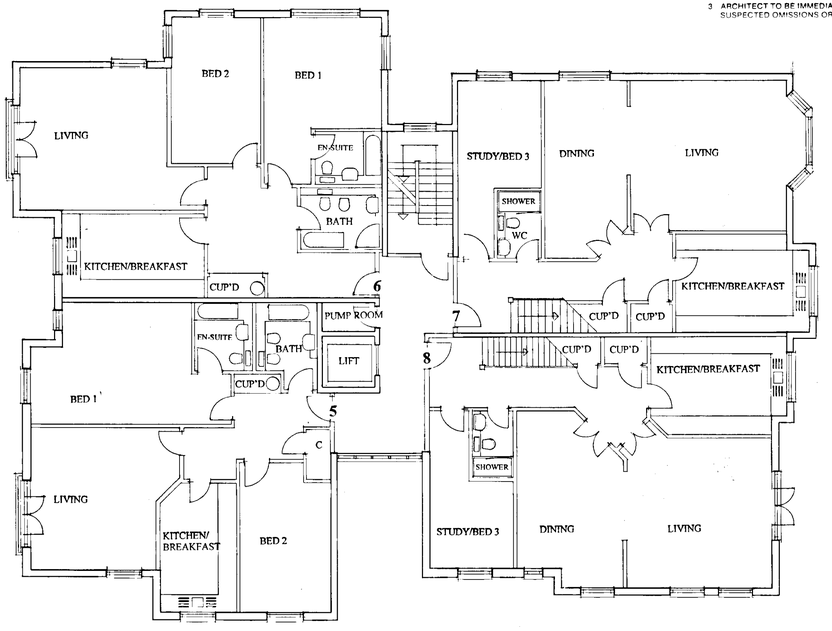

FIRST FLOOR

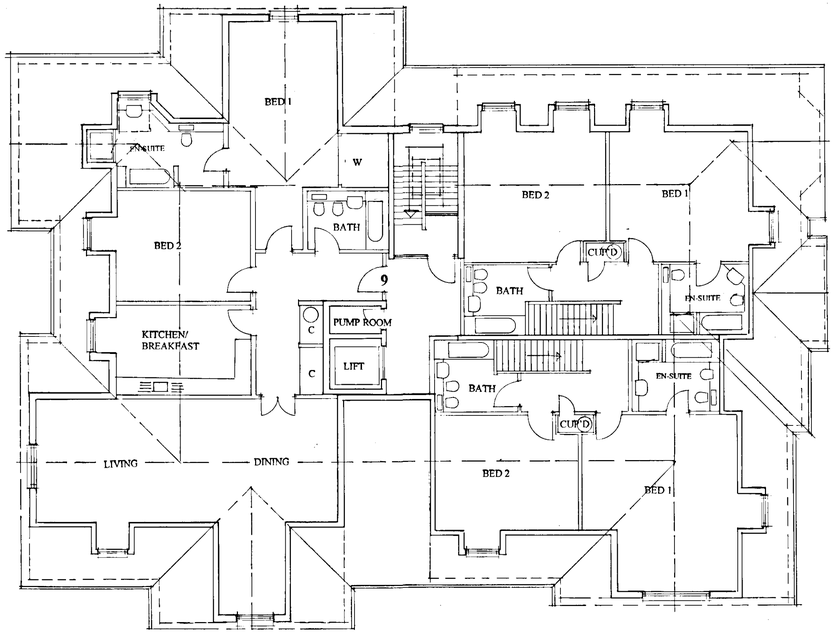

.OOR

REPROPOINT 3125

20 FEB 2002 5062

REVISIONS

THE WHO'DA THO'T IT PUBLIC HOUSE
NINE MILE ROAD
CROWTHORNE
BERKSHIRE

PROPOSED FLOOR PLANS

The Graham Whitehouse Practice

CHARTERED ARCHITECTS
Fairfield House, Fairfield Road
Burgess Hill, W. Sussex RH15 8QB.

Tel: (01444) 239019 Fax: (01444) 230761

SCALE	1:100	1787/02
DATE	31.01.2002	
DRAWN	SC	

NOTES

1. CONTRACTOR IS RESPONSIBLE FOR ALL SETTING OUT AND MUST CHECK DIMENSIONS ON SITE BEFORE WORK IS PUT IN HAND
2. WRITTEN DIMENSIONS ONLY TO BE TAKEN THIS DRAWING MUST NOT BE SCALED
3. ARCHITECT TO BE IMMEDIATELY NOTIFIED OF SUSPECTED OMISSIONS OR DISCREPANCIES



FRONT (SOUTH EAST) ELEVATION

SIDE (NORTH EAST) ELEVATION

SCHEDULE OF EXTERNAL MATERIALS

Roof:	Plain clay tiling – colour to be agreed
Walls:	Facing Stock Bricks with contrasting Smooth Red Bricks to window heads, cills and dentil coursing.
	Two coat Render – colour 'off white'
	Plain clay tile hanging - colour to be agreed
Windows & Doors:	Softwood painted white Windows and stained External Entrance Doors – Double Glazed.
Soffits & Fascias:	Softwood painted white
Rainwater Goods:	uPVC colour black
Access Drive & Parking:	Block paving - with contrasting delineation blocks -colour to be agreed.

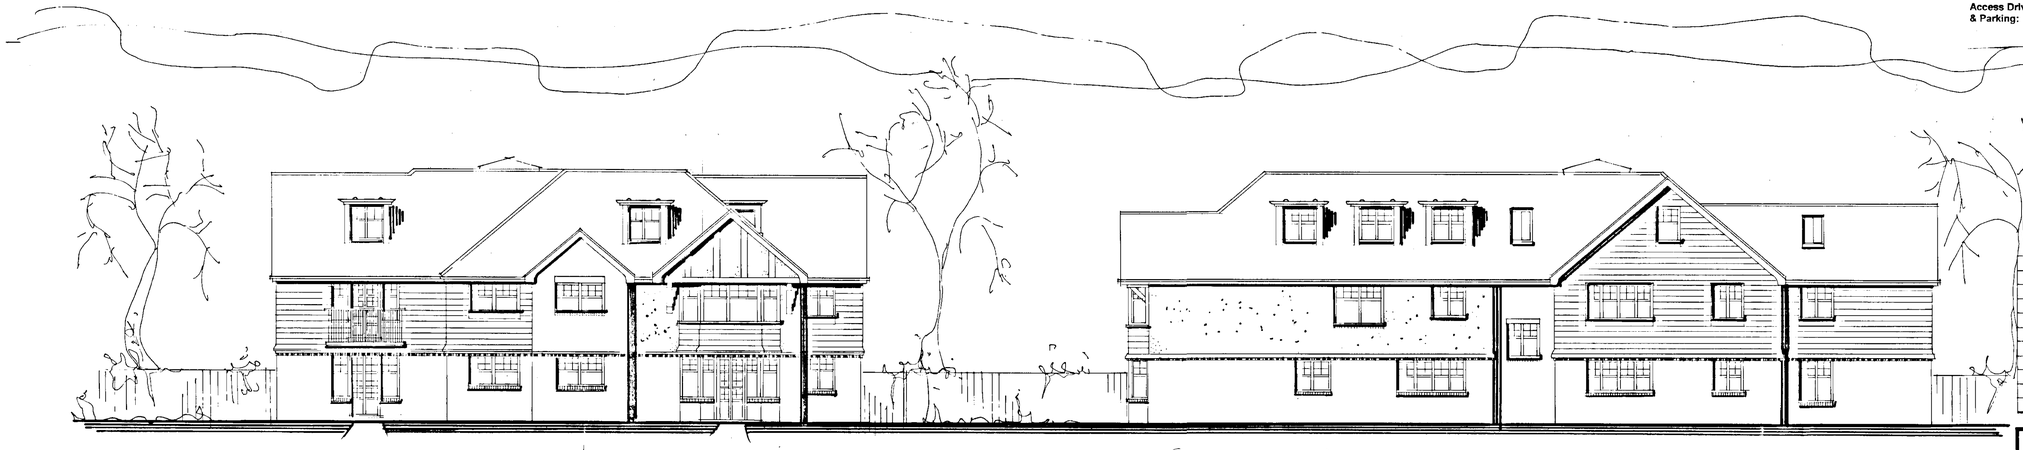

REAR (NORTH WEST) ELEVATION

SIDE (SOUTH WEST) ELEVATION

23 FEB 2002 5882

REVISIONS

THE WHO'DA THO'T IT PUBLIC HOUSE
NINE MILE ROAD
CROWTHORNE
BERKSHIRE

PROPOSED ELEVATIONS

The Graham Whitehouse Practice

CHARTERED ARCHITECTS
Fairfield House, Fairfield Road
Burgess Hill. W. Sussex RH15 8QB.

Tel: (01444) 239019 Fax: (01444) 230761

SCALE	1:100
DATE	31.1.02.
DRAWN	SC

1787/ 03

REPROPOINT 3125