NOTE

DO NOT SCALE FROM THIS DRAWING

THIS DRAWING HAS BEEN PREPARED WITHOUT THE BENEFIT OF AN ACCURATE SITE SURVEY



PROPOSED FRONT ELEVATION (Scale 1:100)
(Indicating proposal presently being constructed on adjacent site)



PROPOSED SIDE ELEVATION (Scale 1:100)



PROPOSED REAR ELEVATION (Scale 1:100)

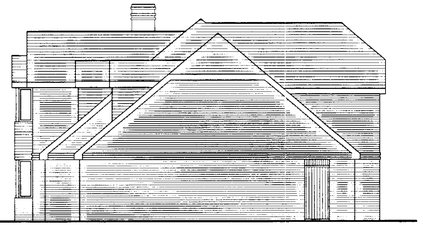

PROPOSED SIDE ELEVATION (Scale 1:100)

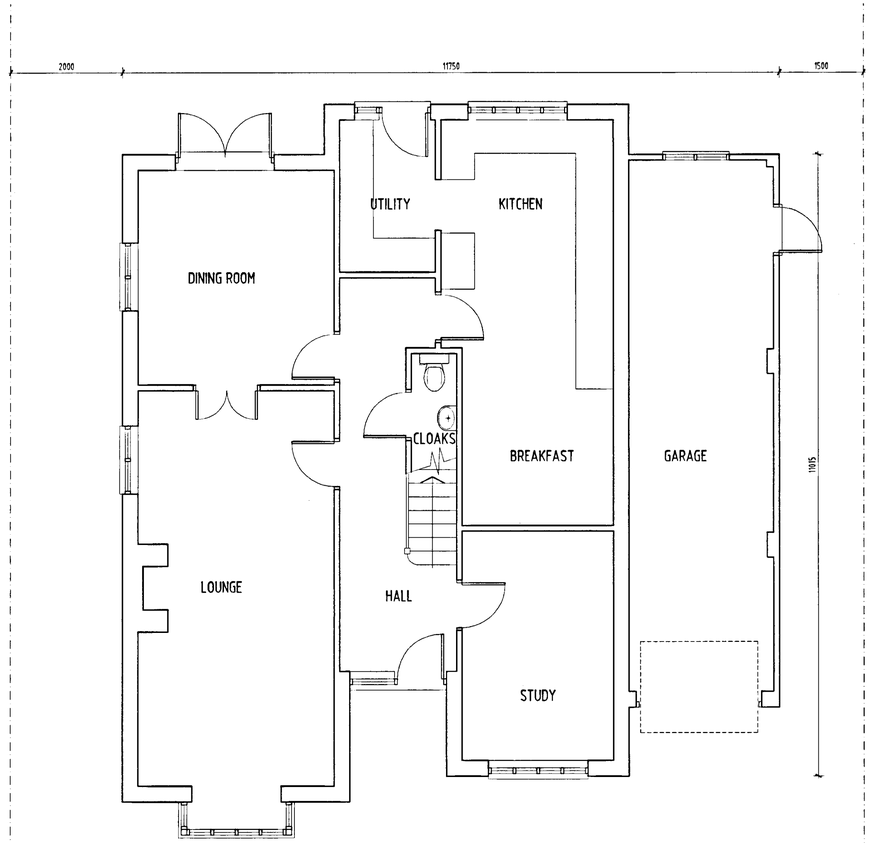

PROPOSED GROUND FLOOR LAYOUT (Scale 1:50)

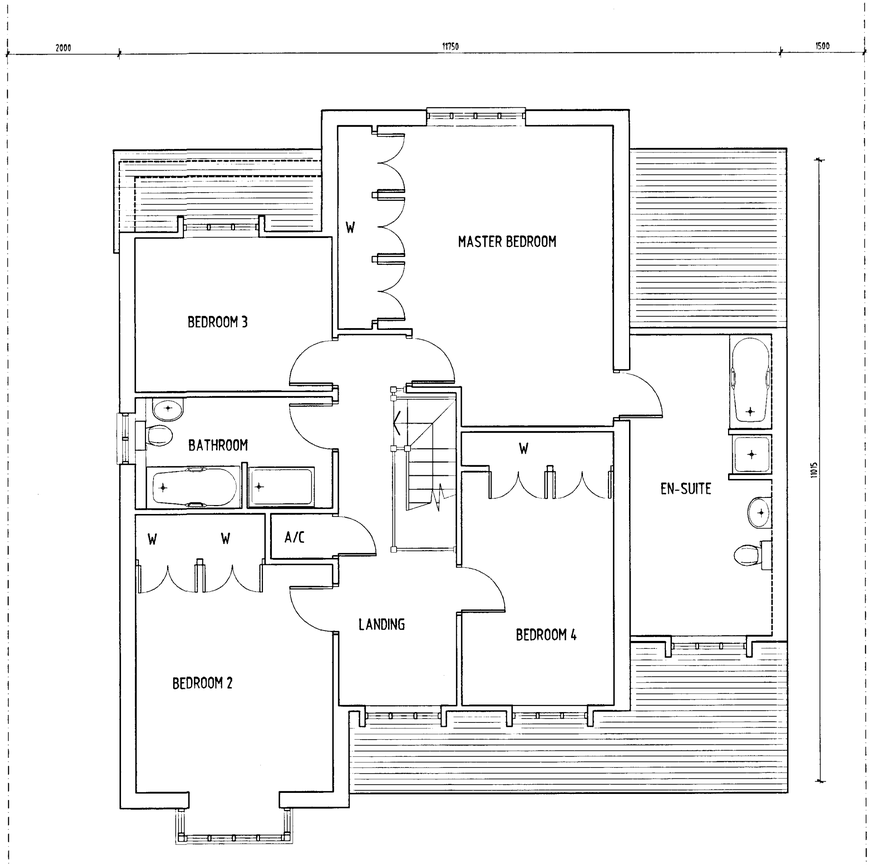

PROPOSED FIRST FLOOR LAYOUT (Scale 1:50)

APPROVED

25.FEB.2002 5884

RFDL

RICHARD FENN DESIGNS LIMITED
11 HARRIER CLOSE, WOOLLEY, READING, BERKSHIRE. RG5 4PE.
Telephone READING (0118) 9691684
Fax (0118) 9628313 E-Mail : rfdl@ntlworld.com

PROPOSED NEW TWO STOREY DWELLING TO REPLACE EXISTING AT 21 NEW ROAD, BOSCOMBE, TWYFORD, BERKSHIRE. (AMENDMENT TO APPROVED SCHEME)

PLANNING DRAWING

DATE	SCALE
FEBRUARY 7th 2002	1:50 1:100

DRAWING No. NRR.200. REVISION

30/4/02

NOTE

DO NOT SCALE FROM THIS DRAWING

THIS DRAWING HAS BEEN PREPARED WITHOUT THE BENEFIT OF AN ACCURATE SITE SURVEY



PROPOSED FRONT ELEVATION (Scale 1:100)
(Indicating proposal presently being constructed on adjacent site)



PROPOSED SIDE ELEVATION (Scale 1:100)



PROPOSED REAR ELEVATION (Scale 1:100)

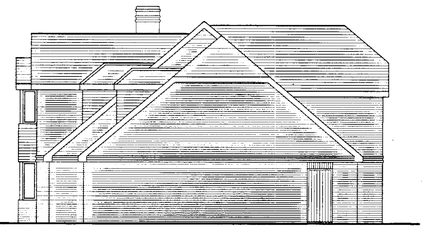

PROPOSED SIDE ELEVATION (Scale 1:100)

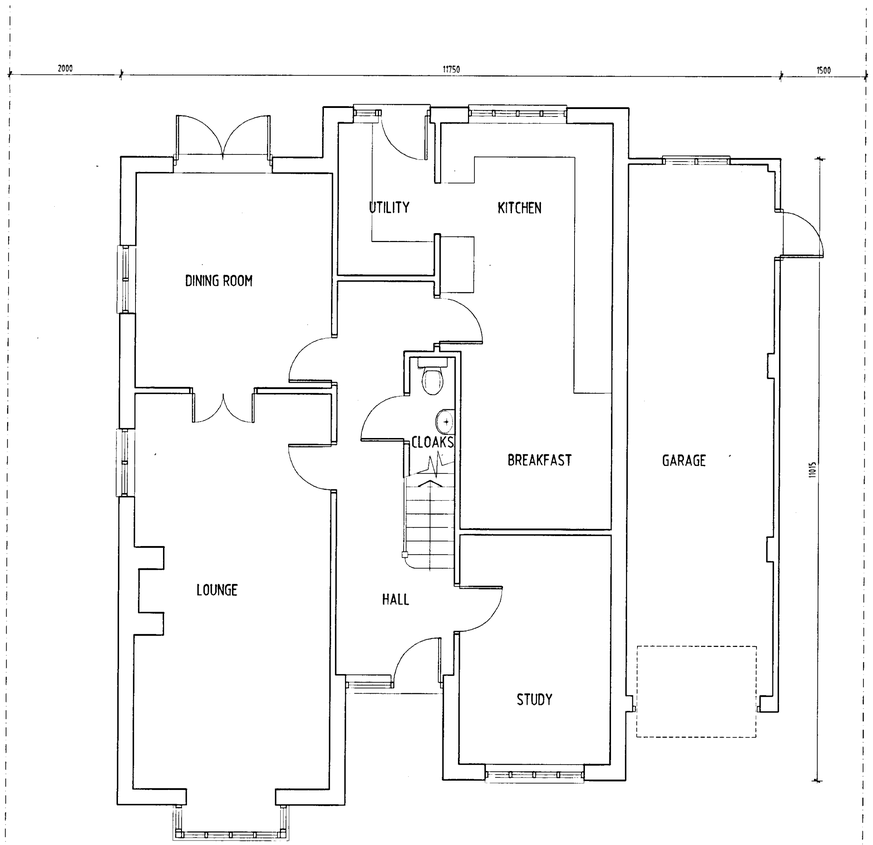

PROPOSED GROUND FLOOR LAYOUT (Scale 1:50)

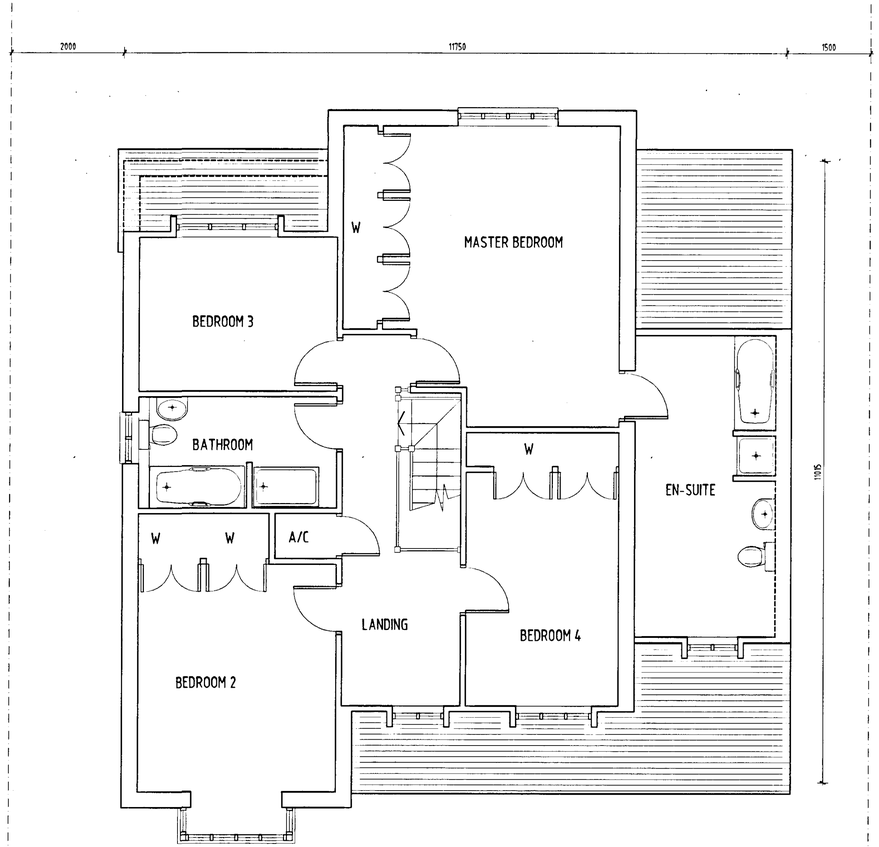

PROPOSED FIRST FLOOR LAYOUT (Scale 1:50)

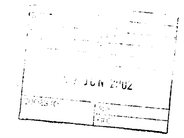

REV.A DRAWING REVISED FOR MINOR AMENDMENT 28th MAY 2002

RFDL

RICHARD FENN DESIGNS LIMITED
11 HARRIER CLOSE, WOODLEY, READING, BERKSHIRE, RG5 4QE.
Telephone READING (0118) 9691694
Fax (0118) 9628845 E-Mail : rfdl@rfdworld.com

PROPOSED NEW TWO STOREY DWELLING TO REPLACE EXISTING AT 21 NEW ROAD, HURLEY, WOKINGHAM, BERKSHIRE. (AMENDMENT TO APPROVED SCHEME)

PLANNING DRAWING

DATE	SCALE
FEBRUARY 7th 2002	1:50 1:100

DRAWING No.	REVISION
NRR.200.	a