
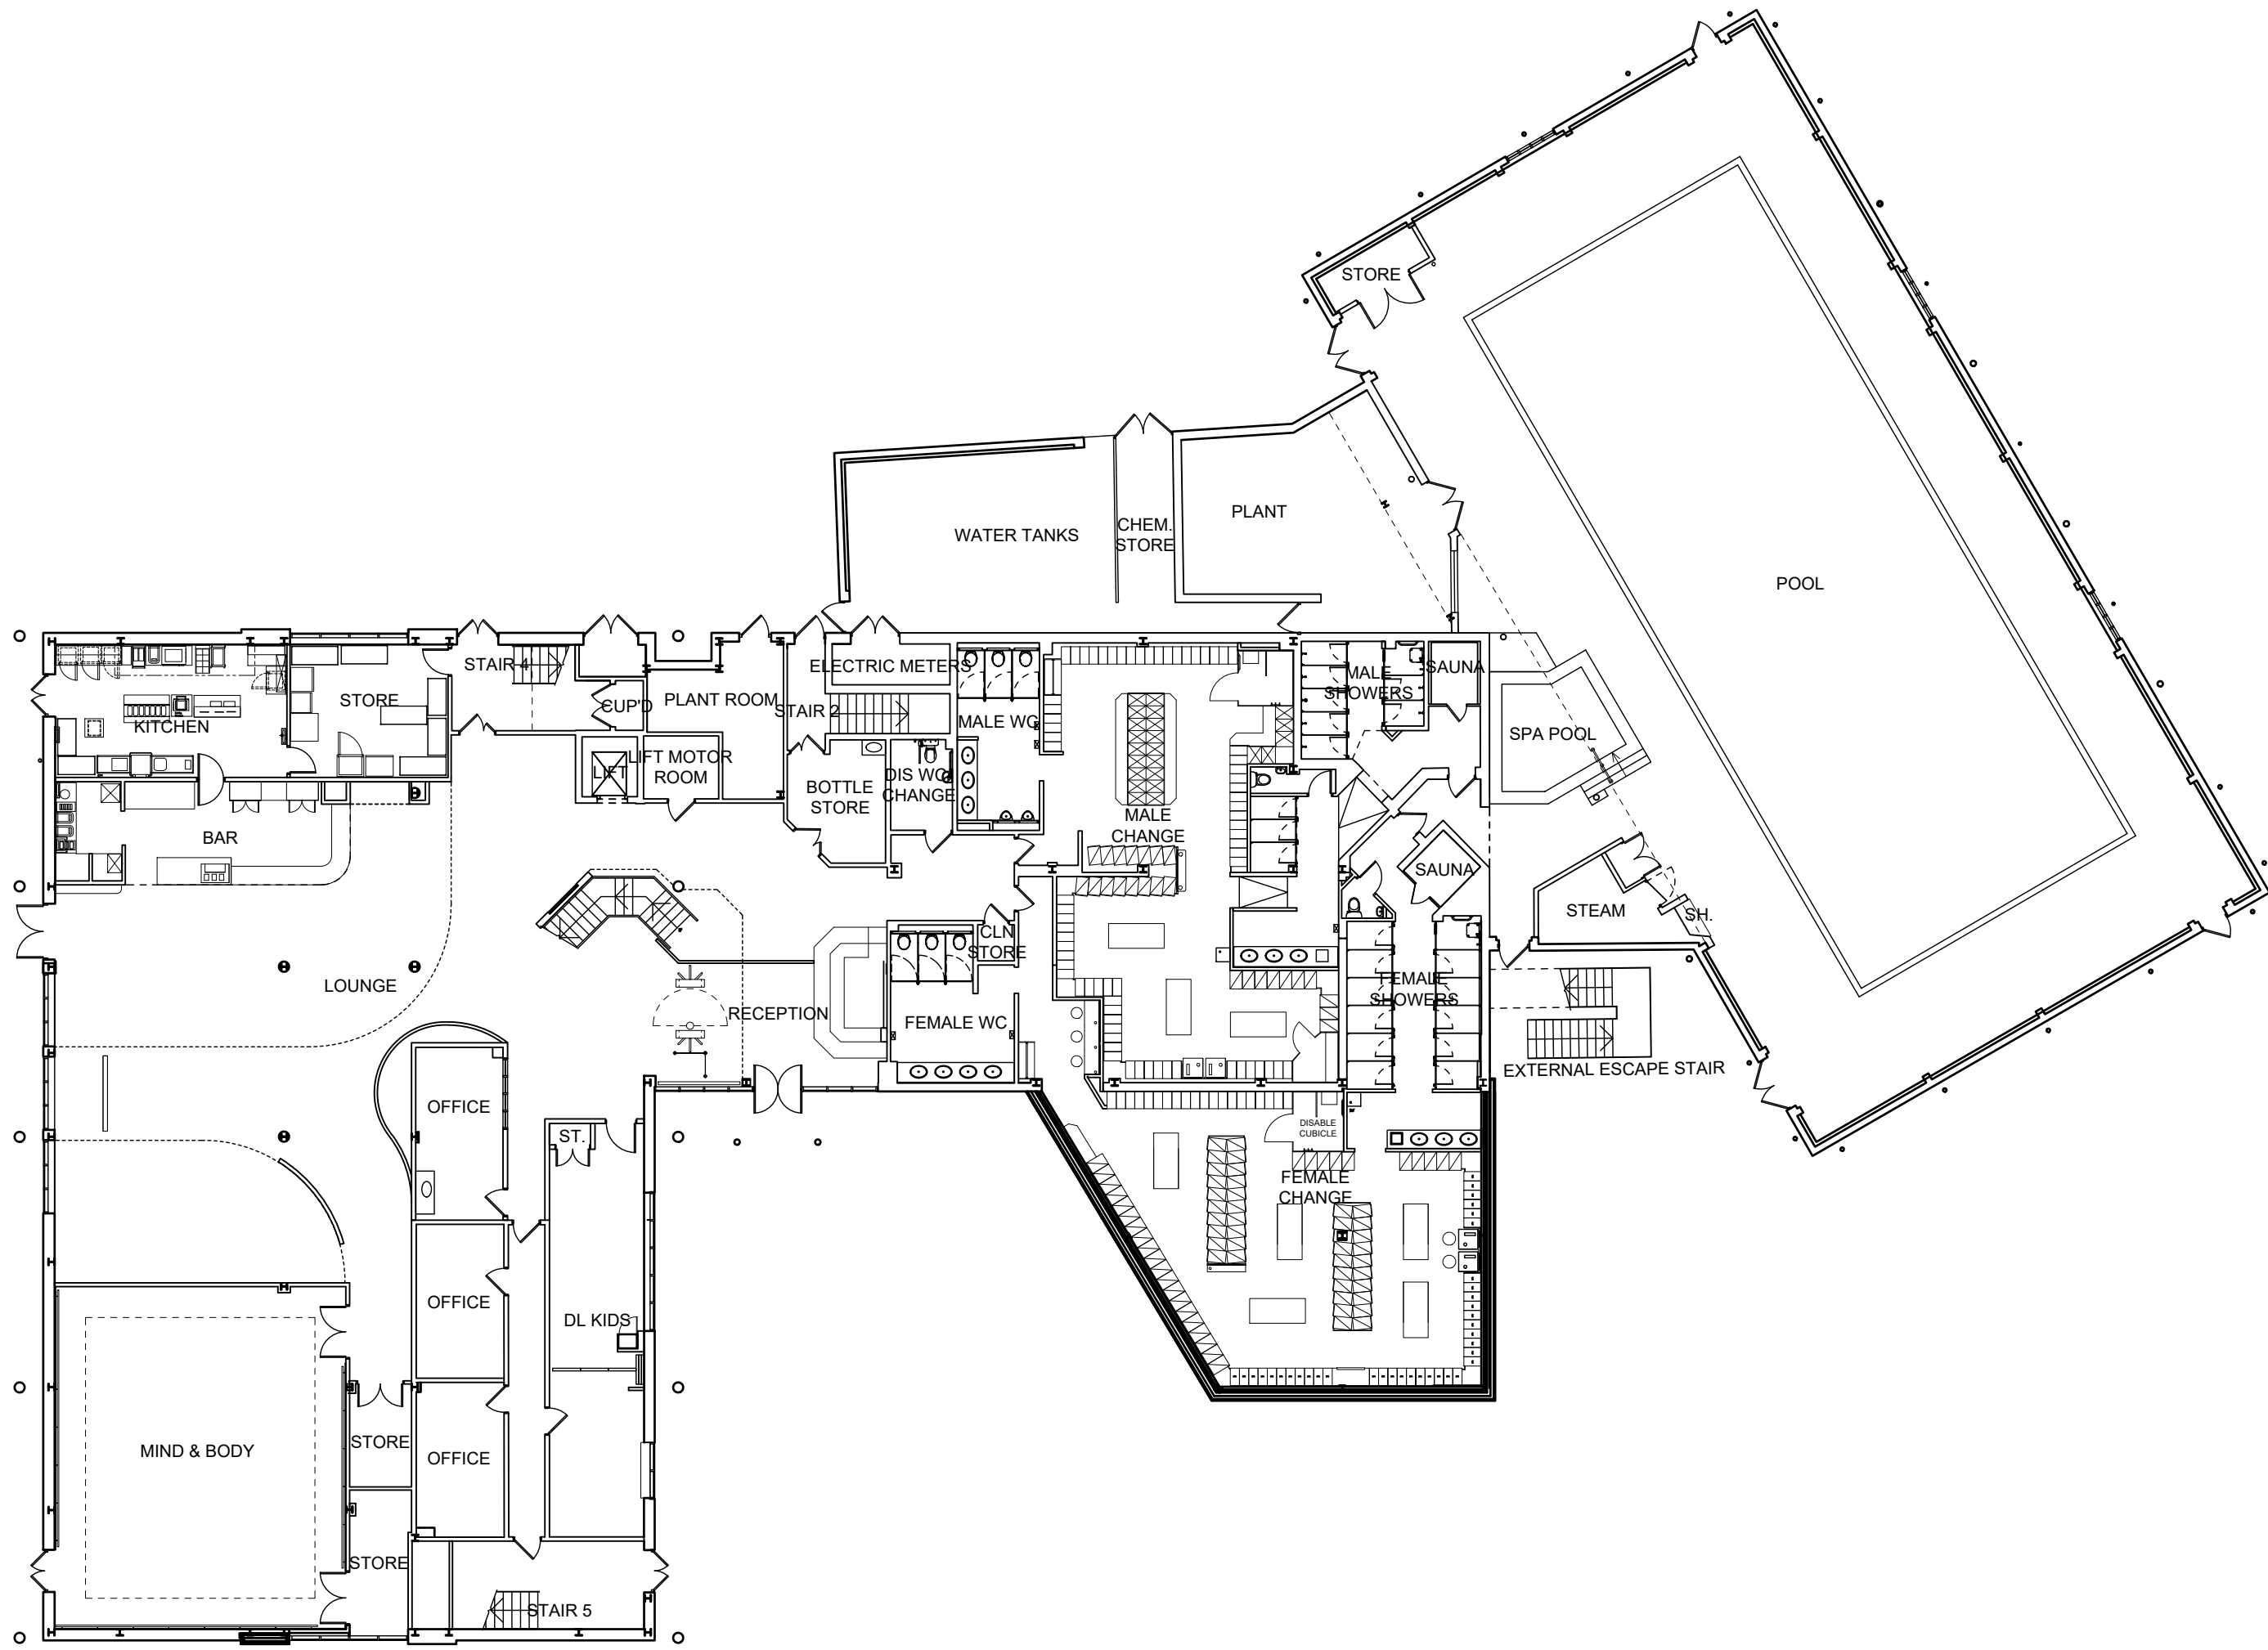


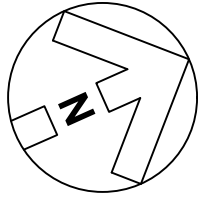

REVISION P01 BY KDS CHECKED MPB DATE 16/12/2025

Planning Issue

STATUS

S4a | FOR PLANNING

CLIENT

David Lloyd  
CLUBS

PROJECT

DAVID LLOYD READING  
THAMES VALLEY  
BUSINESS PARK

TITLE

EXISTING  
GROUND FLOOR PLAN

Hadfield Cawkwell Davidson

Broomgrove Lodge, 13 Broomgrove Rd, Sheffield, S10 2LZ T 0114 266 8181 www.hcd.co.uk

|                             |                     |            |
|-----------------------------|---------------------|------------|
| HCD PROJECT NO.<br>2025-219 | SCALE<br>1:200 @ A1 | REV<br>P01 |
|-----------------------------|---------------------|------------|

|                      |                   |              |             |            |                           |
|----------------------|-------------------|--------------|-------------|------------|---------------------------|
| PROJECT NO.<br>25219 | ORIGINATOR<br>HCD | VOLUME<br>A0 | LEVEL<br>00 | TYPE<br>DR | ROLE - NUMBER<br>A-PL-004 |
|----------------------|-------------------|--------------|-------------|------------|---------------------------|

S:\Architecture\25219\Drawings\DR - Plans\Arch\Planning\A-PL-004 - Existing Ground Floor Plan.dwg | © HCD