
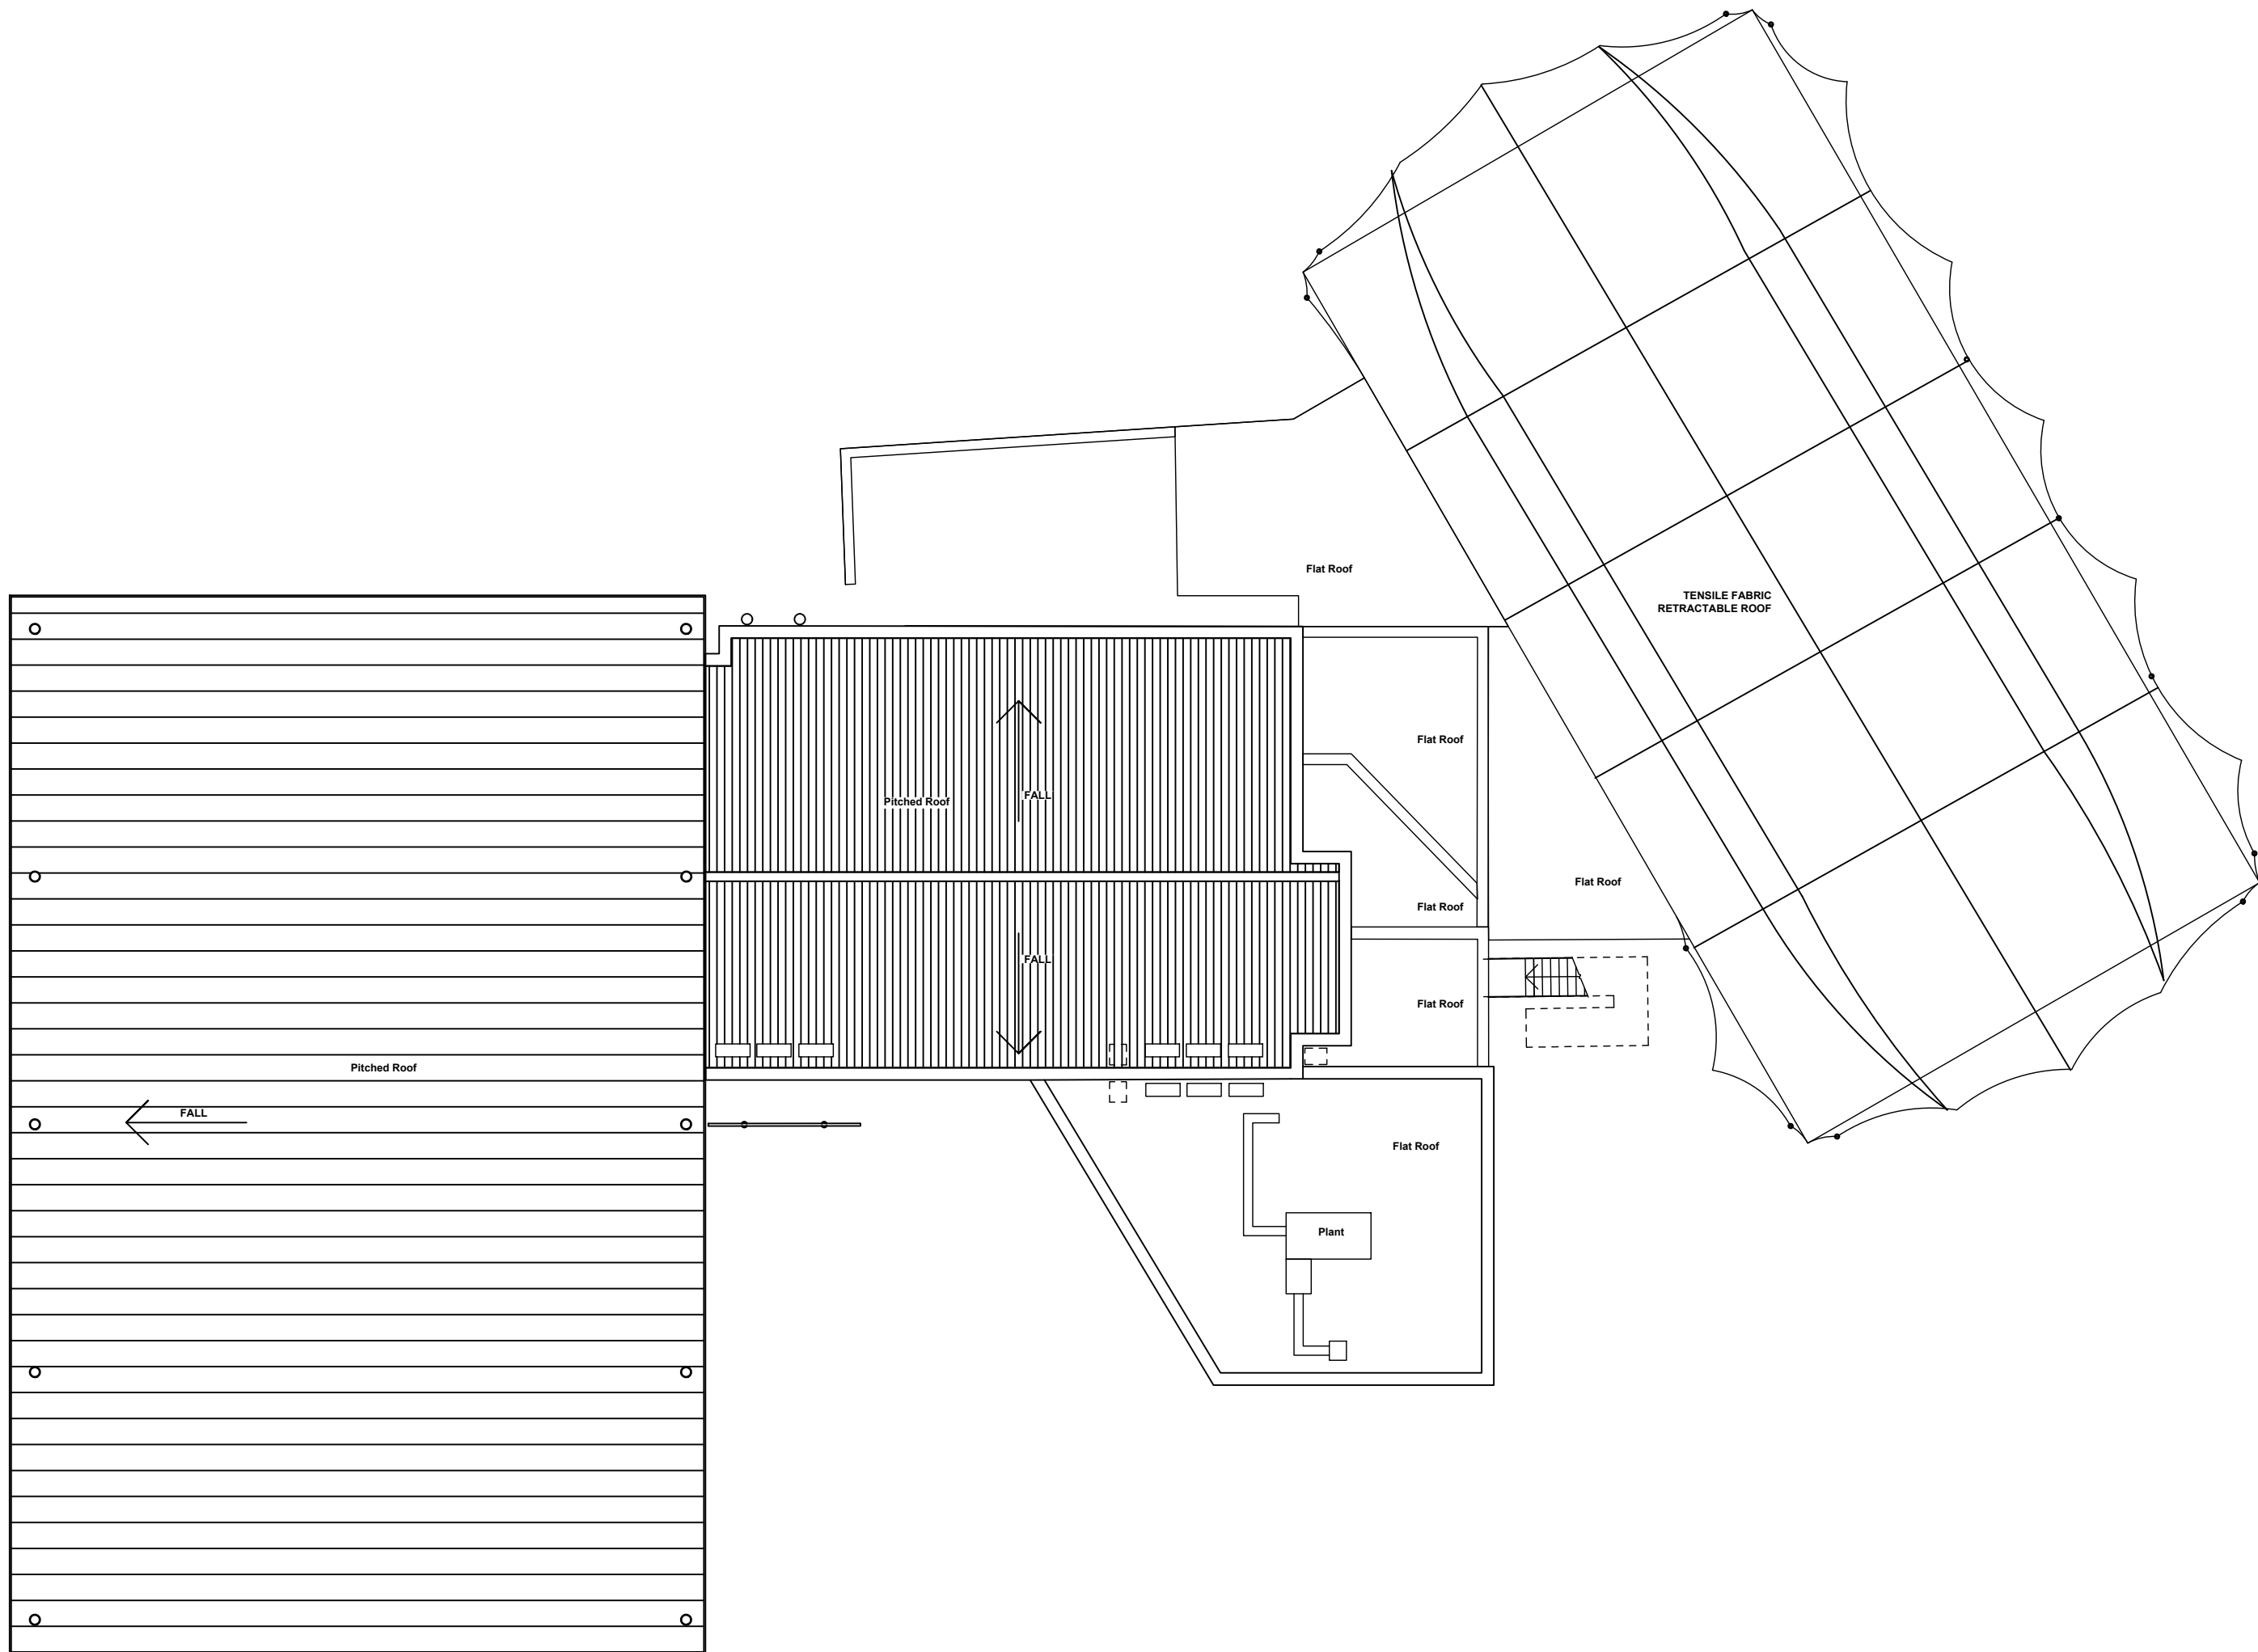


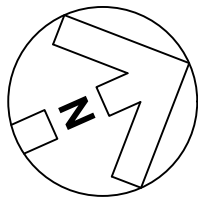

REVISION: P01 BY: KDS CHECKED: MPB DATE: 16/12/2025

Planning Issue

STATUS

S4a | FOR PLANNING

CLIENT

David Lloyd

CLUBS

PROJECT

DAVID LLOYD READING
THAMES VALLEY
BUSINESS PARK

TITLE

EXISTING
ROOF PLAN