
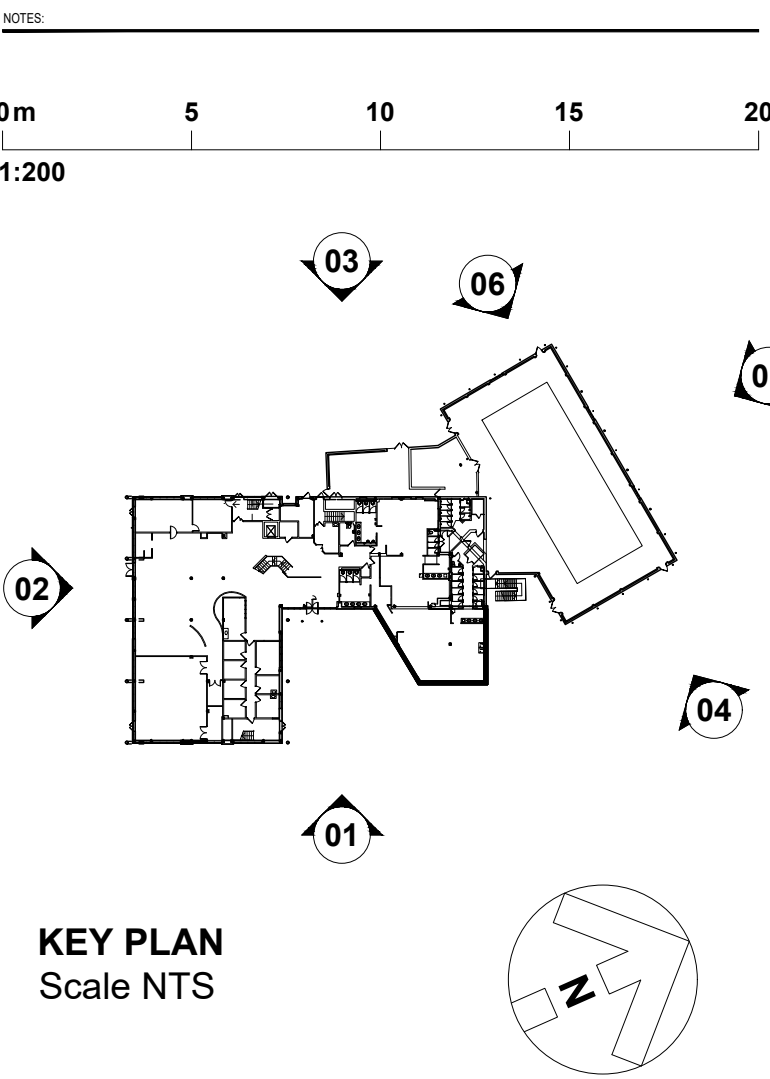
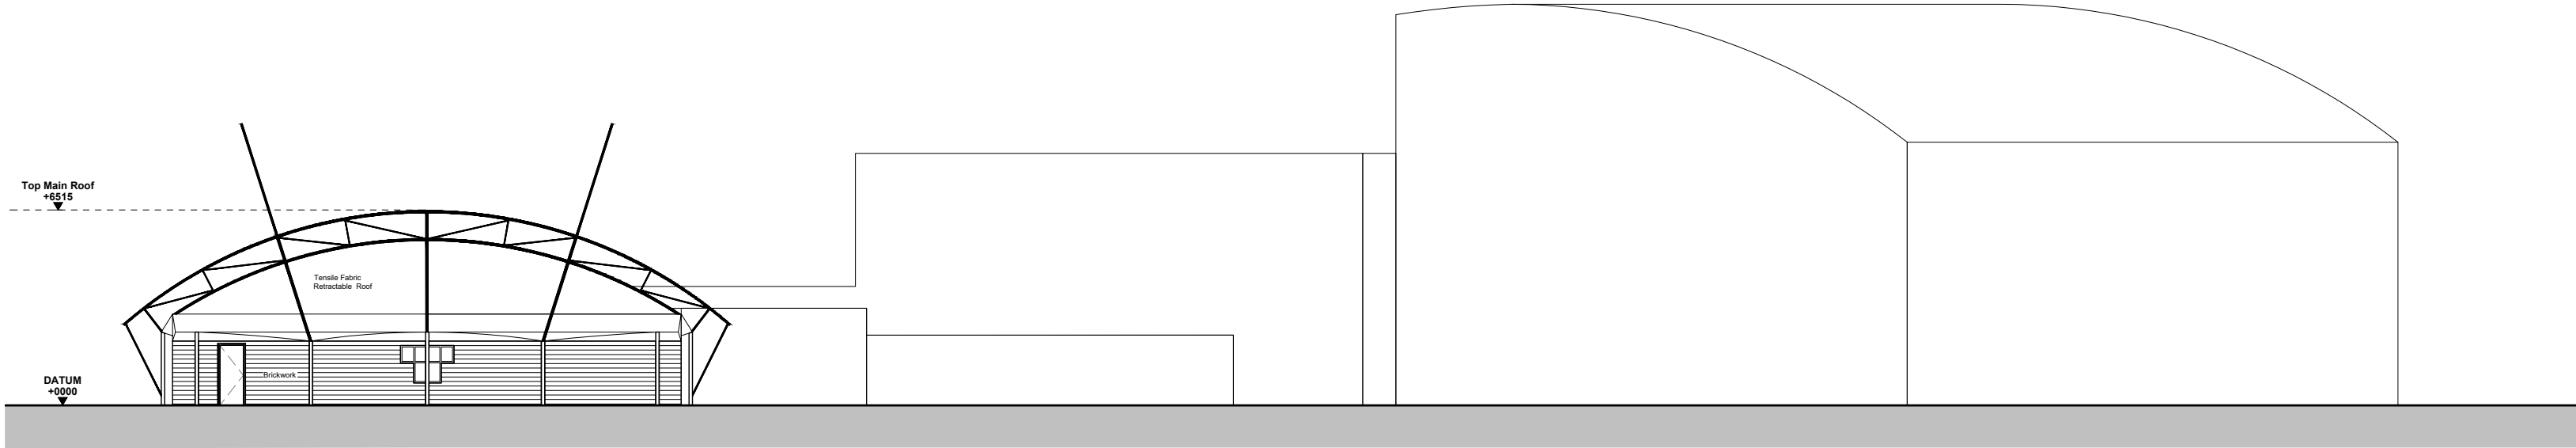
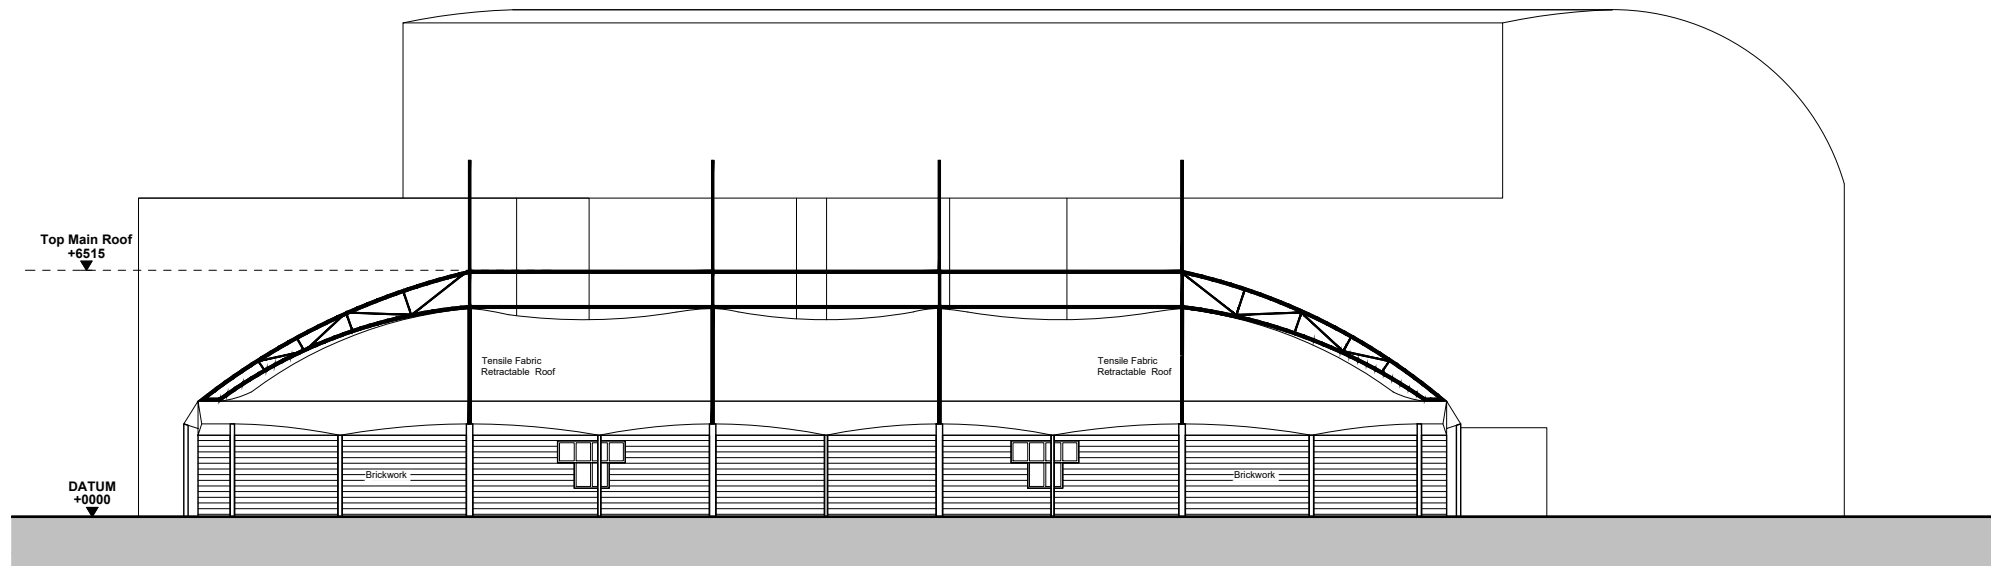
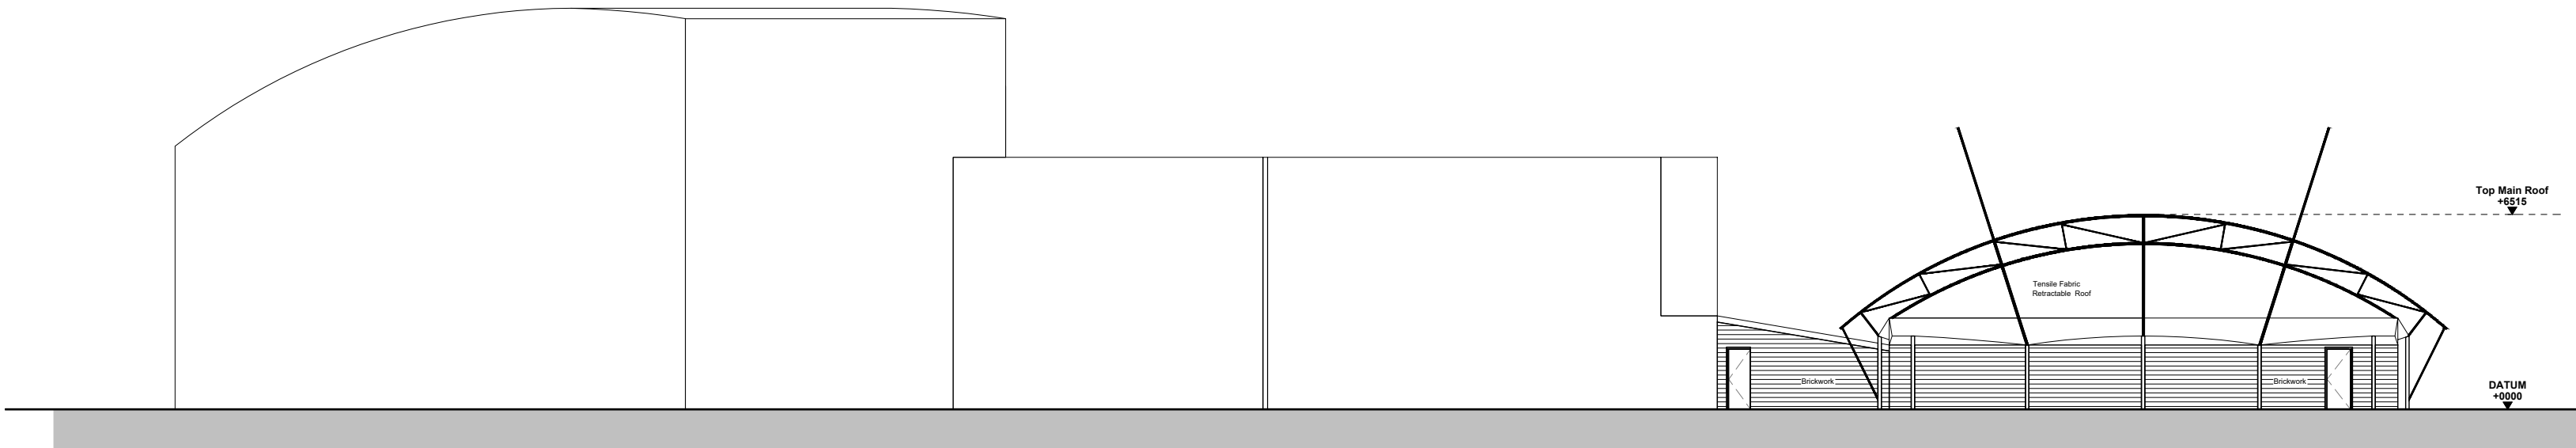
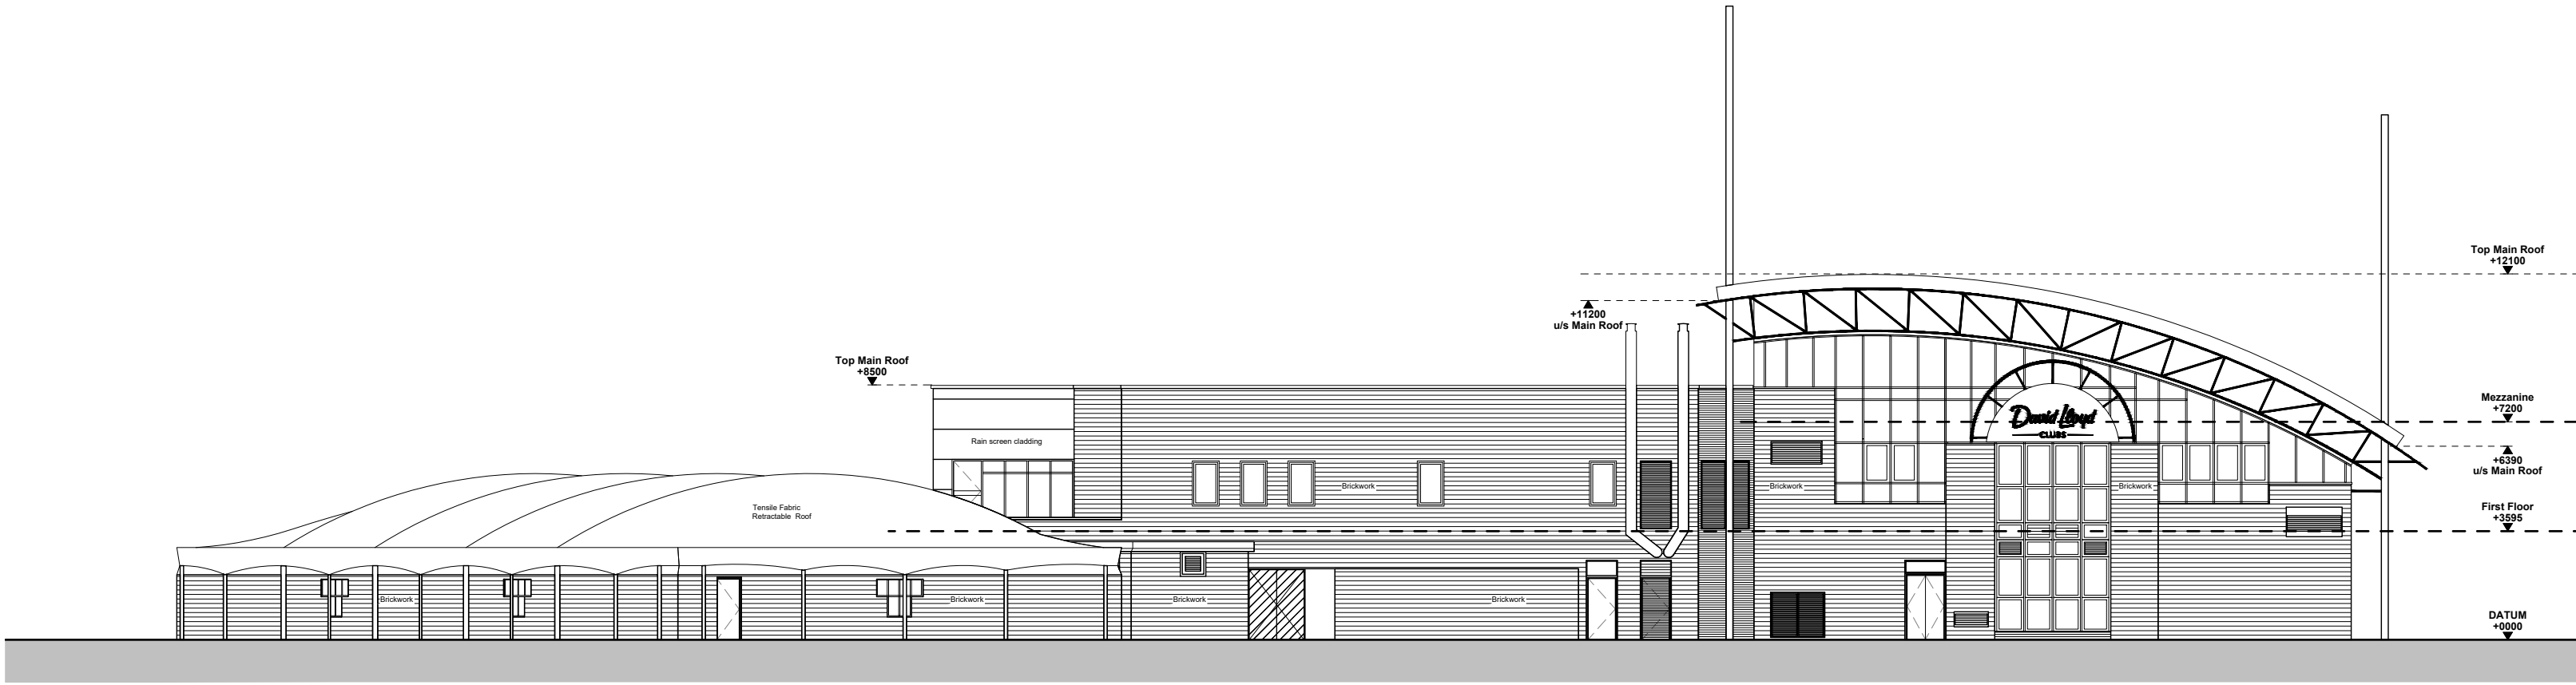
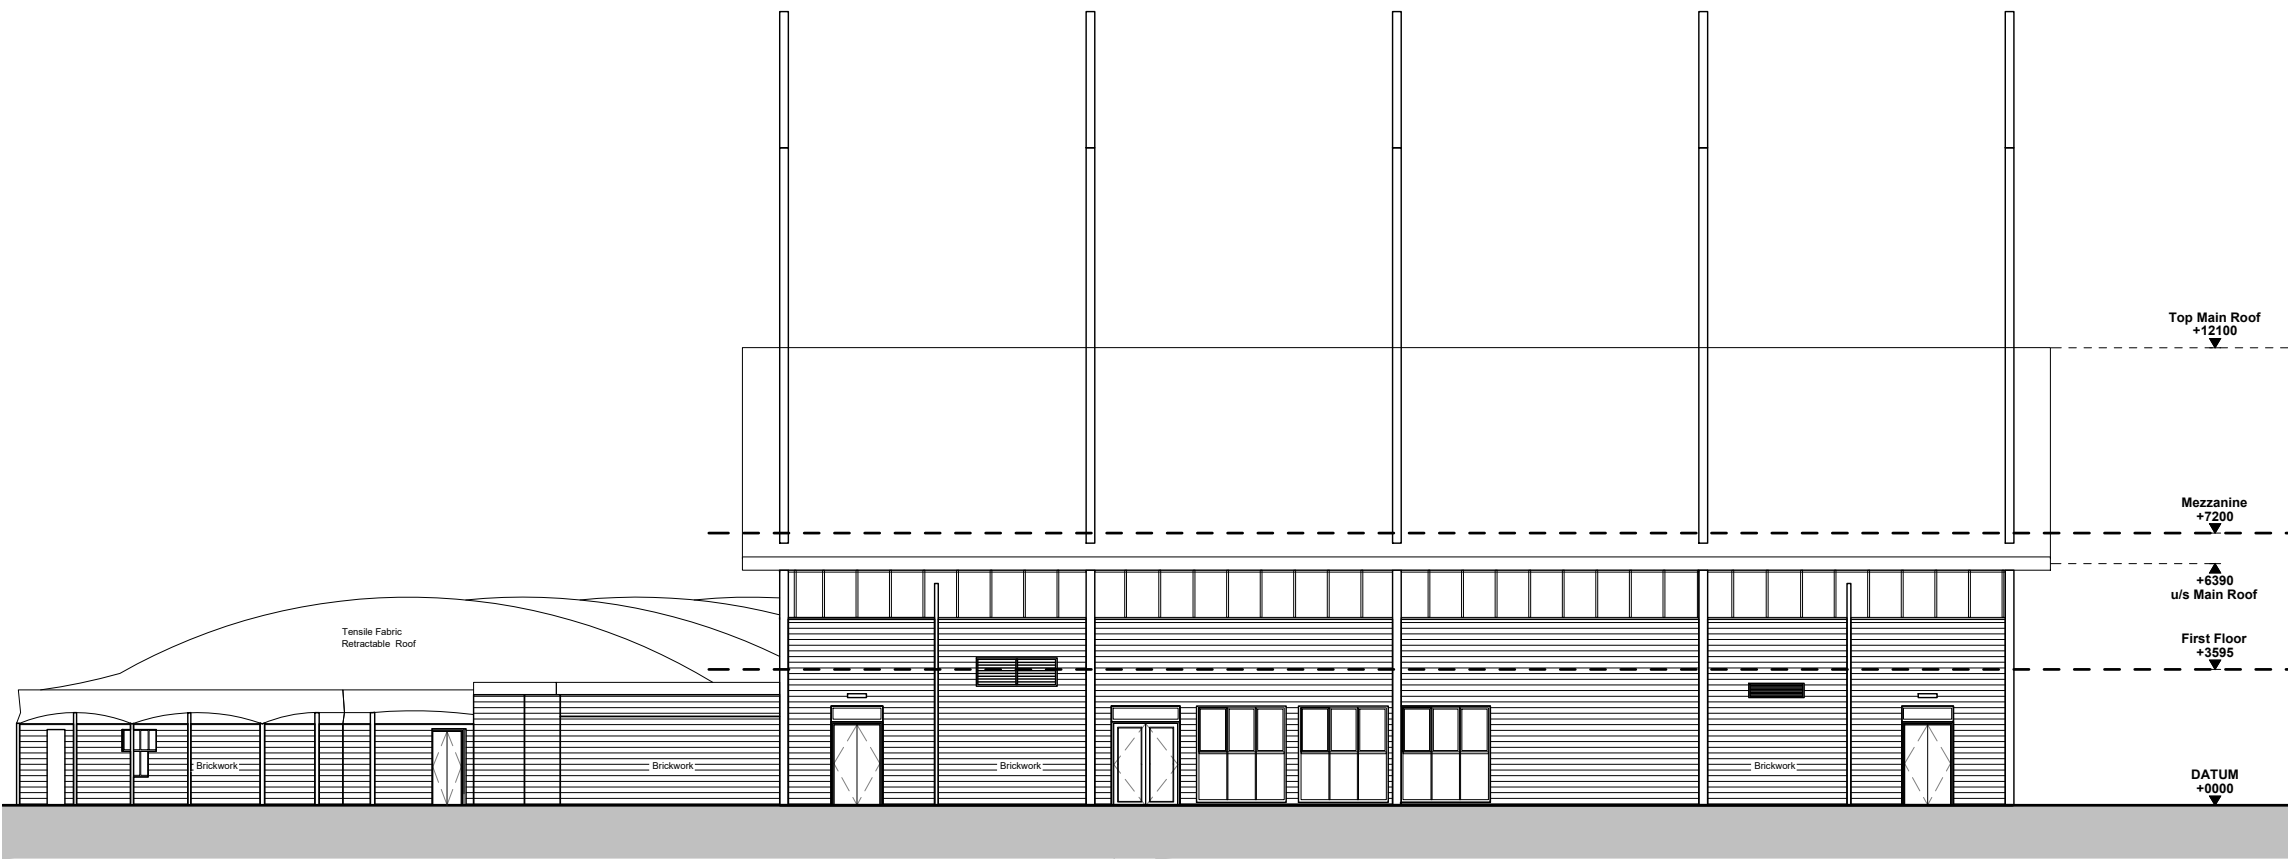


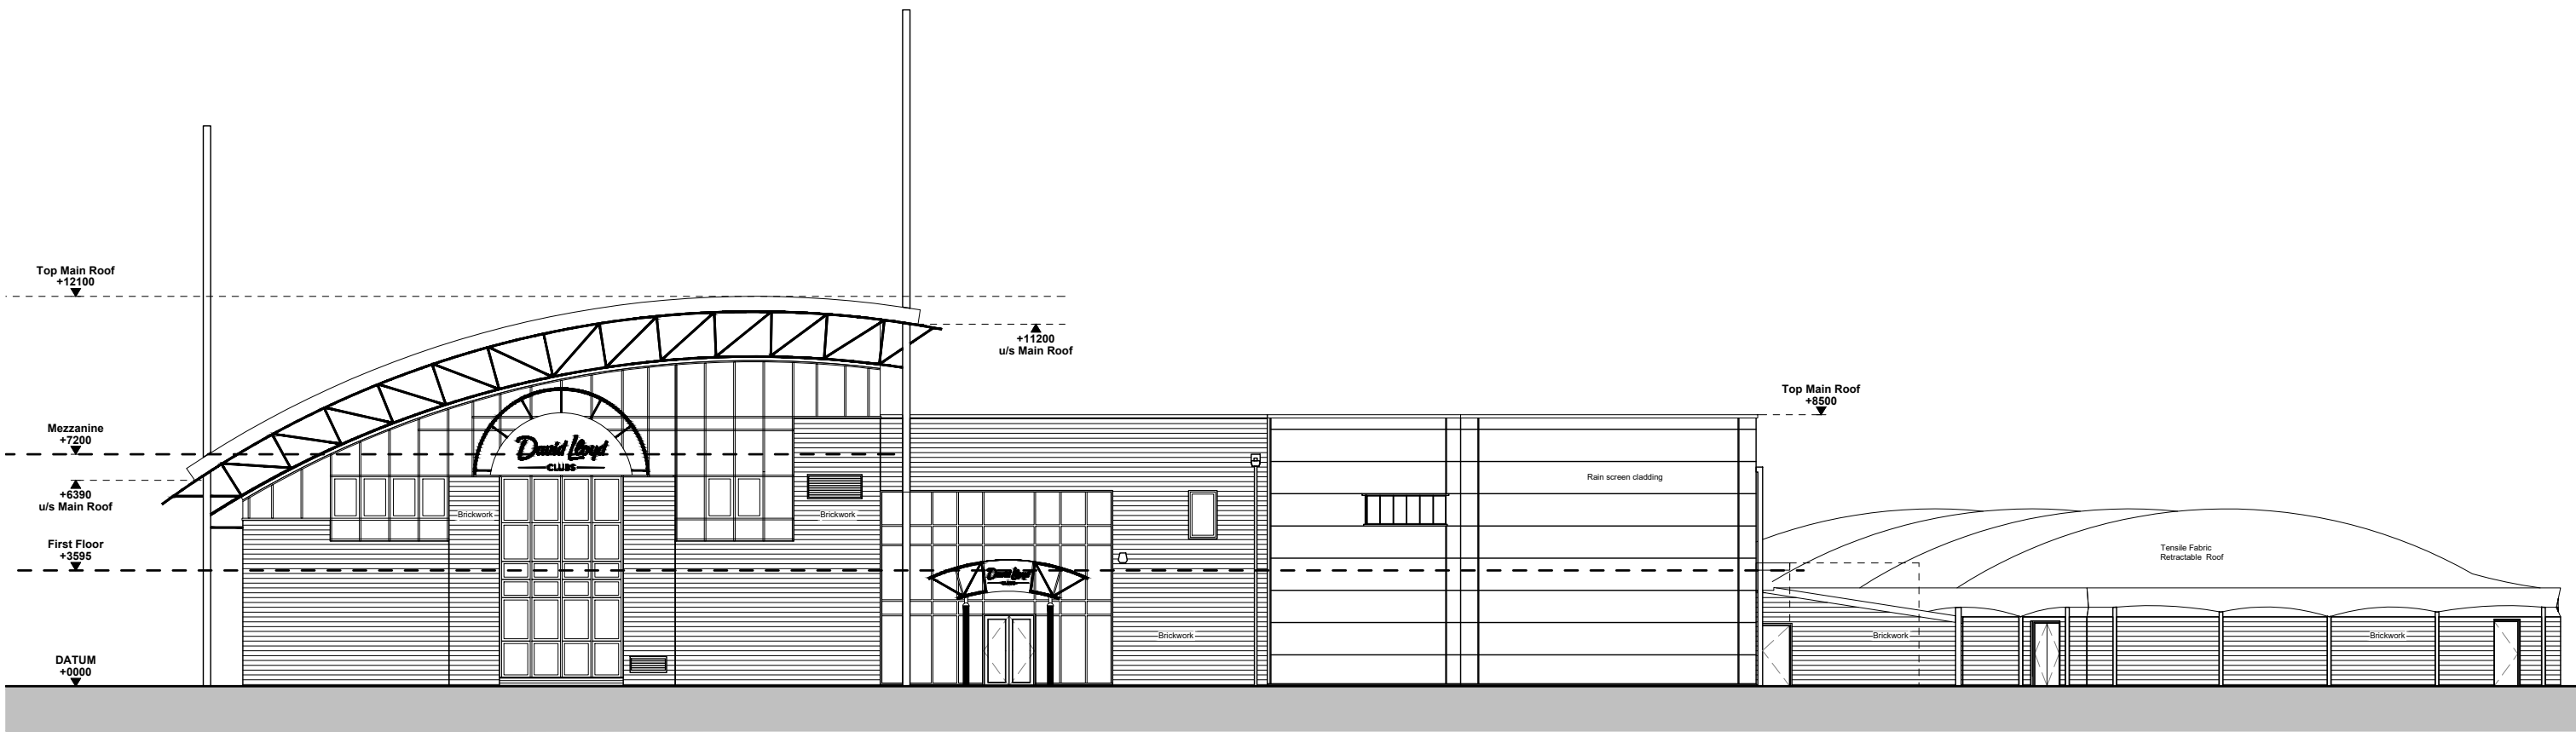

REVISION: P01 BY: KDS CHECKED: MPB DATE: 16/12/2025
STATUS: Planning Issue

S4a | FOR PLANNING

CLIENT

**David Lloyd
CLUBS**

PROJECT

**DAVID LLOYD READING
THAMES VALLEY
BUSINESS PARK**

TITLE

**EXISTING
ELEVATIONS**

Hadfield Cawkwell Davidson
Broomgrove Lodge, 13 Broomgrove Rd, Sheffield, S10 2LZ T 0114 266 8181 www.hcd.co.uk

HCD PROJECT NO. 2025-219	SCALE 1:200 @ A1	REV P01			
PROJECT NO. 25219	ORIGINATOR HCD	VOLUME A0	LEVEL EE	TYPE DR	ROLE - NUMBER A-PL-007

S:\Architecture\25219\Drawings\DR - Plotsheets\Planning\A-PL-007 - Existing Elevations.dwg | © HCD