

NOTES


0m 5 10 15 20

1:200


02 03 04 05 06 07 01

KEY PLAN
Scale NTS


2

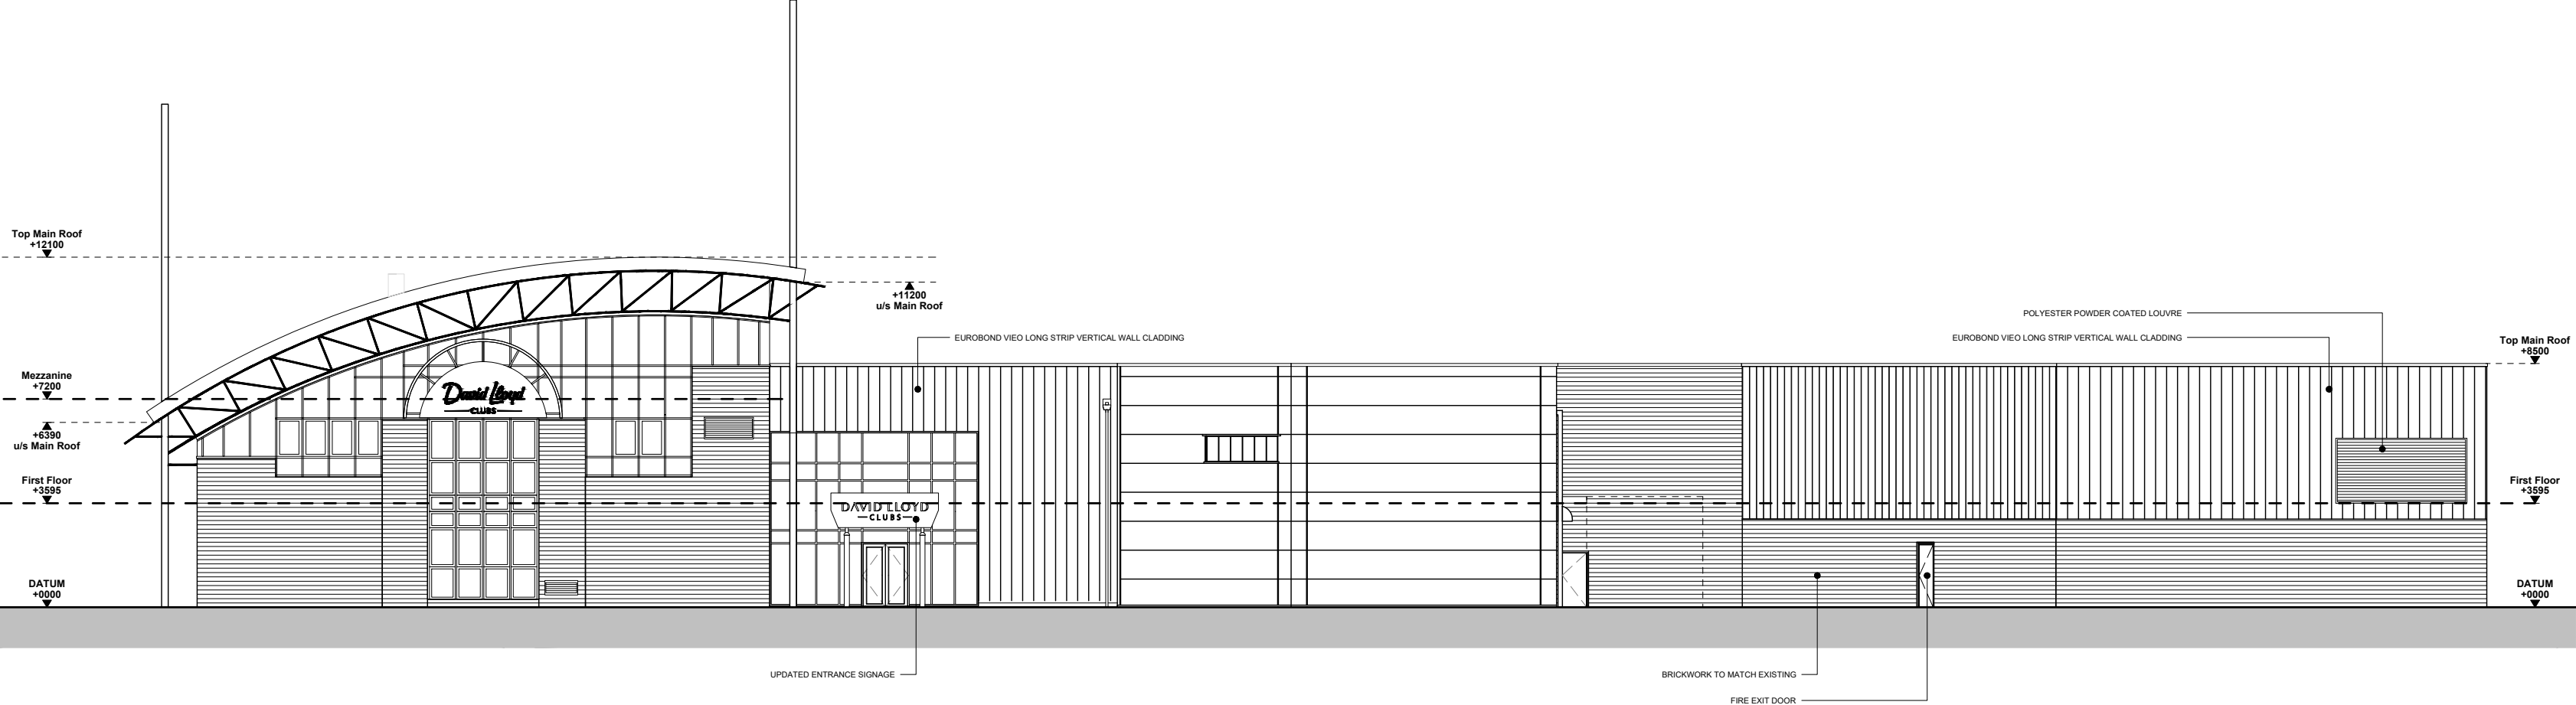


ELEVATION 01 EAST

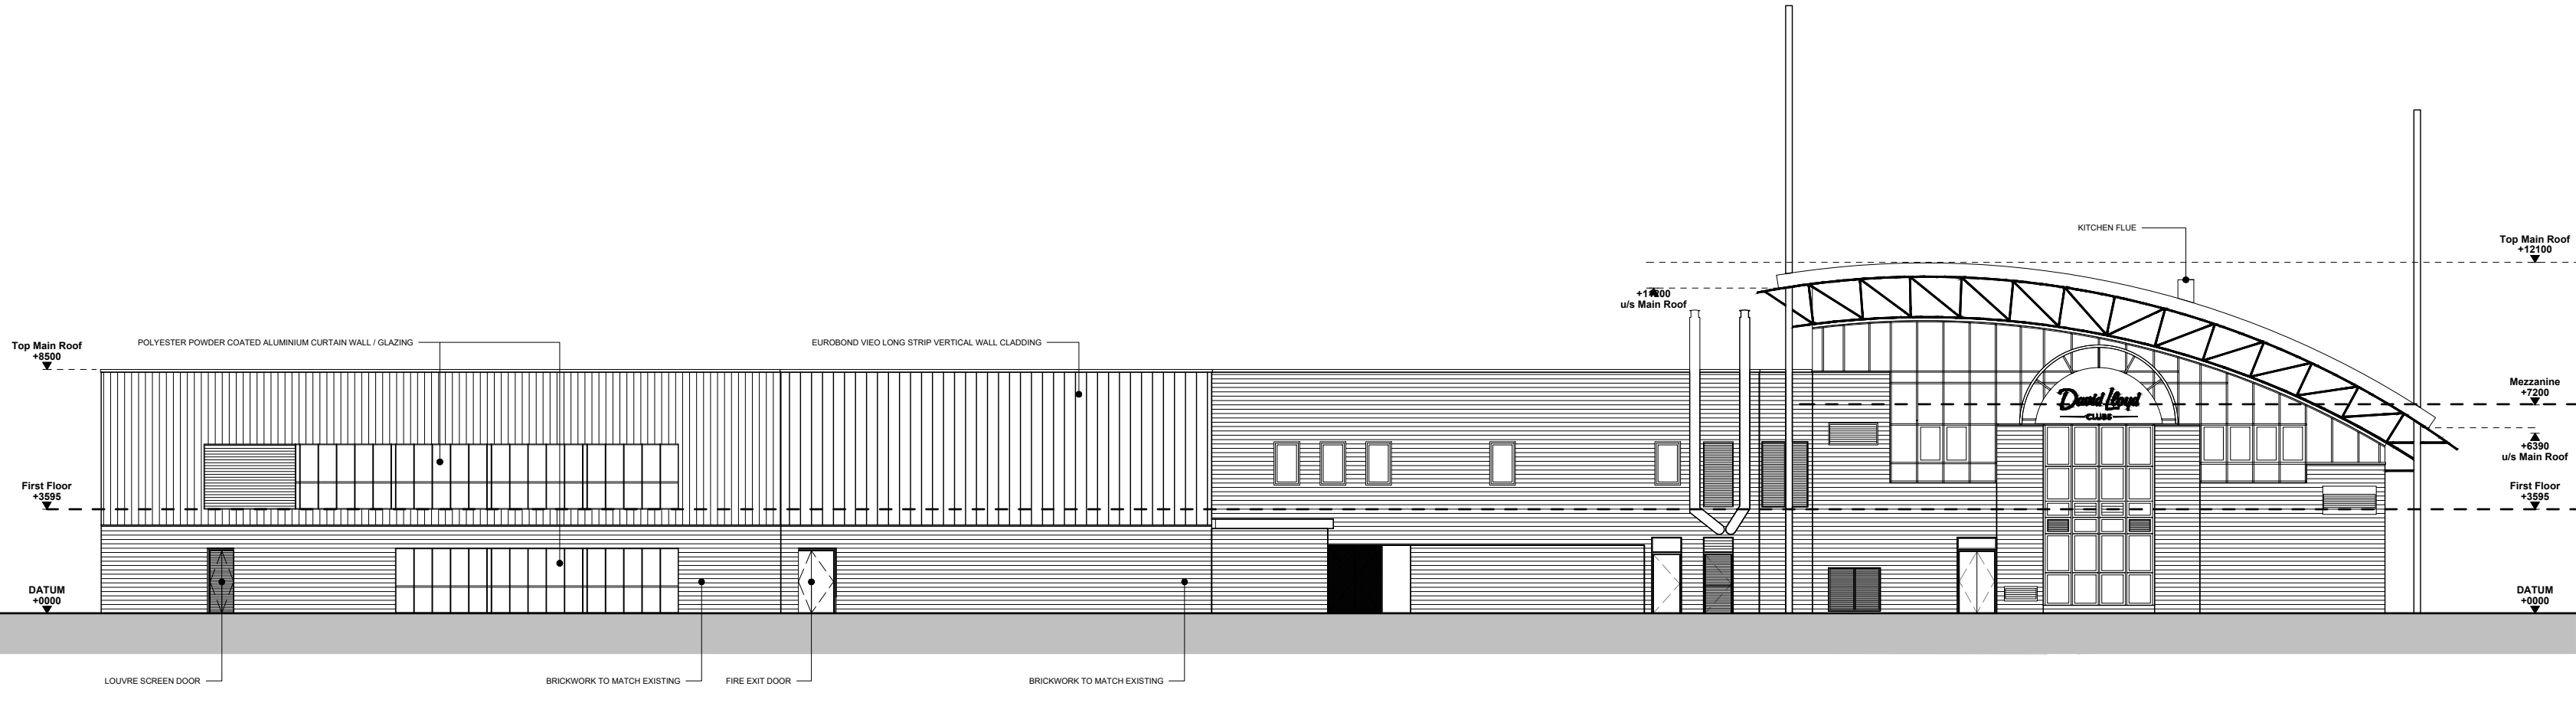


ELEVATION 03 WEST

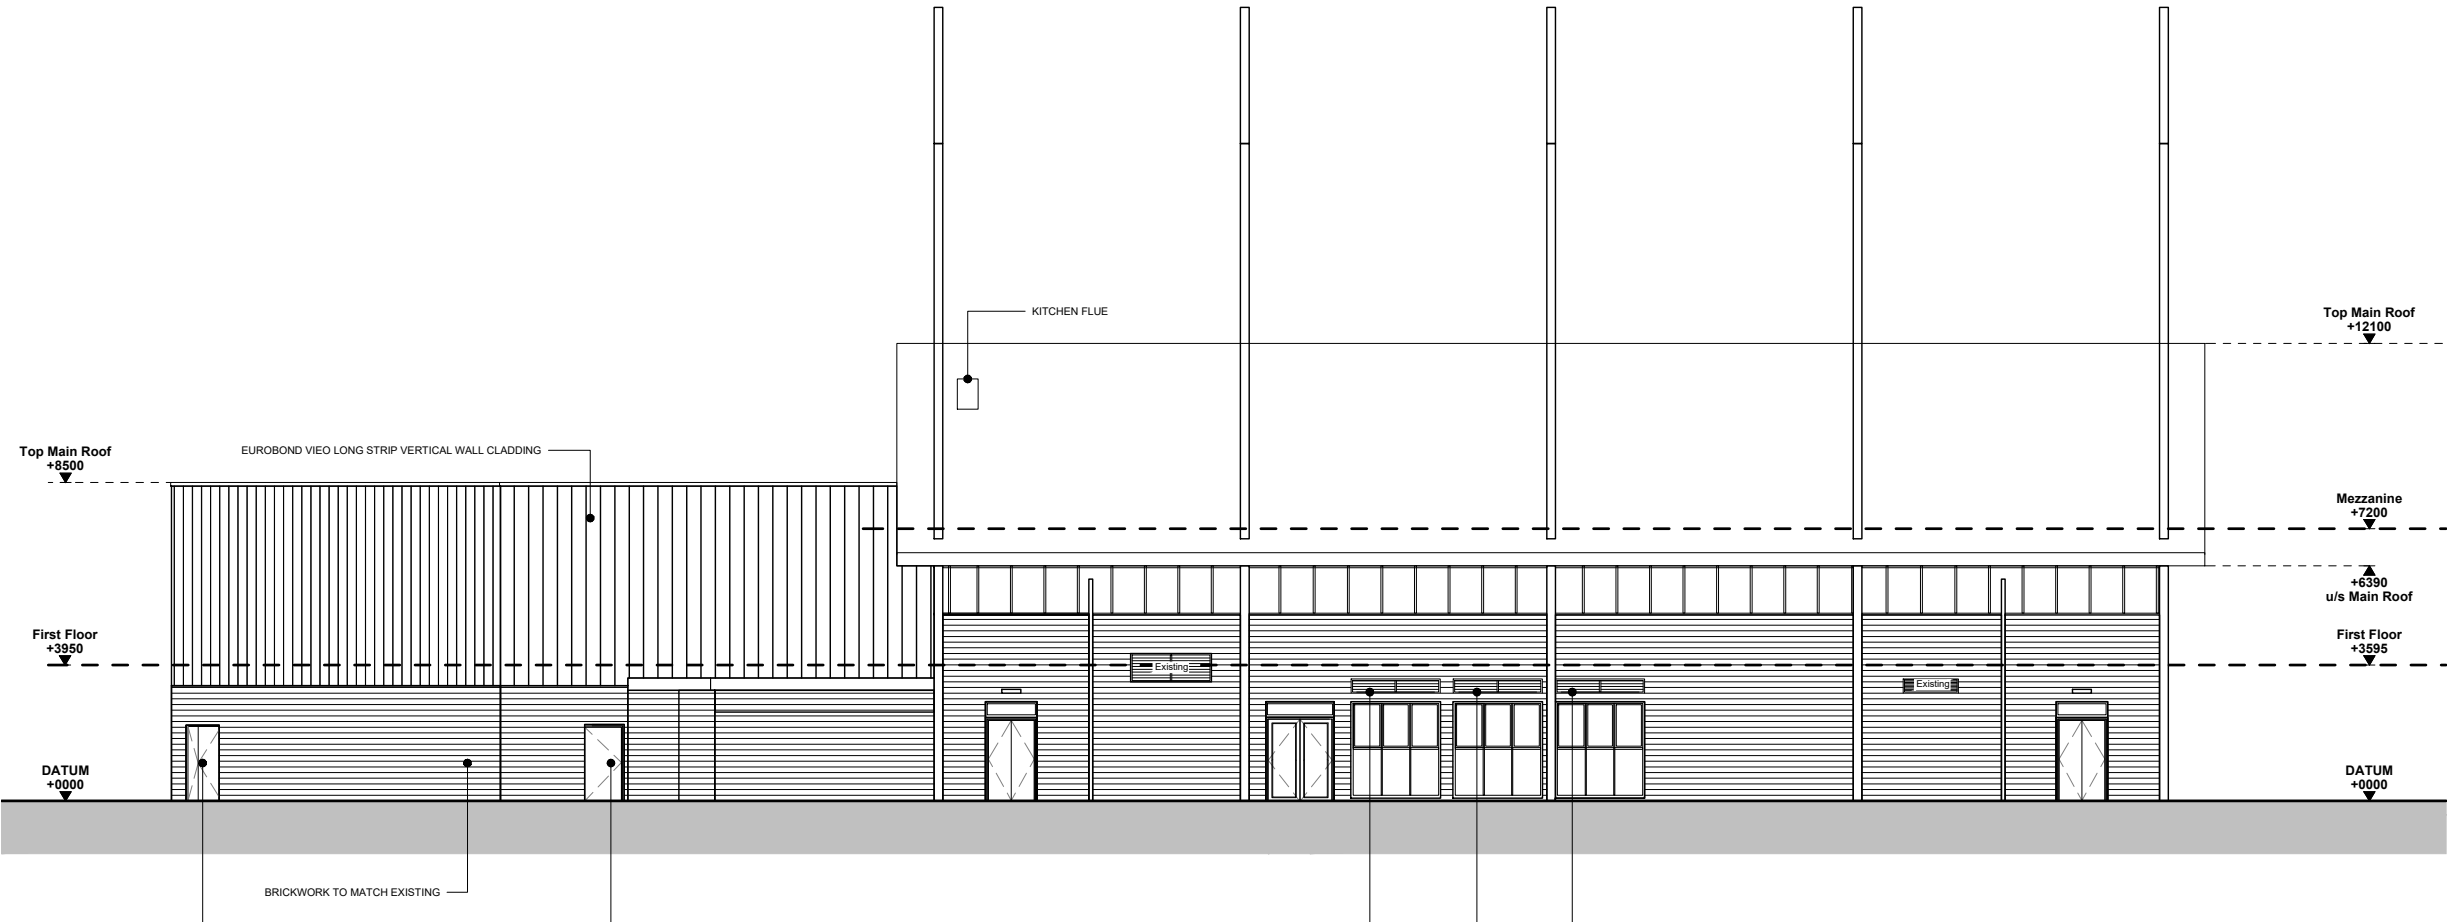


ELEVATION 02 SOUTH

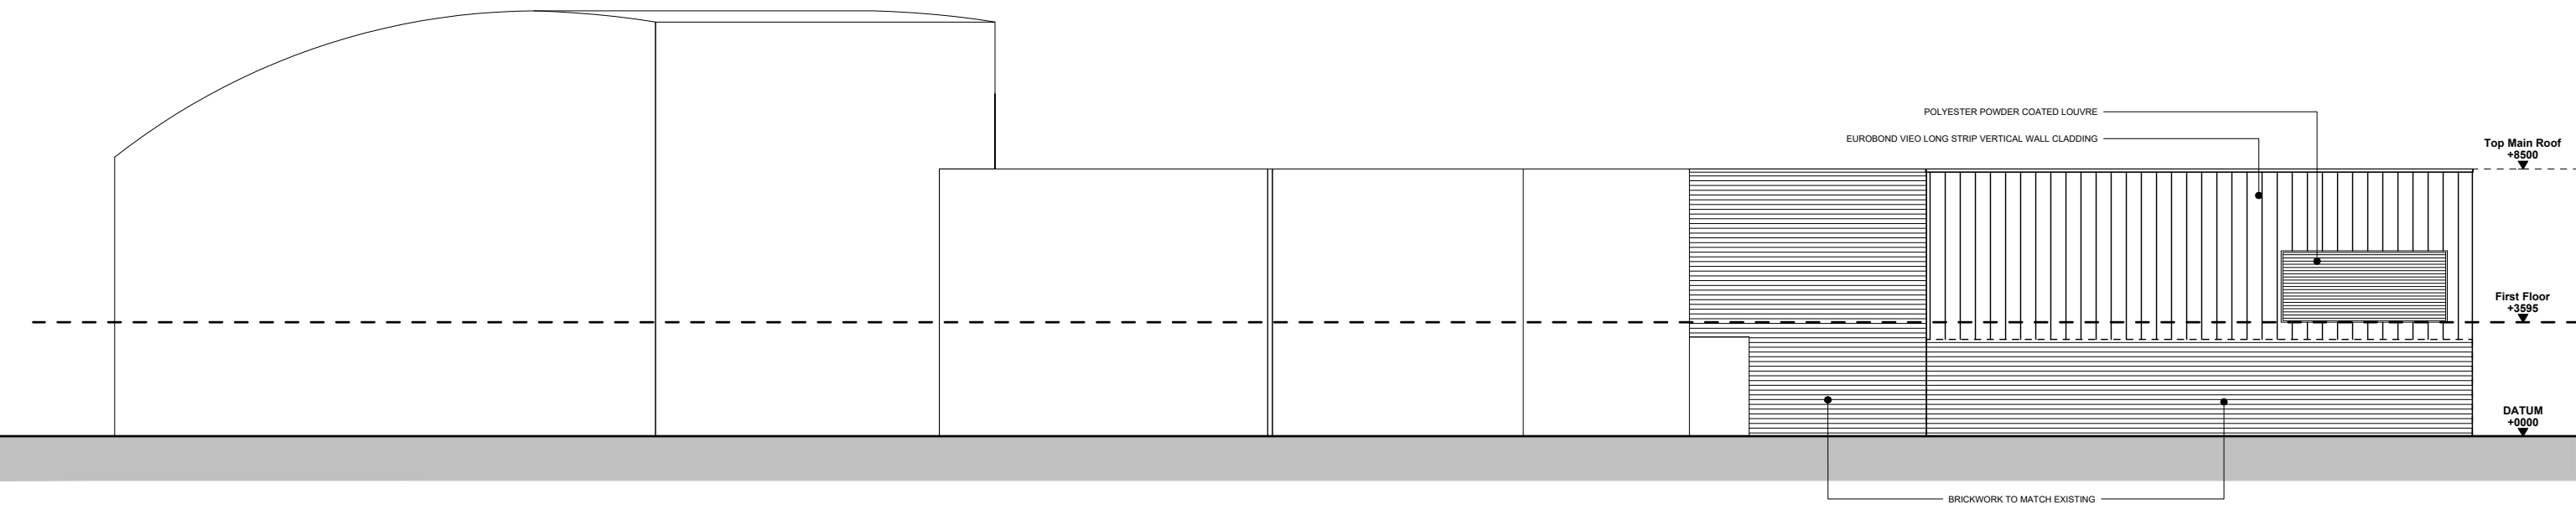


ELEVATION 04 EAST

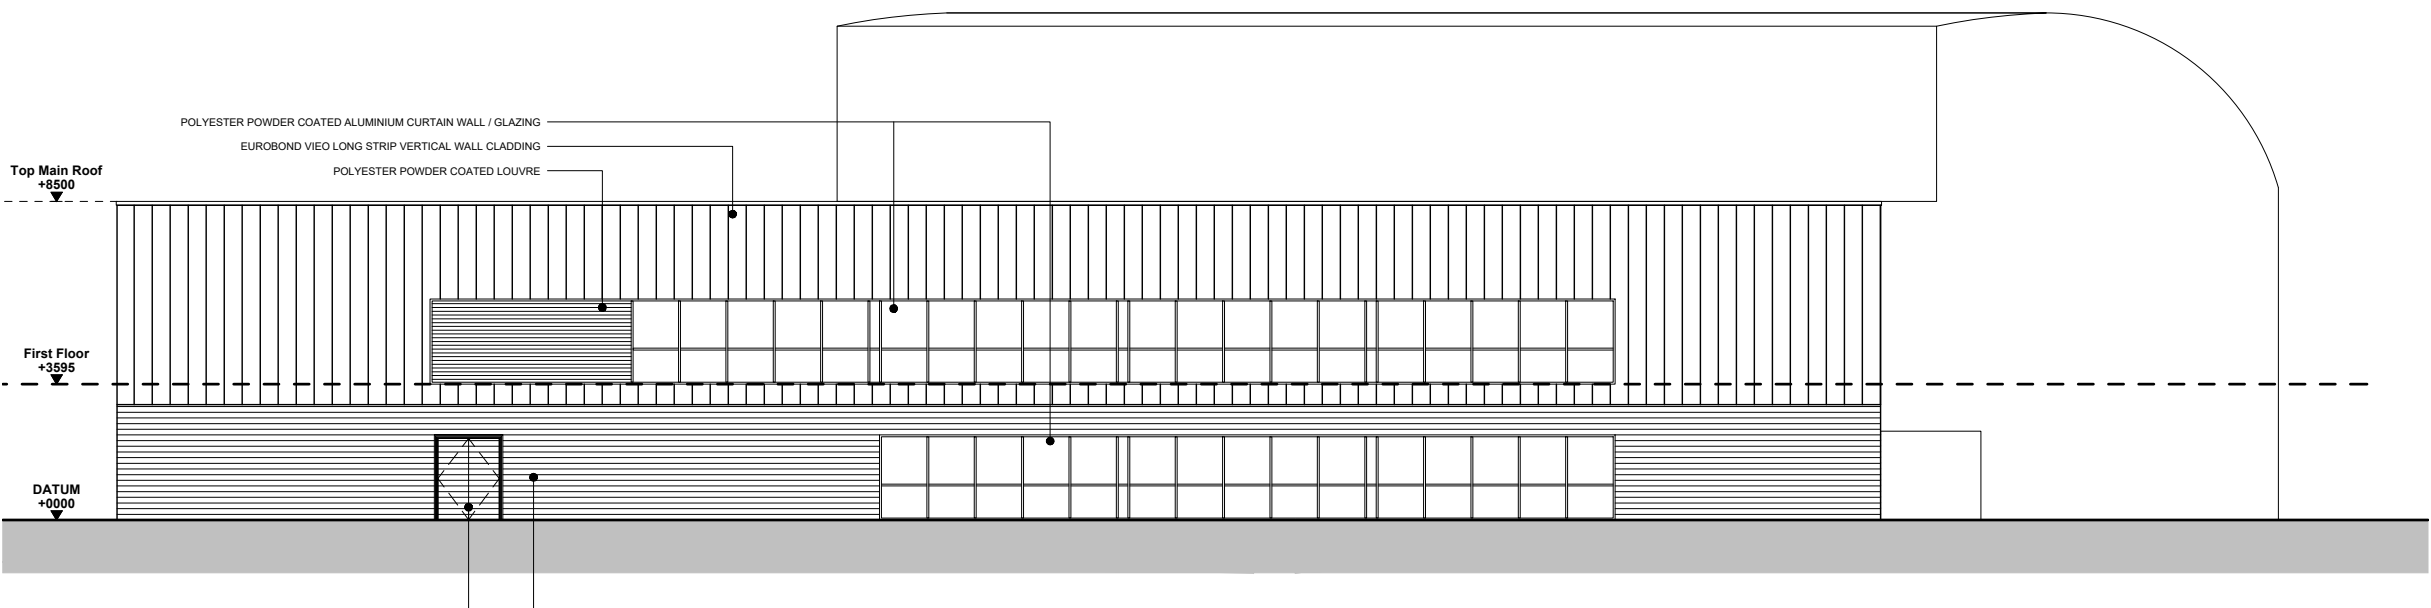

ELEVATION 05 NORTH

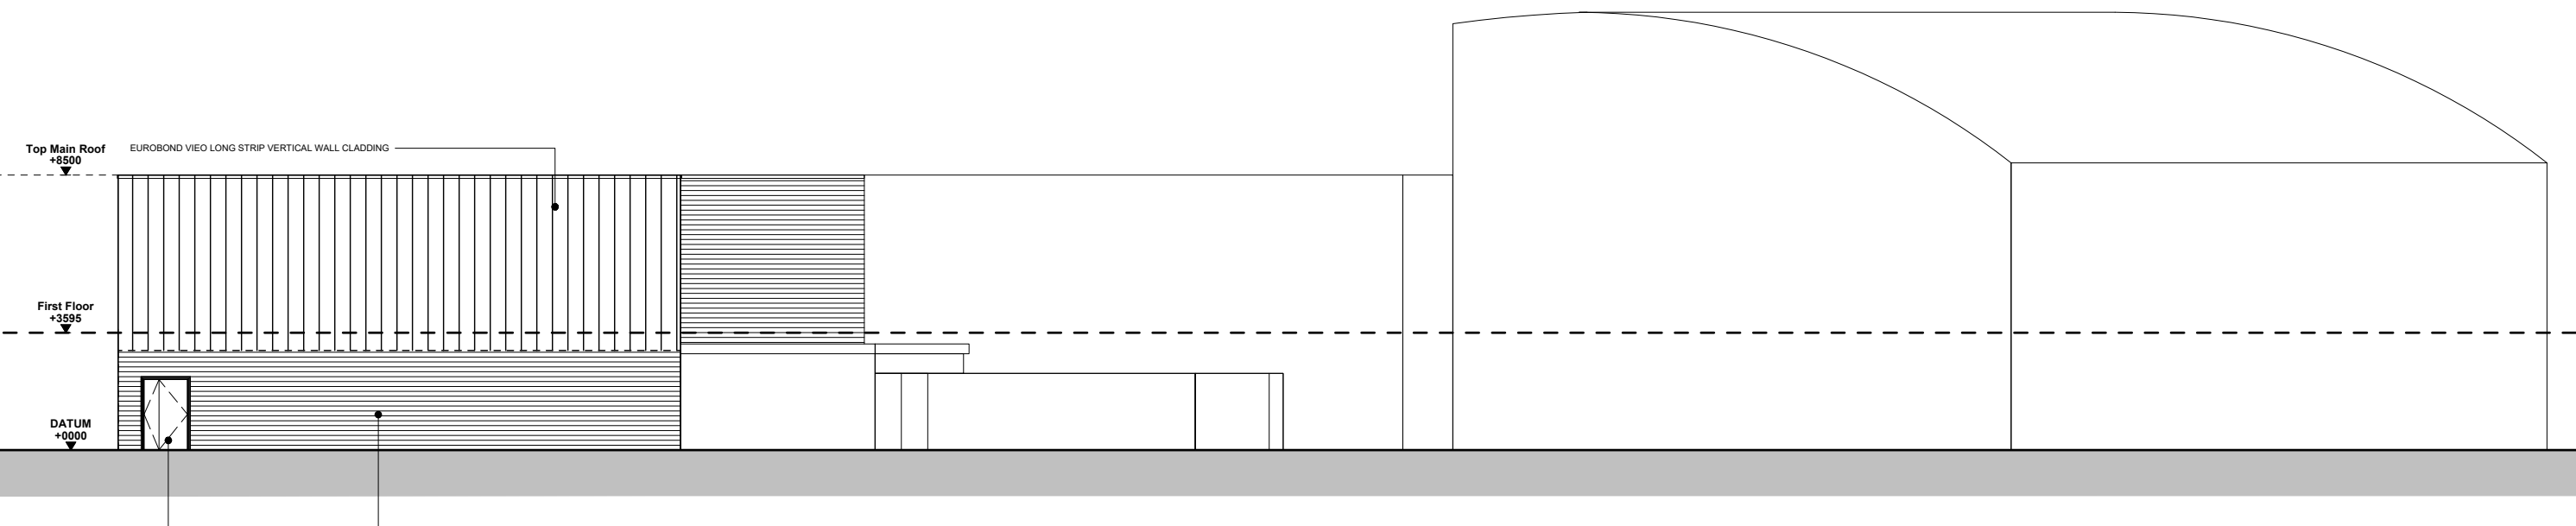

ELEVATION 06 WEST

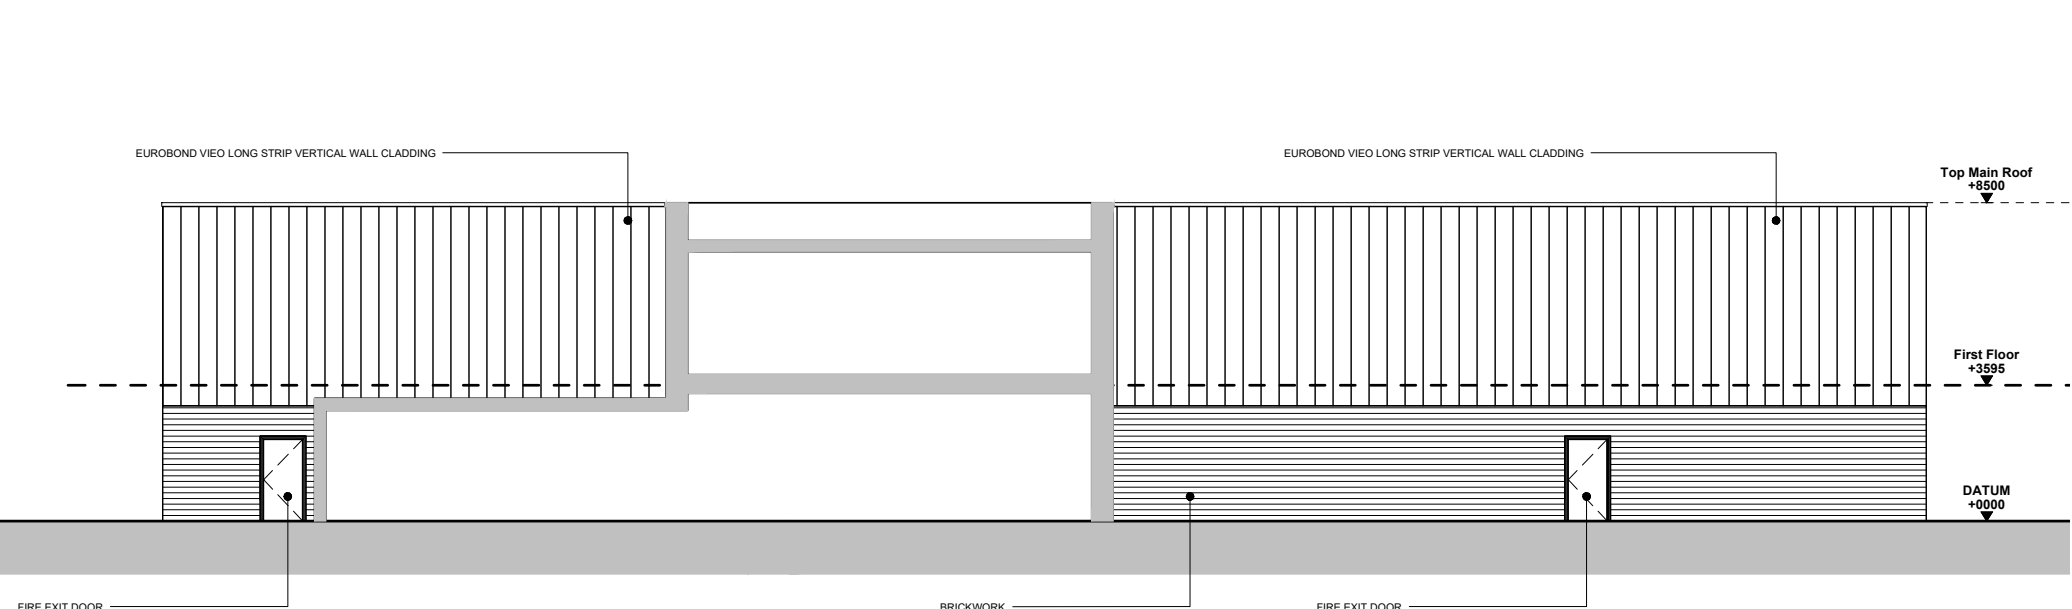

ELEVATION 07 SOUTH

REVISION: P01 BY: KDS CHECKED: MPB DATE: 16/12/2025

Planning Issue

STATUS

S4a | FOR PLANNING

CLIENT

David Lloyd CLUBS

PROJECT

DAVID LLOYD READING
THAMES VALLEY
BUSINESS PARK

TITLE

PROPOSED
ELEVATIONS

Hadfield Cawkwell Davidson

Broomgrove Lodge, 13 Broomgrove Rd, Sheffield, S10 2LZ T 0114 266 8181 www.hcd.co.uk

2025-219 | 1:200 @ A1 | P01

PROJECT NO. ORIGINATOR VOLUME LEVEL TYPE ROLE + NUMBER

25219 | HCD | A0 | EE | DR | A-PL-011

S:\Architecture\25219\Drawings\DR - Plotsheets\Planning\A-PL-011 - Proposed Elevations.dwg | ©HCD