


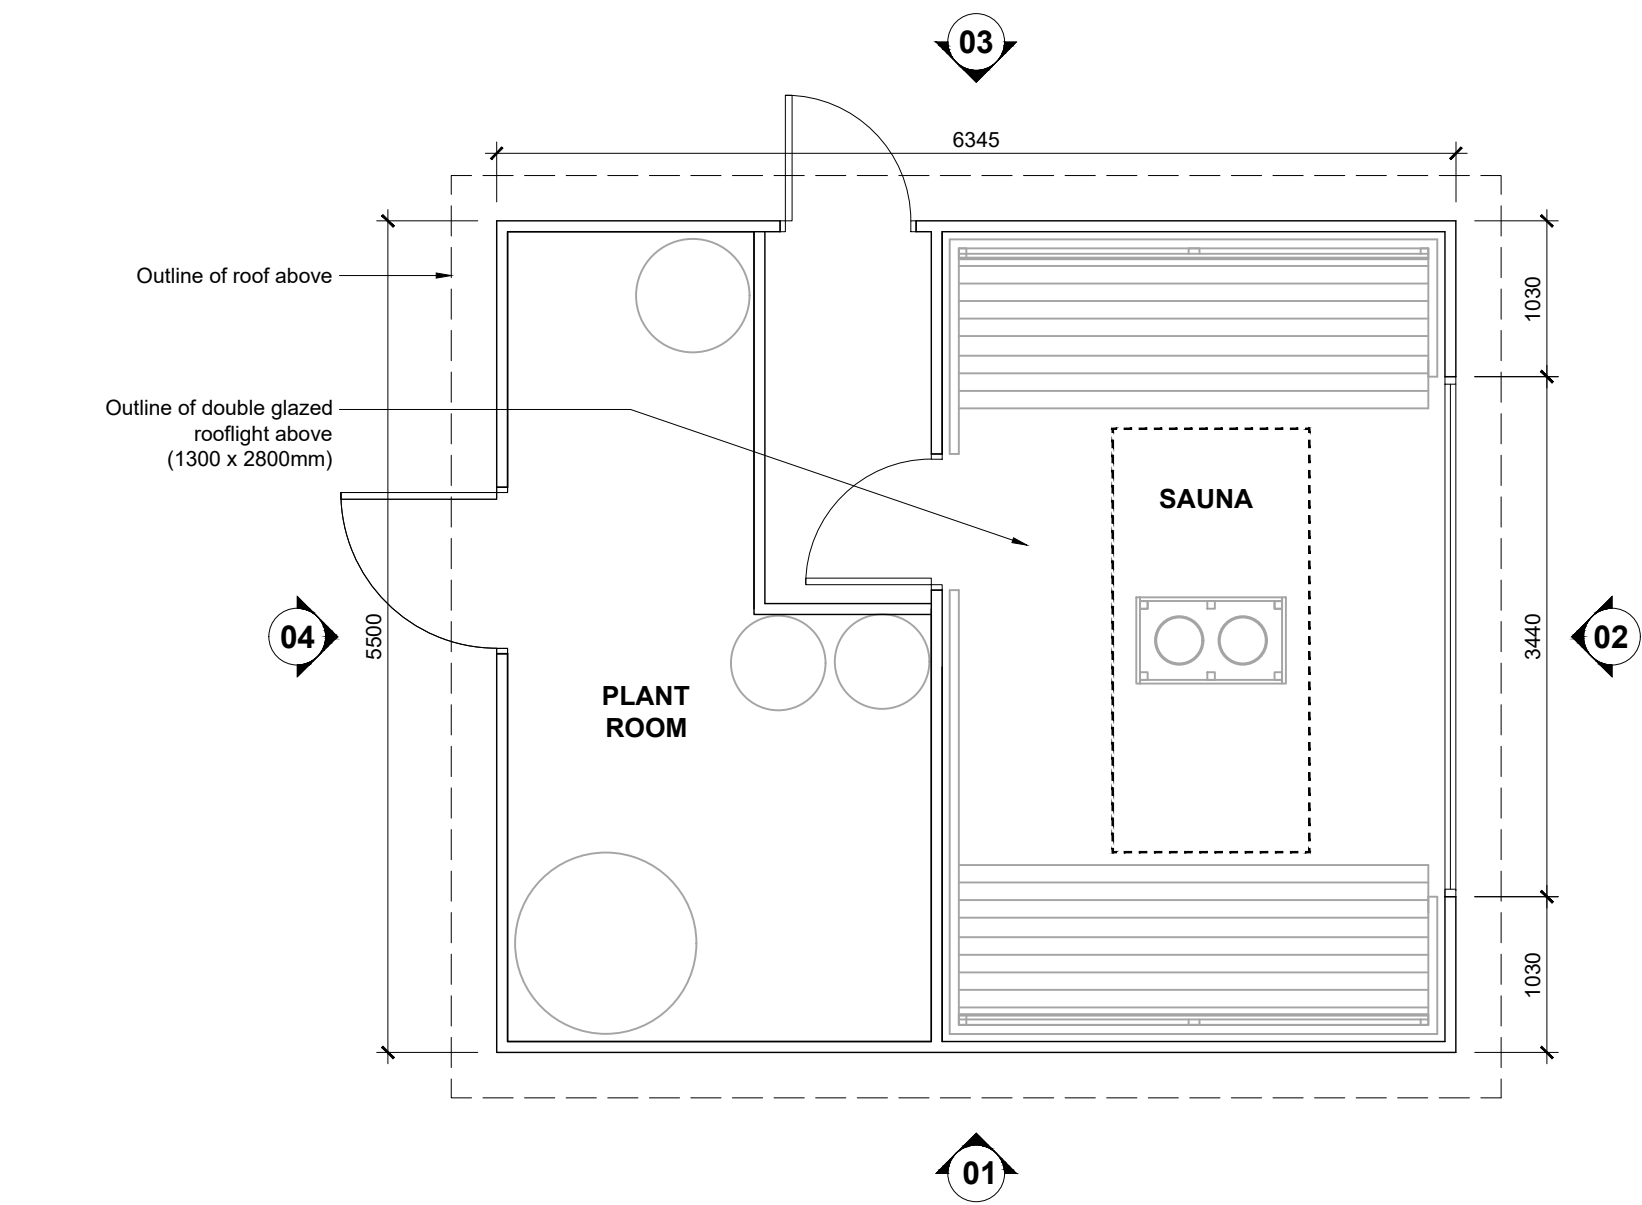


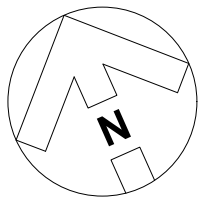


GA Ground Floor Plan (1:50 @ A1)

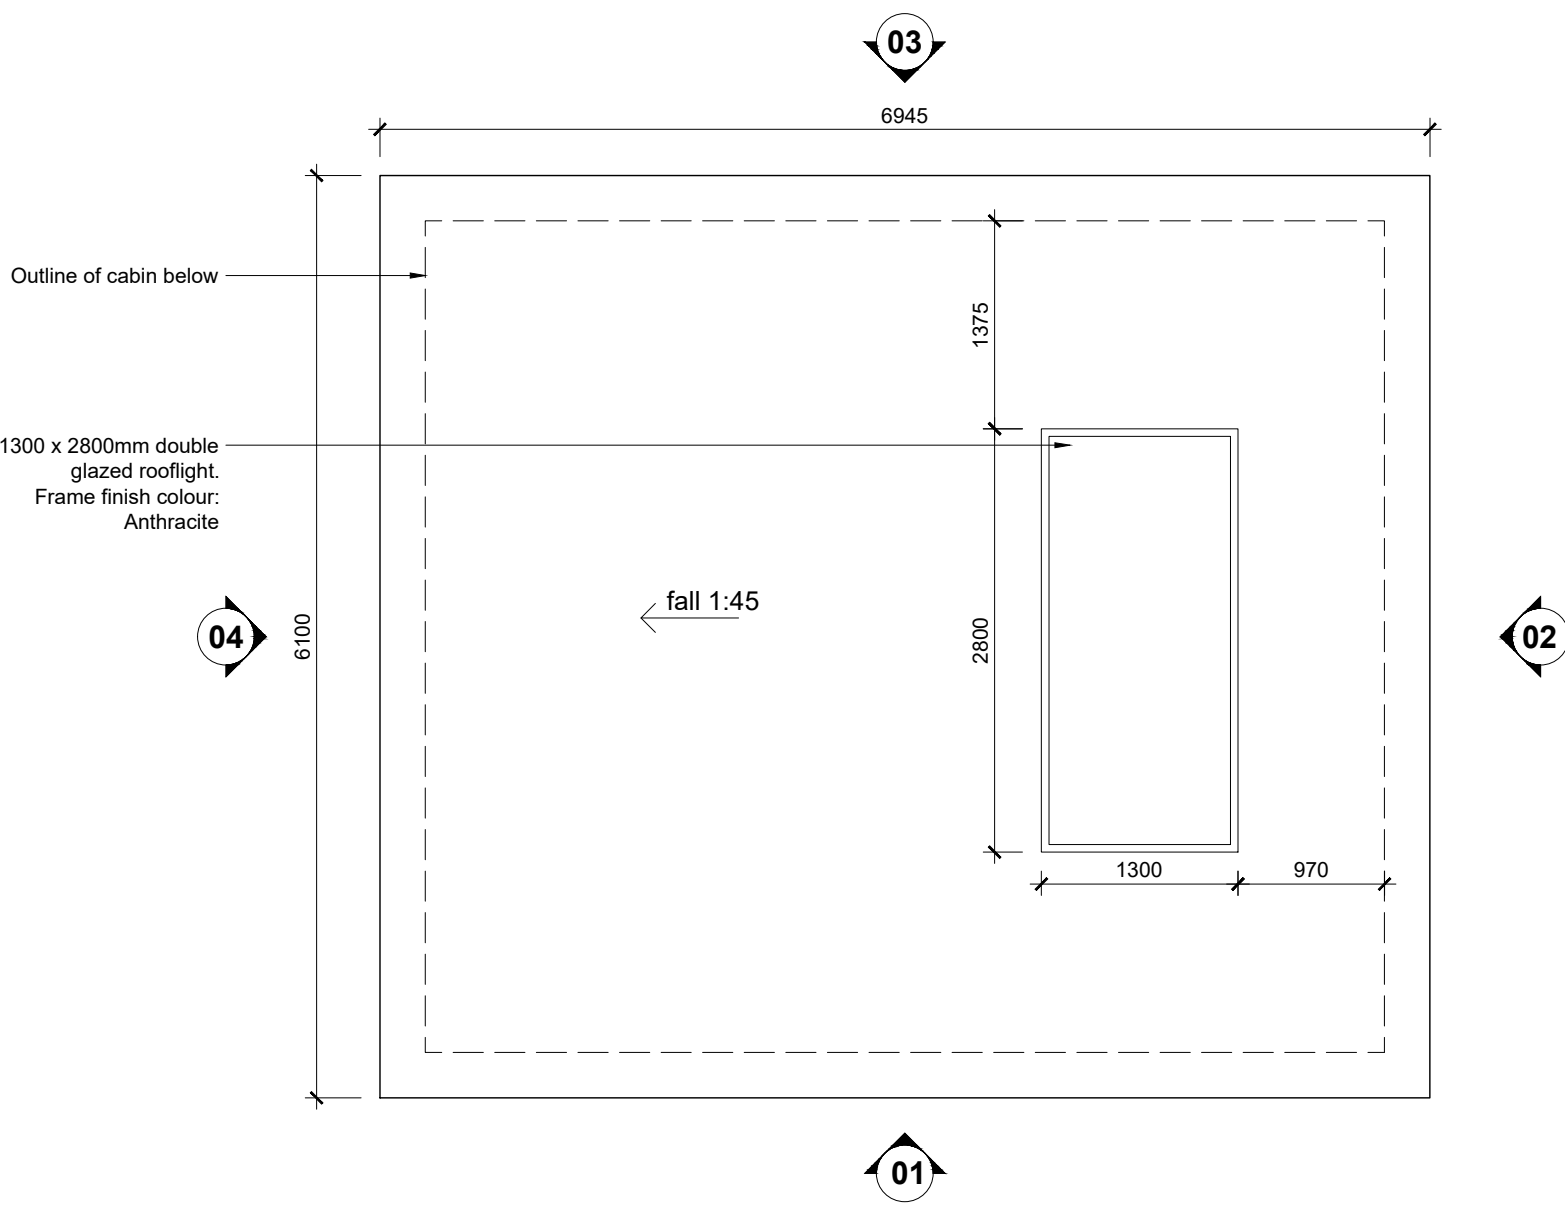


GA Roof Plan (1: 50 @ A1)

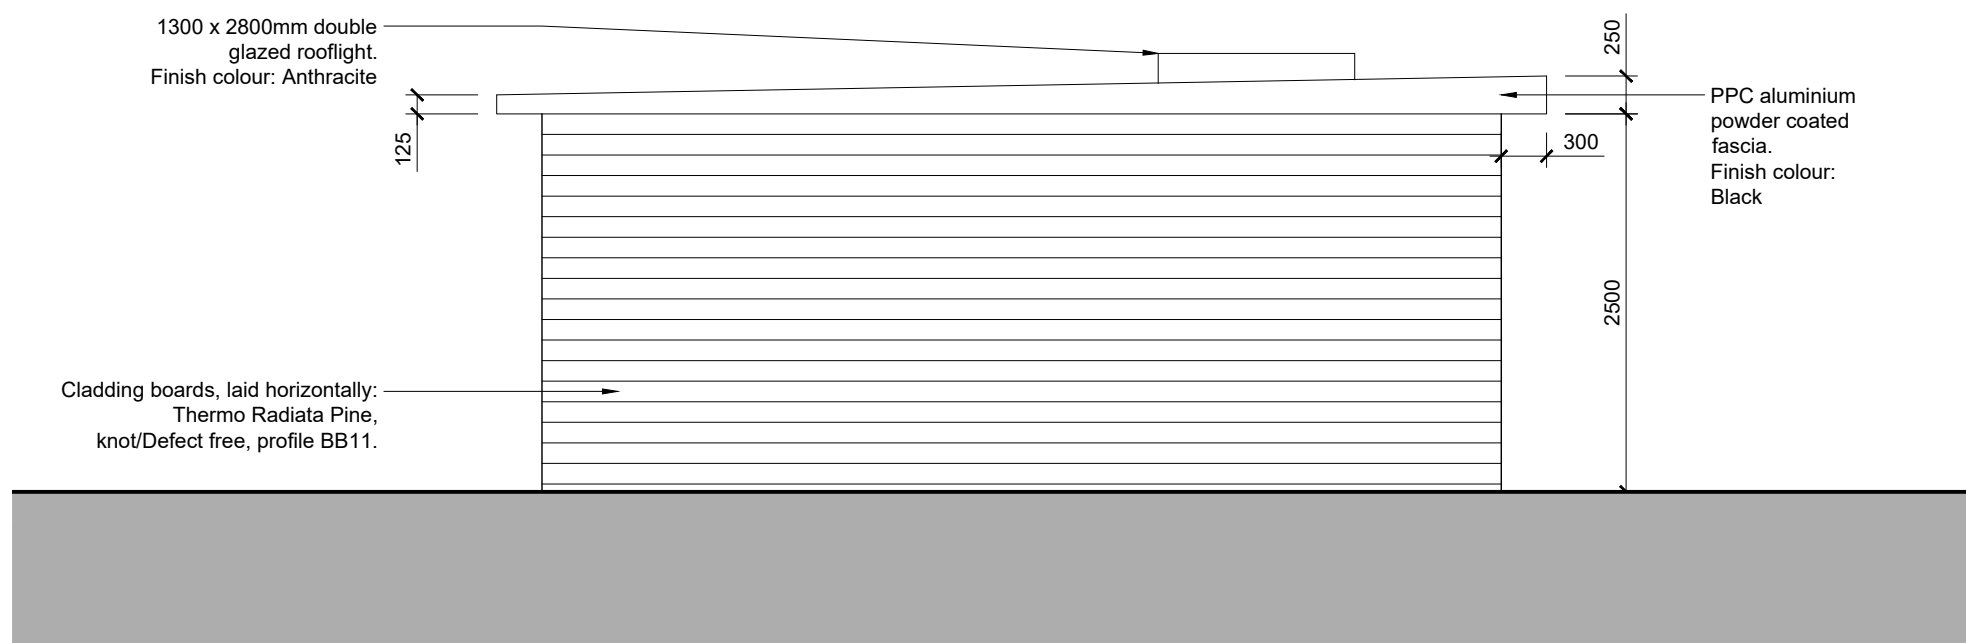


Elevation 01 (1:50 @ A1)

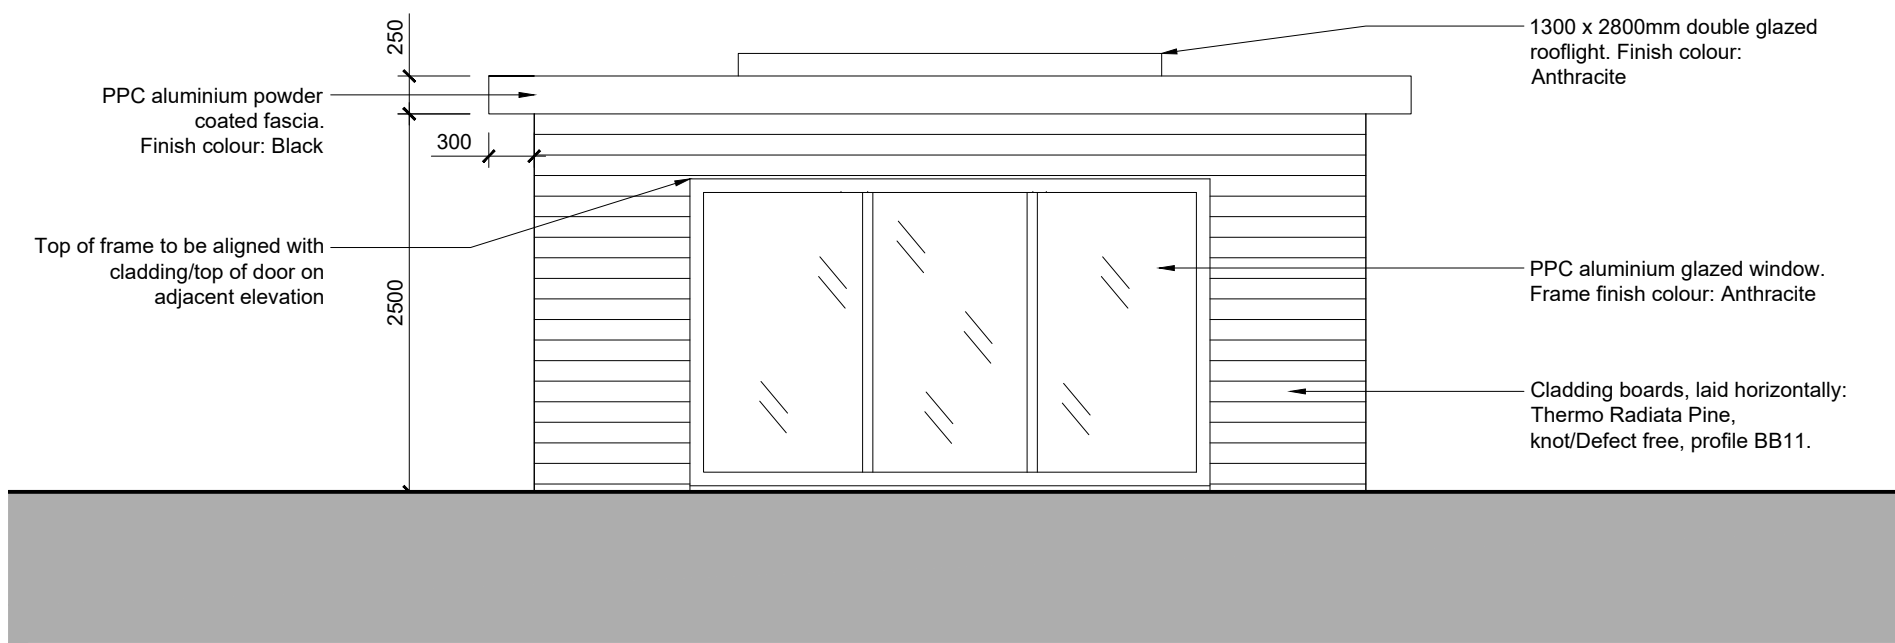

Elevation 02 (1:50 @ A1)

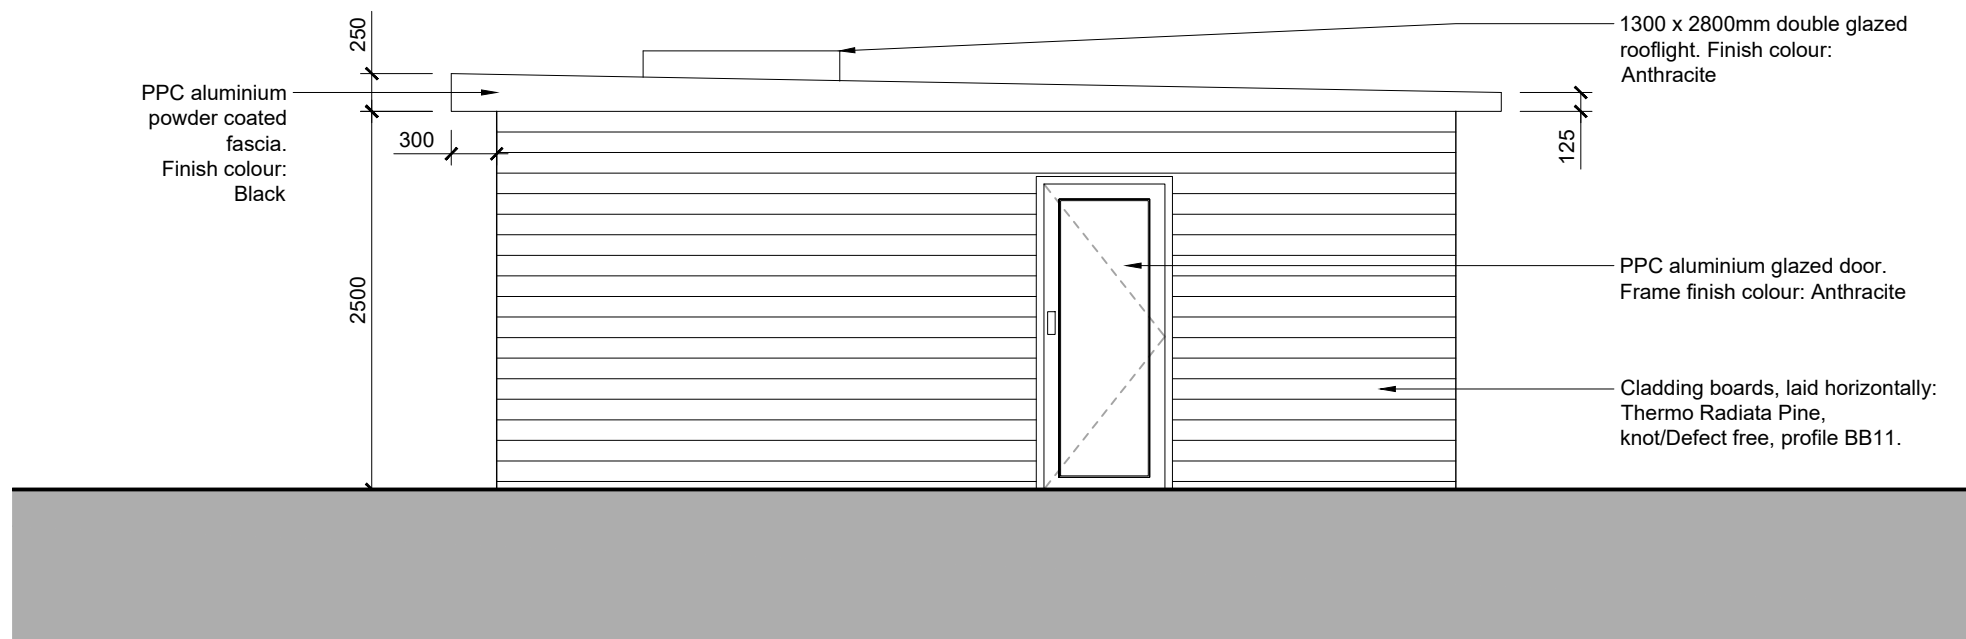

Elevation 03 (1:50 @ A1)

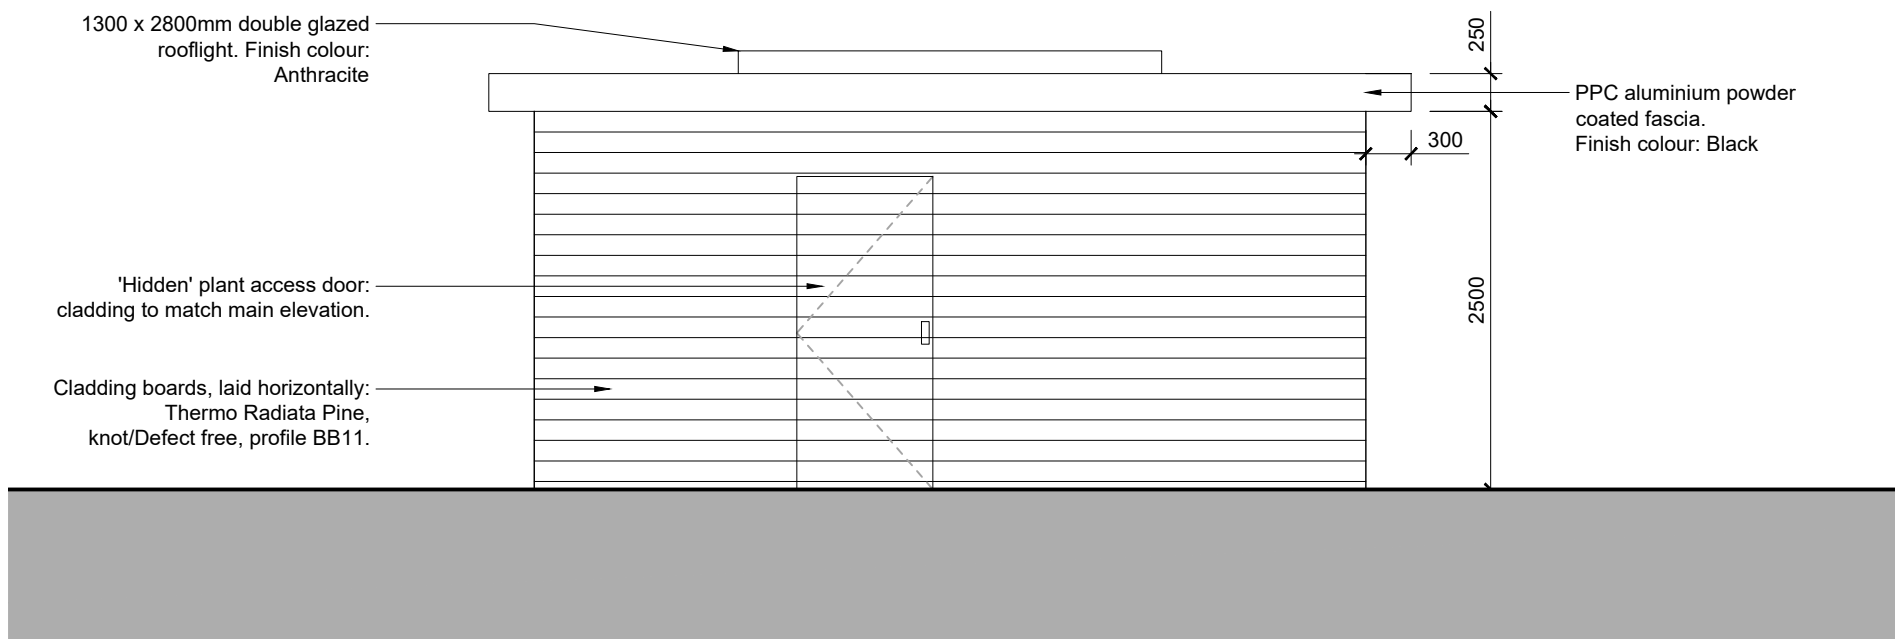

Elevation 04 (1:50 @ A1)