PROJECT: Shinfield Infant and Nursery School			PROJECT No: 8093402	
DATE: 04/12/2025 BY: TM CHECKED: RP		DRAWING NO: 8093402-WSP-IP-PLN-001		REV: P02
REVISIONS: P02	18/12/2025	Second Issue		DRAWING STATUS:
TITLE: Site Plan for LDC Application				

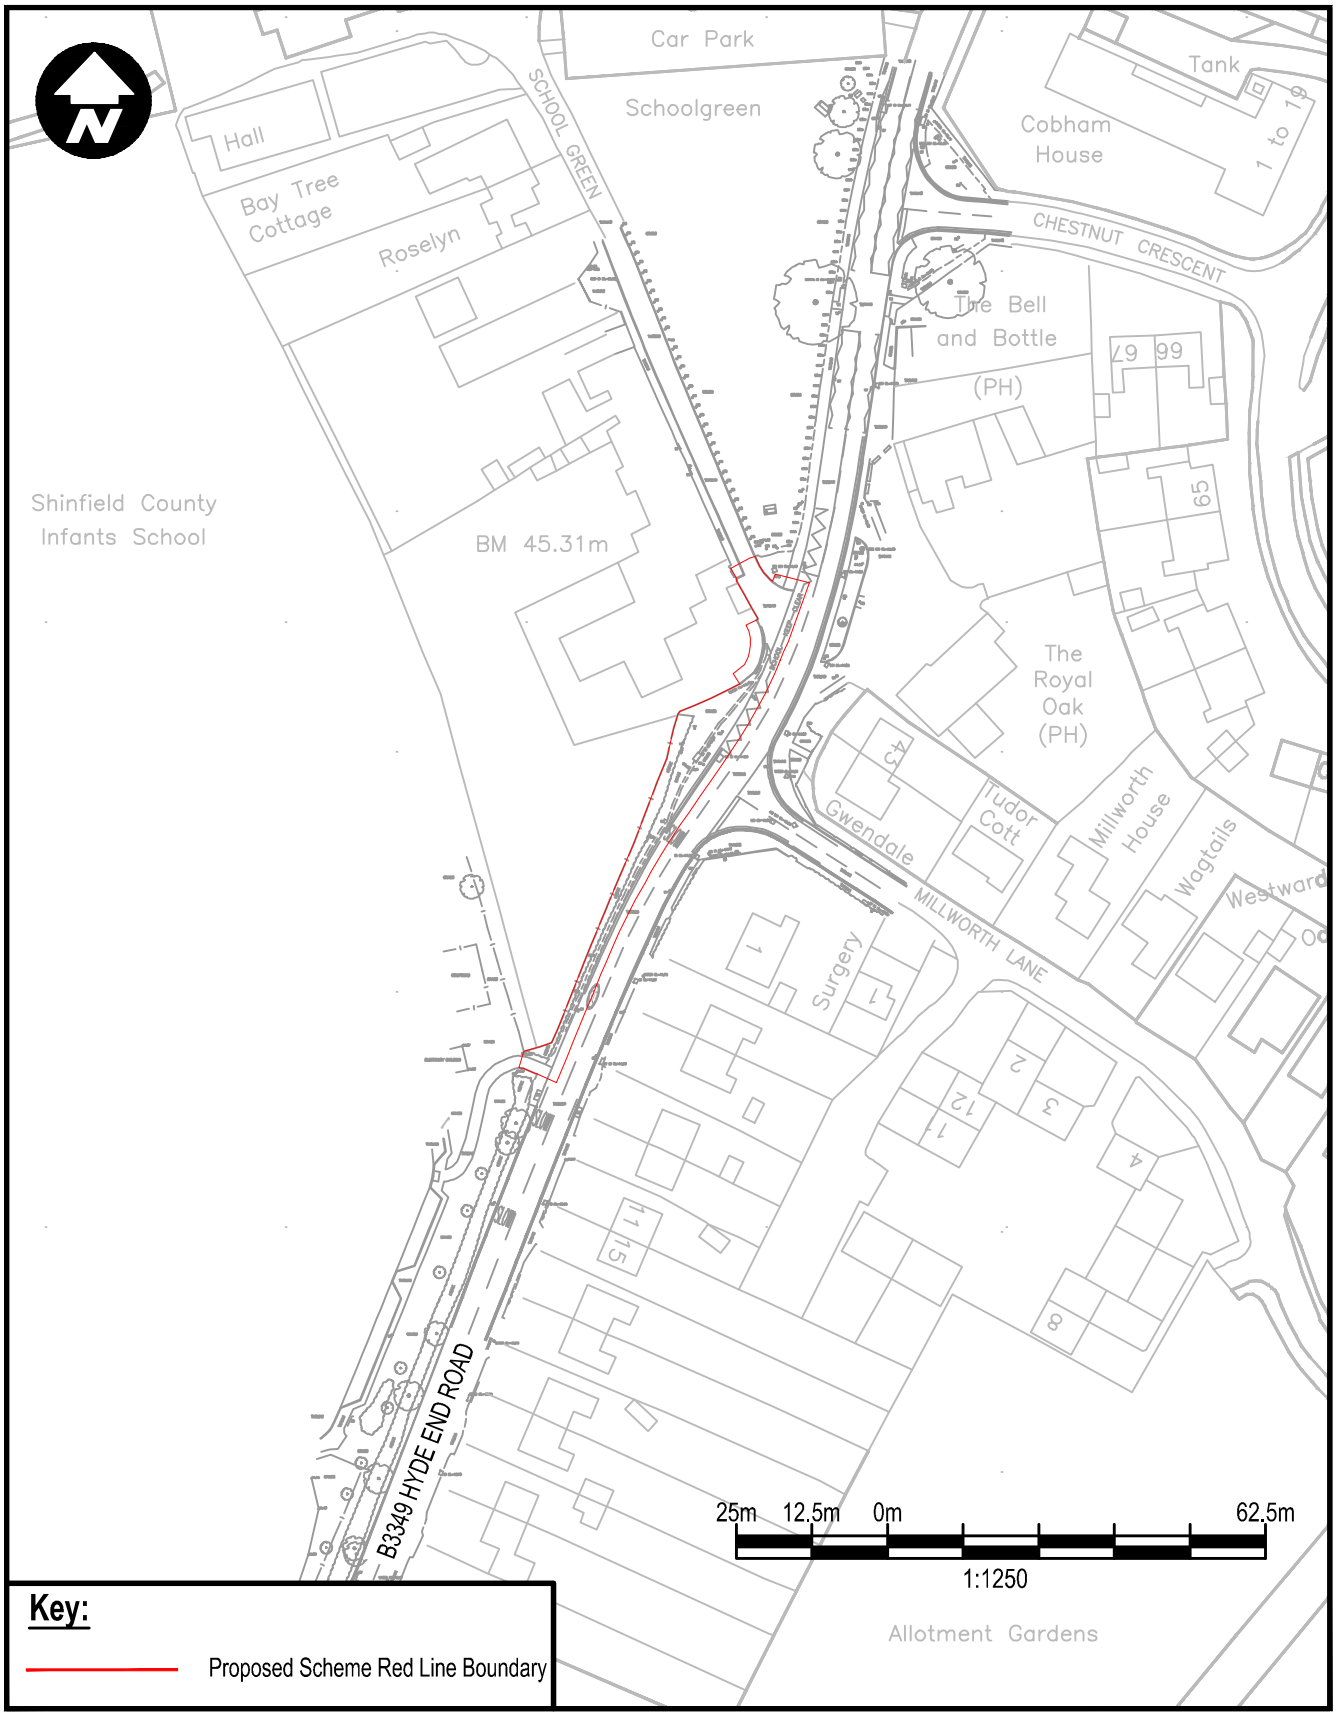

Key:

Proposed Scheme Red Line Boundary