
HOUSE TYPE SCHEDULE

BRE	BRENTWOOD	4b	2 No
GLO	GLOUCESTER	4b	1 No
LAN	LANGHAM	4b	1 No
SIND	SINDLESHAM	3b	8 No
HAM	HAMPTON	3b	5 No
ANVI	ANVIL COTTAGE	3b	5 No
SHO	SHOREHAM	3b	1 No
ROS	ROSEDALE	2b	1 No
No UNITS			24 No

AFFORDABLE HOUSING

2b	= 6No
TOTAL No UNITS =	30 No

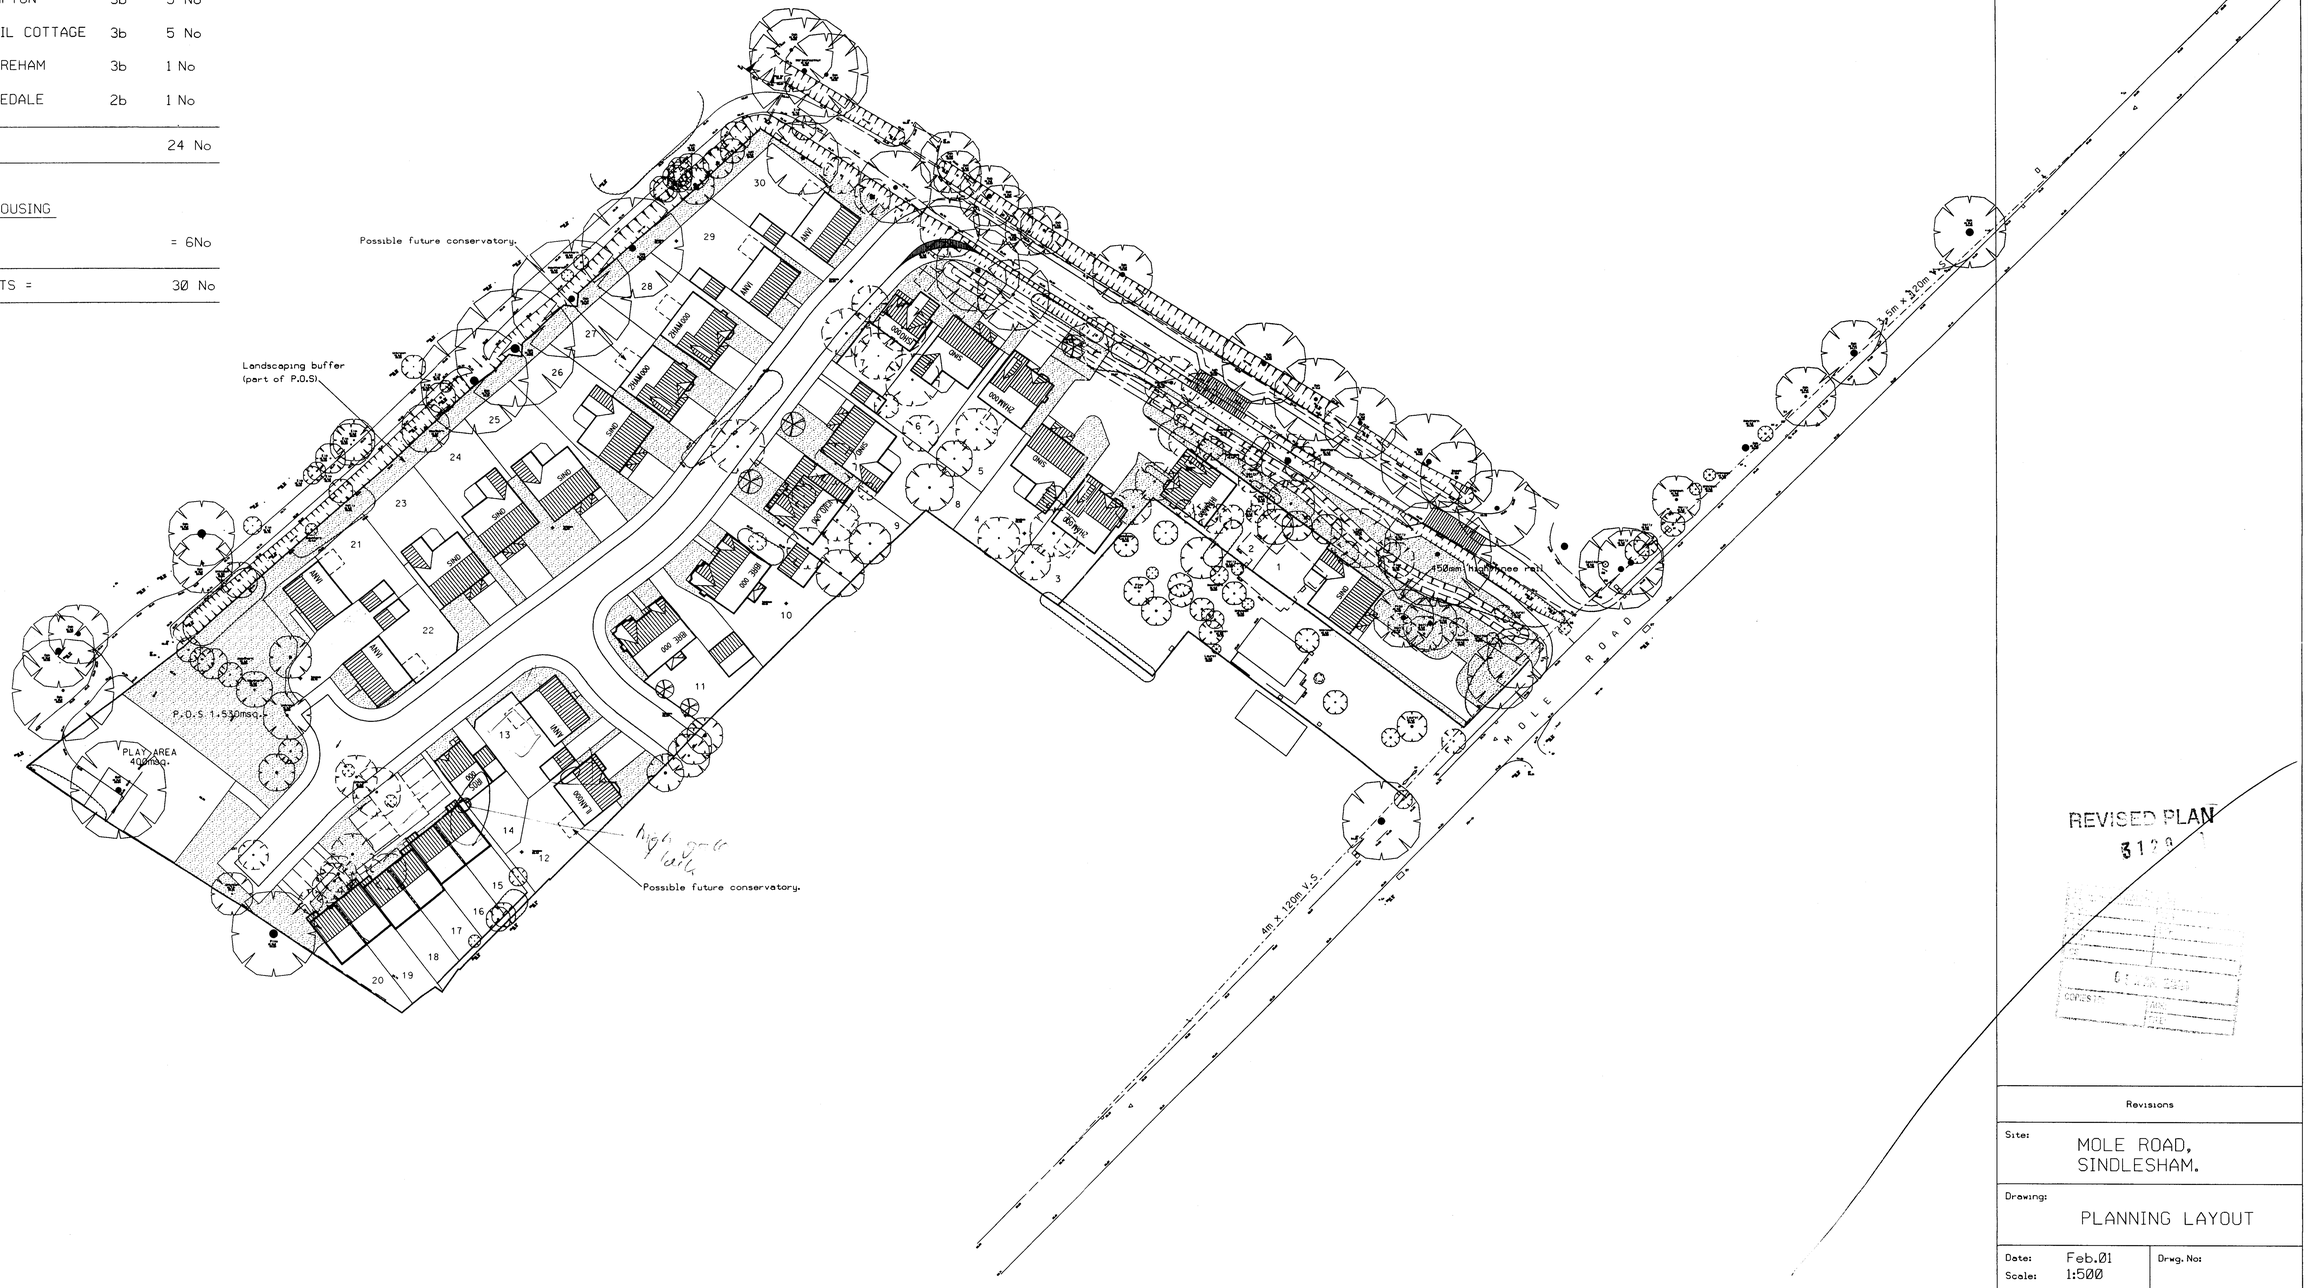

REVISED PLAN
3120

Revisions

Site: MOLE ROAD, SINDLESHAM.

Drawing: PLANNING LAYOUT

Date:	Feb.01	Drwg. No:
Scale:	1:500	
Drawn By:	ASP	PL/02

Westbury

WESTBURY HOMES (HOLDINGS) LTD
Southern Region, Monachus House, High Street,
Hartley Wintney, Hampshire RG27 8NW.
Tel. 01252 846000 Fax. 01252 845904