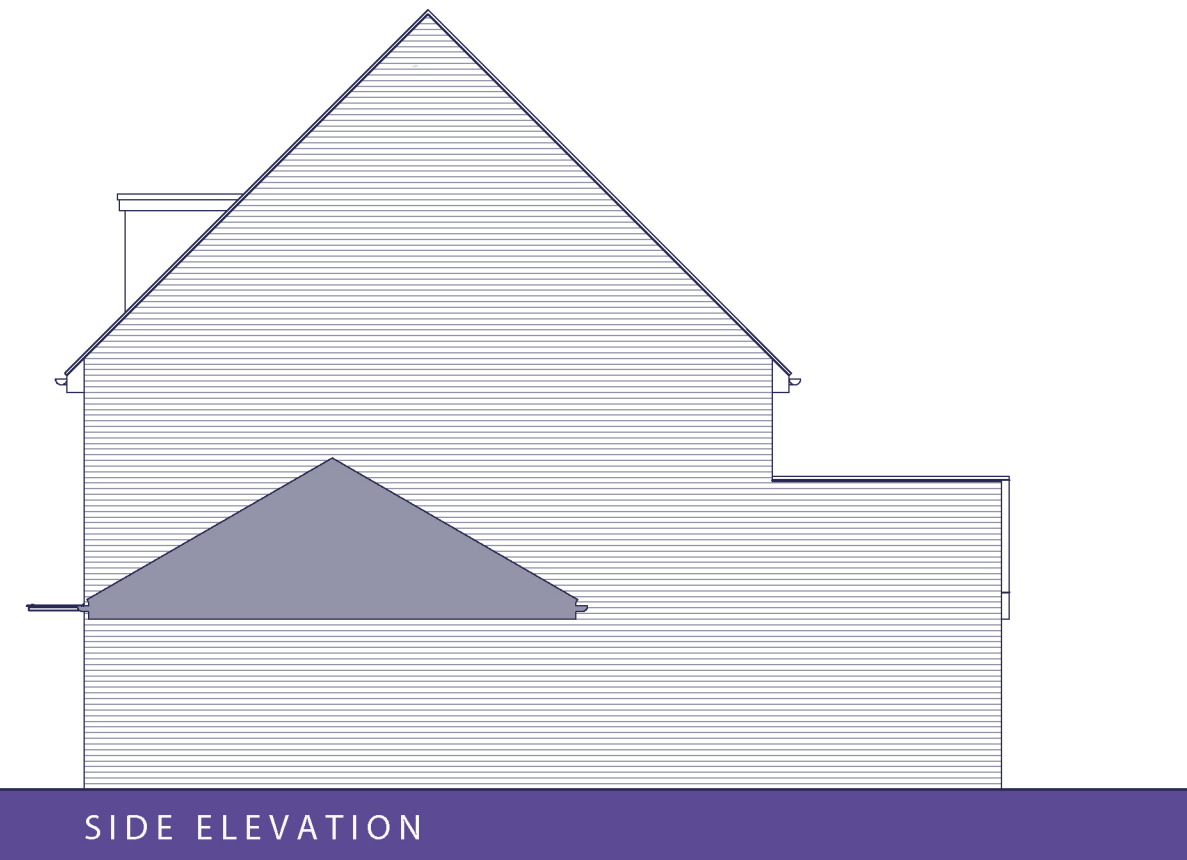


Rev.	Date	Description	Drawn	Checked	
Client		Scale 1:100 @ A3	Drawn ADS	Checked DGP	
Project	South Wokingham, Phases R7 & R13.	Date Nov 2025	File P1905 H482 Type		
Drawing Title	H482 Type - Style 1 Front & Side Elevations - Brick	Drg.No. P1905.H482.142	Rev. -		Drawing Status PLANNING

aap
architecture

AAP Architecture Ltd
Unit A, Monument Business Centre, Monument Way East, Woking, Surrey GU21 5LG
T 01483 727345 **E** projects@aap-arc.co.uk **W** aap-arc.co.uk