



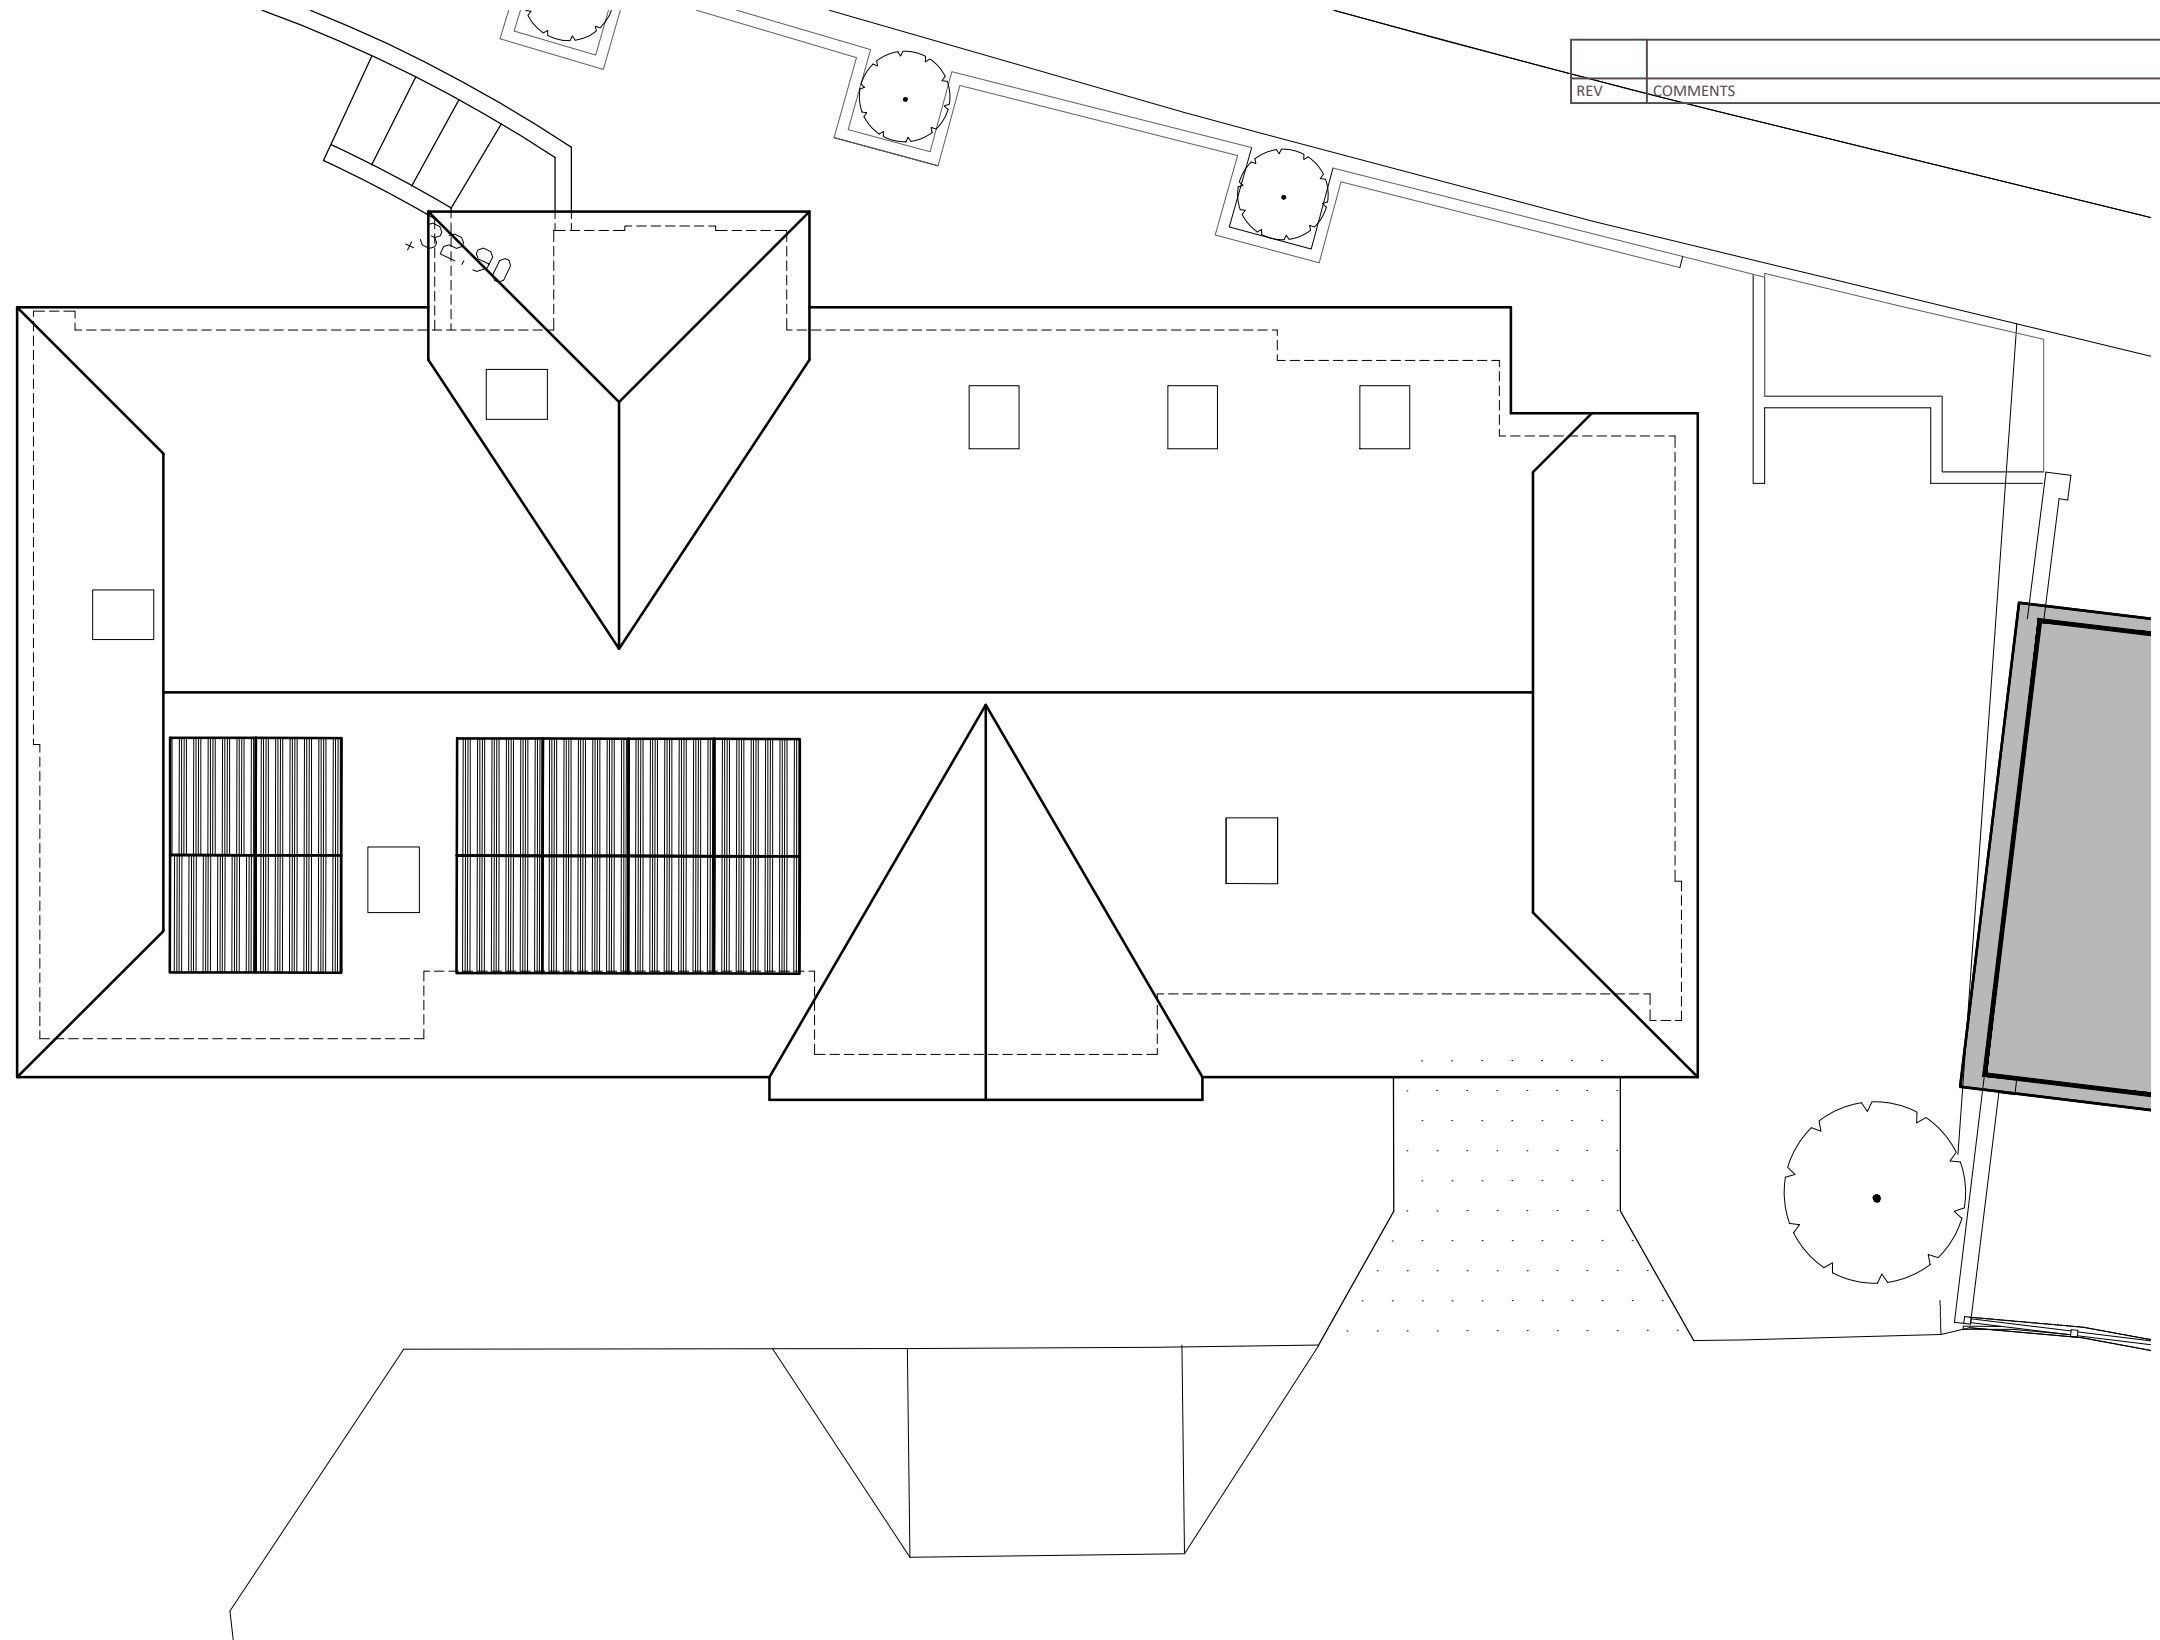

| REV | COMMENTS | DATE |
|-----|----------|------|
|     |          |      |

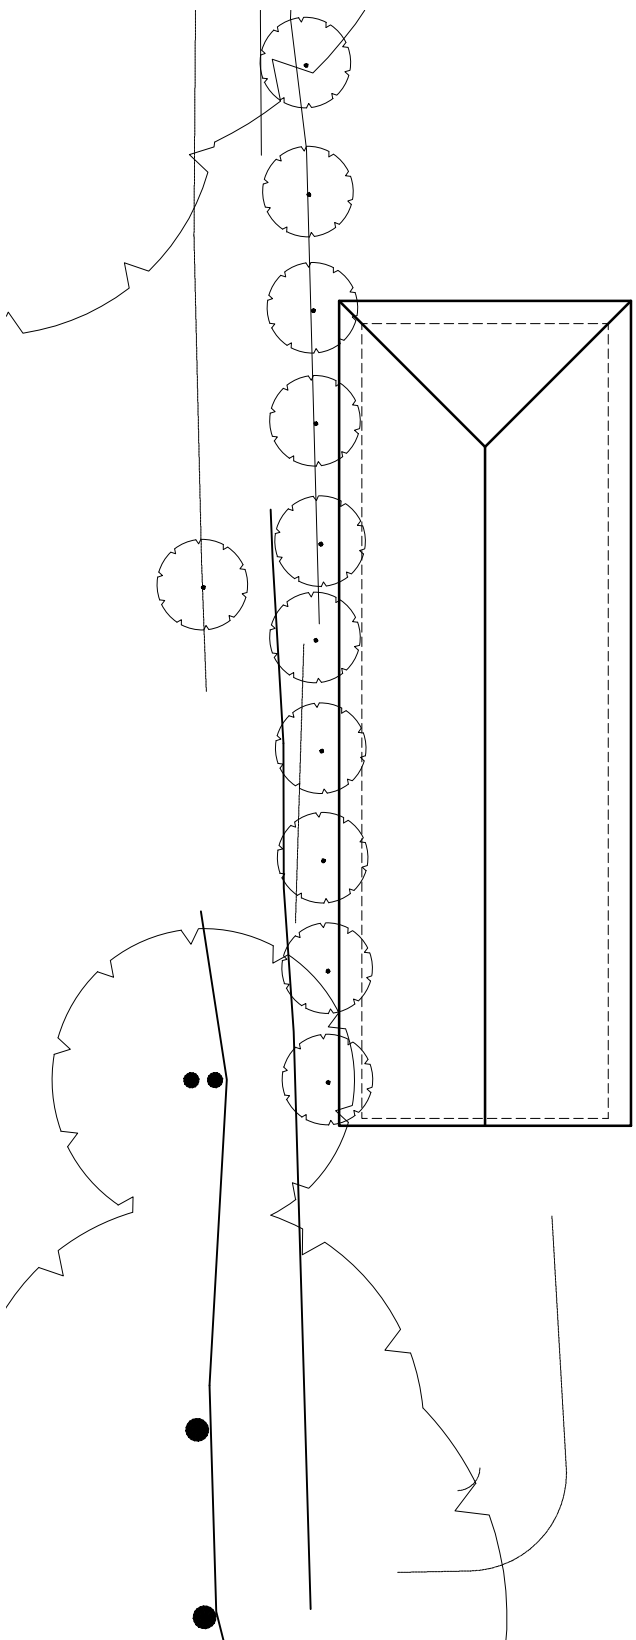

**SHAUN•TANNER**  
ARCHITECTURE & PLANNING  
www.stlarchitecture.co.uk    studio@stlarchitecture.co.uk    0118 989 0808

|         |                                             |         |             |
|---------|---------------------------------------------|---------|-------------|
| CLIENT  | Mr & Mrs D. Svendsen                        | DATE    | Mar 2025    |
| PROJECT | Kilgerran, Wargrave Road, Henley on Thames. | STATUS  | planning    |
| DRAWING | PROPOSED ROOF PLAN                          | SCALE   | 1:100 @ A3  |
|         | DRAWN DN                                    | CHECKED | NO 3797/211 |
|         |                                             |         | REV         |

1:100 scale Bar  
This Drawing has been produced for printing onto A3 size paper,

0m

1m

0.5m

2m

4m

8m

THIS DRAWING MUST NOT BE SCALED UNLESS ISSUED FOR PLANNING PURPOSES. ALL DIMENSIONS ARE TO BE VERIFIED PRIOR TO SETTING OUT.