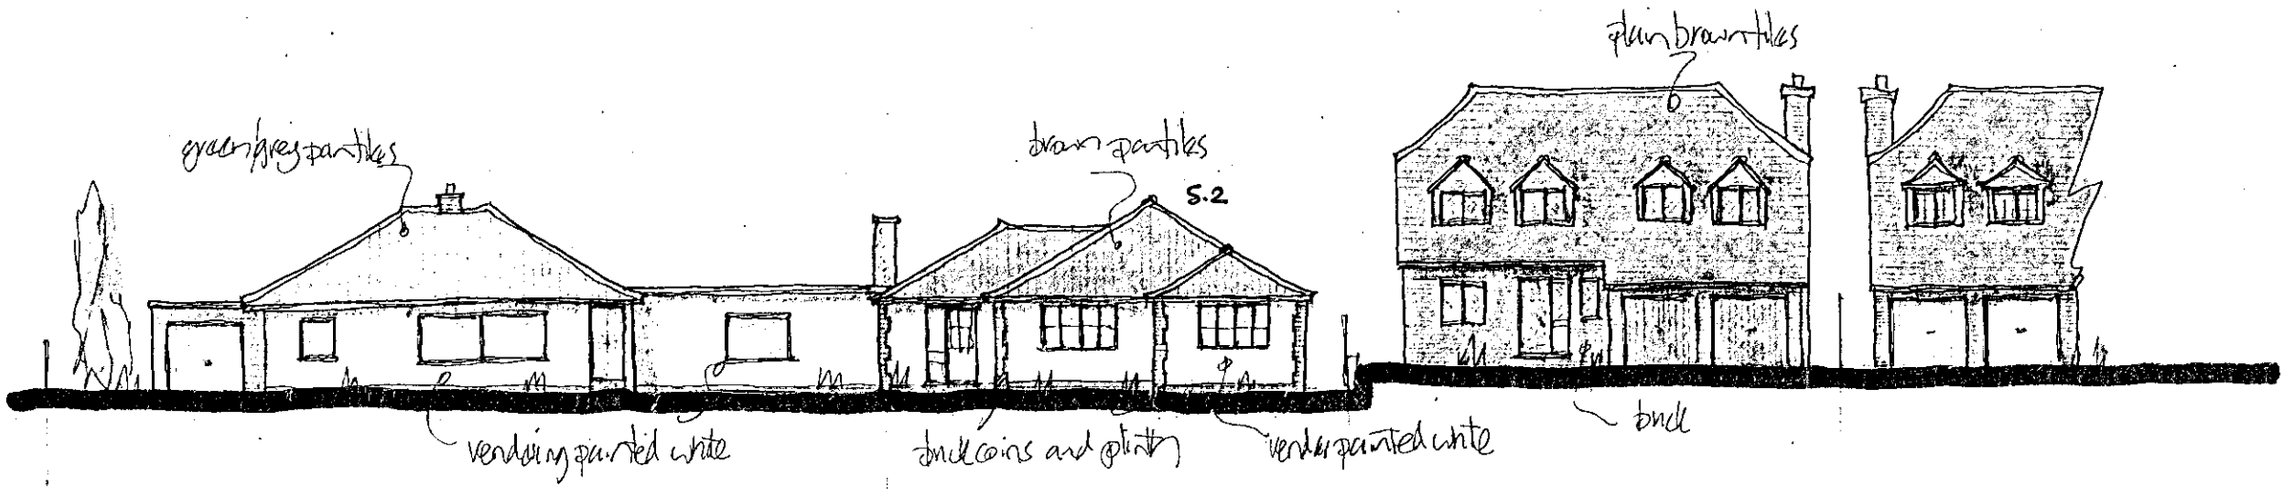

street elevation

APPROVED

Proposed carers accommodation · 160. Nine Mile Ride . Finchampstead

scale 1/200 : 7 June 2000 : drawing no FS/3600

APPROVED

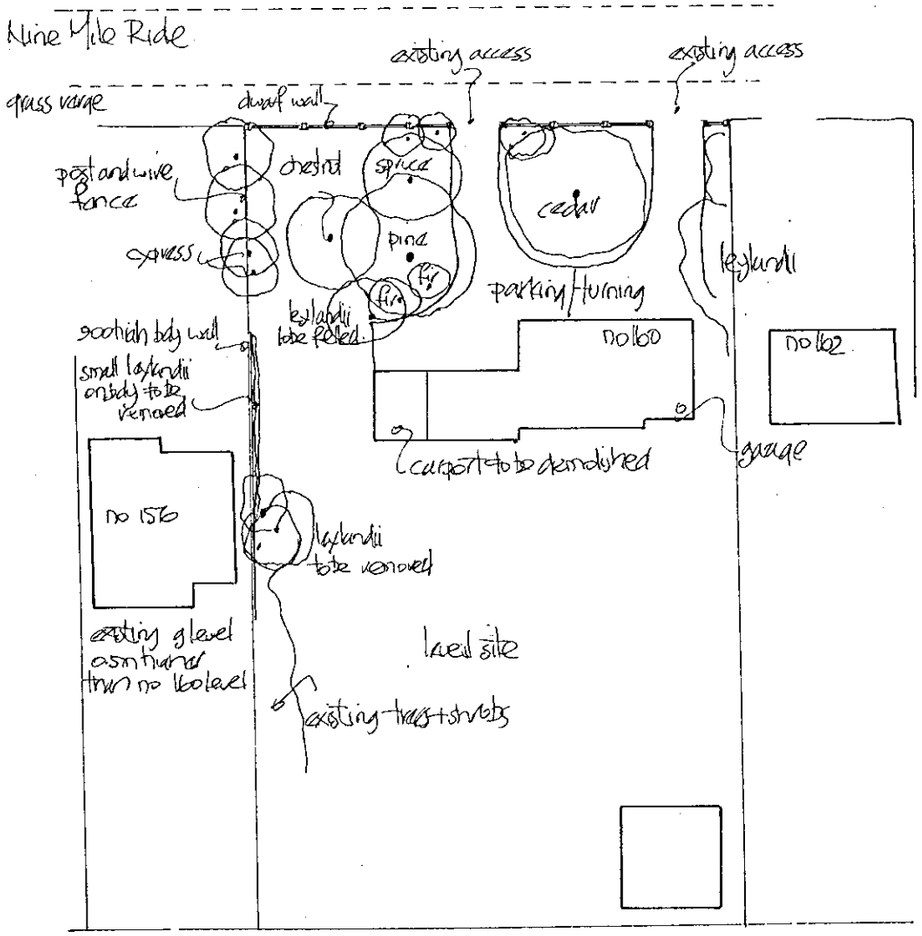

existing site layout

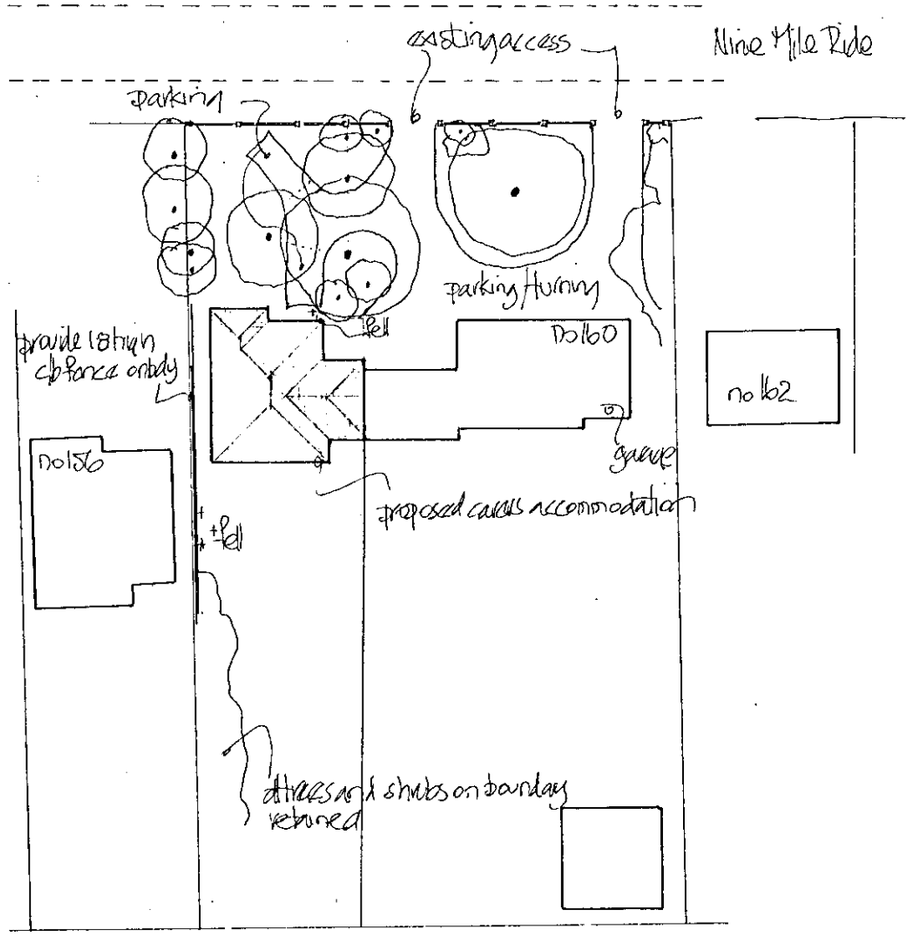

proposed site layout

Proposed carers accommodation.
160, Nine Mile Ride, Finchampstead.
scale 1:500 : 7 June 2000 : drawing no FS/2600

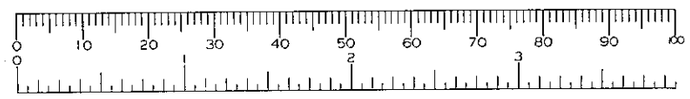

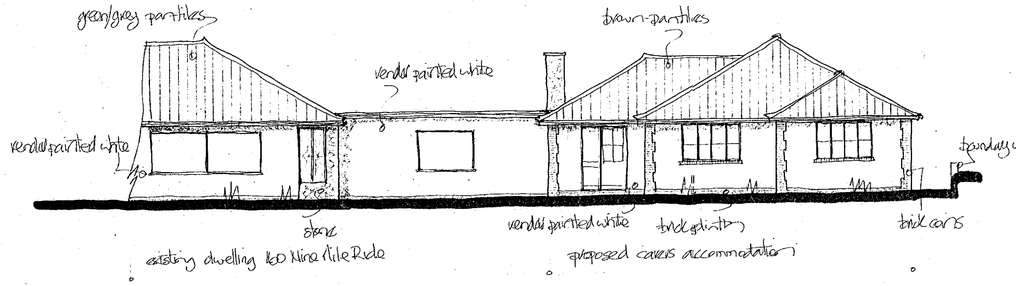

front elevation

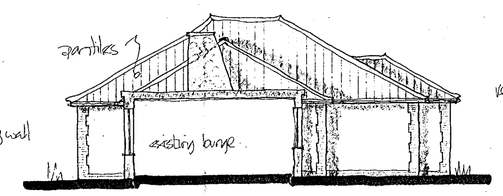

side elevation

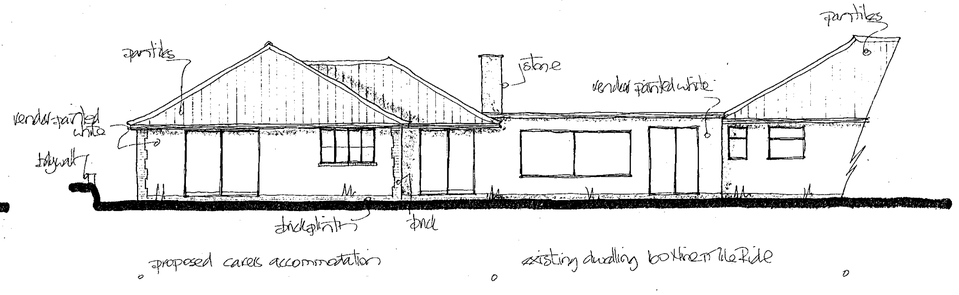

rear elevation

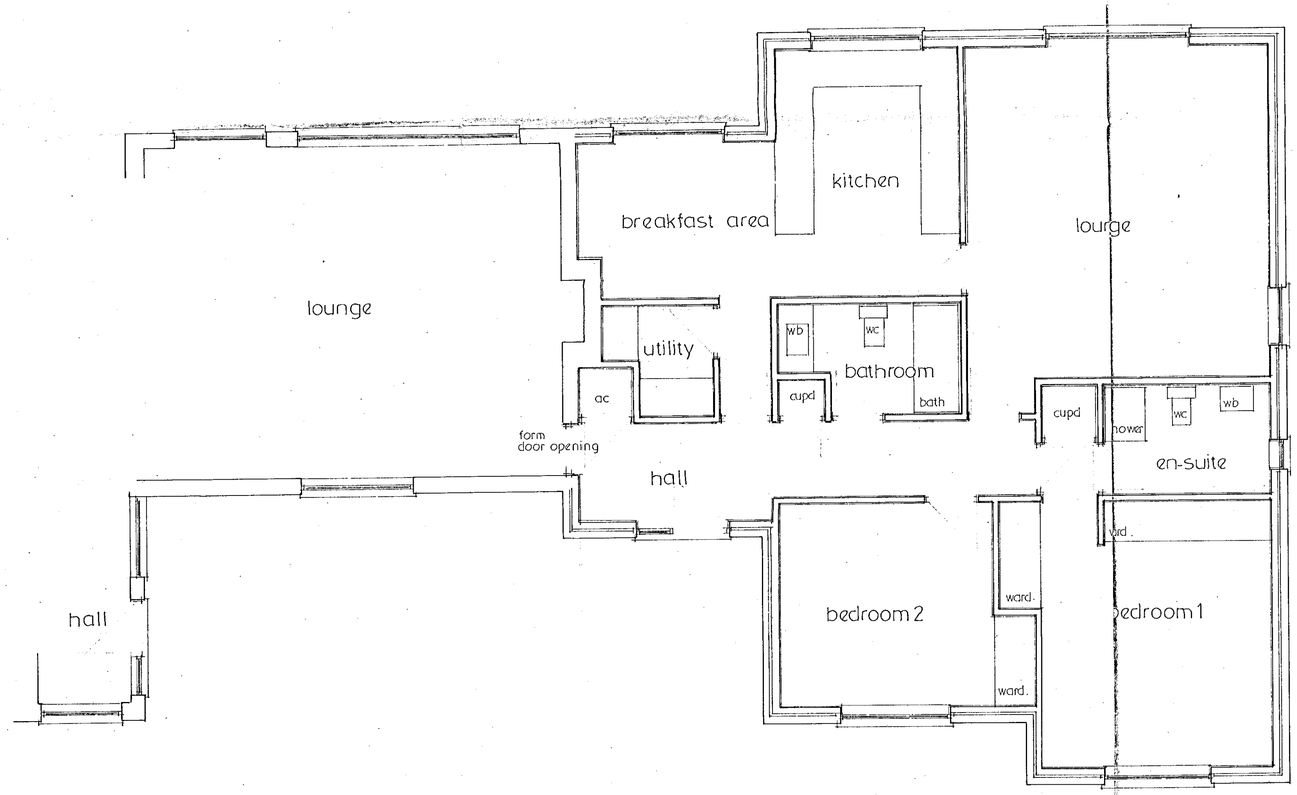

ground floor layout

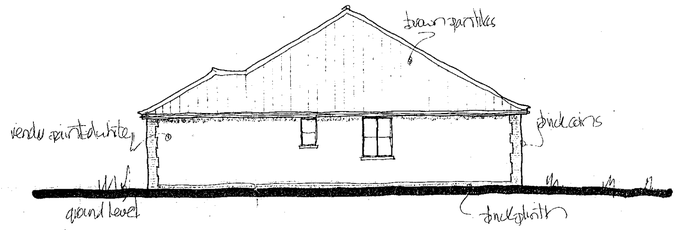

side elevation

notes

APPROVED

client
F. Steiner

site
160. Nine Mile Ride
Finchampstead

title
Carers accommodation
proposed floor plan and elevations

scales 1/100 : 1/50

7 June 2000

revisions

drawing no. FS/1600

ROGER SHEPPARD
TOWN PLANNING CONSULTANT
6 ARUN WAY MIDDLEWAY ESTATE
BOGNOR REGIS WEST SUSSEX
PO21 4HF
TELEPHONE 01243 267033