3.0m wide gravel drive.

existing stock proof fence to rear of domestic properties

New hawthorn hedge to boundary

grass

stock proof timber rail fence 1.20m high

carparking 2 cars

2.0m high close board fence

grass lawn

Existing building position

PADSTONES

PADSTONE BARN. 3467 3467/3863

roof 1.20m

2.0m high brickwall

small willow.

2 silver birch

FARM BUILDING SEE PERMISSION 3467/3863

SITE PLAN 1.200

REF F/2000/1791

ATTACHMENT TO LETTER DATED 6-7-00 FROM CR CARPENTER AND PE CARPENTER OF RADSTONE BARN BROAD COMMON ROAD HURST READING

DRG N° CRC 1.

0 10 20 30 40 50 60 70 80 90 100

2 3

07 JUL 2000

PLANNING
PCL
DC
APP
CS
COPIES TO:
ACK:
FILE:

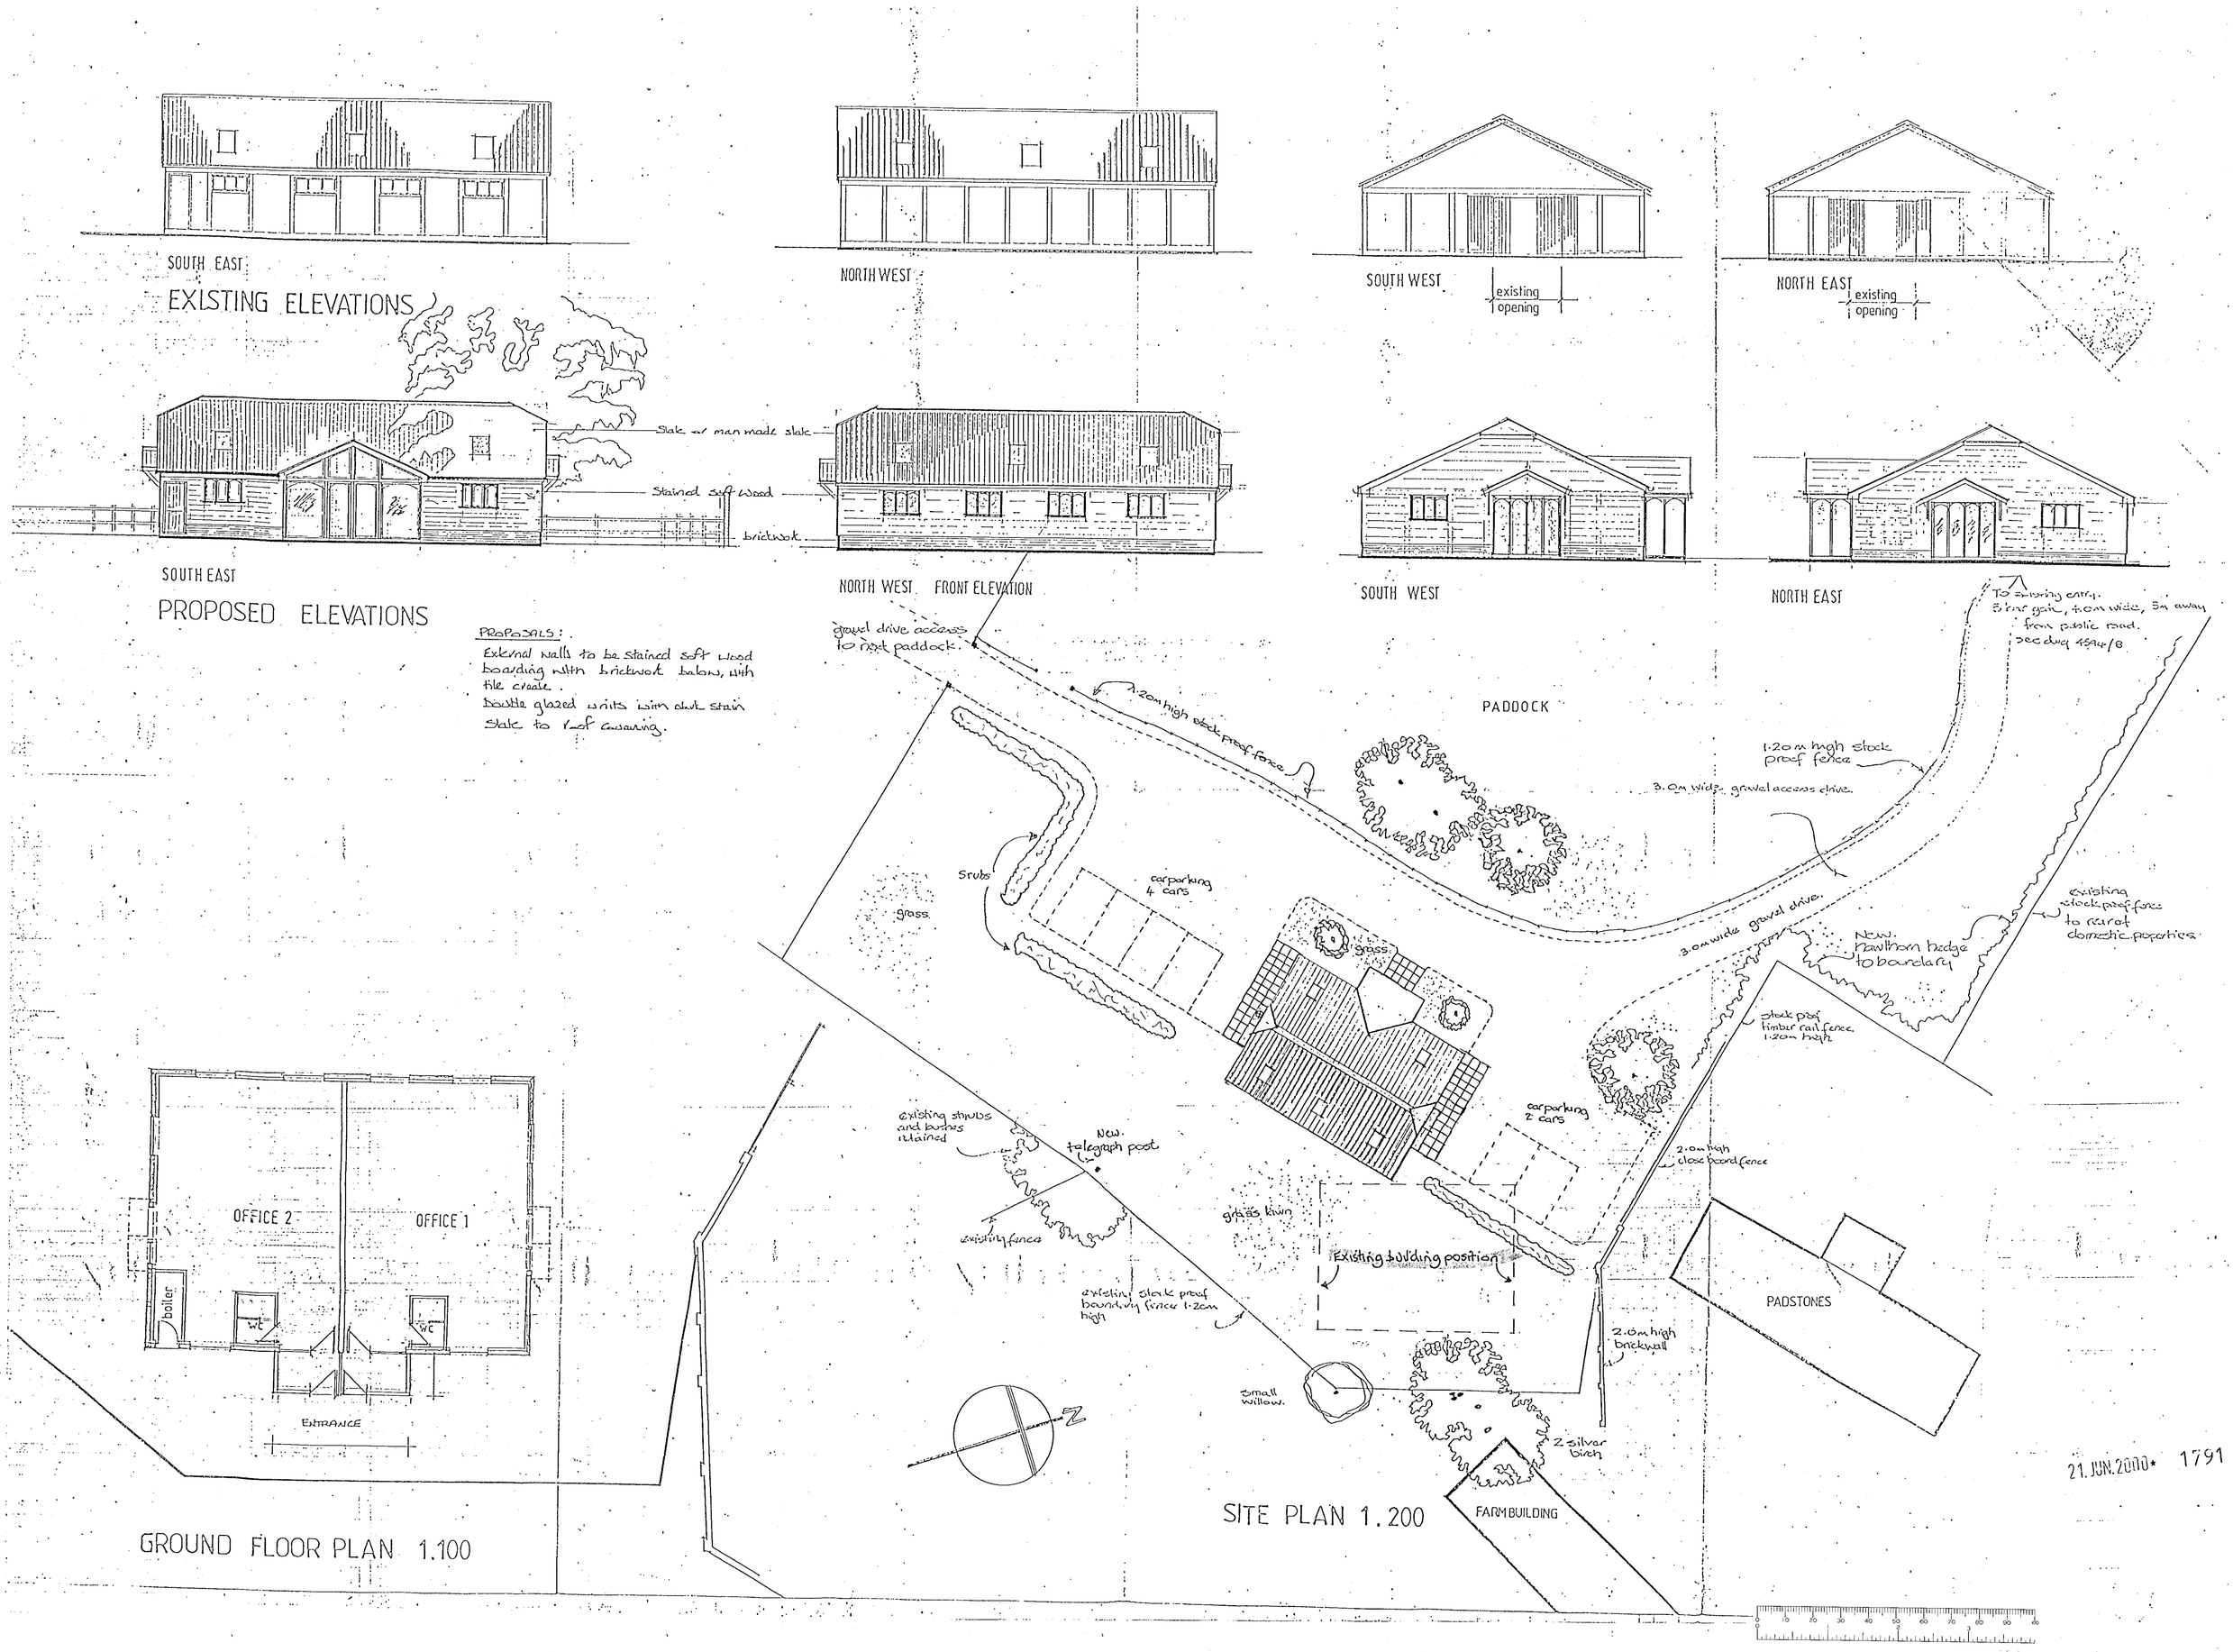
SOUTH EAST
EXISTING ELEVATIONS
NORTH WEST
SOUTH WEST
existing opening
NORTH EAST
existing opening
Slate or man made slate
Stained soft wood
brickwork
SOUTH EAST
PROPOSED ELEVATIONS
NORTH WEST FRONT ELEVATION
SOUTH WEST
NORTH EAST
PROPOSALS:
External walls to be stained soft wood boarding with brickwork below, with tile create.
Double glazed units with dark stain
Slate to roof covering.
gravel drive access to next paddock.
1.20m high stock proof fence
PADDOCK
To existing entry. 5 bar gate, 4.0m wide, 5m away from public road. see dwg 4594/8
1.20m high stock proof fence
3.0m wide gravel access drive.
3.0m wide gravel drive.
existing stock proof fence to rear of domestic properties
New hawthorn hedge to boundary
stock proof timber rail fence 1.20m high
Shrubs
grass
carparking 4 cars
grass
carparking 2 cars
2.0m high close board fence
existing shrubs and bushes retained
New telegraph post
existing fence
grass lawn
Existing building position
existing stock proof boundary fence 1.20m high
PADSTONES
2.0m high brickwall
small willow.
2 silver birch
FARMBUILDING
N
OFFICE 2
OFFICE 1
boiler
WC
WC
ENTRANCE
GROUND FLOOR PLAN 1.100
SITE PLAN 1.200
21.JUN.2000* 1791