20.JUN.2000* 1790

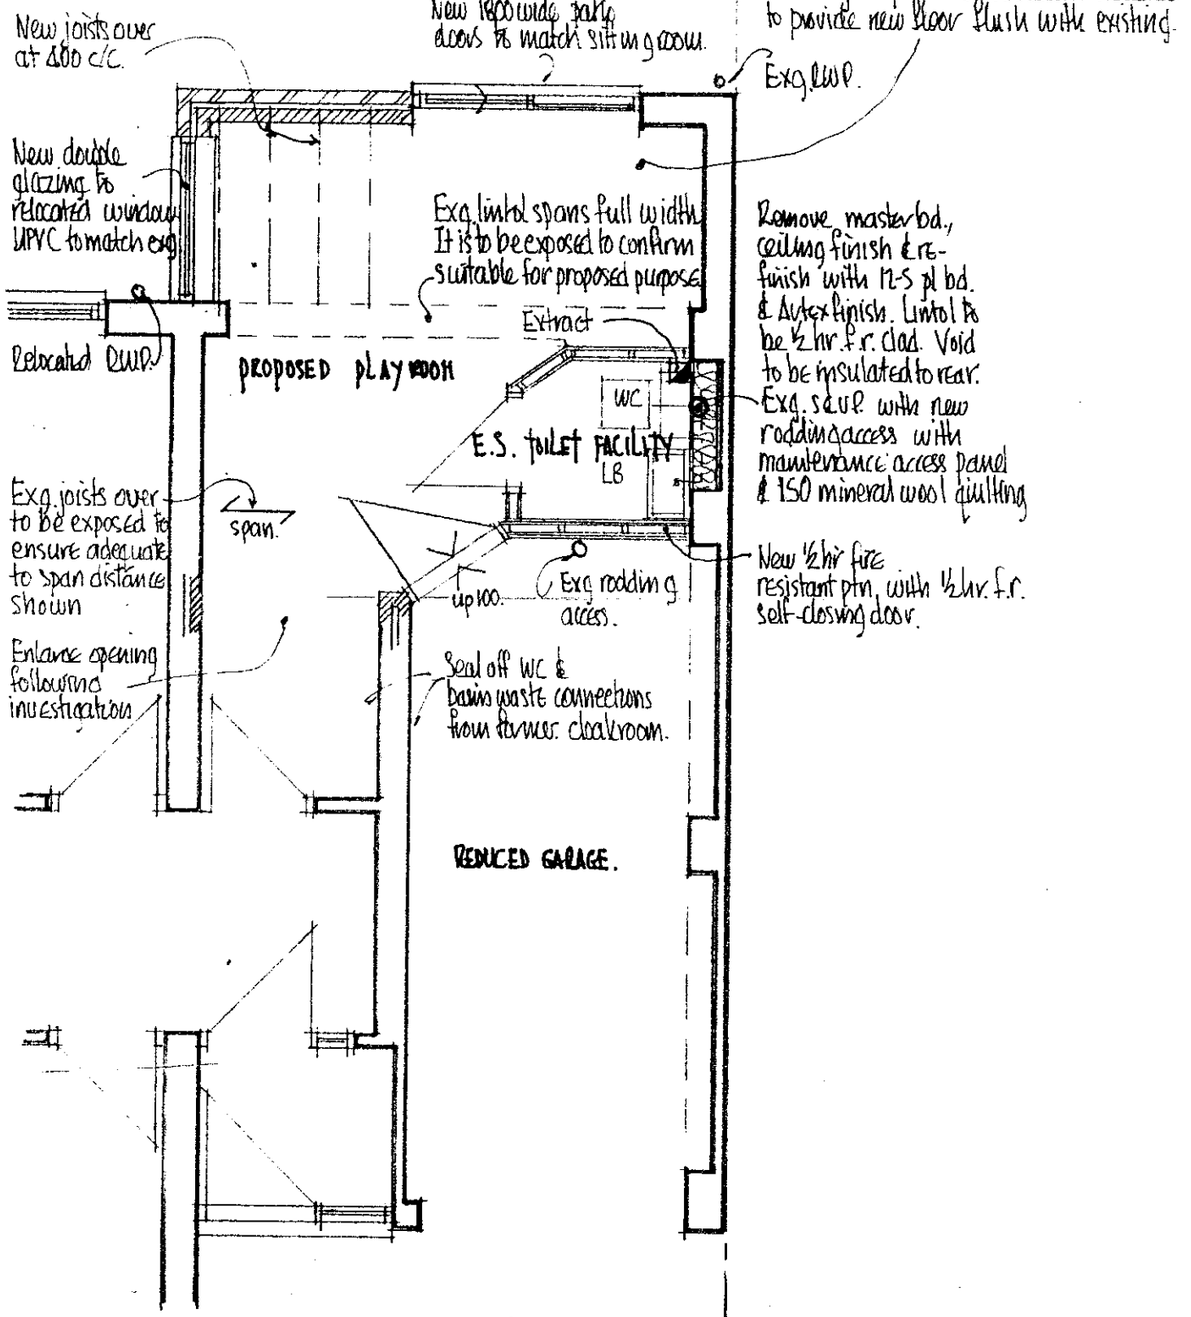

PART GROUND FLOOR PLAN AS PROPOSED.

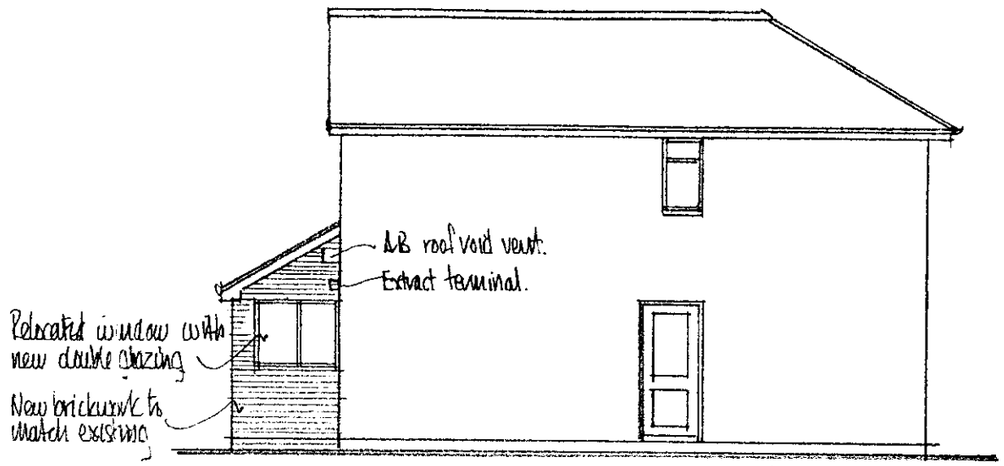

SIDE ELEVATION (WSW) AS PROPOSED

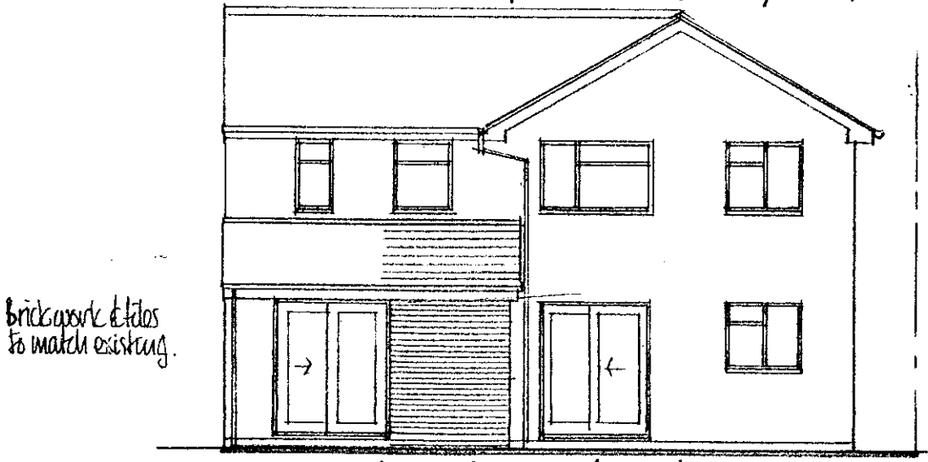

REAR ELEVATION (SSE) AS PROPISED.

61, BOWYER CRESENT, WOKINGHAM, BERKSHIRE, RG40 1TF

ROGER PRING & SONS
ARCHITECTURAL & SURVEYING CONSULTANTS
278, NINE MILE RIDE, FINCHAMPSTEAD, WOKINGHAM, BERKS., RG40 3NT.
☎ 0118 973 3502 FAX 0118 973 6290

DRG. No: 00/298/4 SCALE: 1:50&100 DATE: JUNE '00.
REVISIONS:

20.JUN.2000* 1790

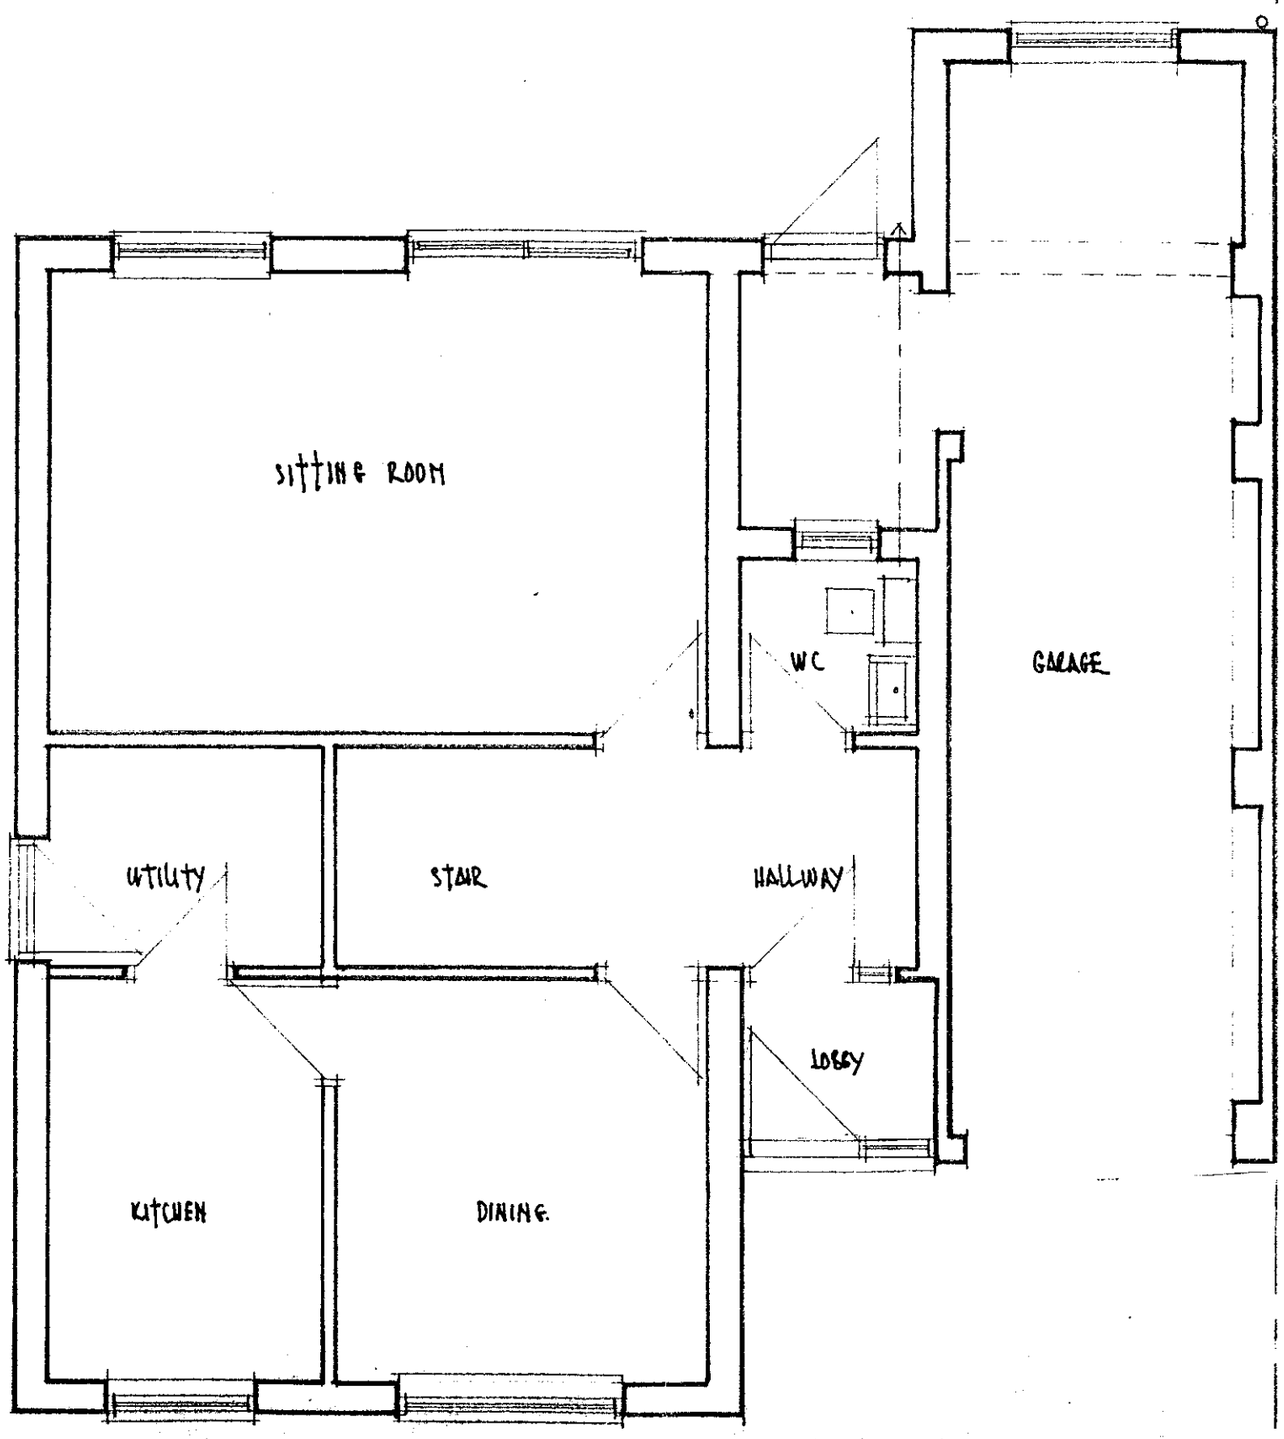

GROUND FLOOR: AS EXISTING

61, BOWYER CRESENT, WOKINGHAM, BERKSHIRE, RG40 1TF

ROGER PRING & SONS
ARCHITECTURAL & SURVEYING CONSULTANTS
278, NINE MILE RIDE, FINCHAMPSTEAD, WOKINGHAM, BERKS, RG40 3NT.
☎ 0118 973 3502 FAX 0118 973 6290

DRG No: 00/298/2 SCALE: 1:50 DATE: JUNE '00.
REVISIONS:

20.JUN.2000* 1790

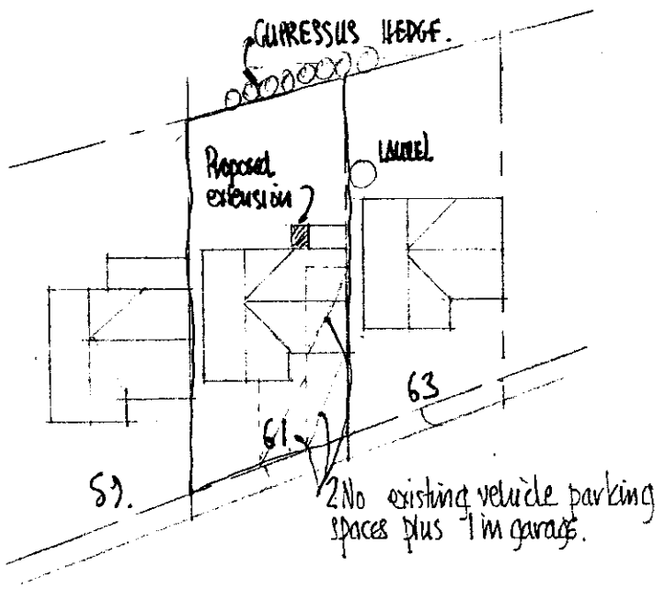

SITE PLAN 1:500

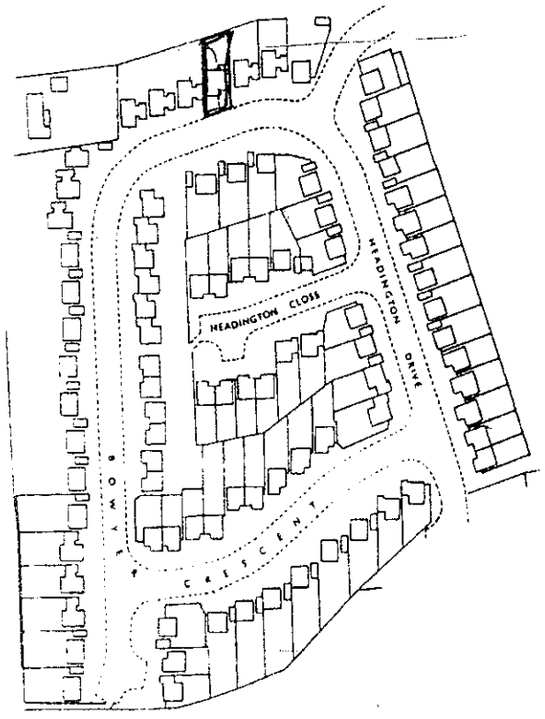

LOCATION PLAN 1:2500

ROGER PRING & SONS
ARCHITECTURAL & SURVEYING CONSULTANTS
278, NINE MILE RIDE, FINCHAMPSTEAD, WOKINGHAM, BERKS., RG40 3NT.
☎ 0118 973 3502 FAX 0118 973 6290

DRG. No: 00/238/1 SCALE: 1:50 DATE: JUNE '00.
REVISIONS:

61, BOWYER CRESENT, WOKINGHAM, BERKSHIRE, RG40 1TF

20. JUN. 2000* 1790

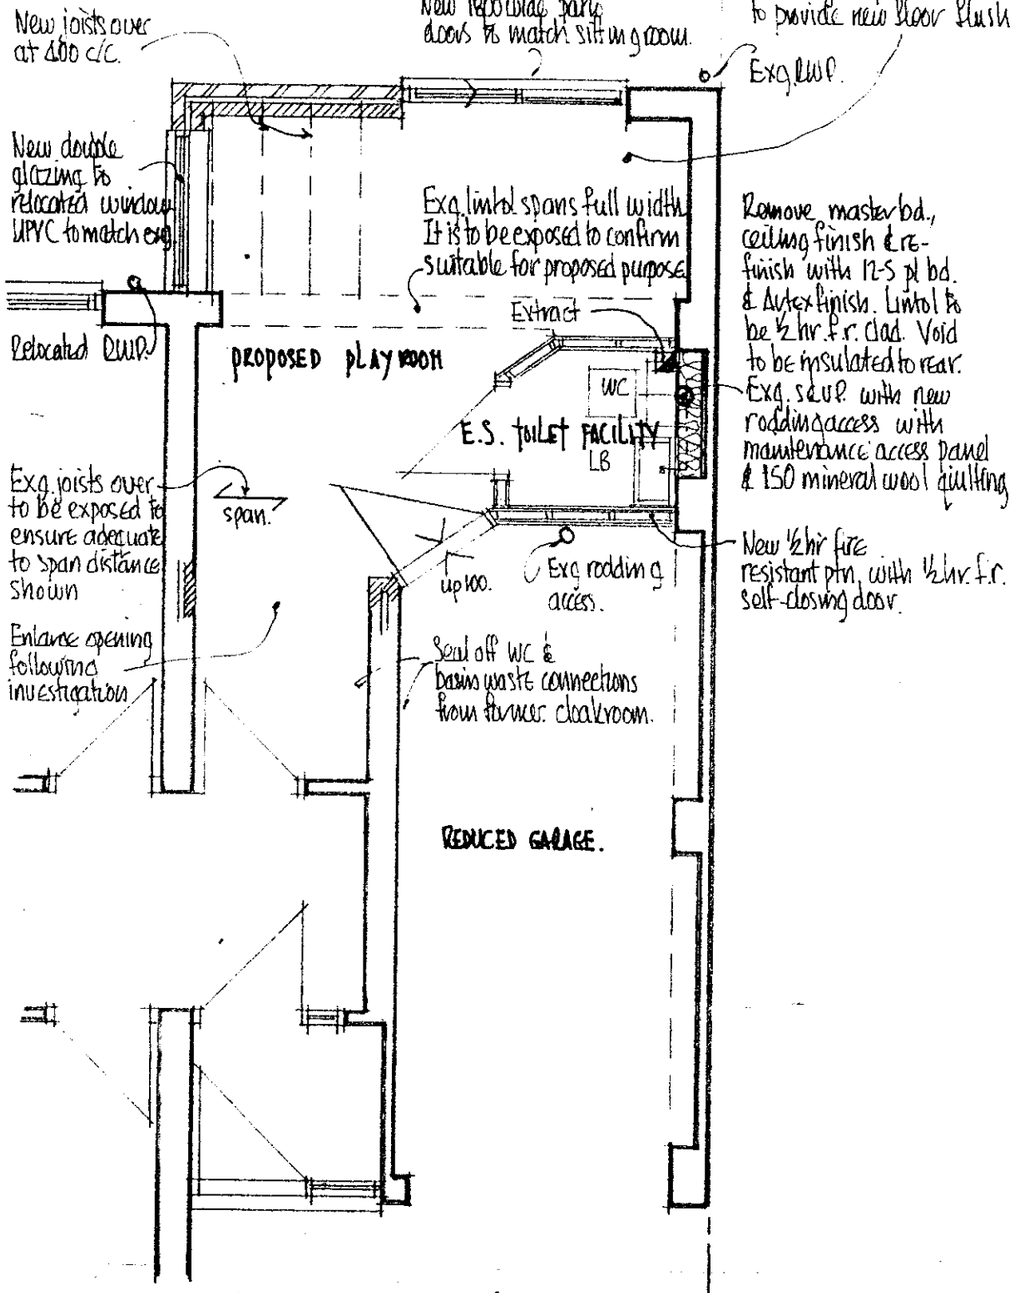

PART GROUND FLOOR PLAN AS PROPOSED.

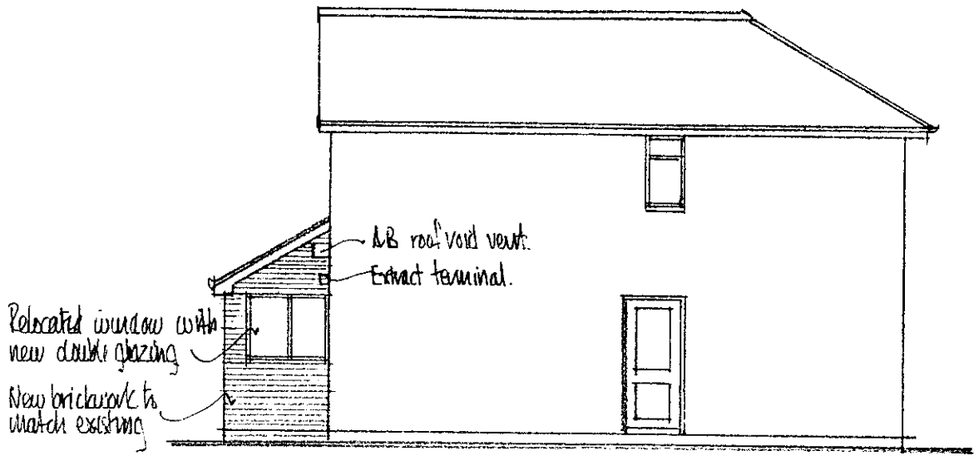

SIDE ELEVATION (WSW) AS PROPOSED

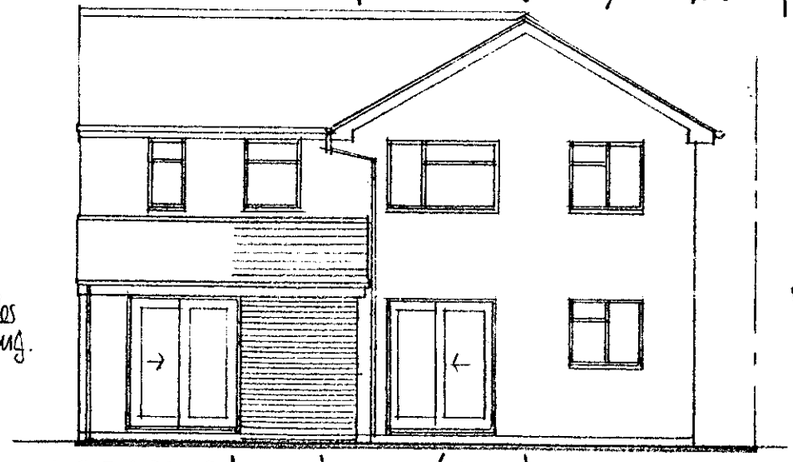

REAR ELEVATION (SSE) AS PROPOSED.

APPROVED

61, BOWYER CRESENT, WOKINGHAM, BERKSHIRE, RG40 1TF

ROGER PRING & SONS
ARCHITECTURAL & SURVEYING CONSULTANTS
278, NINE MILE RIDE, FINCHAMPSTEAD, WOKINGHAM, BERKS. RG40 3NT.
☎ 0118 973 3502 FAX 0118 973 6290

DRG. No: 00/298/4 SCALE: 1:50&100 DATE: JUNE '00. 3/8/00
REVISIONS:

20. JUN. 2000* 1790

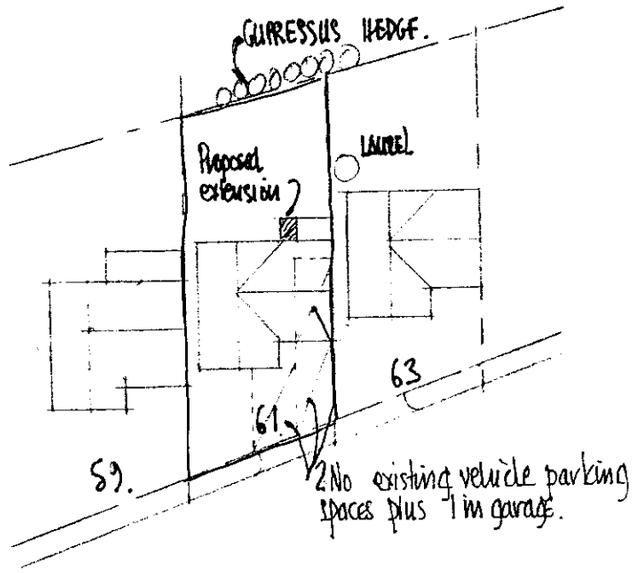

SITE PLAN 1:500

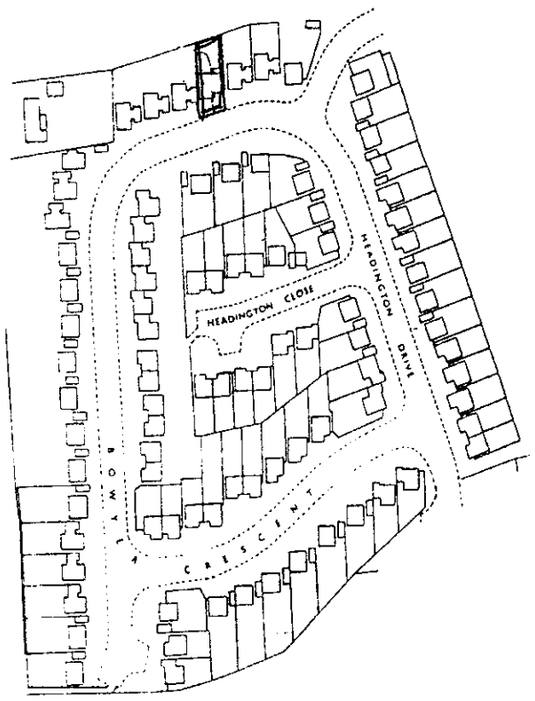

LOCATION PLAN 1:2500

APPROVED

61, BOWYER CRESENT, WOKINGHAM, BERKSHIRE, RG40 1TF

ROGER PRING & SONS
ARCHITECTURAL & SURVEYING CONSULTANTS
278, NINE MILE RIDE, FINCHAMPSTEAD, WOKINGHAM, BERKS, RG40 3NT.
☎ 0118 973 3502 FAX 0118 973 6290

DRG. No: 00/298/1 SCALE: 1:50 DATE: JUNE '00.
REVISIONS:

CP 31/8/00.

20. JUN. 2000* 1790

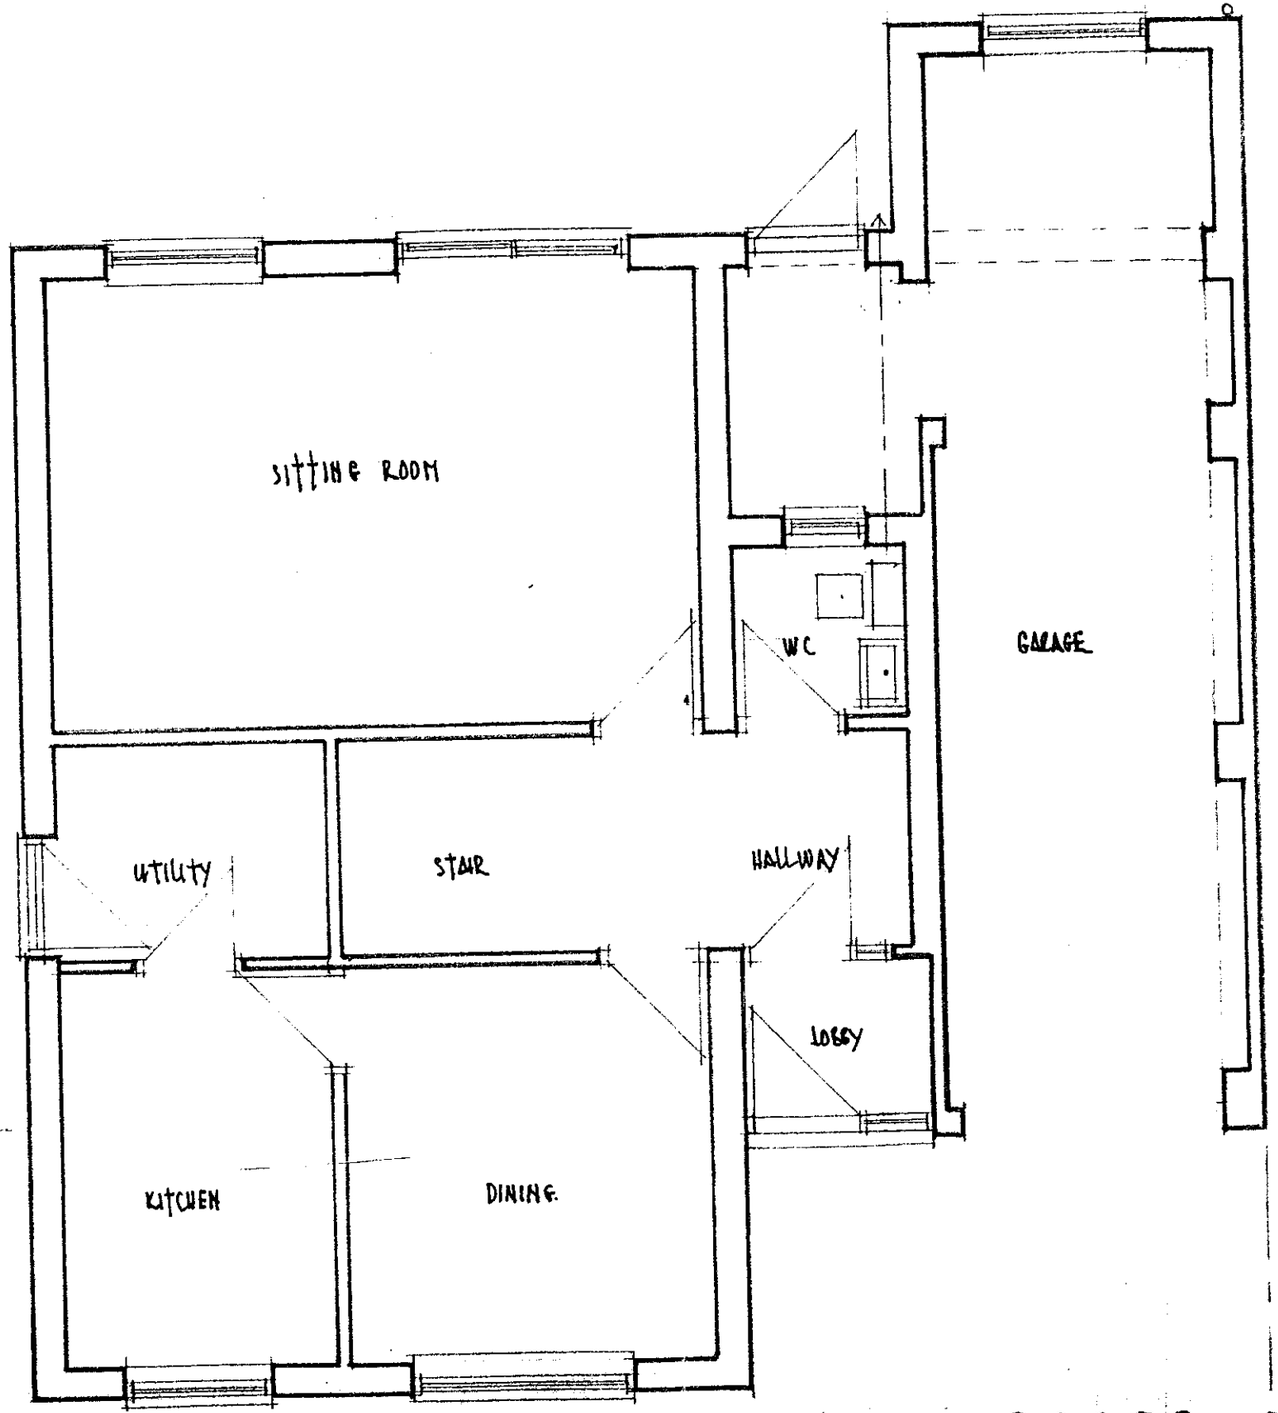

GROUND FLOOR: AS EXISTING

APPROVED

61, BOWYER CRESENT, WOKINGHAM, BERKSHIRE, RG40 1TF

ROGER PRING & SONS
ARCHITECTURAL & SURVEYING CONSULTANTS
278, NINE MILE RIDE, FINCHAMPSTEAD, WOKINGHAM, BERKS., RG40 3NT.
☎ 0118 973 3502 FAX 0118 973 6290

DRG. No: 00/298/2 SCALE: 1:50 DATE: JUNE '00.
REVISIONS:

20. JUN. 2000* 1790

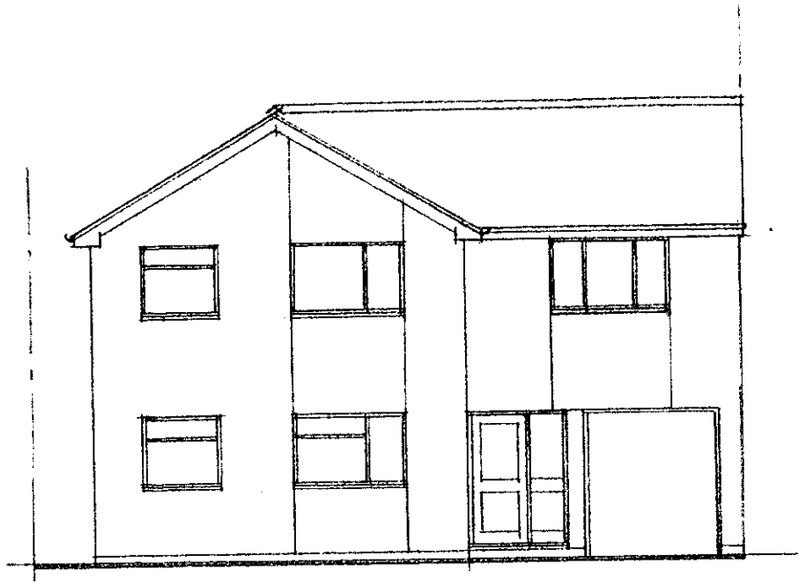

FRONT ELEVATION (NNW)

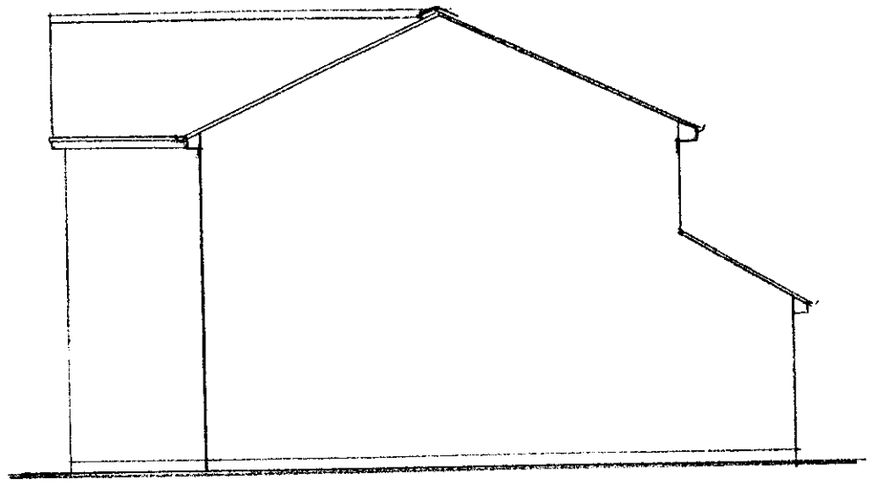

SIDE ELEVATION (ENE)



REAR ELEVATION (SSE)

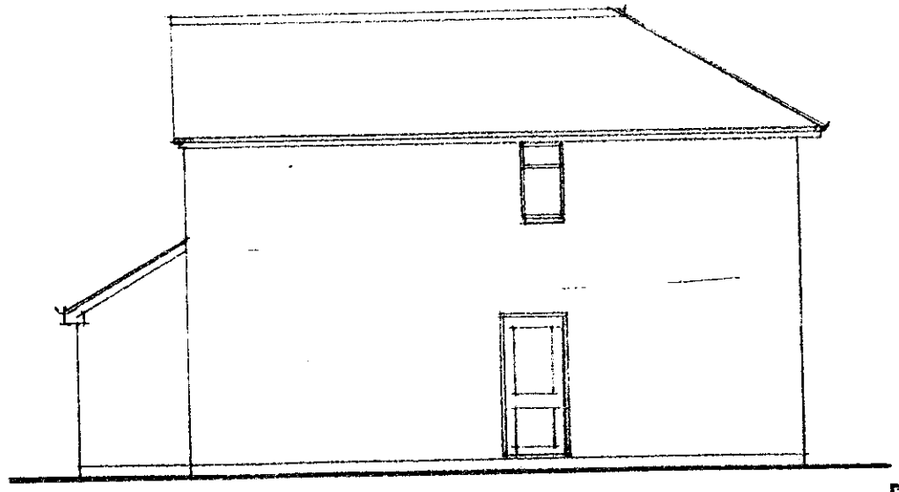

SIDE ELEVATION (WSW)

APPROVED

ELEVATIONS : AS EXISTING

61, BOWYER CRESENT, WOKINGHAM, BERKSHIRE, RG40 1TF.

ROGER PRING & SONS
ARCHITECTURAL & SURVEYING CONSULTANTS
278, NINE MILE RIDE, FINCHAMPSTEAD, WOKINGHAM, BERKS., RG40 3NT.
☎ 0118 973 3502 FAX 0118 973 6290

DRG. No: 00/298/3 SCALE: 1:100 DATE: JUNE '00.

REVISIONS: