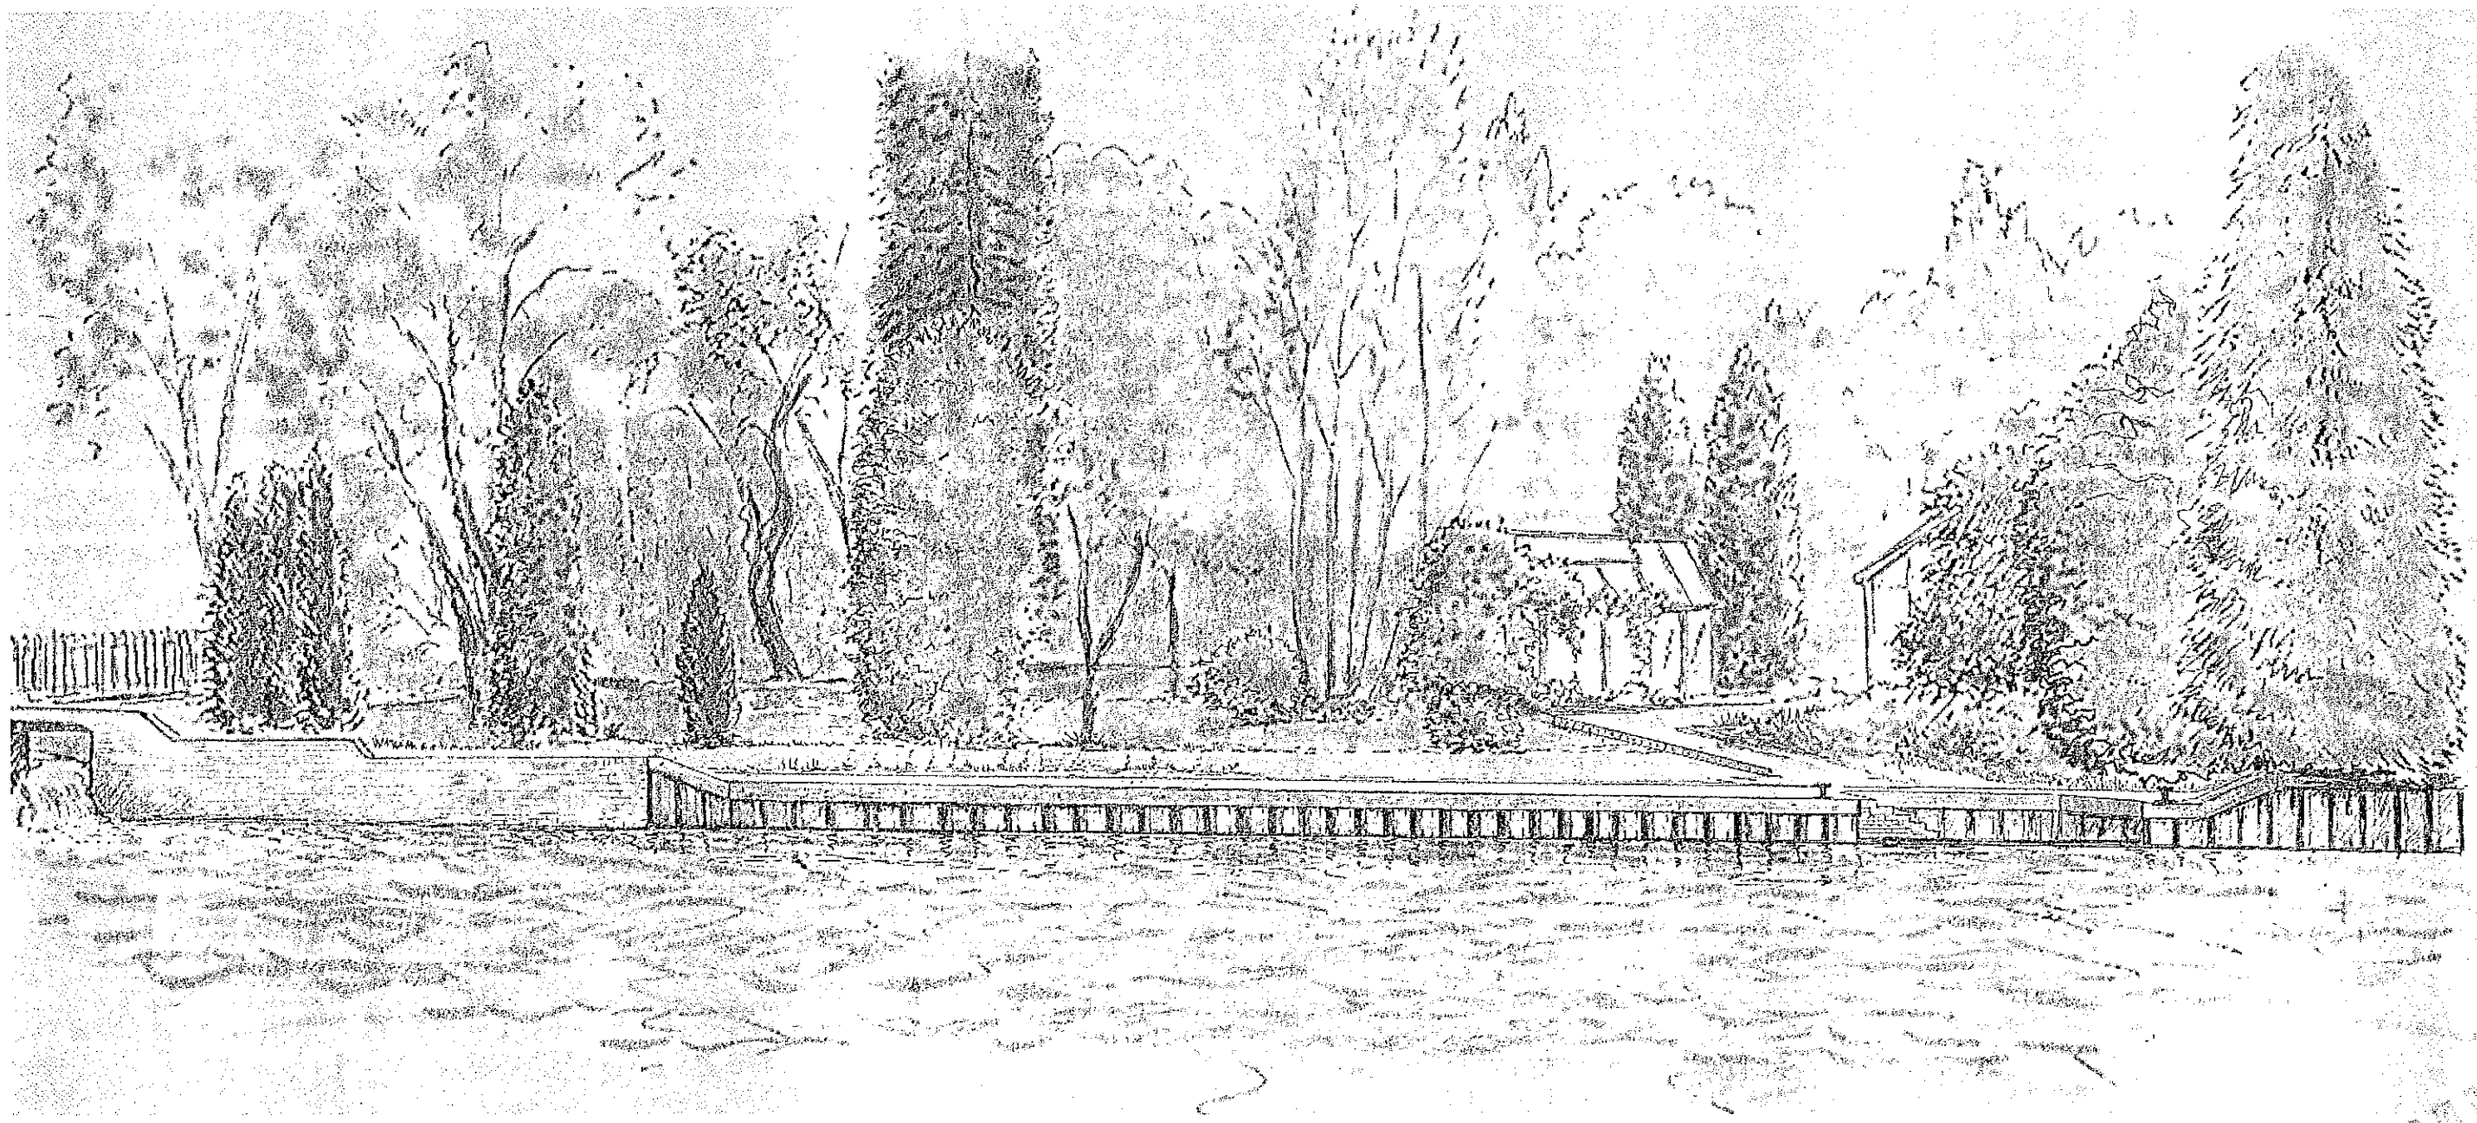



Greenford. © Building & Civil Engineering Contractors The Old Garage, The Green, Great Milton, Oxon OX44 7NP Telephone: 01844 278700 Facsimile: 01844 278225	Drawn by: Date: 27/05/2000 Scale: Do not scale	Marsh Wier Henley on Thames	Perspective drawing Drawing Number: 540/009

P00250456

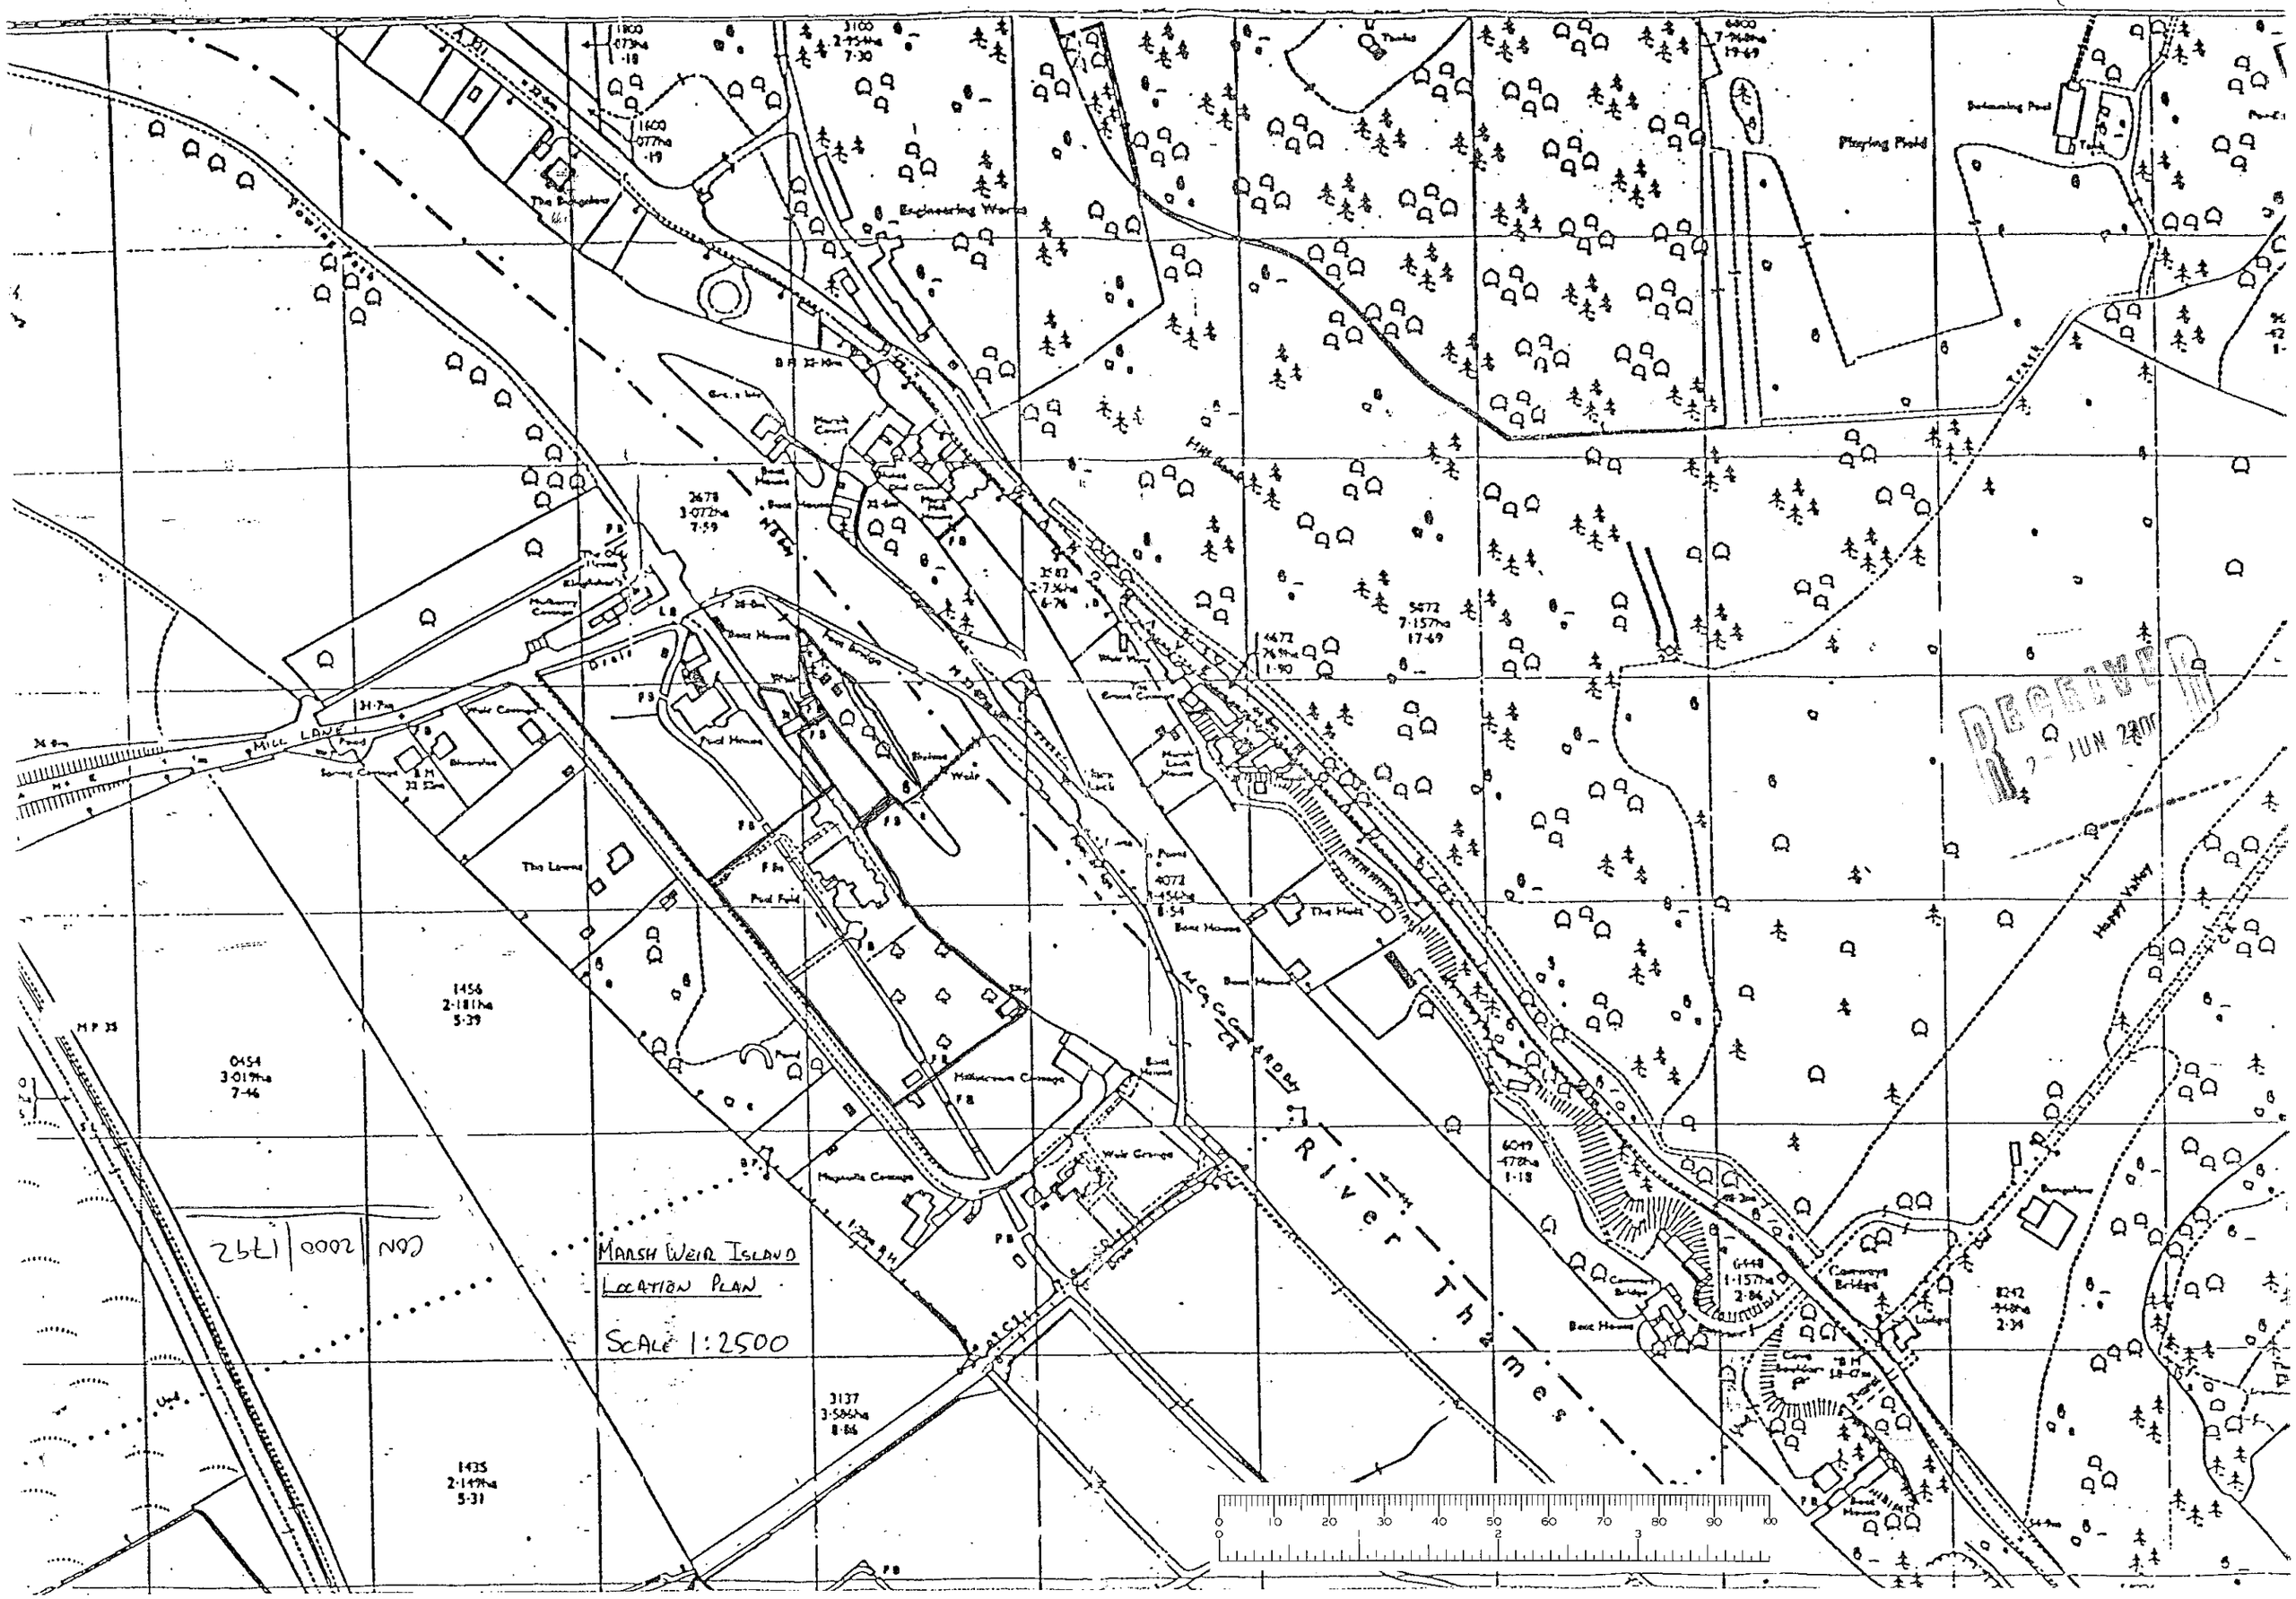

RECEIVED 2 JUN 2000

2751 | 0002 | CON

CON/2000/1932

1. ALL WORKING DIMENSIONS TO BE CHECKED ON SITE
2. DO NOT SCALE

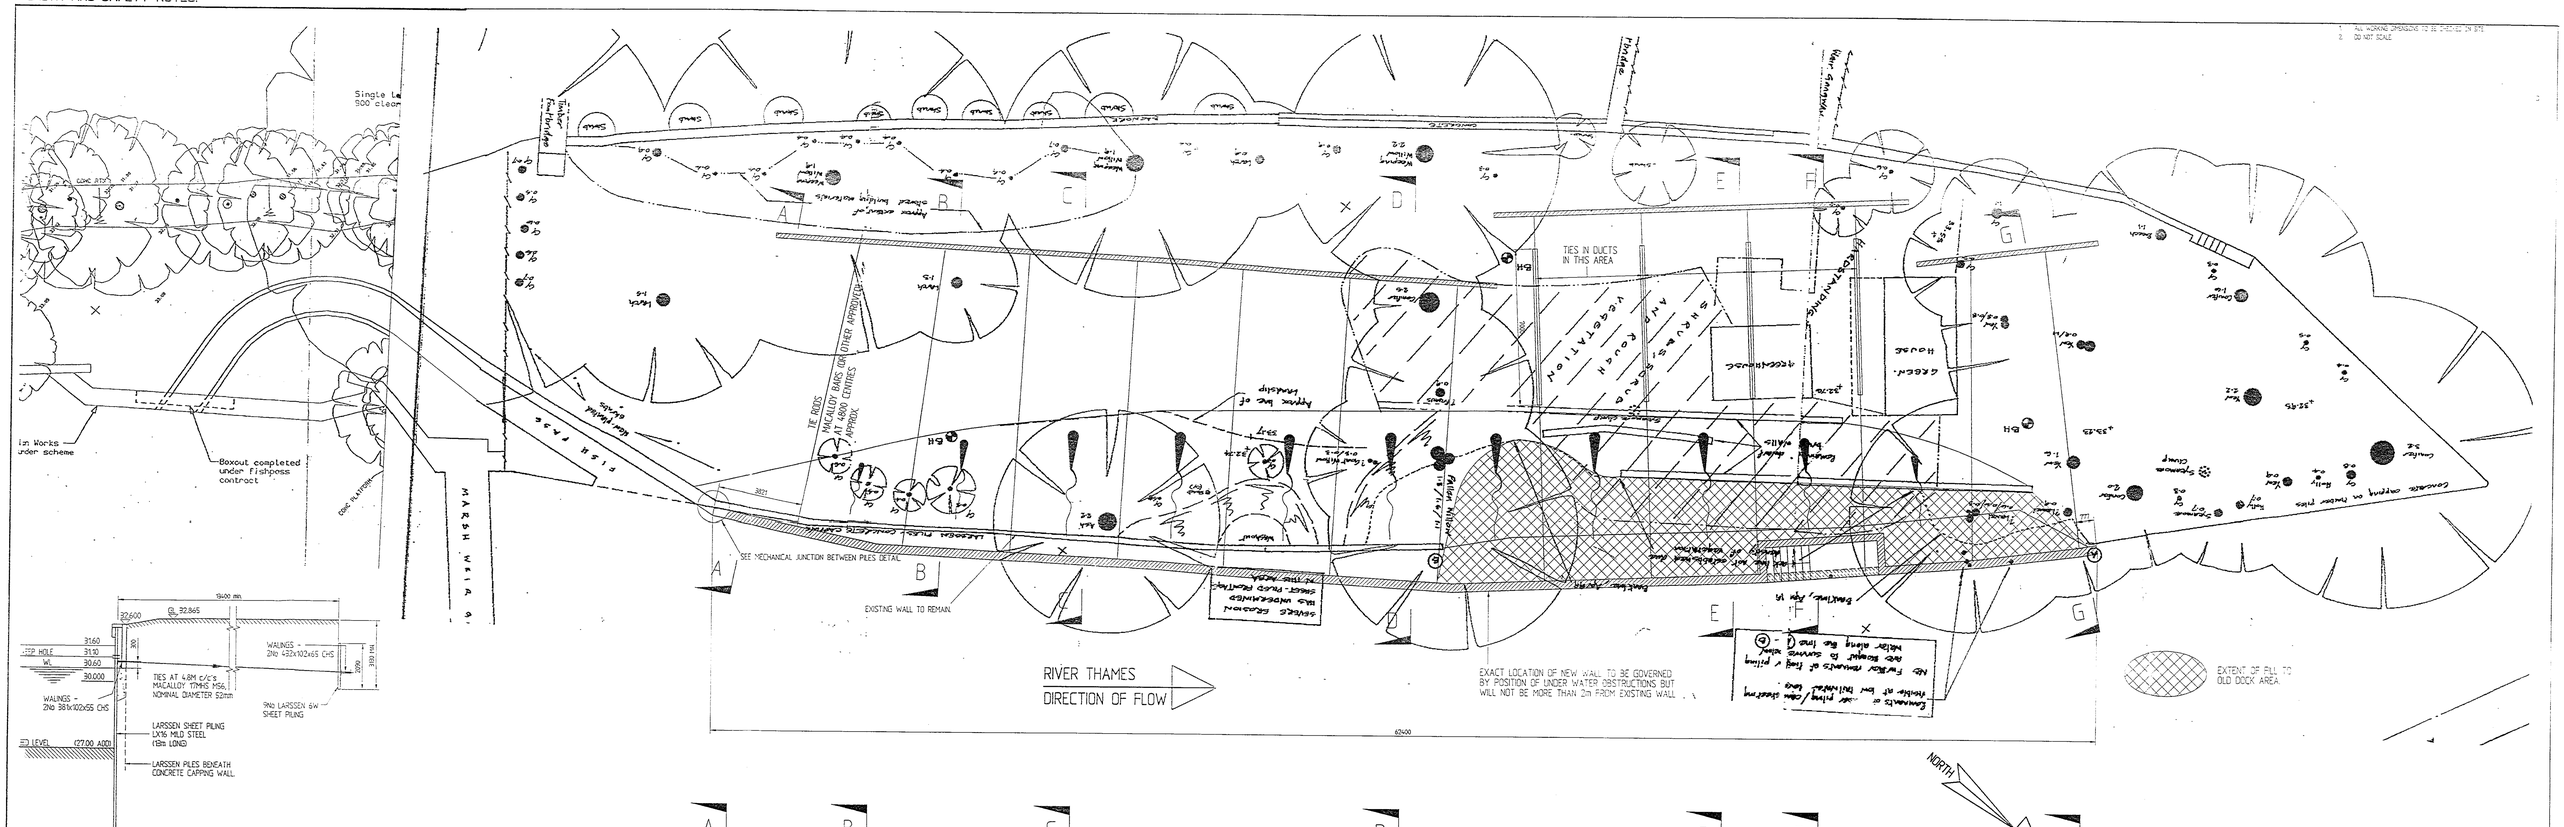

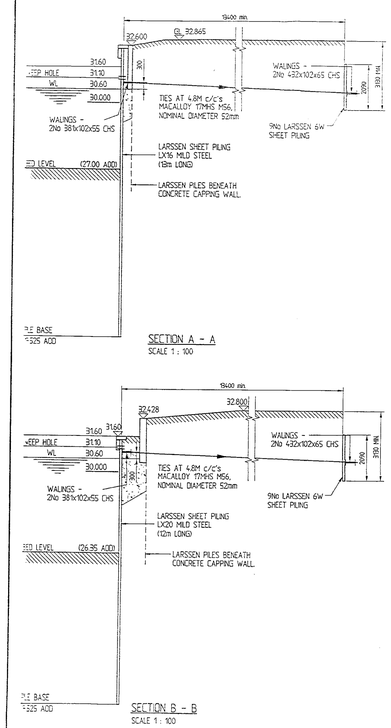

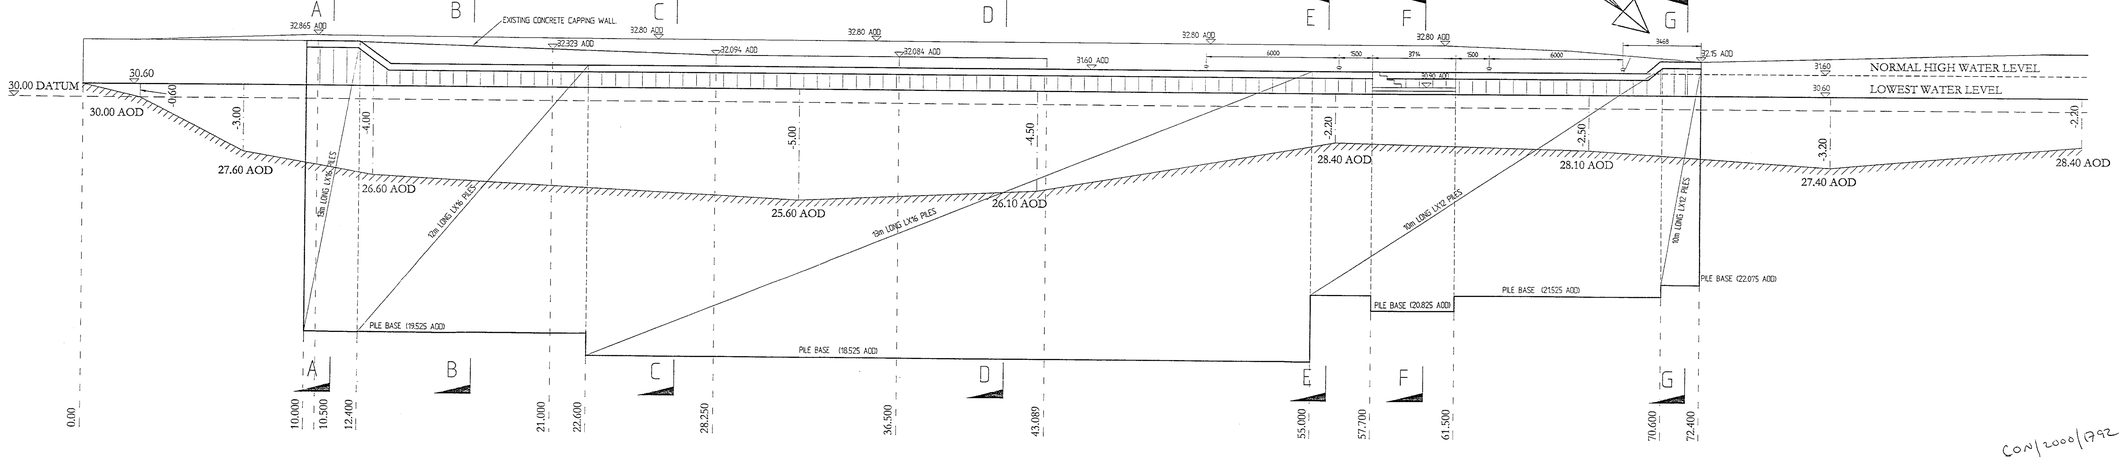

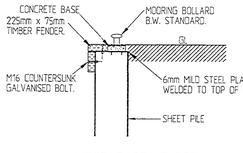

TIMBER CAPPING DETAIL.
1:25

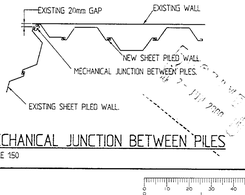

MECHANICAL JUNCTION BETWEEN PILES
SCALE 1:50

Rev.	Date	Amendment	By	Chk.
A	31.5.00	AMENDMENTS MADE	GCD	

Status: PRELIMINARY

John Newton & Partners
Consulting Civil, Structural & Environmental Engineers
Sycamore House, Woodside Road, Amersham, Bucks.
Tel: (01494) 728512. Fax: (01494) 726532.
E-mail: amersham@jnpgroup.co.uk
Web: www.jnpgroup.co.uk
• Housing • Offices • Factories
• Highways • Water • Sewers

Client	GREENFORD
Job	MARSH WEIR ISLAND
Title	EMERGENCY WORKS TO STABILIZE RIVER BANK
Drawn By	DJ
Date	23.05.00
Eng. Check	JN
Scale	1 : 100
Tech. Check	

Drawing No.	Rev.
S7316-1656-110	A