03.JUL.2000* 1888

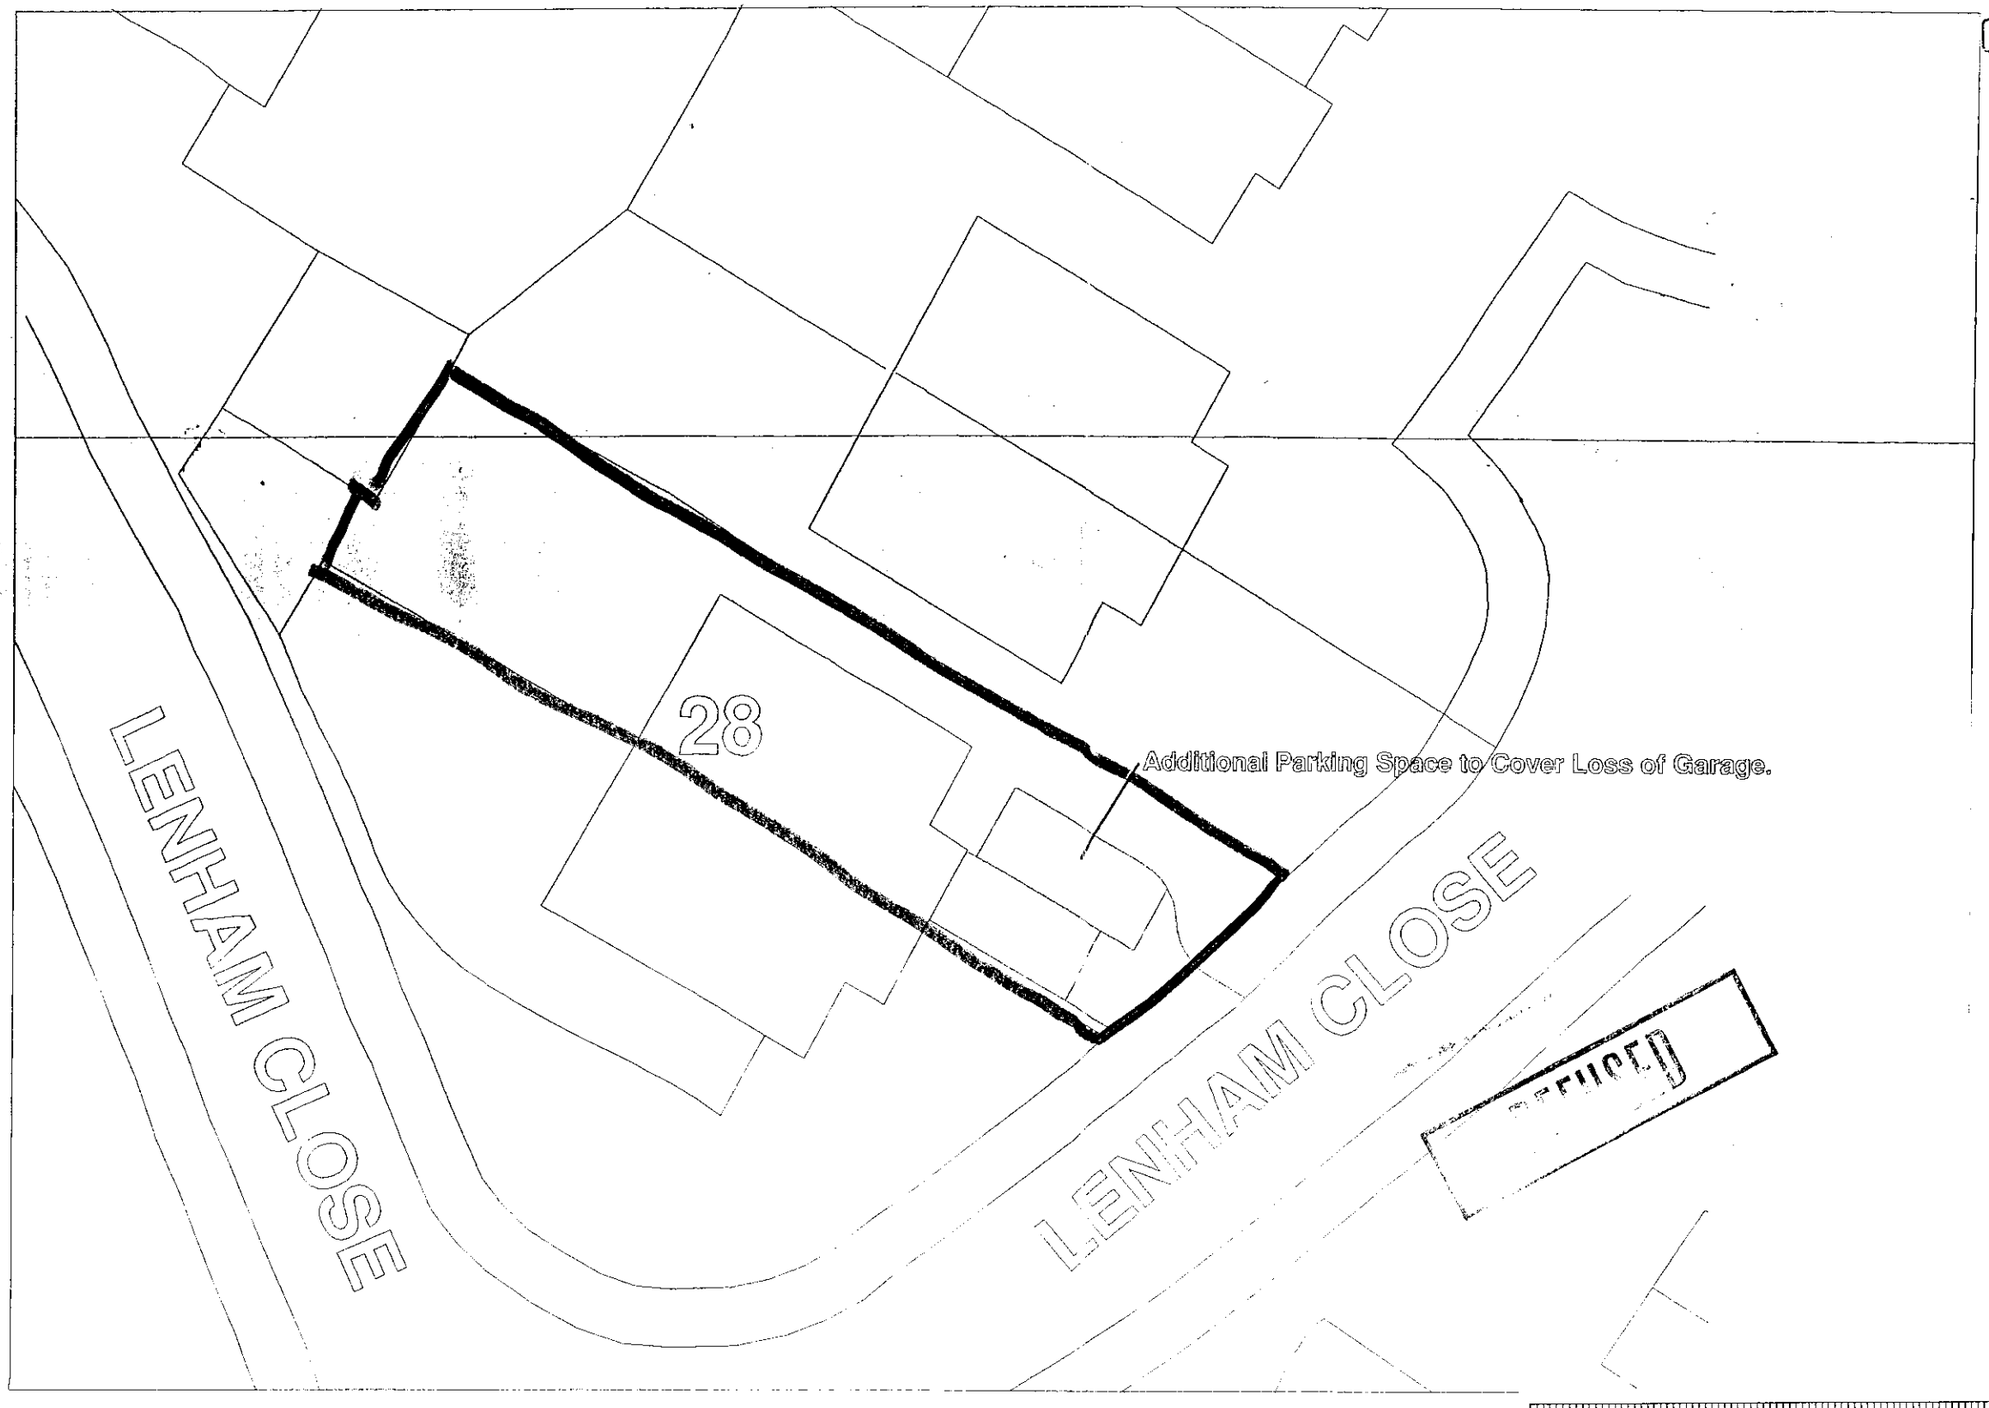

REFUSED

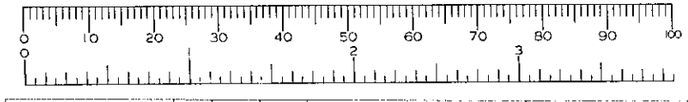

Copyright
TEW Design & Management

Do not scale from this drawing. All dimensions to be checked on site and verified before work commences.

Rev	Date	Revision
Drawn		Scale 1:200

28 LENHAM CLOSE

Conversion of Garage

BLOCK PLAN

146-PS-03

DESIGN & MANAGEMENT

SCALE FOR REFERENCE PURPOSES ONLY

03.JUL.2000* 1888

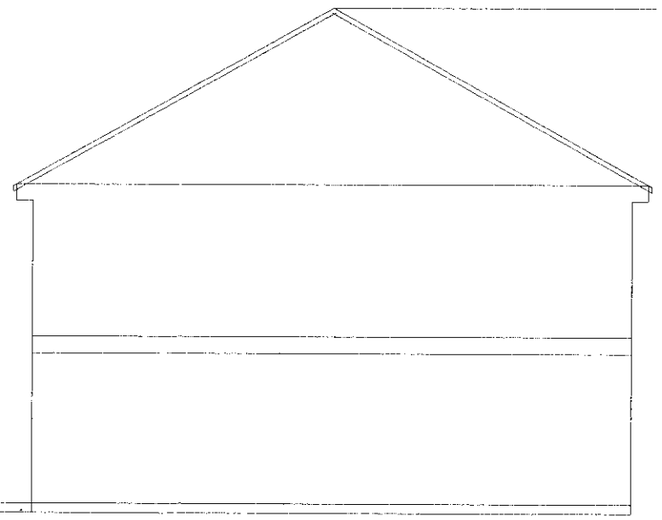

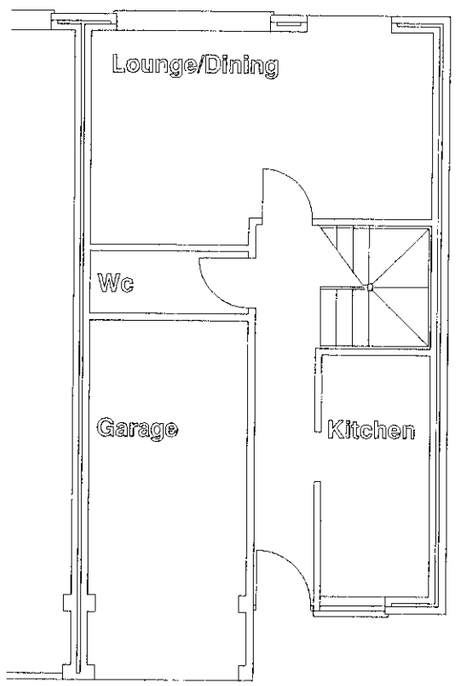

Existing GF PLans

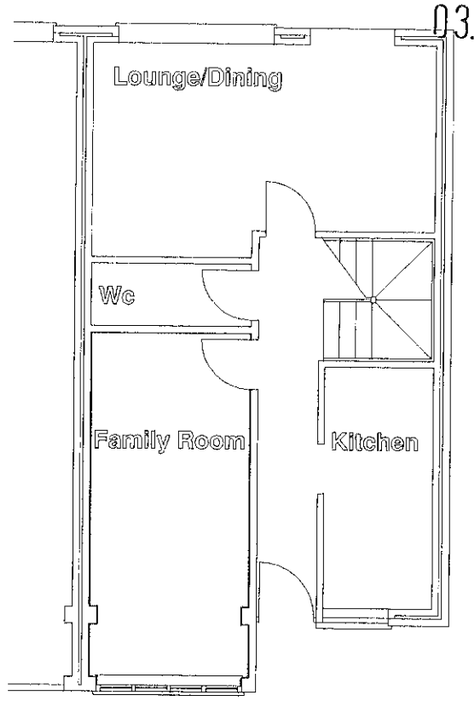

Proposed GF PLans

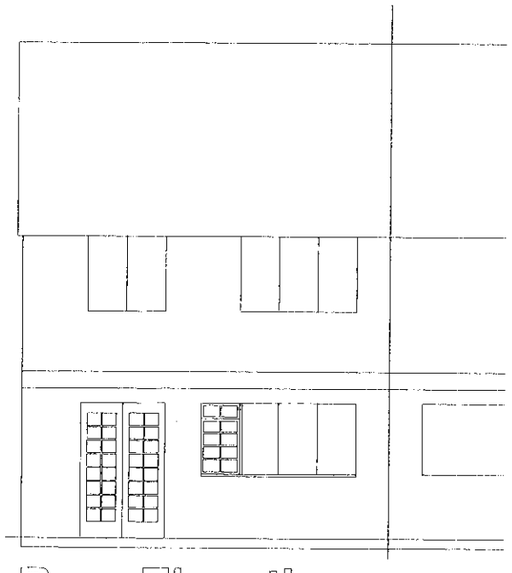

Rear Elevation

(No Change to Existing)

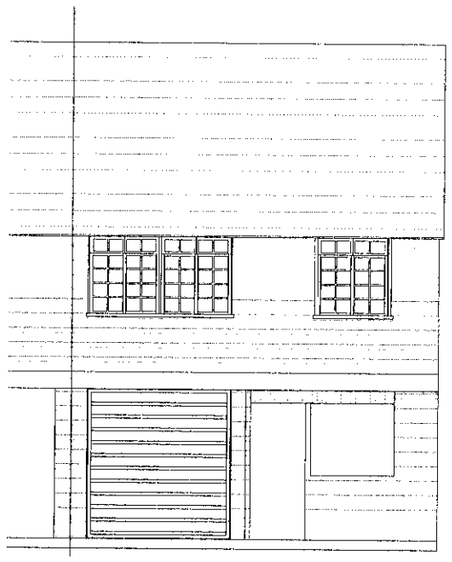

Existing Front Elev.

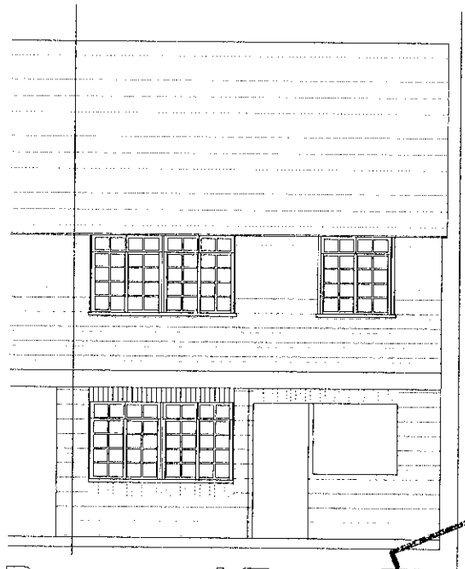

Proposed Front Elev.

REFUSED

SCALE FOR REFERENCE PURPOSES ONLY

Copyright
TEW Design & Management

The copyright extends to the contents of the drawings and any design included here on and is not specific to the site.

No copies shall be taken off this print without the express authority of TEW Design & management.

Do not scale from this drawing. All dimensions to be checked on site and verified before works commence.

146-PS-01

Rev	Date	Revision
Drawn AW	Scale 1:100	

28 Lenham Close, Wokingham
for Mrs & Mrs Alexander
Conversion of Garage

PROPOSED PLANS & ELEVATIONS

TEW
DESIGN & MANAGEMENT
3B.LOWESDEN
LAMBOURN
WOODLANDS
HUNGERFORD
RG17 7RU
Tel:01488-73657
Fax:01488-73654