This drawing is copyright and may not be reproduced without the written consent of the Architect.

TOWN PLANNING DRAWINGS ONLY

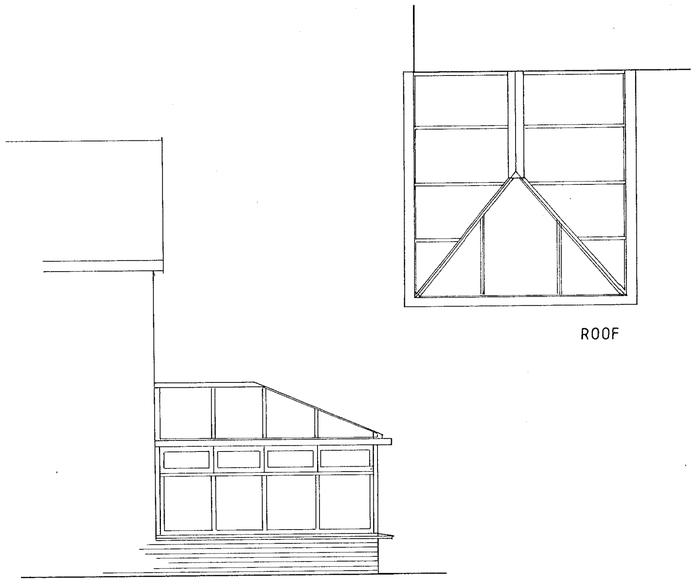

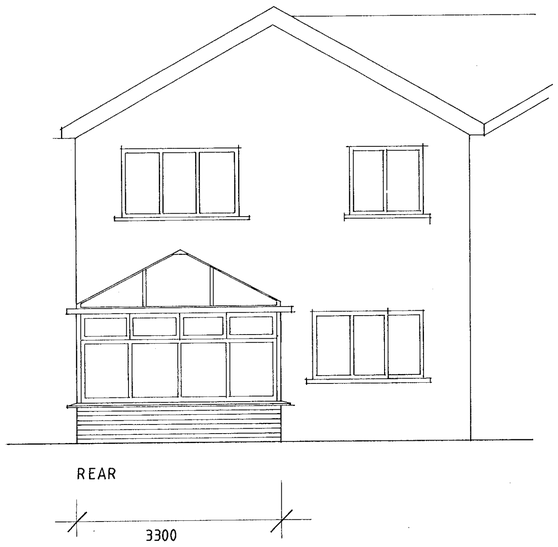

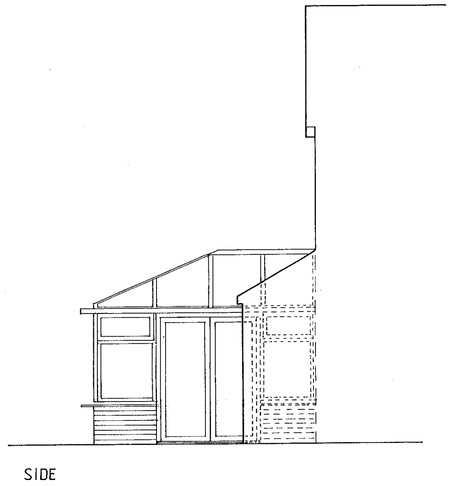

PROPOSED 1: 50 SCALE

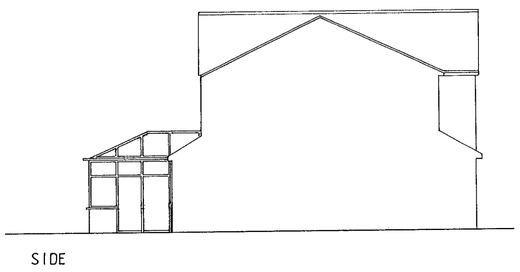

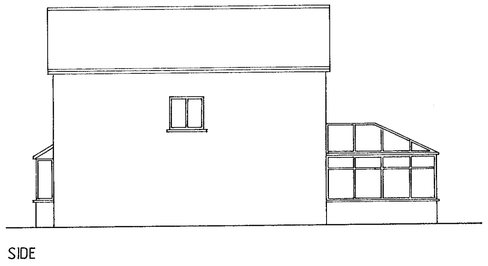

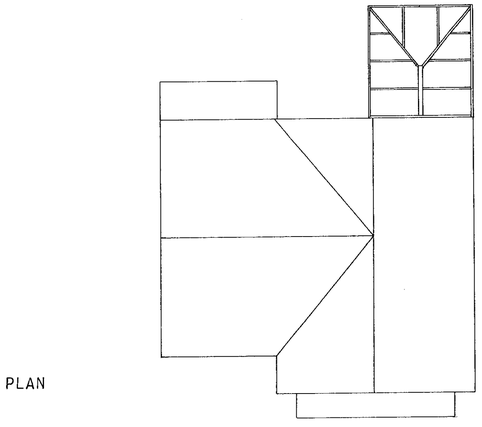



PROPOSED

SCALE 1 : 100



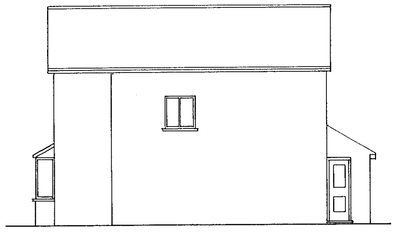

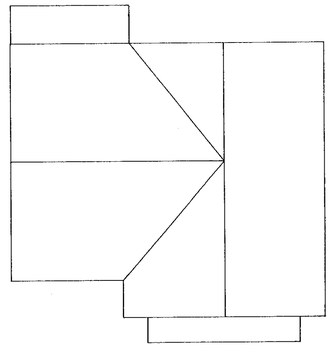



EXISTING

SCALE 1 : 100

24.JUL.2000* 2056

APPROVED

APPROVED

W. M. GRAHAM ASSOCIATES
CHARTERED ARCHITECTS
1 Rectory Road,
Wokingham,
Berkshire, RG40 1DJ,
Tel: 0118 9770464
Fax: 0118 9770482

Job
5 REMBRANDT CLOSE
WOOSEHILL
WOKINGHAM

Title
EXISTING AND PROPOSED

Scale	Date	Drawn By
AS	10 JULY 2000	RWF
Job No.	Drawing No.	Revision
2300	01	

Artworker DS(UK) 00129