

Revision: Date: Notes:

15. JUN. 2000* 1798

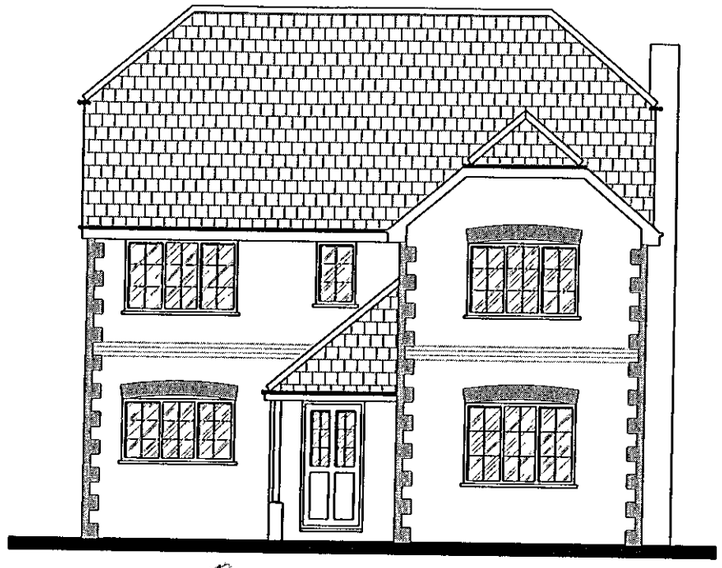


FRONT ELEVATION

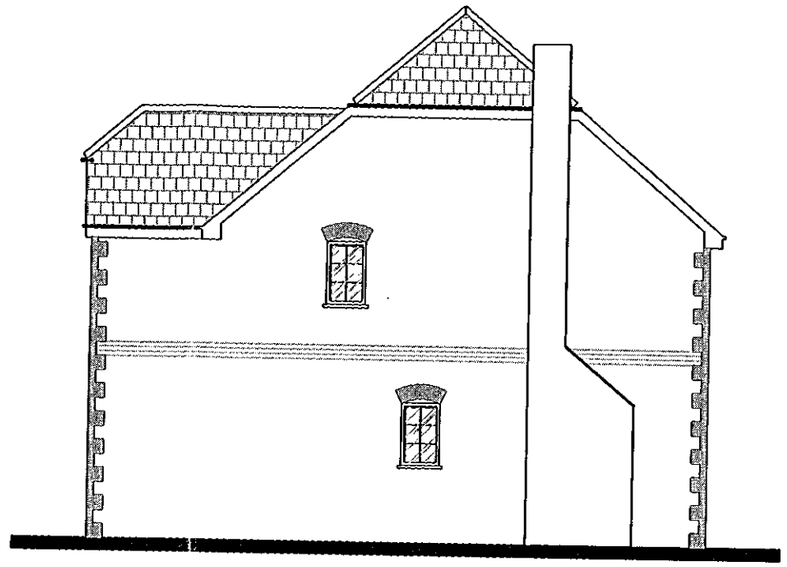


SIDE ELEVATION


SUPERSEDED

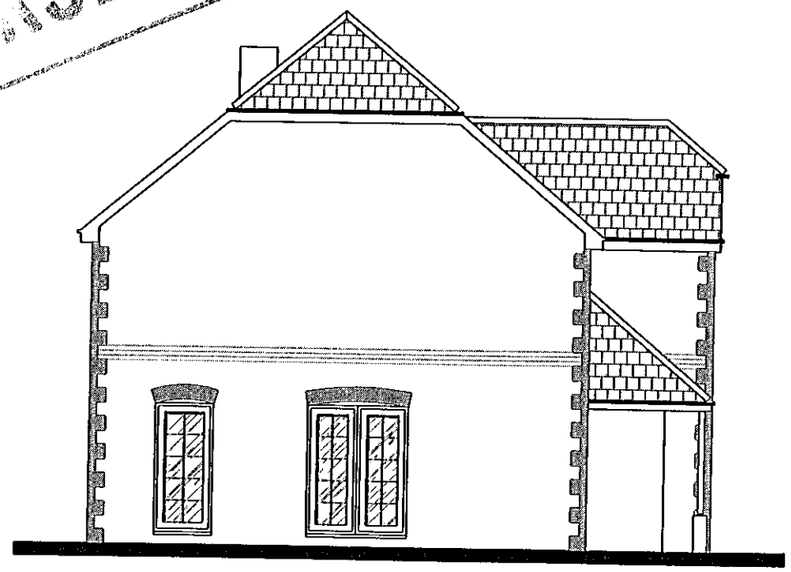

SIDE ELEVATION

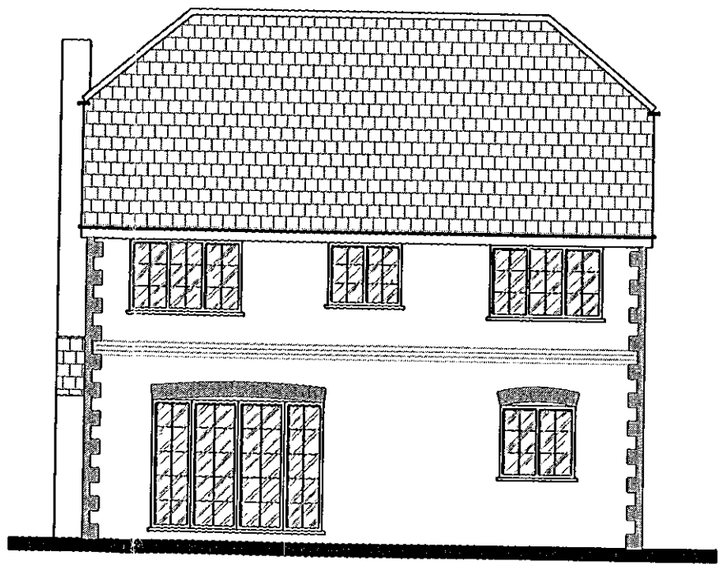

REAR ELEVATION

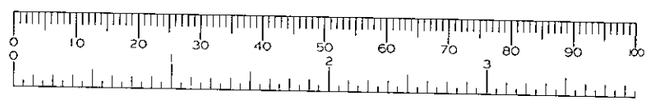

The KEEN Partnership
Culham House, 122 Castle Street
Reading, Berks RG1 7RJ

Client:
Alderkey Limited.

Job Title:
**New House at:
Drome Path,
Winnersh,
Berkshire.**

Drawing Title:
PROP. ELEVATIONS.


Scale:
1/100. A3

Date:
April. 2000.

Drawn By:
P.J.M.

Drawing No.:
7191-00-05.

Tel: 0118 9510855 Fax:0118 9510866
E-mail: info@keenpartnership.co.uk

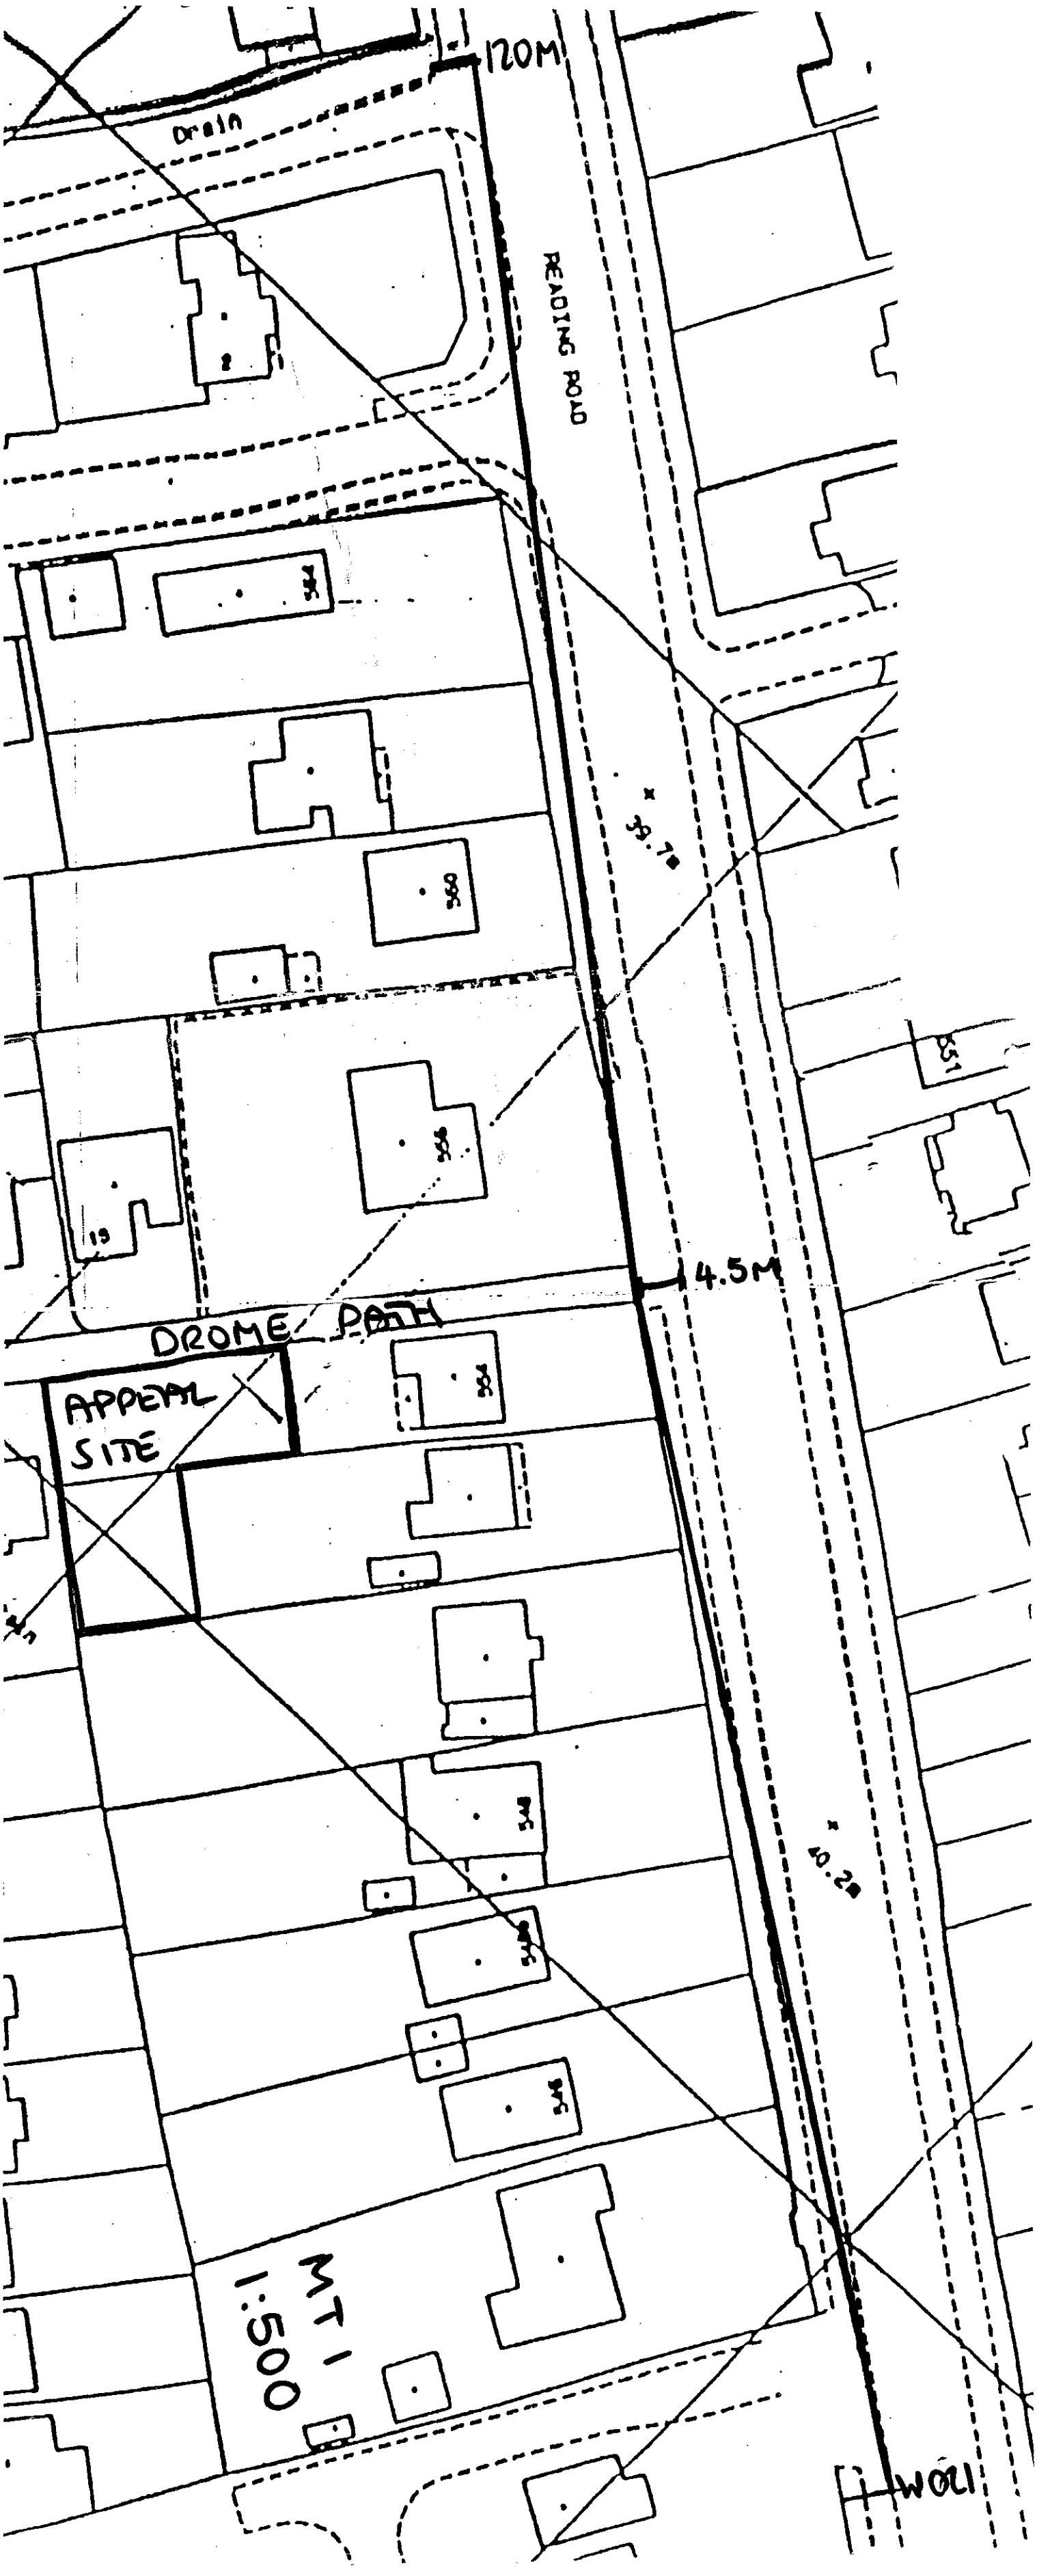
120M
DRAIN
READING ROAD
DROME PATH
APPEAL SITE
4.5M
MT - 0051 - 500

Revision: Date: Notes:


15.JUN.2000* 1798

SUPERSEDED



FRONT ELEVATION

FRONT ELEVATION.

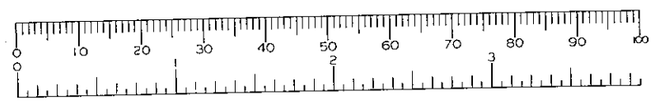

The KEEN Partnership
Culham House, 122 Castle Street
Reading, Berks RG1 7RJ

Client:
Alderkey Limited.

Job Title:
New House at:
Drome Path,
Winnersh,
Berkshire.

Drawing Title:
FRONT ELEVATION.

Scale: **1/100.** A3

Date: **April. 2000.** Drawn By: **P.J.M.**

Drawing No.:
7191-00-01.


Tel: 0118 9510855 Fax:0118 9510866
E-mail: info@keenpartnership.co.uk

APPROVED PLAN BY THE PLANNING INSPECTORATE
CONFIRMED 30.11.01 WITH Mr. KEN McKENZIE
NH

Revision:A Date:21-11-00. Notes:Design Amended.

SITE LAYOUT.

REFUSED

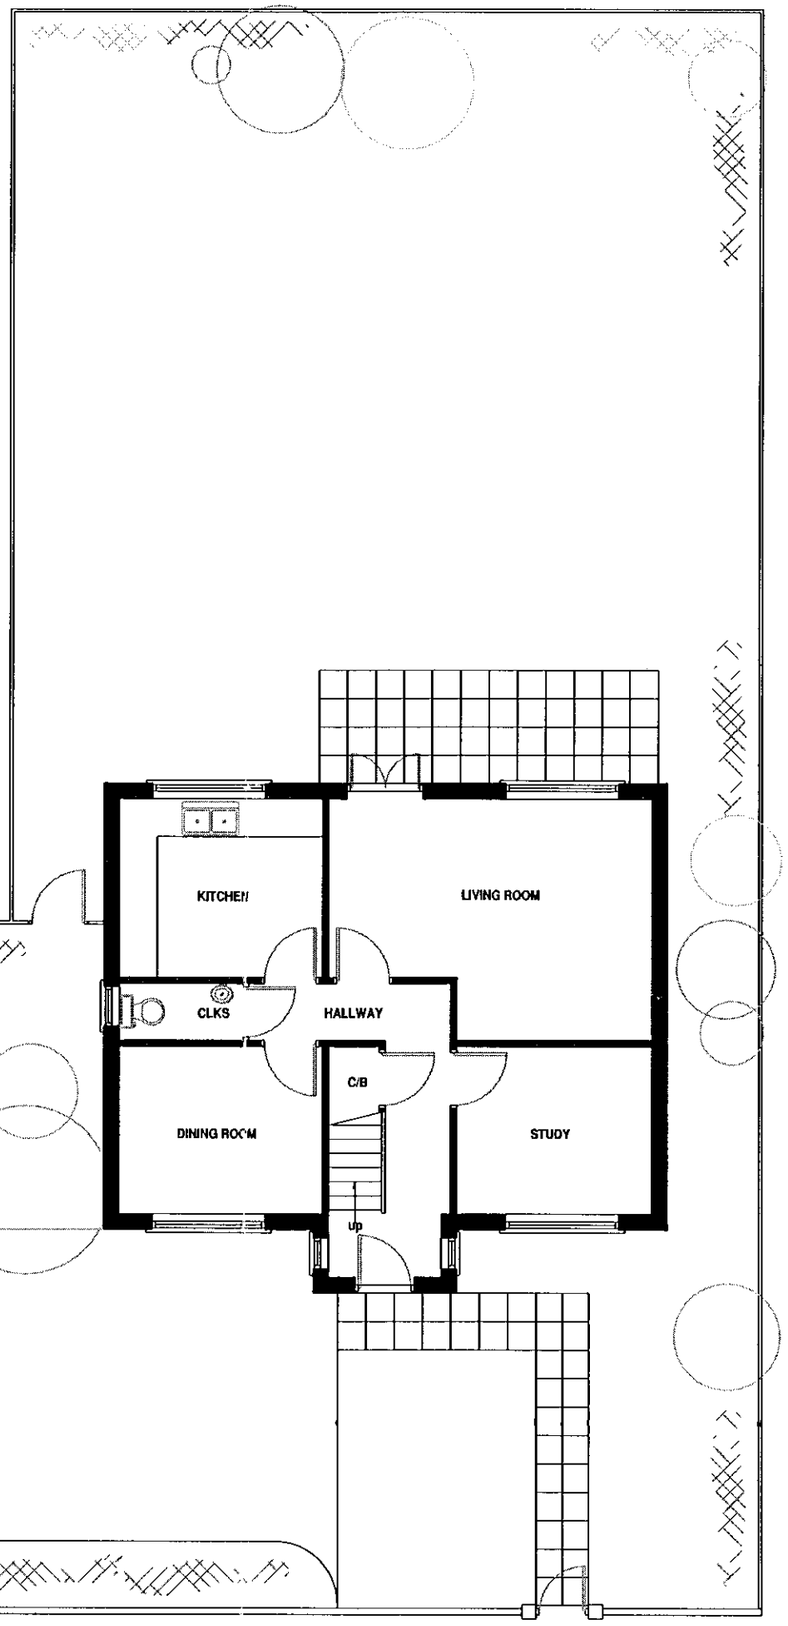

POL
DC
APP
CS
27 NOV 2000
COPIES TO:
ACK:
FILE:

The KEEN Partnership
Culham House, 122 Castle Street
Reading, Berks RG1 7RJ

Client:
Alderkey Limited.

Job Title:
New House at:
Drome Path,
Winnersh,
Berkshire.

Drawing Title:
SITE LAYOUT.

Scale:
1/100. A3

Date:
April. 2000.

Drawn By:
P.J.M.

Drawing No.:
7191-00-02A.

Tel: 0118 9510855 Fax:0118 9510866
E-mail: info@keenpartnership.co.uk


06/02

APPROVED PLAN BY PLANNING INSPECTORATE
CONFIRMED 30.11.01 WITH MR. KEN MCKENZIE
HH


Revision:A Date:21-11-00. Notes:Design Amended.




FRONT ELEVATION

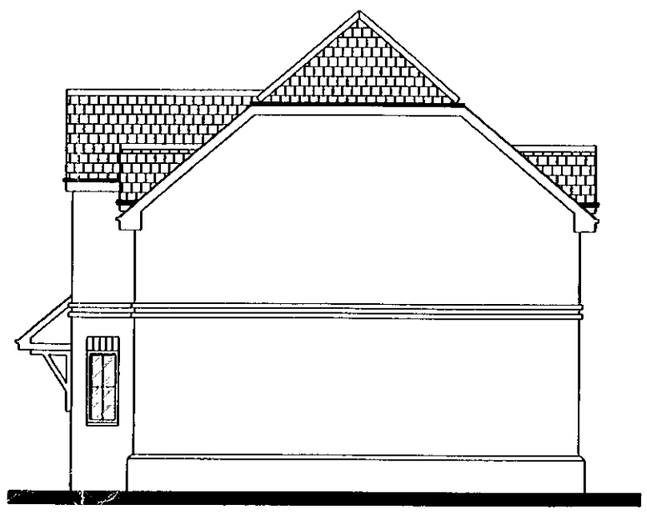

SIDE ELEVATION

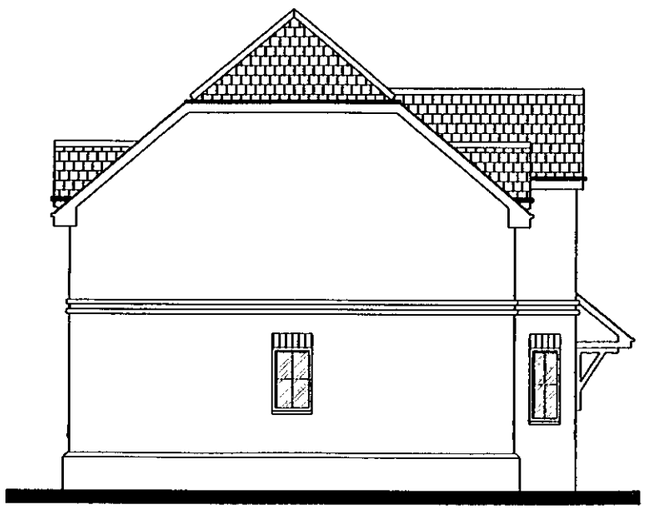

SIDE ELEVATION

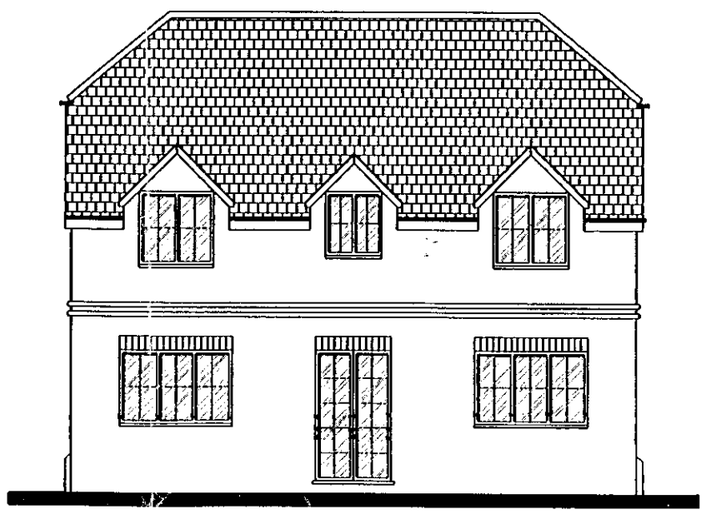

REAR ELEVATION



COPIES TO:
CS
APP
DC
PCL
PLANNING DEPT.
27 NOV 2000
ASSC.
FILE:

The KEEN Partnership
Culham House, 122 Castle Street
Reading, Berks RG1 7RJ

Client:
Alderkey Limited.

Job Title:
New House at:
Drome Path,
Winnersh,
Berkshire.

Drawing Title:
PROP. ELEVATIONS.

Scale:
1/100. A3

Date:
April. 2000.

Drawn By:
P.J.M.

Drawing No.:
7191-00-05A.


AD 6/12/02

Tel: 0118 9510855 Fax:0118 9510866
E-mail: info@keenpartnership.co.uk

APPROVED PLAN BY THE PLANNING ENSPECTORATE
CONFIRMED 30.11.01 WITH MR. KEN MCKENZIE
HH.

Revision:A Date:21-11-00. Notes:Design Amended.

1798
REVISED PLAN

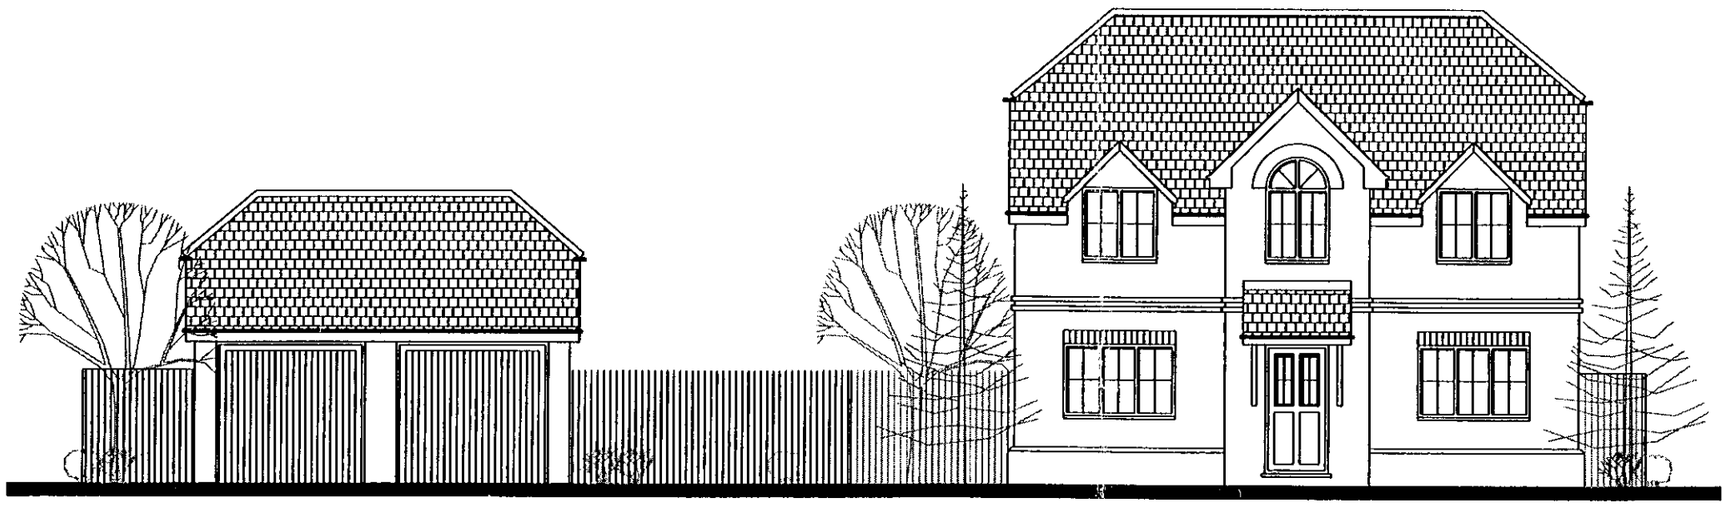

STREET SCENE

REFUSED

The KEEN Partnership
Culham House, 122 Castle Street
Reading, Berks RG1 7RJ

Client:
Alderkey Limited.

Job Title:
**New House at:
Drome Path,
Winnersh,
Berkshire.**

Drawing Title:
STREET SCENE.

Scale: **1/100.** A3
Date: **April. 2000.** Drawn By: **P.J.M.**
Drawing No.: **7191-00-01A.** 06/12/02


Tel: 0118 9510855 Fax:0118 9510866
E-mail: info@keenpartnership.co.uk

Revision: Date: Notes:

15. JUN. 2000* 1798

SITE LAYOUT.

SUPERSEDED

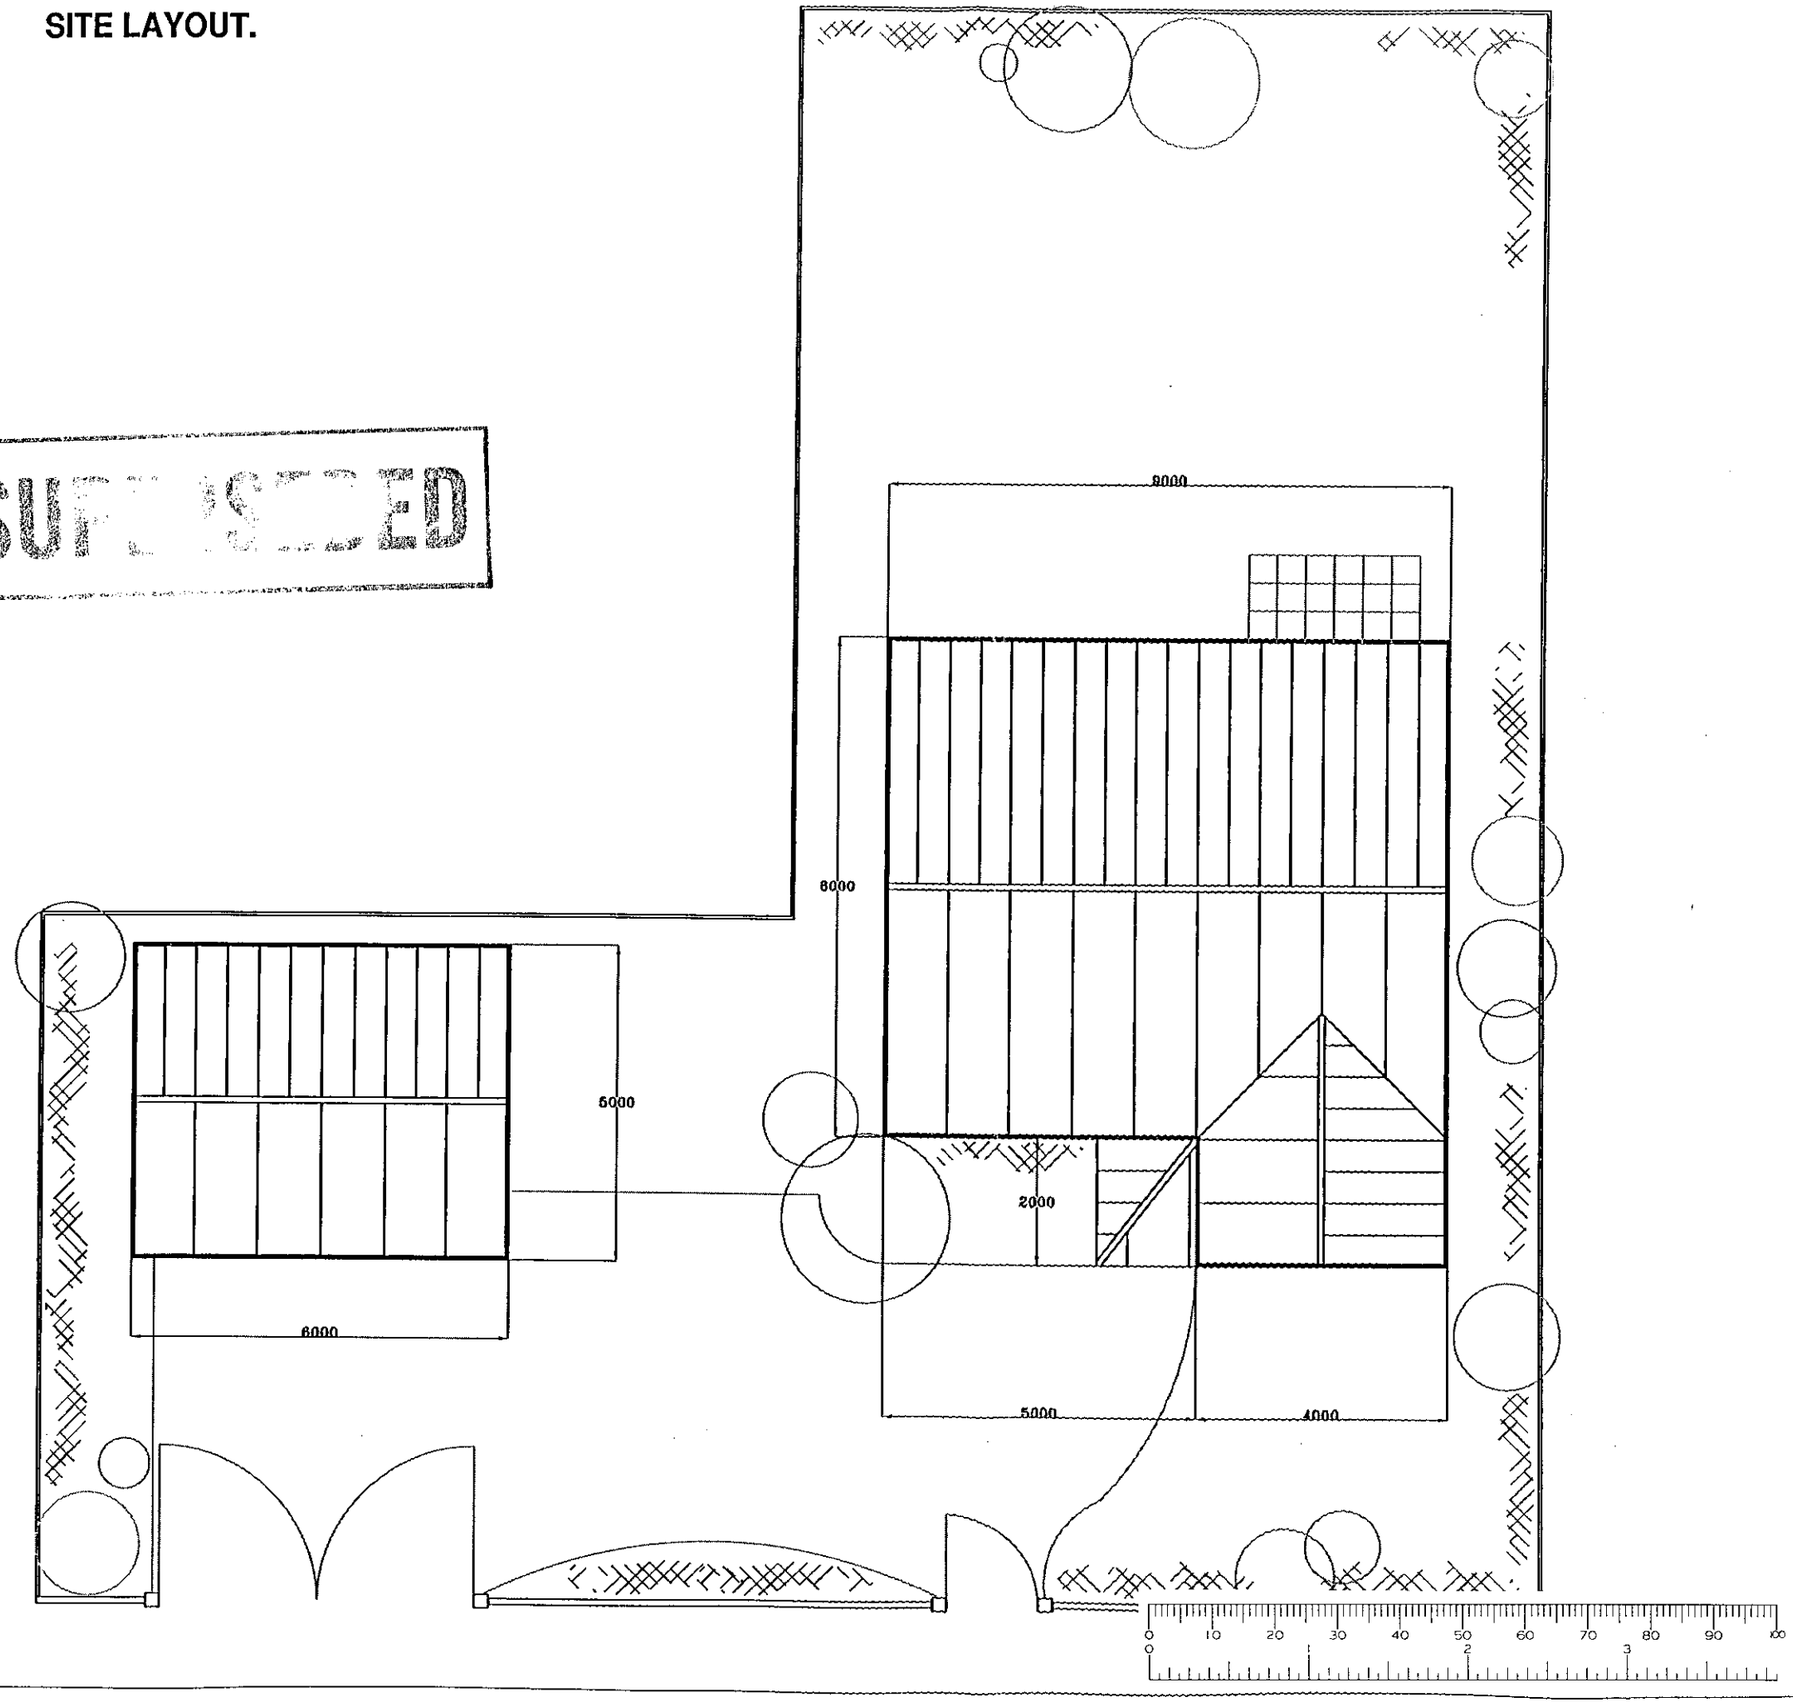

The KEEN Partnership
Culham House, 122 Castle Street
Reading, Berks RG1 7RJ

Client:
Alderkey Limited.

Job Title:
**New House at:
Drome Path,
Winnersh,
Berkshire.**

Drawing Title:
**SITE LAYOUT.
(House/Garage Dims).**

Scale: **1/100.** A3

Date: **April. 2000.** Drawn By: **P.J.M.**

Drawing No.:
7191-00-03.


Tel: 0118 9510855 Fax:0118 9510866
E-mail: info@keenpartnership.co.uk

Revision: Date: Notes:

15. JUN. 2000* 1798

SITE LAYOUT.

SUPERSEDED

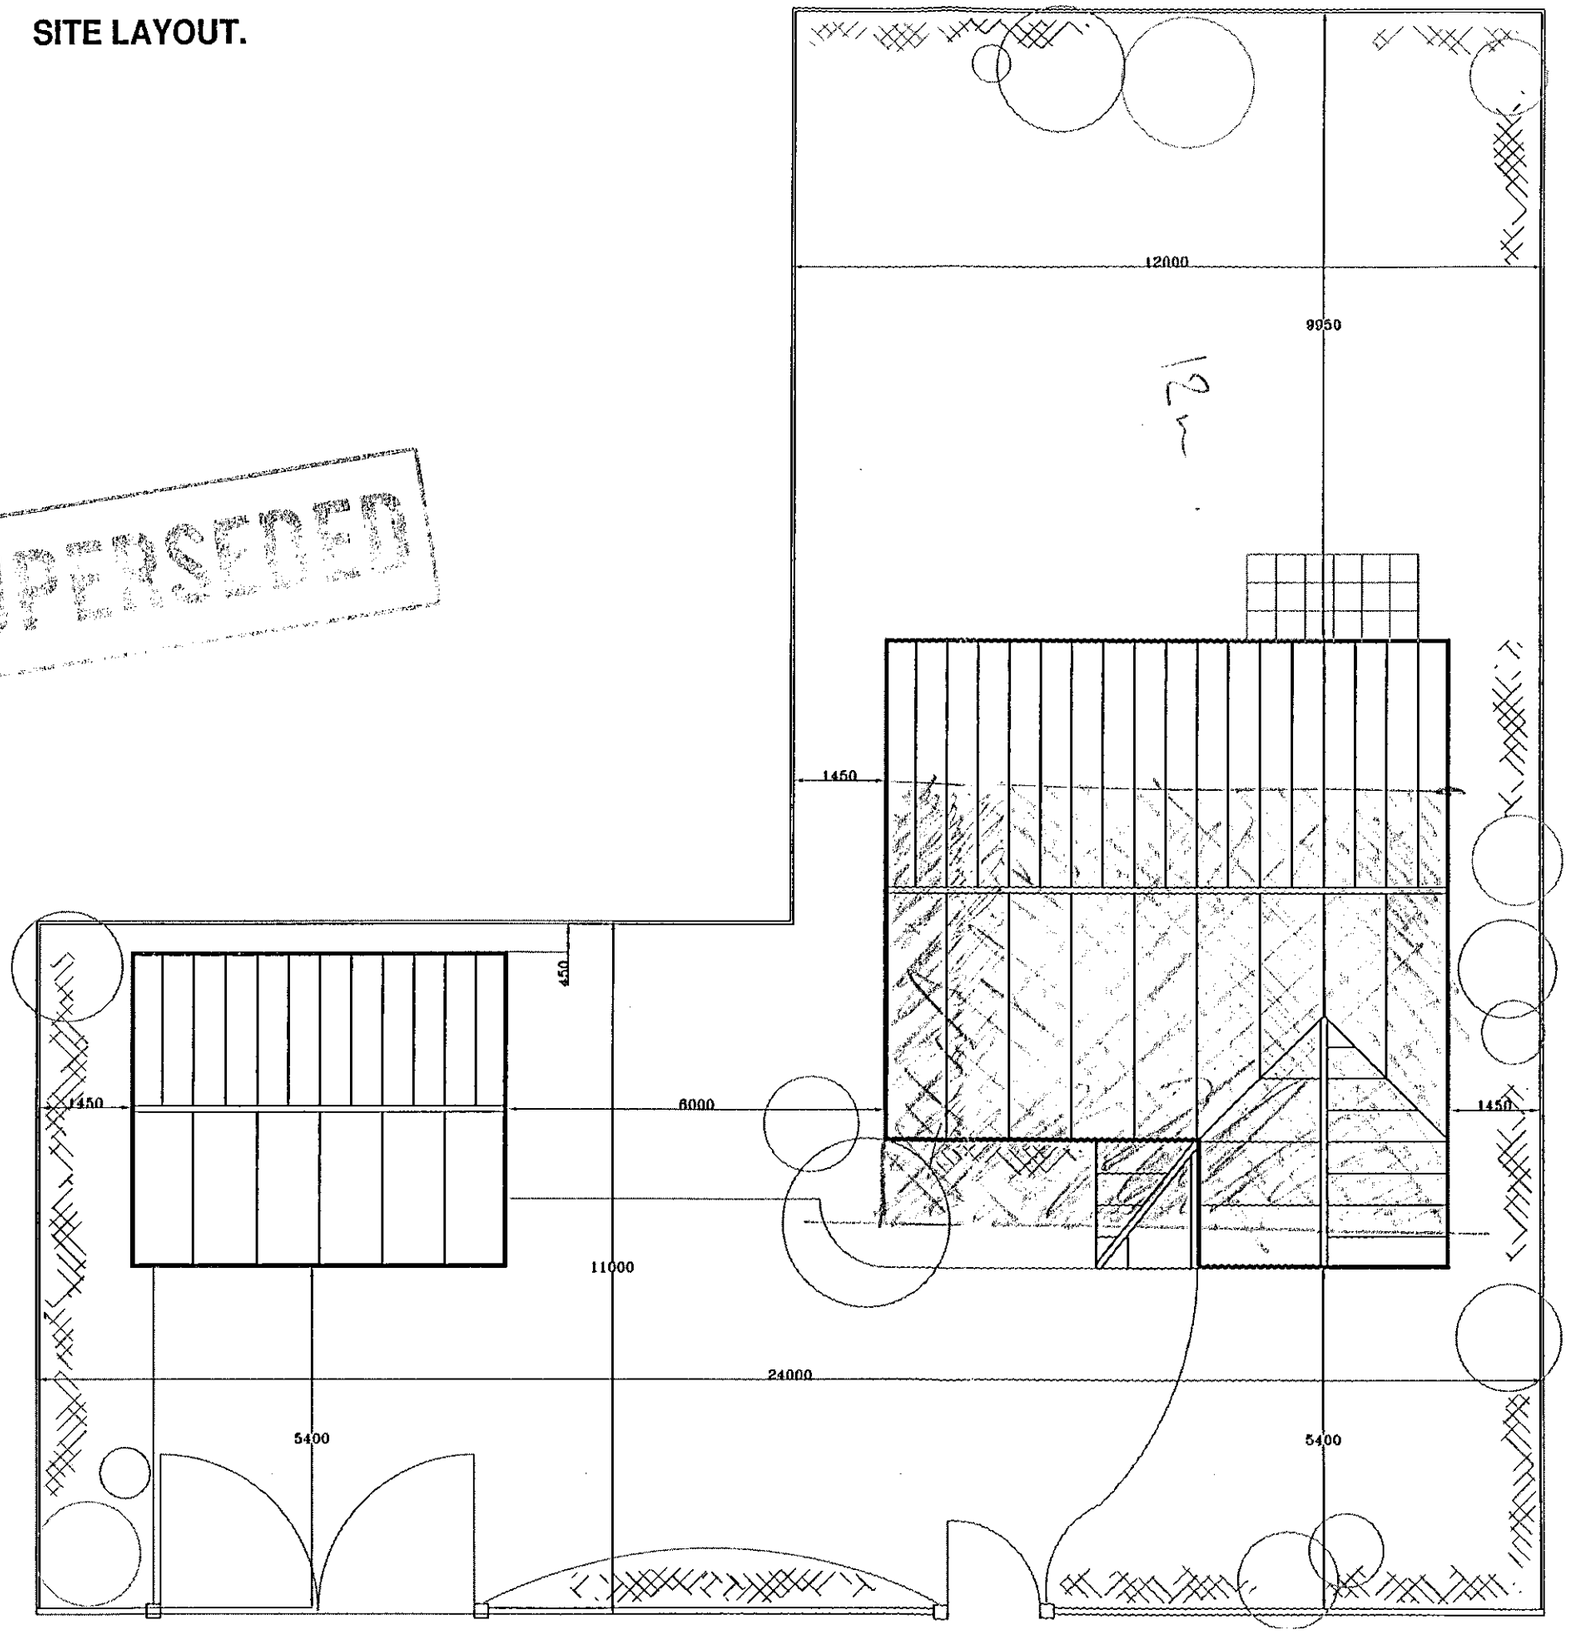



The KEEN Partnership
Culham House, 122 Castle Street
Reading, Berks RG1 7RJ

Client:
Alderkey Limited.

Job Title:
New House at:
Drome Path,
Winnersh,
Berkshire.

Drawing Title:
SITE LAYOUT.
(External Dims).

Scale: **1/100.** A3


Date: **April. 2000.** Drawn By: **P.J.M.**

Drawing No.: **7191-00-02.**


Tel: 0118 9510855 Fax:0118 9510866
E-mail: info@keenpartnership.co.uk

Revision: Date: Notes:


15. JUN. 2000* 1798

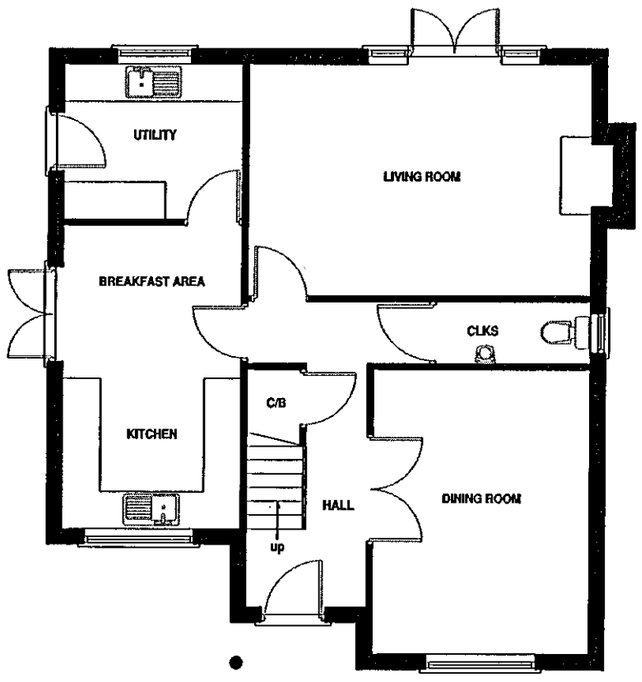

GROUND FLOOR PLAN

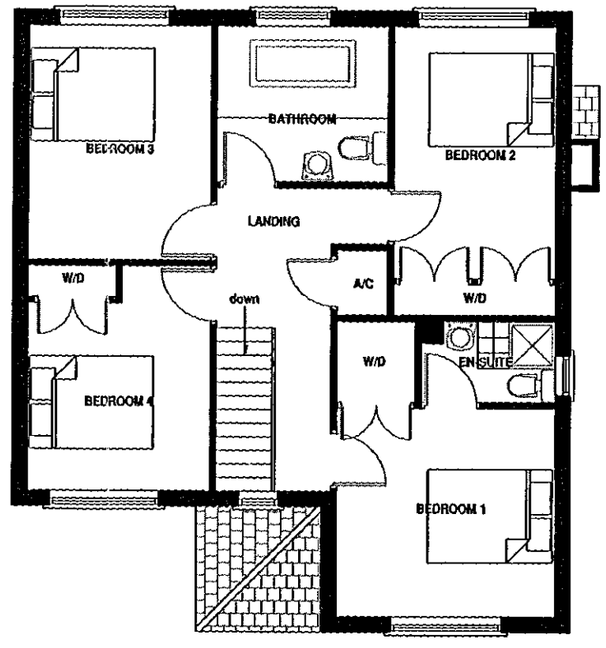

FIRST FLOOR PLAN

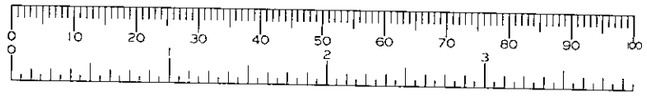

The KEEN Partnership
Culham House, 122 Castle Street
Reading, Berks RG1 7RJ

Client:
Alderkey Limited.

Job Title:
New House at:
Drome Path,
Winnersh,
Berkshire.

Drawing Title:
PROP. FLOOR PLANS.

Scale:
1/100. A3

Date:
April. 2000.

Drawn By:
P.J.M.


Drawing No.:
7191-00-04.

Tel: 0118 9510855 Fax:0118 9510866
E-mail: info@keenpartnership.co.uk

APPROVED PLAN BY THE PLANNING INSPECTORATE
CONFIRMED 30.11.01 WITH MR. KEN MCKENZIE
HH

SITE LAYOUT.

Revision:A Date:21-11-00. Notes:Design Amended.

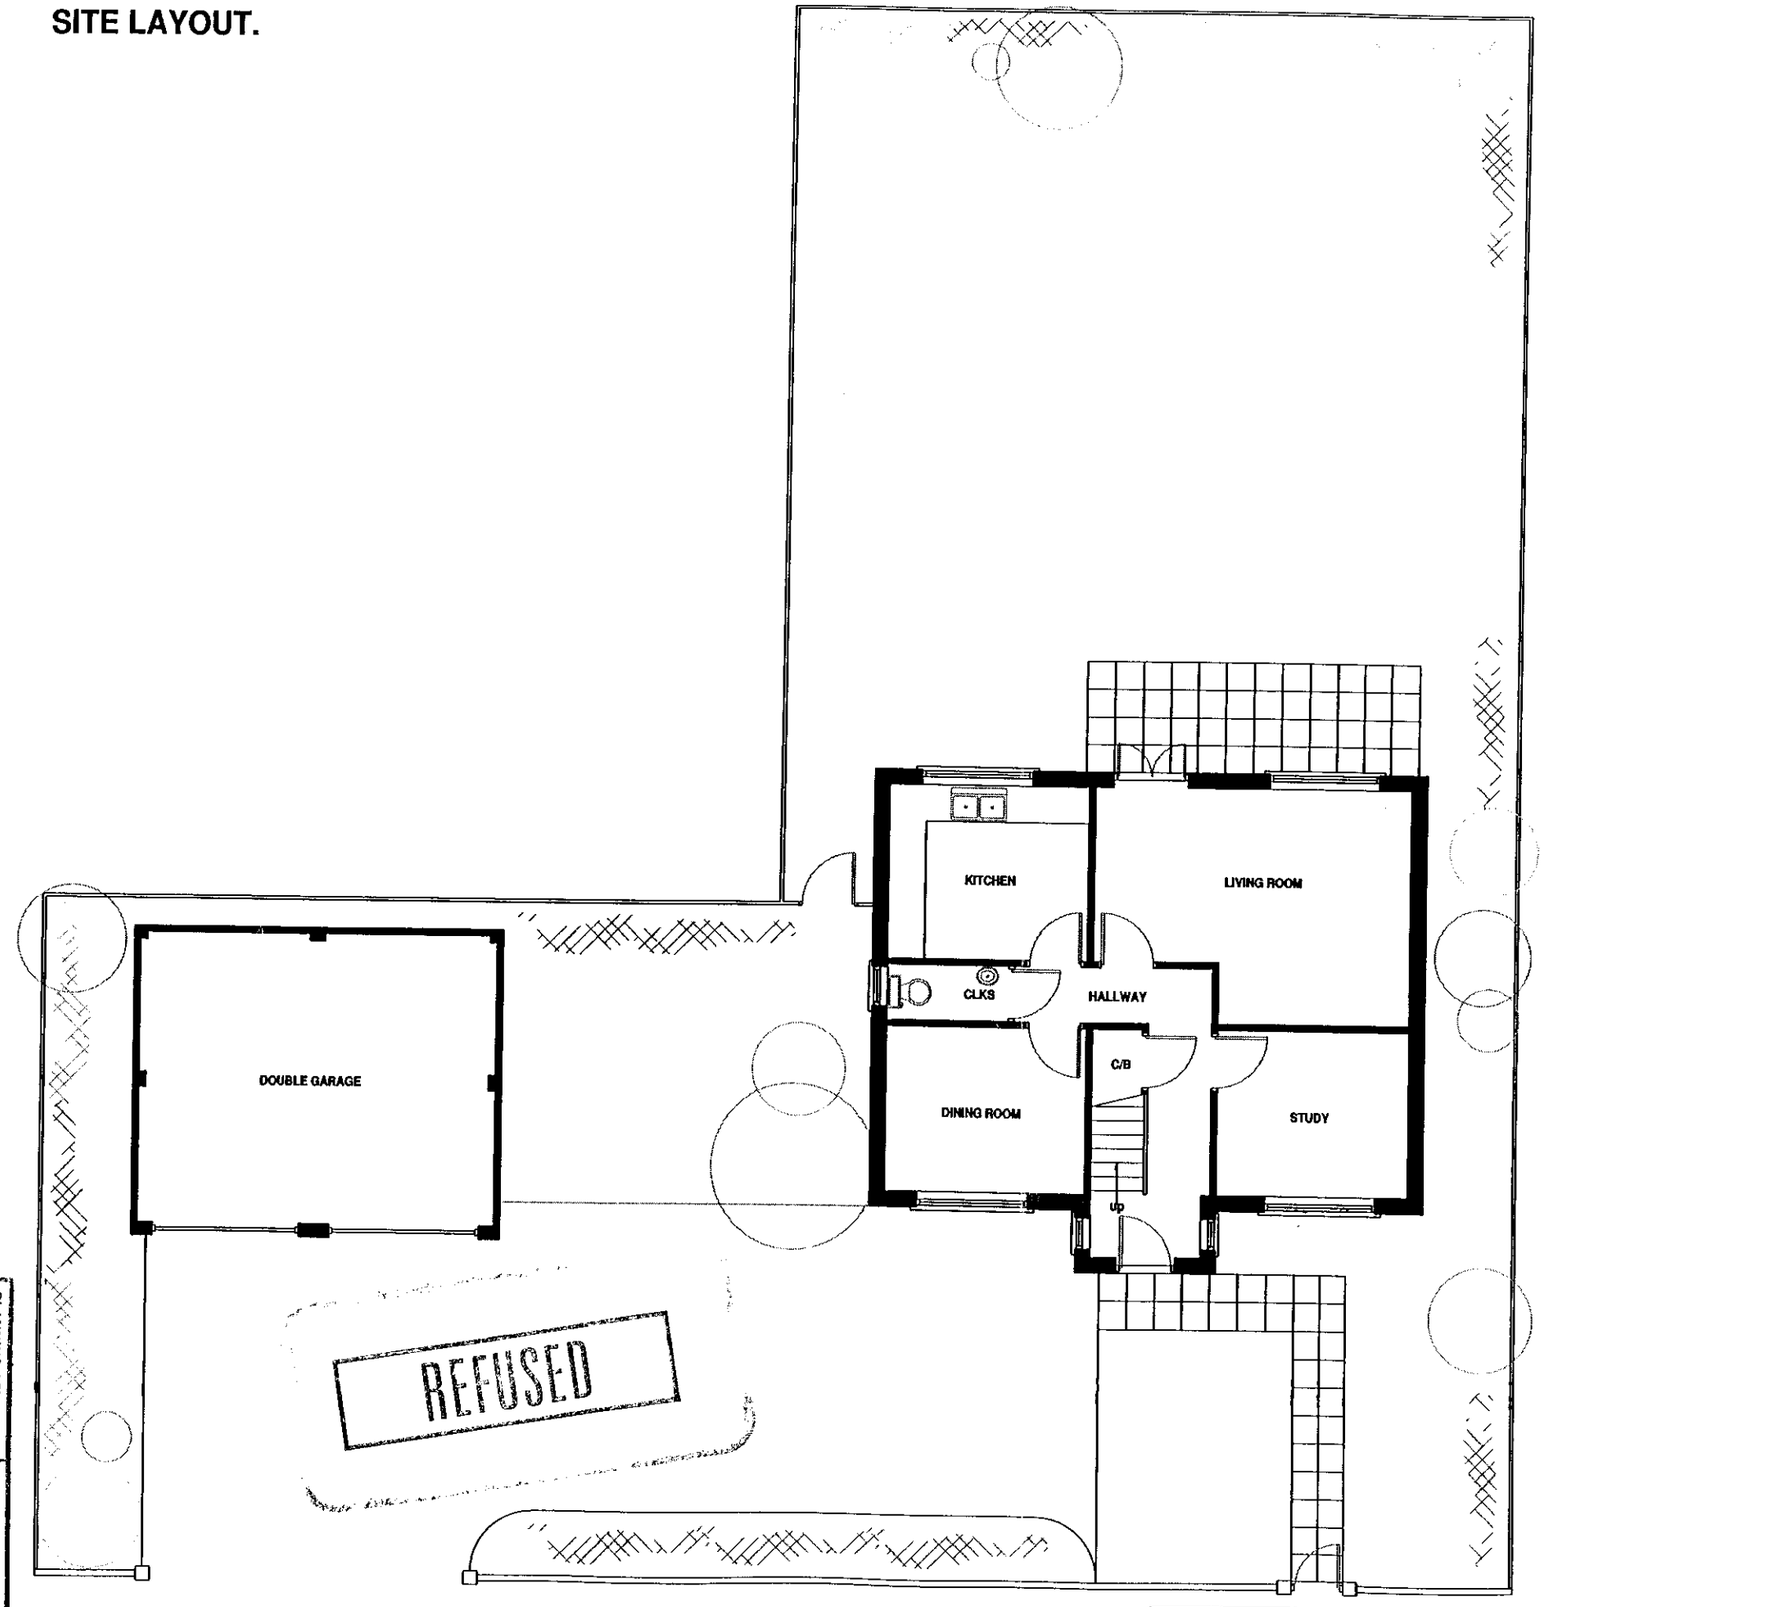



COPIES TO: ADV
27 NOV 2000
PLANNING SERVICES HPT
POL TLS
DC ENF
APP
CS

The KEEN Partnership
Culham House, 122 Castle Street
Reading, Berks RG1 7RJ

Client:
Alderkey Limited.

Job Title:
New House at:
Drome Path,
Winnersh,
Berkshire.

Drawing Title:
SITE LAYOUT.

Scale: **1/100.** A3
Date: **April. 2000.** Drawn By: **P.J.M.**
Drawing No.: **7191-00-02A.**

Tel: 0118 9510855 Fax:0118 9510866
E-mail: info@keenpartnership.co.uk

15 JUN 2000

1:500

39.7m

DROME PATH

LINCOLN CLOSE

LINCOLN CLOSE

New Access

12.000

Mountain Ash

Fozbery

Holmecroft

Lynton

Sydenham

2

564

560

556

551

554

548

15

11

1

6

5

20

30

12a

12b

14