
DOCUMENTS FOR SCANNING

- ☐ Decision Notice
- ☐ Application Form
- ☐ Officer Report
- ☐ Conditions
- ☑ Plans
- ☐ Other
- ☐ Confidential

APPLICATION NUMBER: F/2000/1799

SITE ADDRESS: SHINFIELD PARK, SHINFIELD

	Revision	Date	By
A	CHAMFER ADDED TO ALL VERTICAL PC PANEL EDGES	15.06.00	MrC
B	SPLAY WINDOW ADDED	23.10.00	MrC

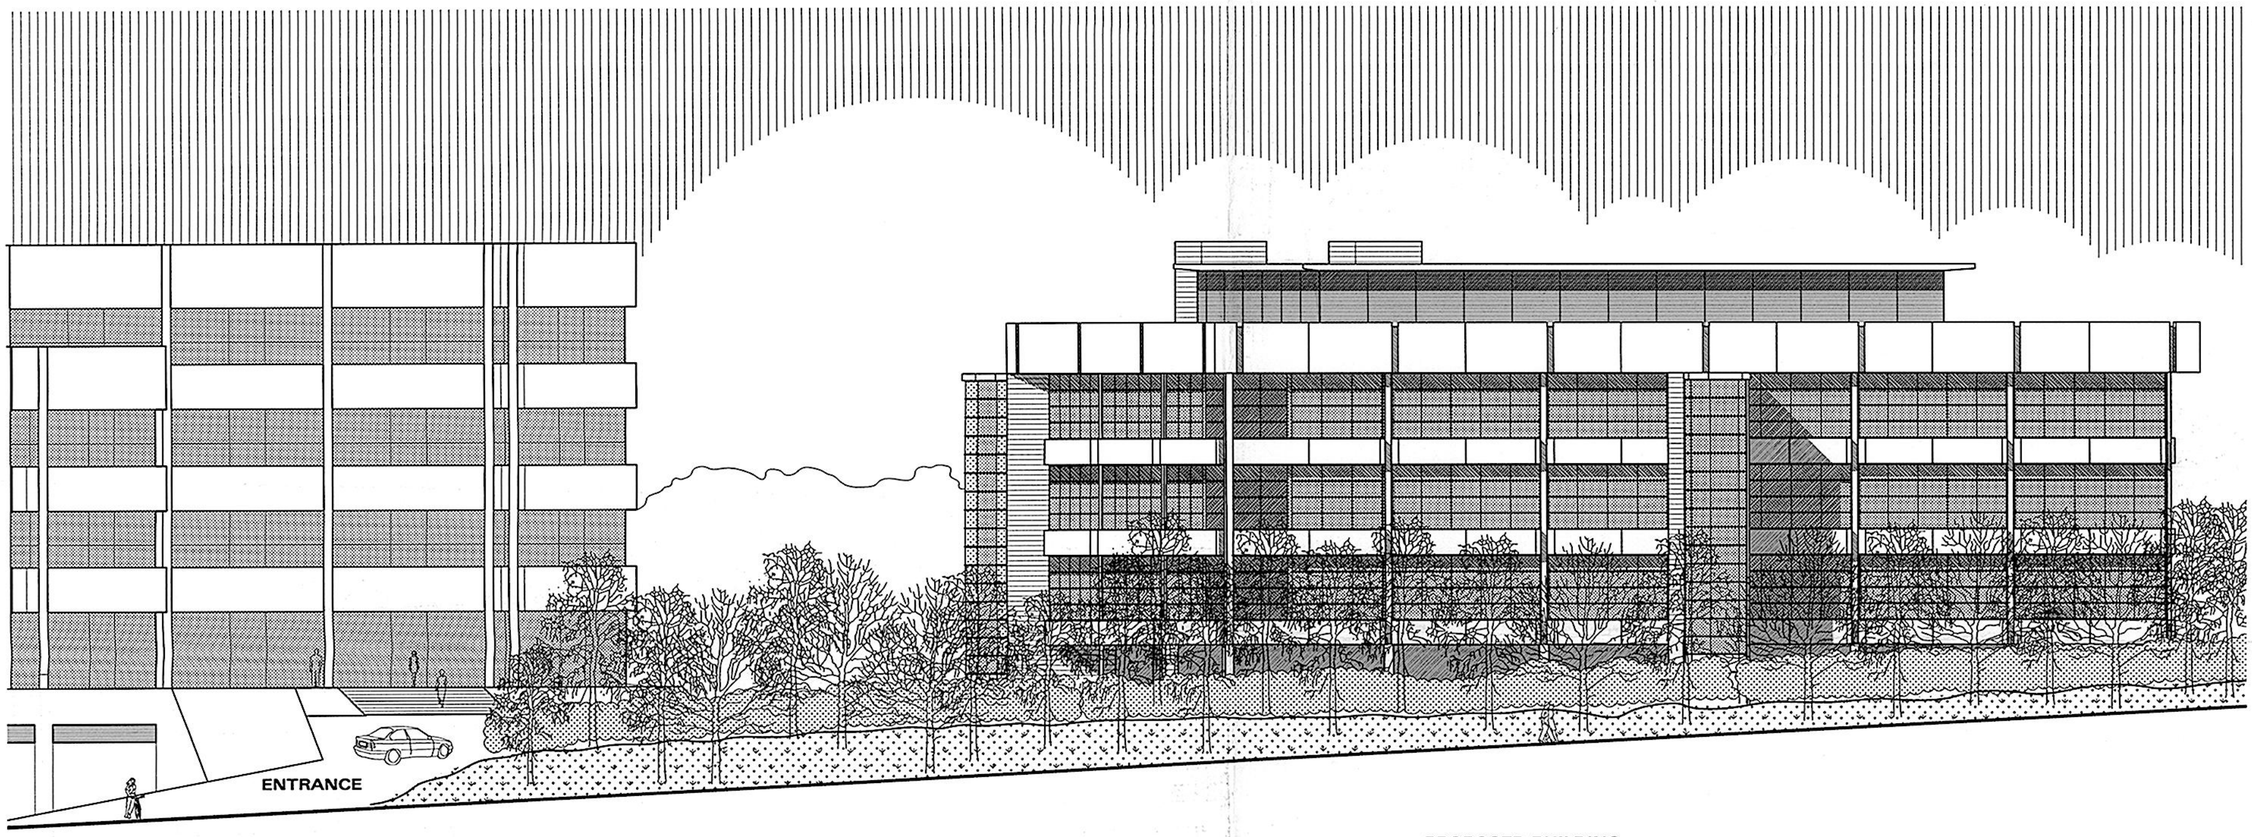

EXISTING BUILDING

PROPOSED BUILDING

APPROVED

DO NOT SCALE

½mm 10 20mm 30 40 50 60 70 80 90 100 110 120 130 140 150

ORIGINAL SIZE OF DRAWING A2

FOSTER WHEELER ENERGY LTD

Project
FOSTER WHEELER ENERGY LTD
SHINFIELD PARK-READING

Drawing Title
ROAD ELEVATION

Date
25.02.00

Scale
1:200

Drawn by
MrC

Project No
9451

Drawing No
P011

Revision
B

PLANNING SERVICES

Barton Willmore
Architecture

Architects Master Planners Town Planners
Environmental Consultants Project Services

The Barton Willmore Partnership Reading Limited
Beansheaf Farmhouse, Bourne Close,
Calcot, Reading, RG31 7BW.
Tel: 0118 943 0000 Fax: 0118 943 0001
e-mail: architects@reading.bartonwillmore.co.uk

Associated offices at Bristol Cambridge Edinburgh Leeds London West Malling (Kent)