
DOCUMENTS FOR SCANNING

- ☐ Decision Notice
- ☐ Application Form
- ☐ Officer Report
- ☐ Conditions
- ☑ Plans
- ☐ Other
- ☐ Confidential

APPLICATION NUMBER: F/2000/1799

SITE ADDRESS: SHINFIELD PARK, SHINFIELD

Revision	Date	By

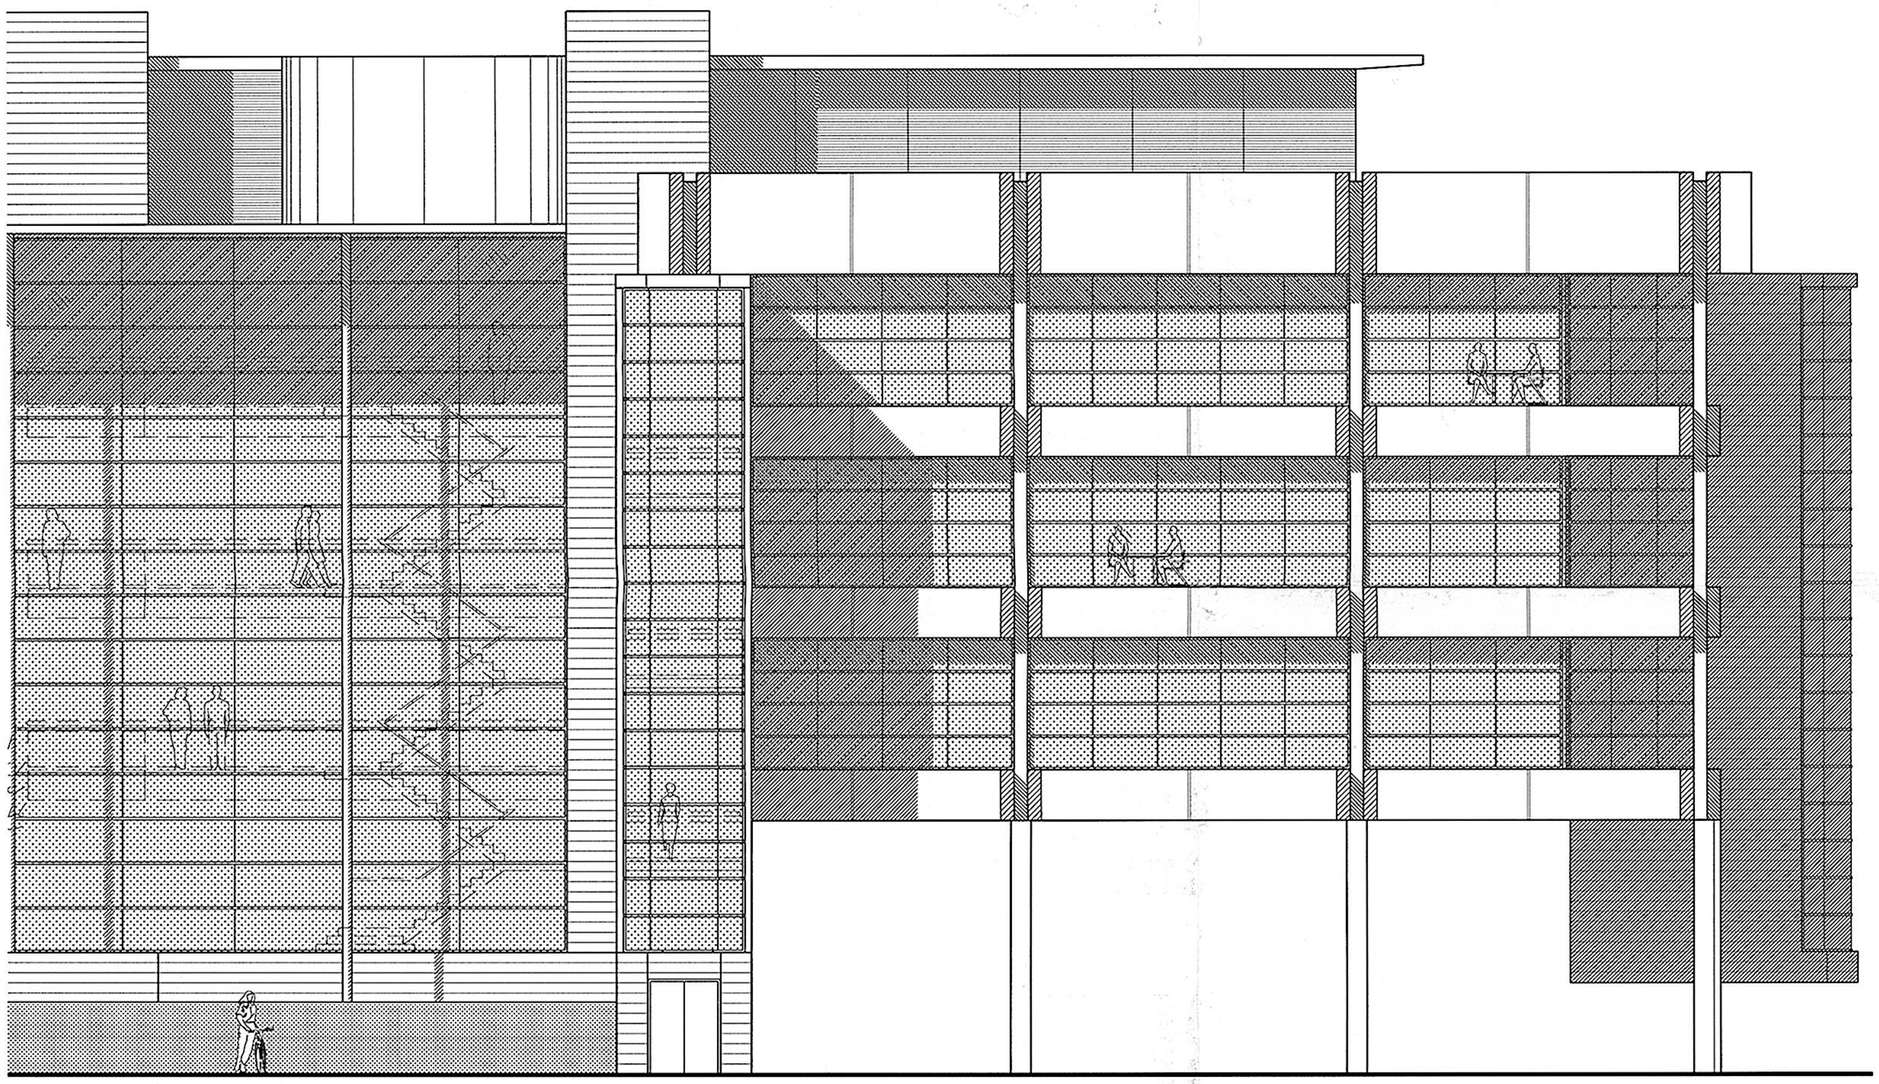

PARTIAL SOUTH ELEVATION SHOWING PROPOSED SPLAY WINDOW

(SCALE 1:100)

DO NOT SCALE

½mm 10 20mm 30 40 50 60 70 80 90 100 110 120 130 140 150

ORIGINAL SIZE OF DRAWING A2

APPROVED

FOSTER WHEELER ENERGY LTD

Project
FOSTER WHEELER ENERGY LTD
SHINFIELD PARK READING

Drawing Title
PROPOSED SOUTH ELEVATION
SHOWING SPLAY WINDOW

Date
17-10-00

Project No
9451

PLANNING SERVICES	HPT	
POL	Scale 1:100@A2	Drawn by MrC
DC	CHP	
APP	Drawing No P013	Revision
CS		05

FILE:

Barton Willmore
Architecture

Architects Master Planners Town Planners
Environmental Consultants Project Services

The Barton Willmore Partnership Reading Limited
Beansheaf Farmhouse, Bourne Close,
Calcot, Reading, RG31 7BW.
Tel: 0118 943 0000 Fax: 0118 943 0001
e-mail: architects@reading.bartonwillmore.co.uk
Associated offices at Bristol Cambridge Edinburgh Leeds London West Malling (Kent)

Certificate FS 24894