
DOCUMENTS FOR SCANNING

- ☐ Decision Notice
- ☐ Application Form
- ☐ Officer Report
- ☐ Conditions
- ☑ Plans
- ☐ Other
- ☐ Confidential


APPLICATION NUMBER: F/2000/1799

SITE ADDRESS: SHINFIELD PARK, SHINFIELD

	Revision	Date	By
A	CHAMFER ADDED TO ALL VERTICAL PC PANEL EDGES	15.06.00	MrC
B	SPLAY WINDOW ADDED, FIRE ESCAPE DOORS REPOSITIONED	23.10.00	MrC

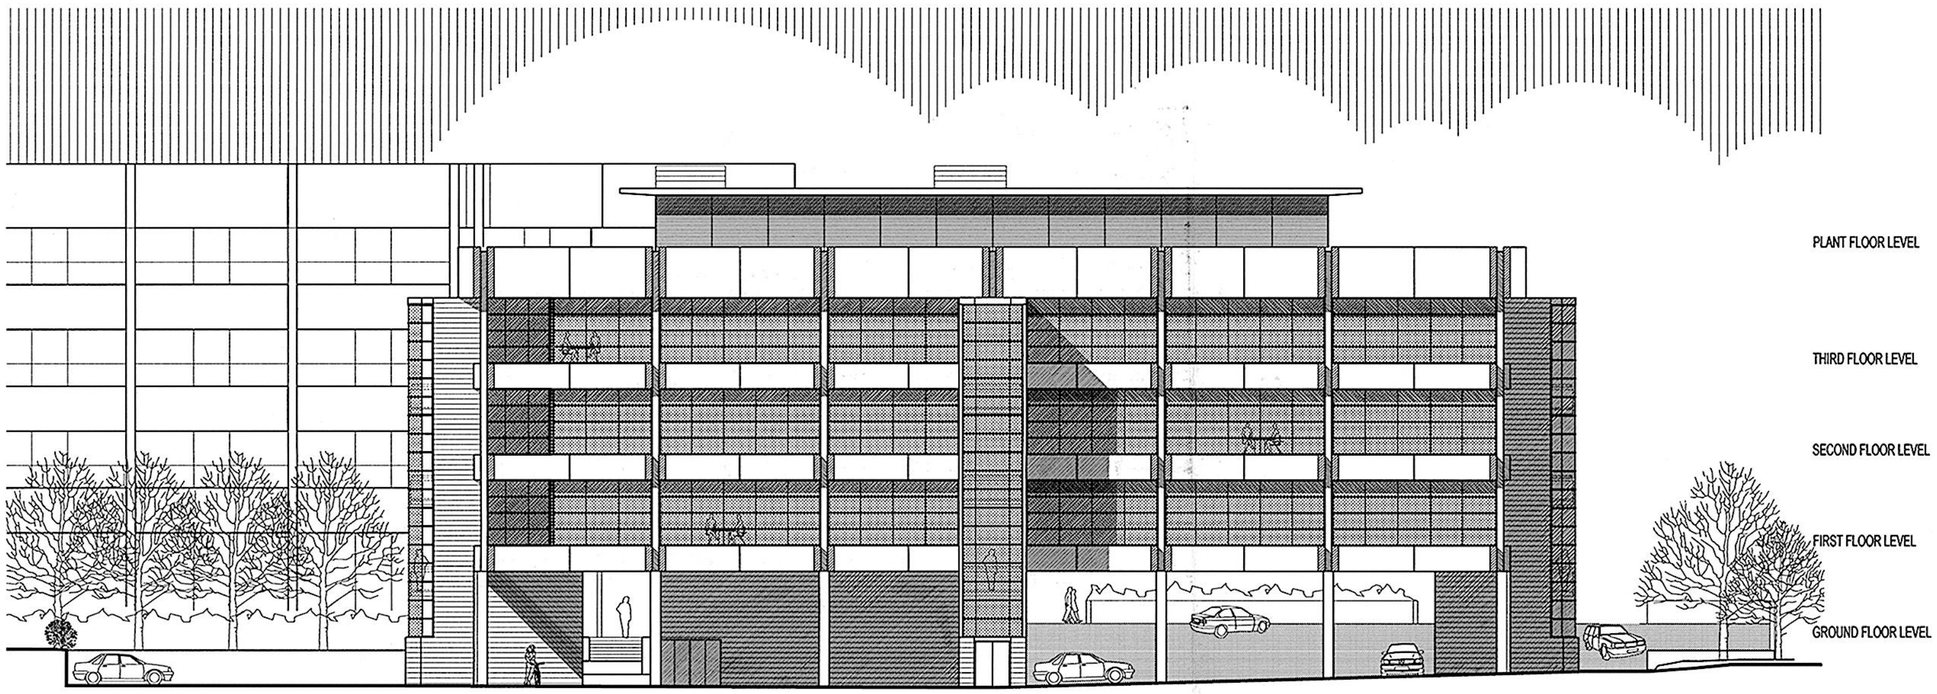

EAST ELEVATION

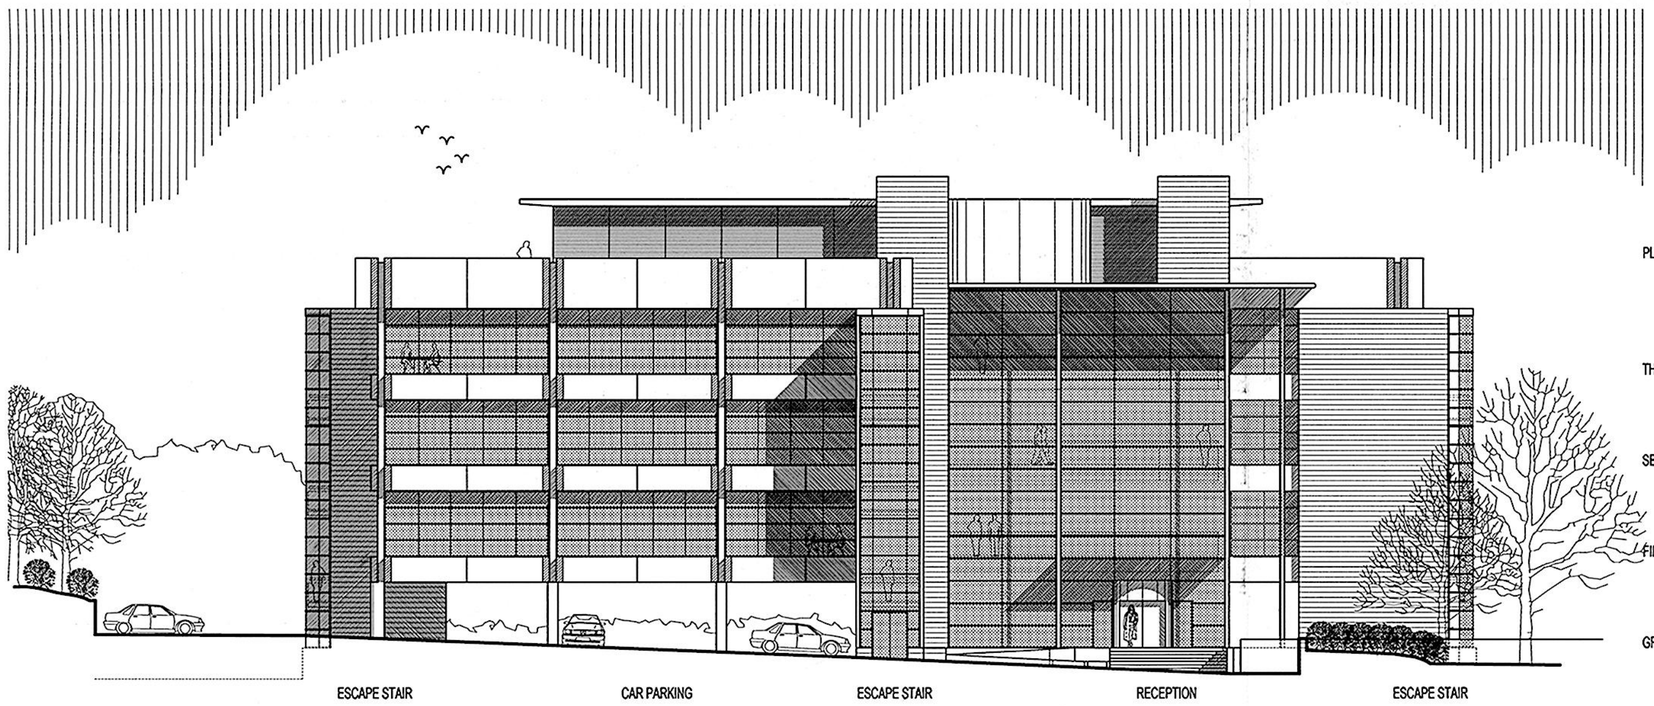

WEST ELEVATION

DO NOT SCALE

½ mm 10 20 mm 30 40 50 60 70 80 90 100 110 120 130 140 150

ORIGINAL SIZE OF DRAWING A2

APPROVED

PLANNING SERVICES
POL | YPT
DC | TLS
APP | ENF
CS | 06 [illegible] 2000
COPIES TO: | ACE | FIRE

FOSTER WHEELER ENERGY LTD

Project
FOSTER WHEELER ENERGY LTD
SHINFIELD PARK-READING

Drawing Title
PROPOSED EAST AND WEST ELEVATIONS

Date	Scale	Drawn by
10-01-00	1:200 @ A2	MrC
Project No	**Drawing No**	**Revision**
9451	P008	B

Barton Willmore
Architecture

Architects Master Planners Town Planners
Environmental Consultants Project Services

The Barton Willmore Partnership Reading Limited
Beansheaf Farmhouse, Bourne Close,
Calcot, Reading, RG31 7BW.
Tel: 0118 943 0000 Fax: 0118 943 0001
e-mail: architects@reading.bartonwillmore.co.uk

Associated offices at Bristol Cambridge Edinburgh Leeds London West Malling (Kent)

Certificate FS 24884