


This drawing is copyright and may not be reproduced without the written consent of the Architect.

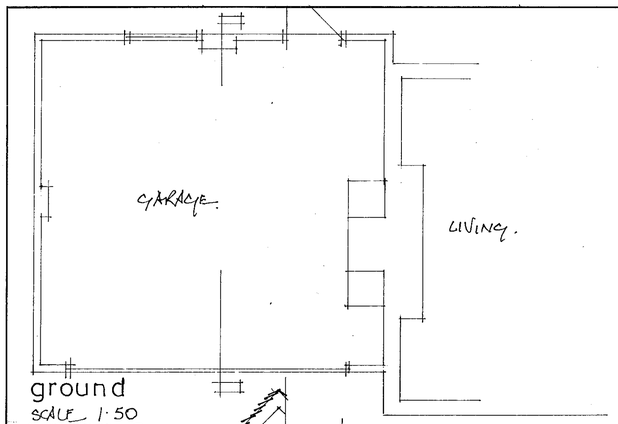


ground
SCALE 1:50

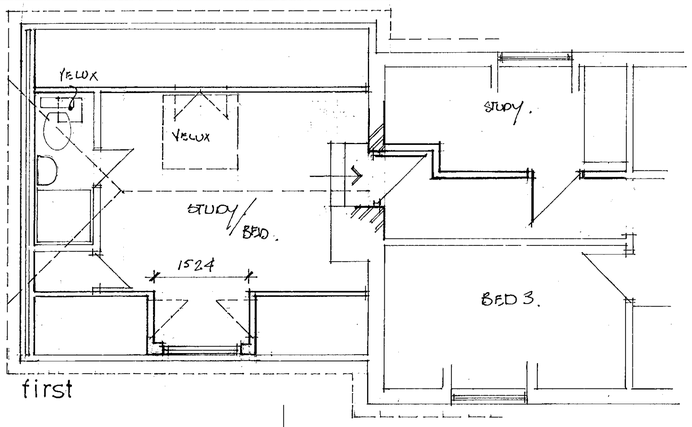

first

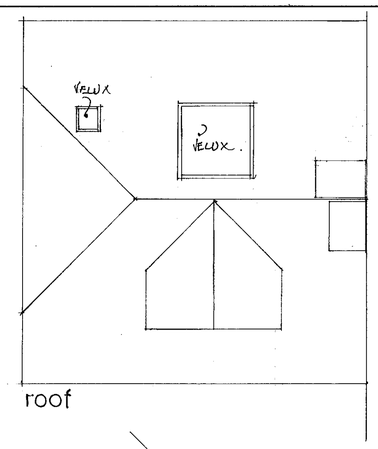


roof

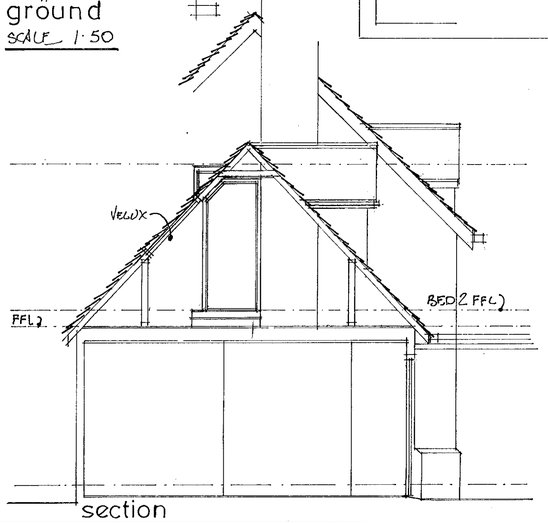


section




front

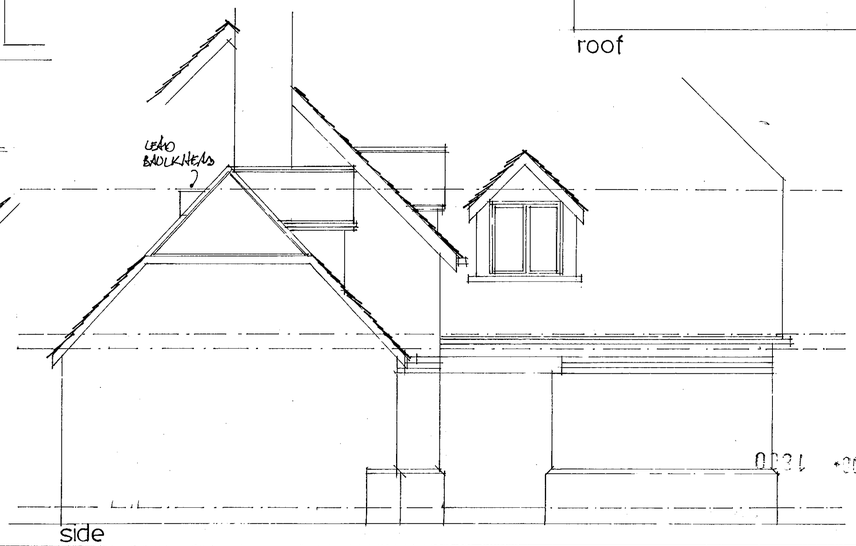


side

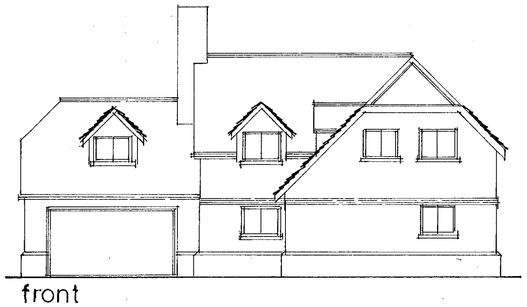


front

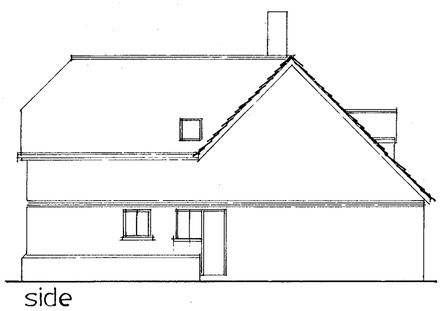


side

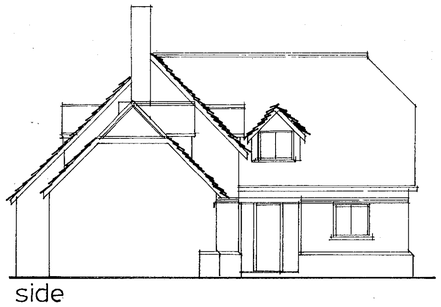

side

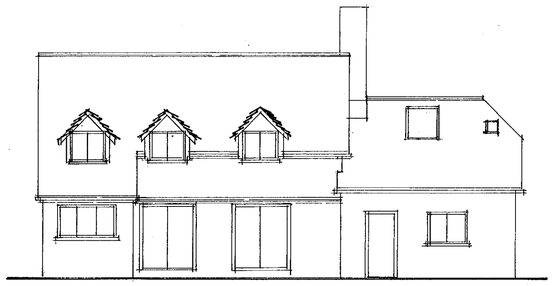


rear

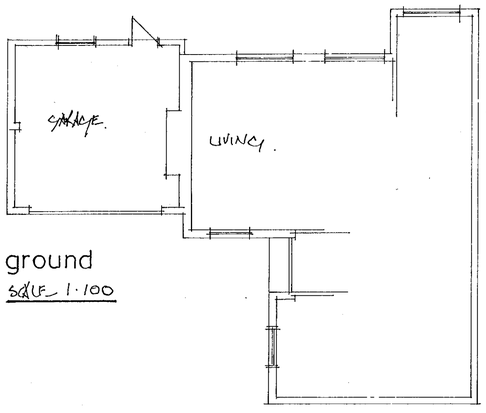


ground
SCALE 1:100



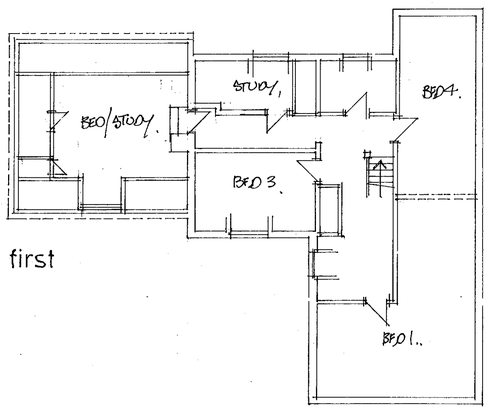

first

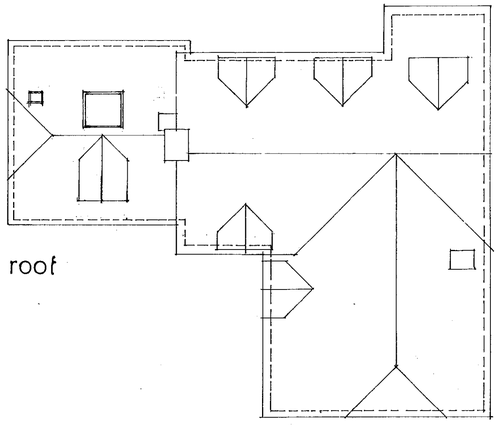

roof

APPROVED.

W. M. GRAHAM ASSOCIATES
CHARTERED ARCHITECTS
1 Rectory Road,
Wokingham,
Berkshire, RG40 1DJ,
Tel: 0118 9770464
Fax: 0118 9770482


Job
23 HERON DRIVE
TWYFORD

Title
PROPOSED PLANS
& ELEVATIONS


Scale	Date	Drawn By
A.3.	JUNE 2009	
Job No.	**Drawing No.**	**Revision**
2292	02	

Artworker DS(UK)00129


This drawing is copyright and may not be reproduced without the written consent of the Architect.

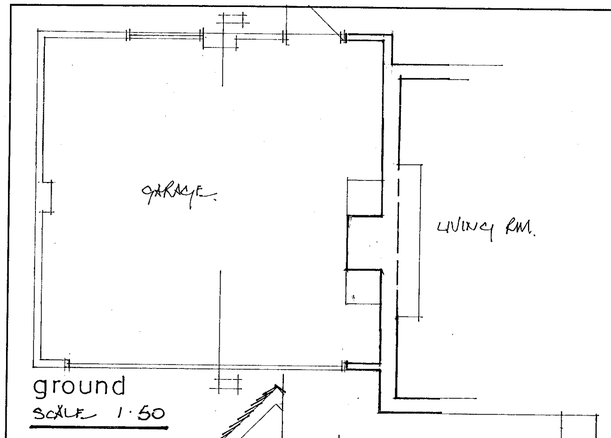


ground
SCALE 1:50

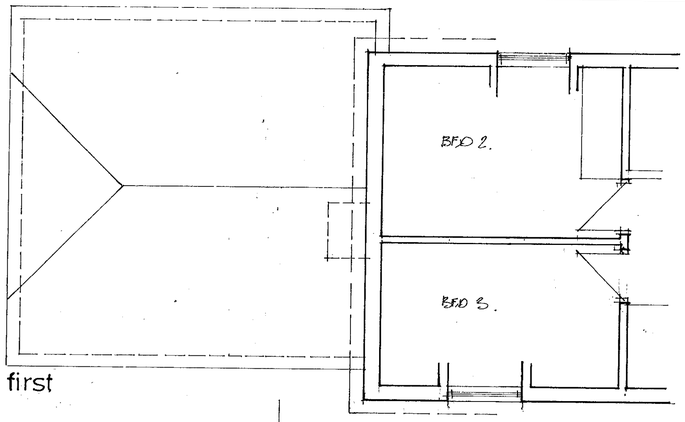


first

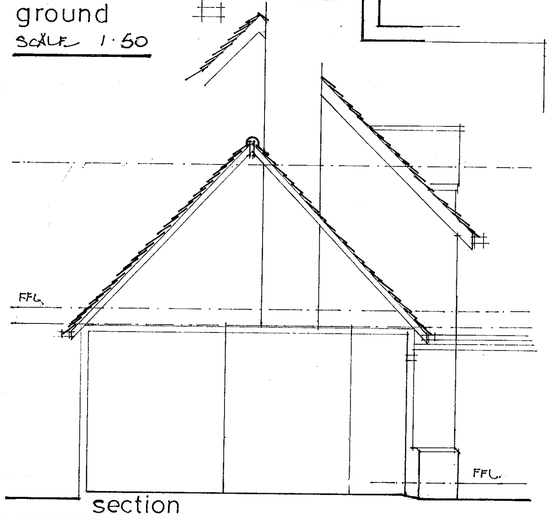


section

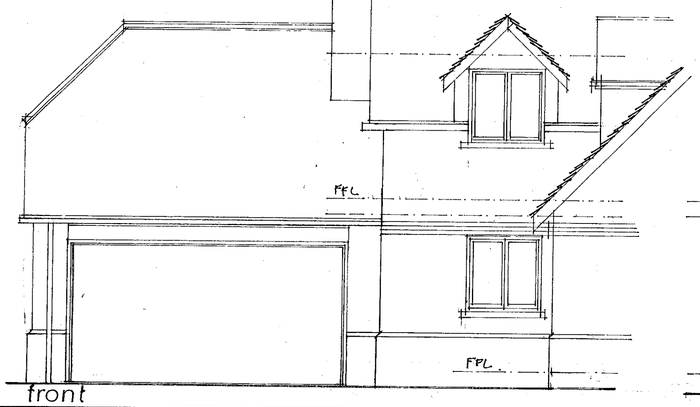


front

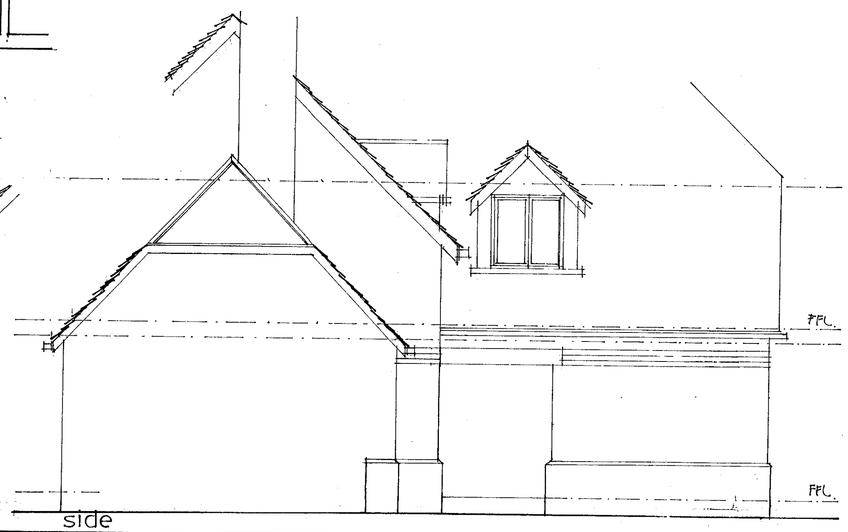


side

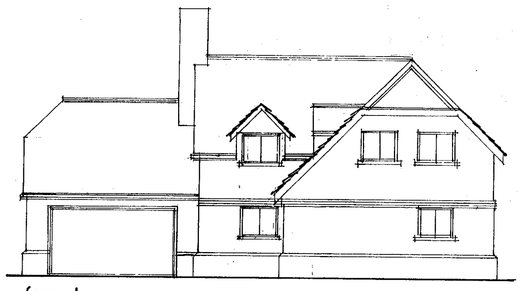


front

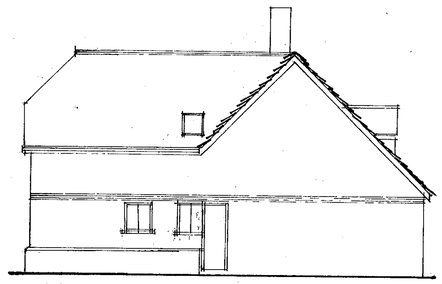


side

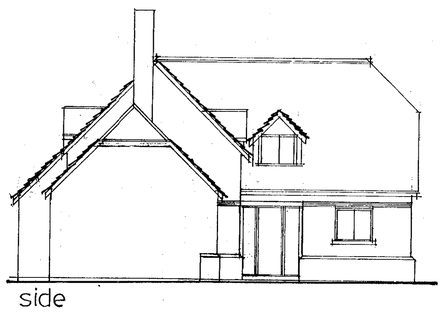

side

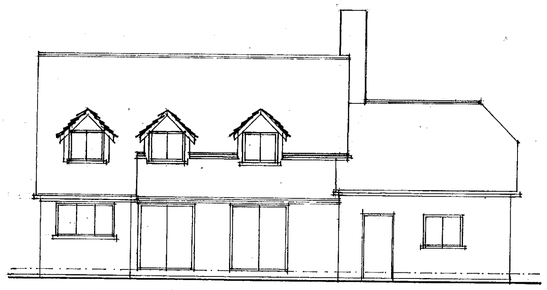


rear

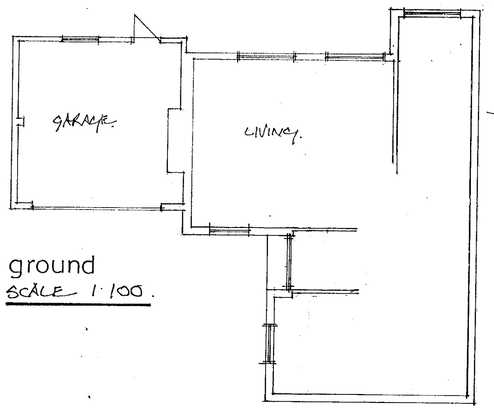


ground
SCALE 1:100.

north

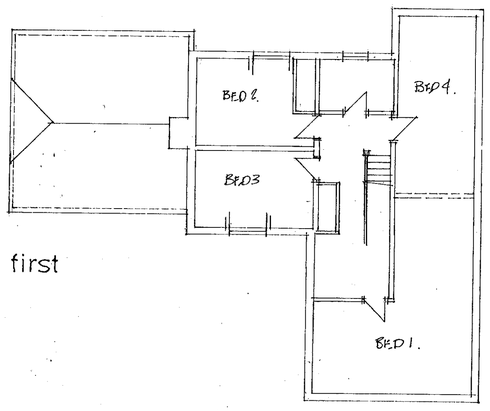

first

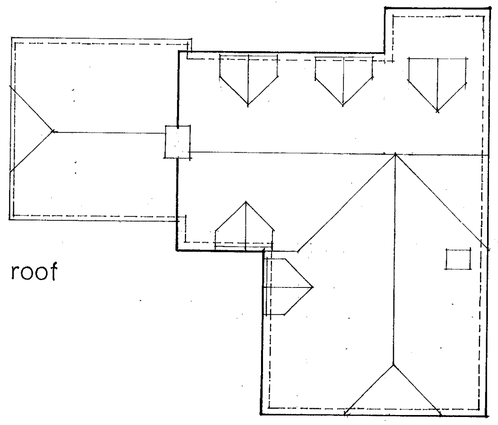

roof

20. JUN. 2000* 1800

20. JUN. 2000* 1800

APPROVED

W. M. GRAHAM ASSOCIATES
CHARTERED ARCHITECTS
1 Rectory Road,
Wokingham,
Berkshire, RG40 1DJ.
Tel: 0118 9770464
Fax: 0118 9770482

Job
23 HERON DRIVE
TWYFORD

Title
EXISTING PLANS & ELEVATIONS

Scale	Date	Drawn By
A.S.	JUNE 2000	
Job No.	**Drawing No.**	**Revision**
2292	01	

Artworker DS(UK) 00129