

04.JUL.2000* 1904

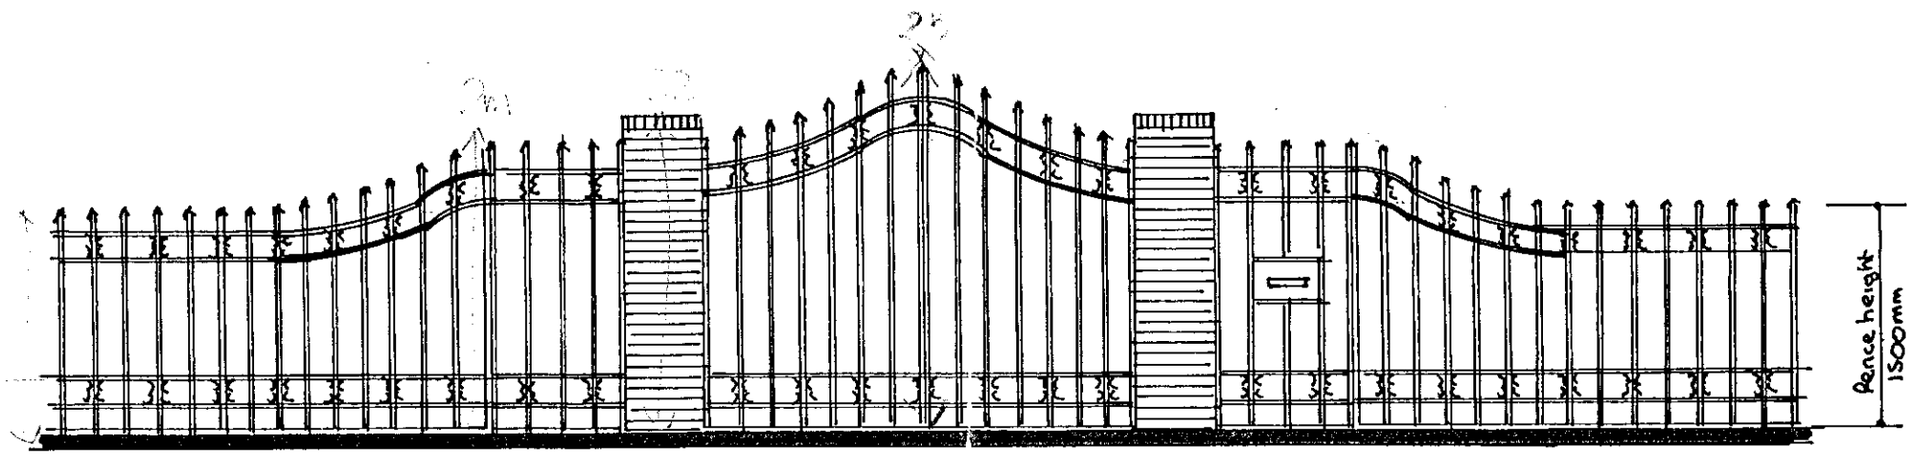

TYPICAL ELEVATION

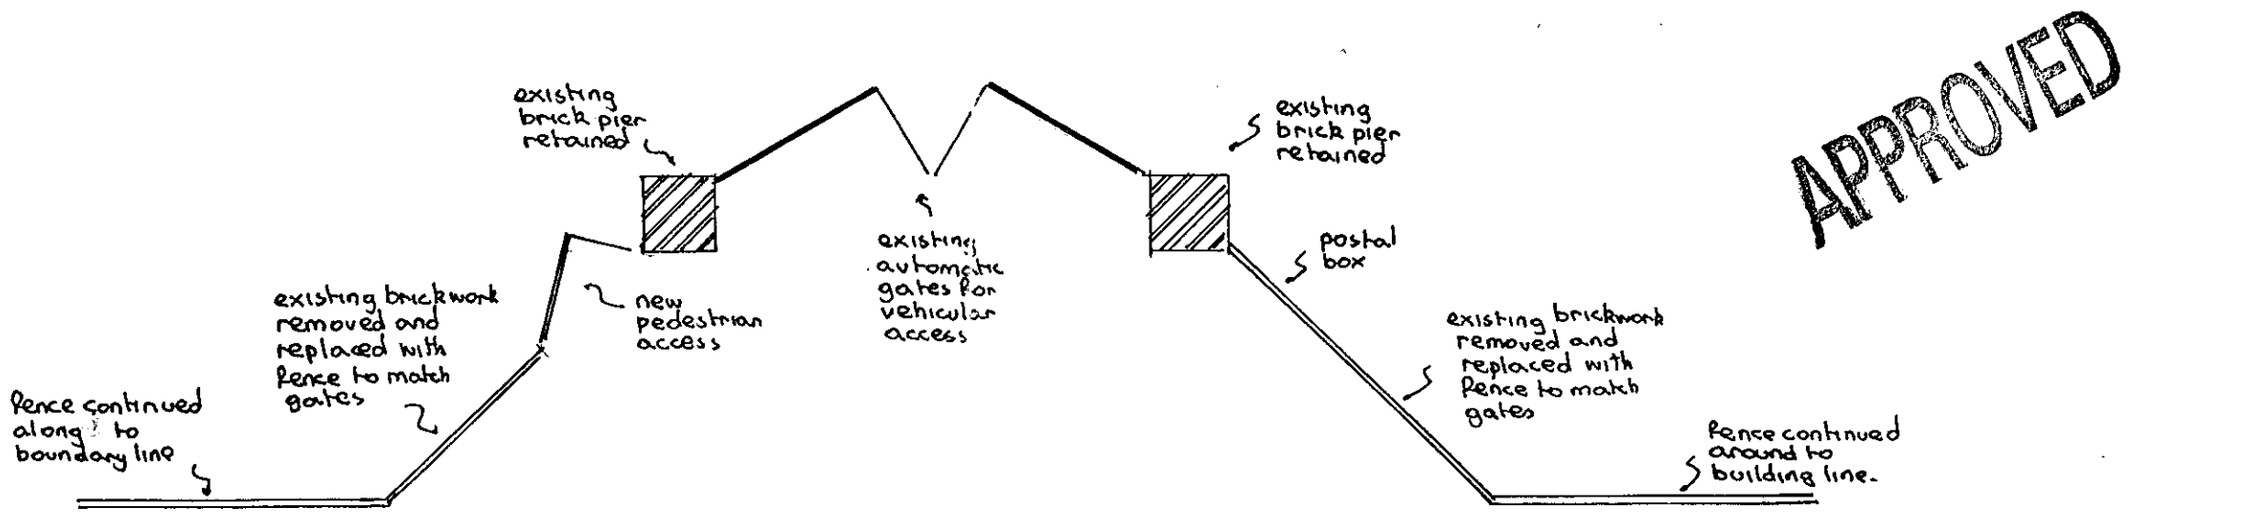

FLOOR PLAN

APPROVED

PROPOSED ALTERATIONS TO BOUNDARY ENCLOSURE – WICK VALE COTTAGE, WICK HILL LANE, FINCHAMPSTEAD. BERKS

Drawing nº AH/S/631 Scale 1:50 Date FEB 2000 Drawn ANDESIGN Clients MR & MRS. G. PAXTON