
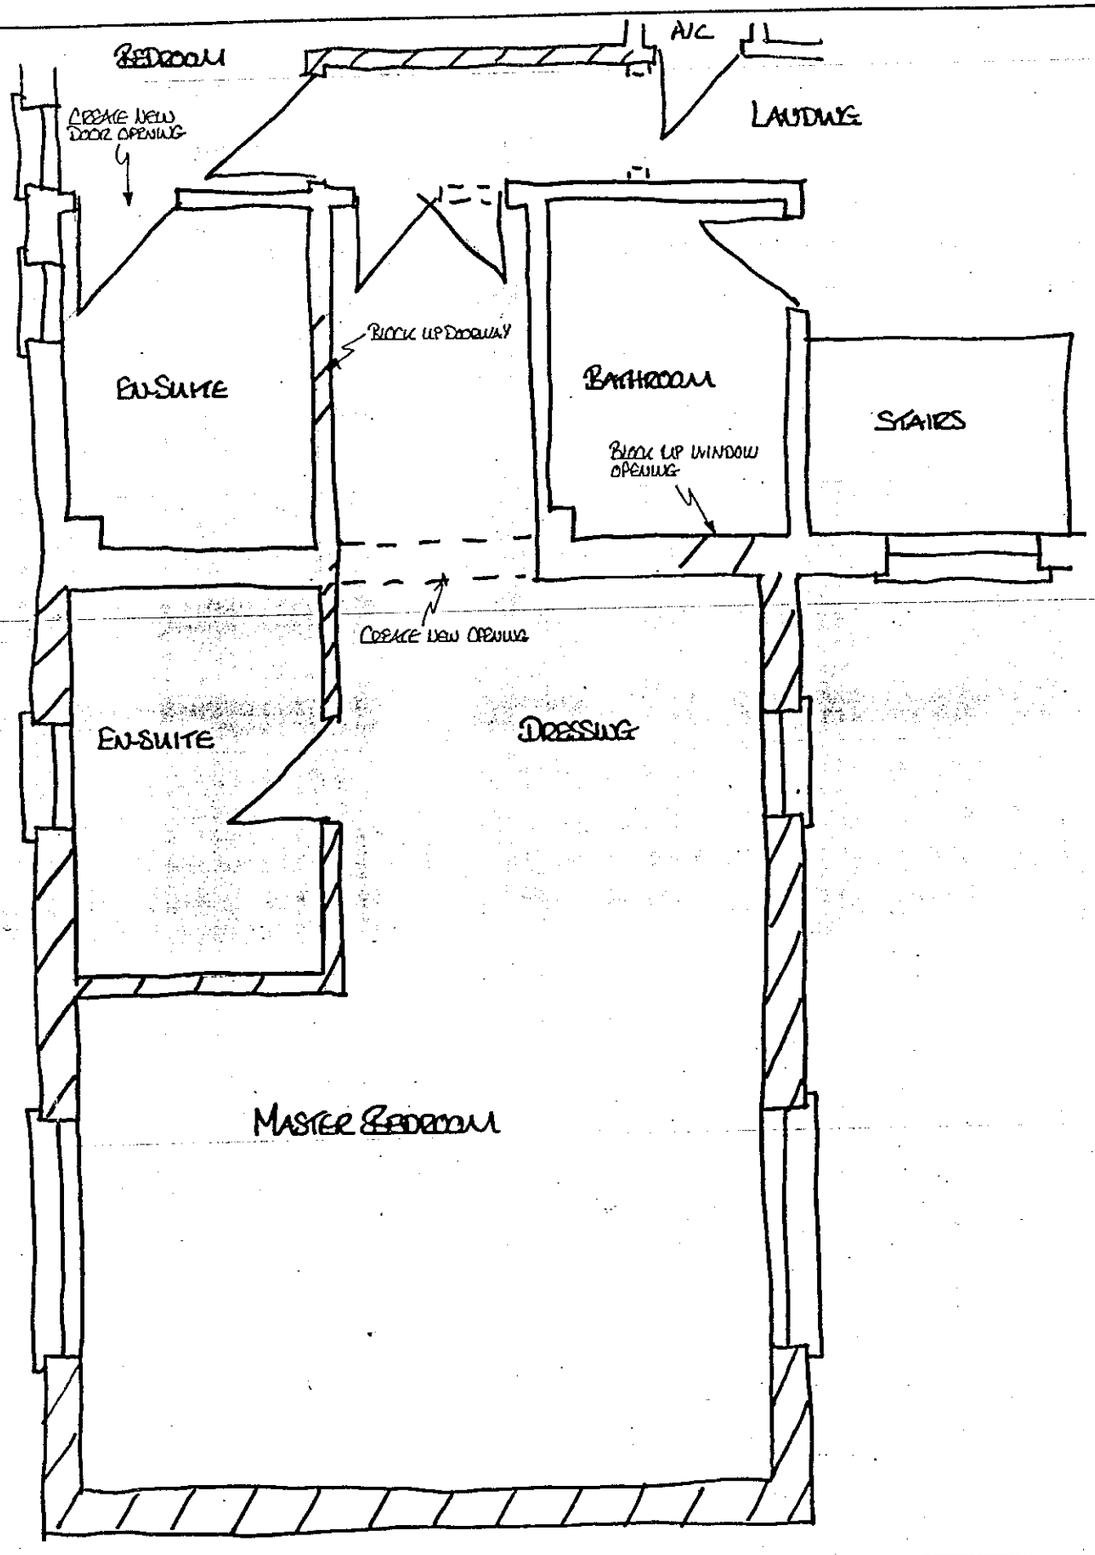


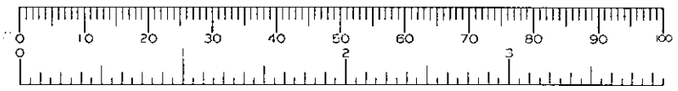

NOTES:

All dimensions must be checked on site and not scaled from this drawing.

Client MR & MRS BAKES
C/O ASPEN CONSTRUCTION LTD

Job Title PROPOSED EXTENSION AT 29 ASHDALE PARK. FINCHAMPSTEAD.

Scale 1:60

Drawn by KPG

Date JUNE '00


Drawing Title SKETCH LAYOUTS 'C'

Drg No. KPG-158/SKC

Rev


A PRODUCT OF THE UNO RANGE – ARCHITECT CAT. No. 7313

420×297mm A3

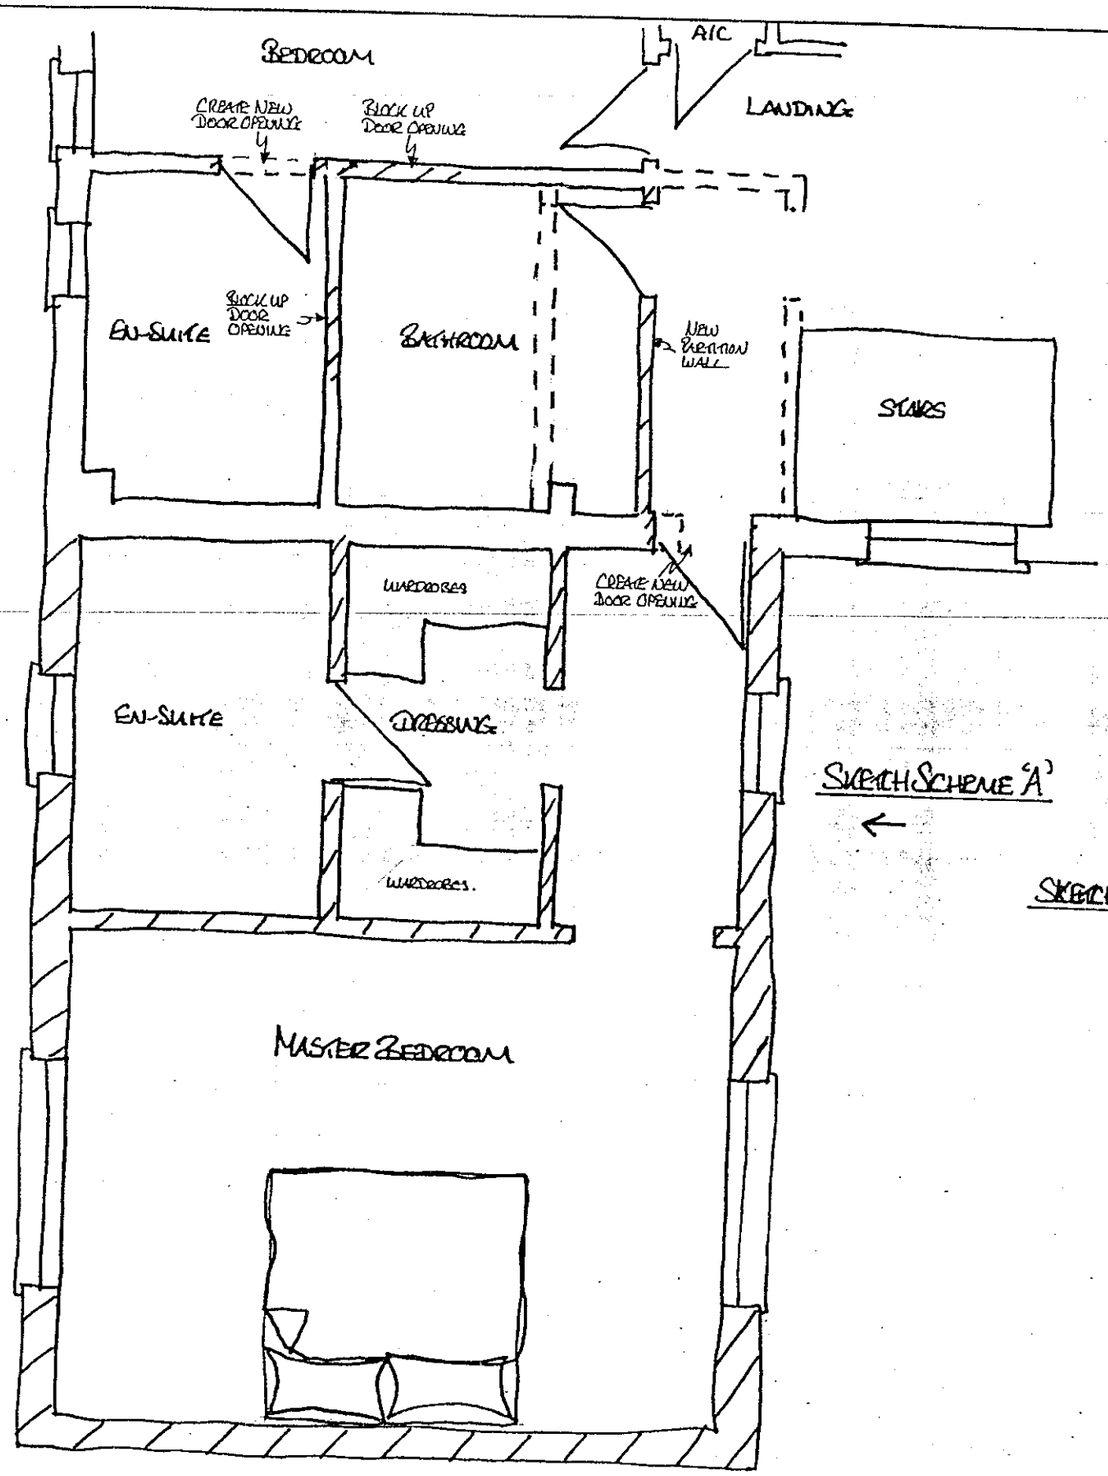

SKETCH SCHEME 'A'

SKETCH SCHEME 'B'

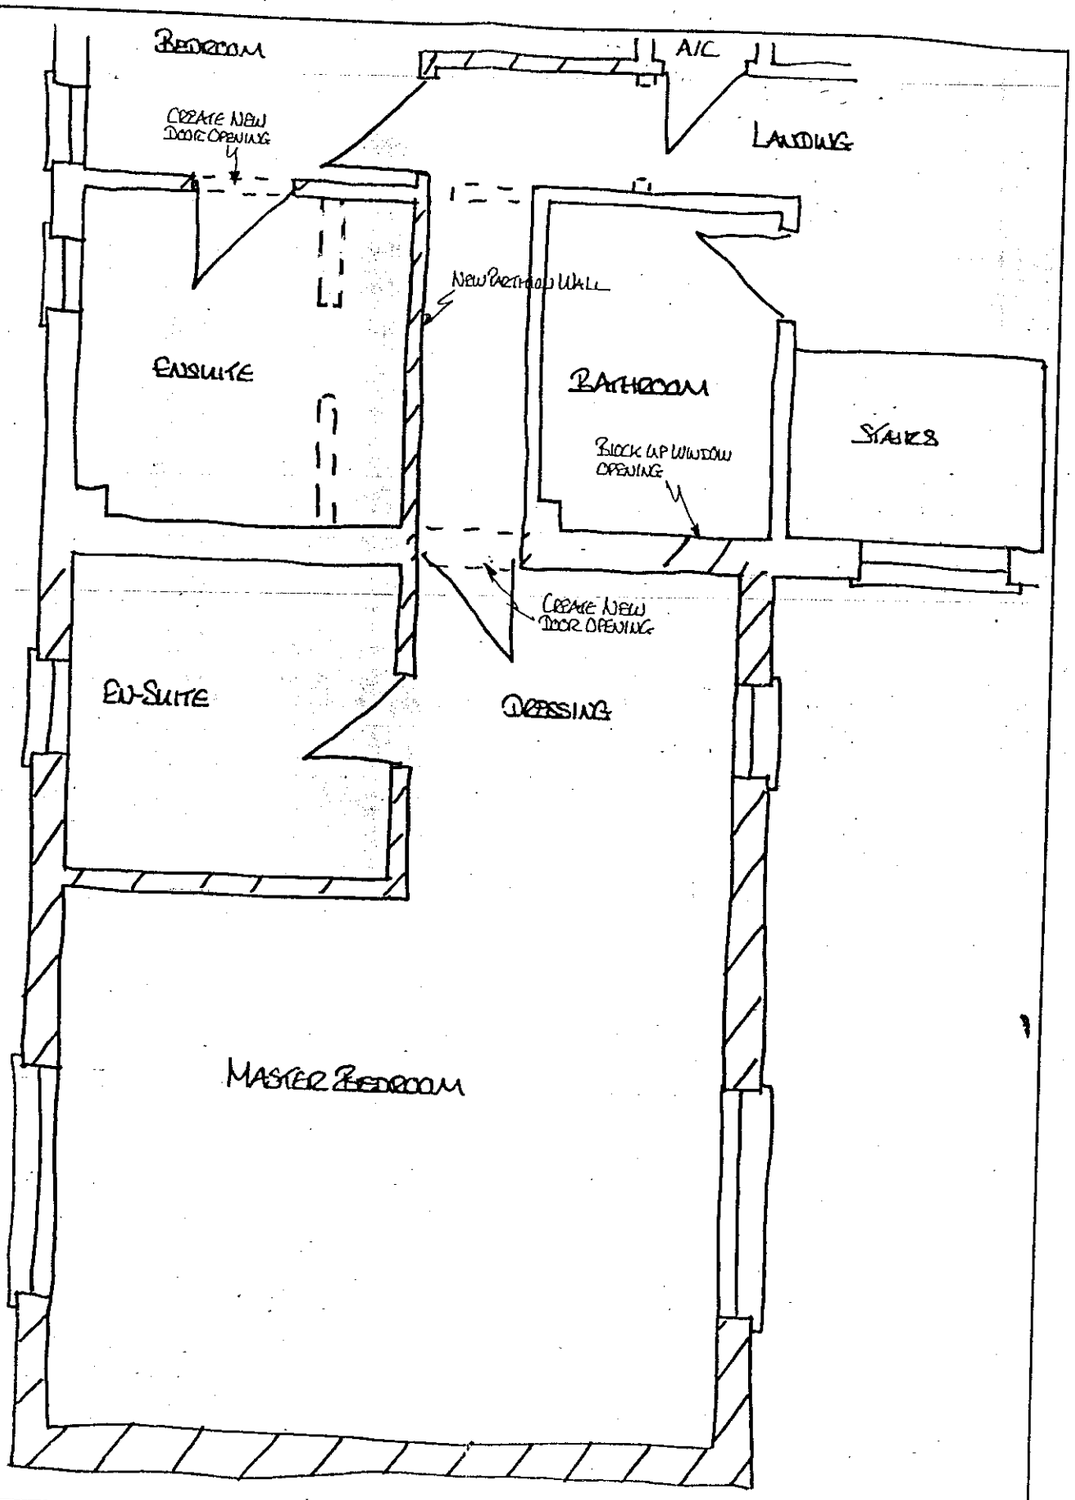

0 10 20 30 40 50 60 70 80 90 100
0 2 3

NOTES:

- – – – WALLS TO BE DEMOLISHED
- NEW WALLS

All dimensions must be checked on site and not scaled from this drawing.

Client MR & MRS BAKES
C/O ASPEN CONSTRUCTION LTD

Job Title PROPOSED EXTENSION AT 29 ASHDALE PARK, FINCHAMPSTEAD.

Scale 1:50

Drawn by KPG

Date JUNE '00


Drawing Title SKETCH LAYOUTS 'A' & 'B'

Drg No. KPG-188/SKA/B


Rev


A PRODUCT OF THE UNO RANGE – ARCHITECT CAT. No. 7313

420×297mm A3

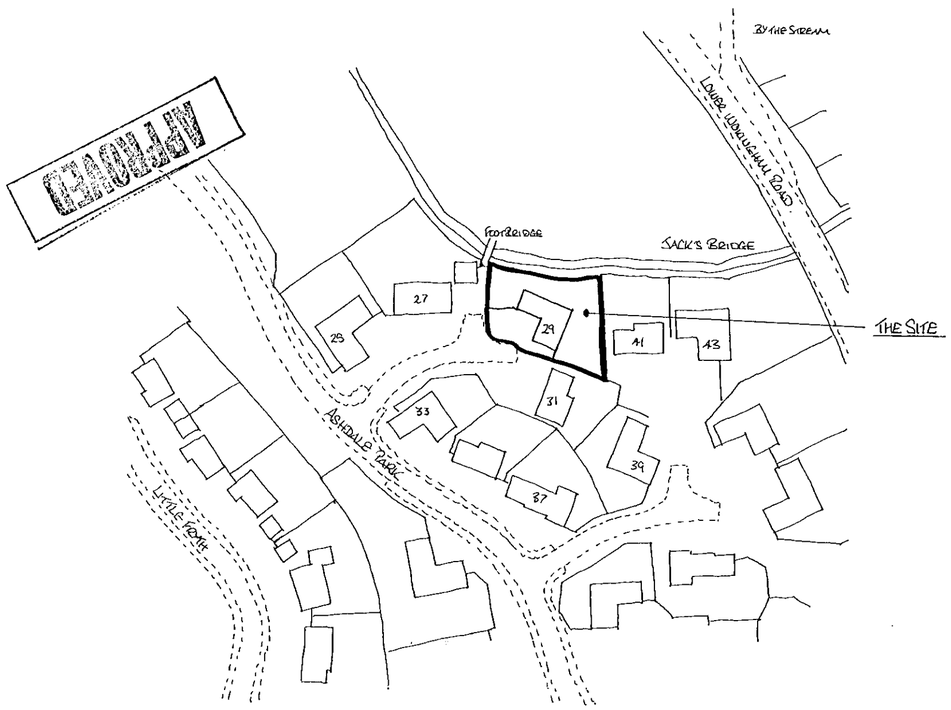

LOCATION PLAN

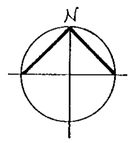

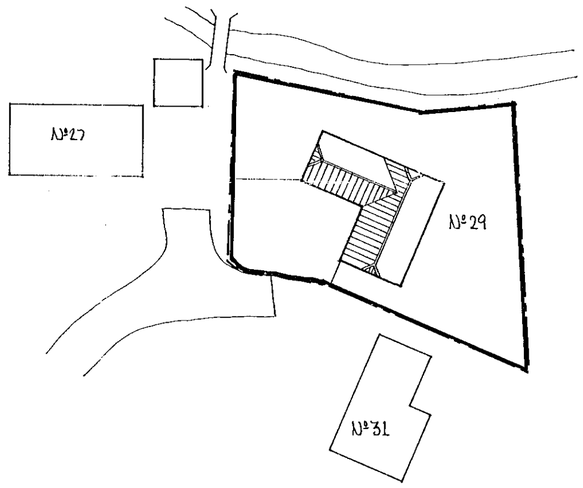

SITE PLAN

05.JUL.2000* 1905



NOTES:

All dimensions must be checked on site and not scaled from this drawing.

A		
	Date	Revisions

© copyright

KPG DESIGN SERVICES
8 Owl Close,
Wokingham
Berkshire RG41 3HY
Tel: 0118 9793067
Fax: 0118 9795854

Client MR & MRS BAKES C/O ASPEN CONSTRUCTION LTD

Job Title
PROPOSED EXTENSION
AT
29 ASHDALE PARK
FINCHAMPSTEAD

Drawing Title
SITE & LOCATION PLANS


Scale 1:1250 1:500

Date JUNE '00 | Drawn by KPG


Drg No. KPG-158/02 | Rev

A PRODUCT OF THE UNO RANGE – ARCHITECT CAT. No. 7312.

420×594mm

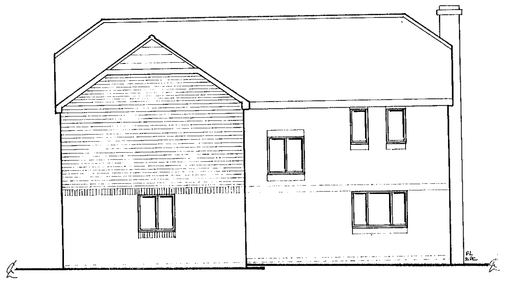


NORTH WEST ELEVATION

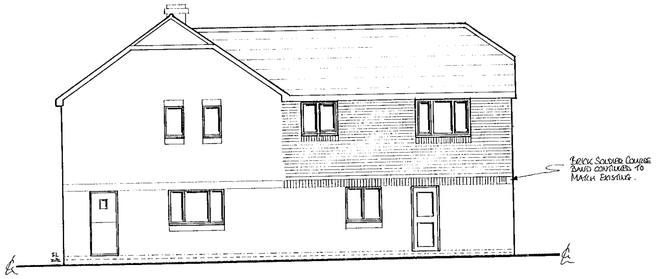


NORTH EAST ELEVATION



SOUTH WEST ELEVATION

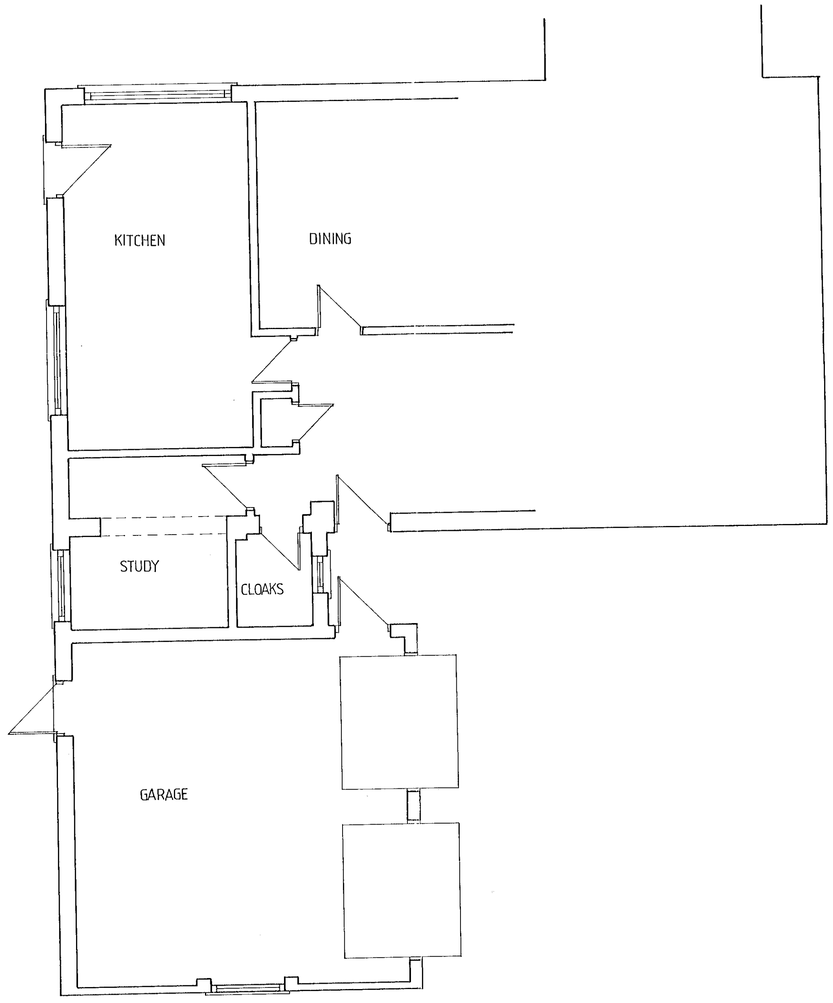

PART GROUND FLOOR PLAN

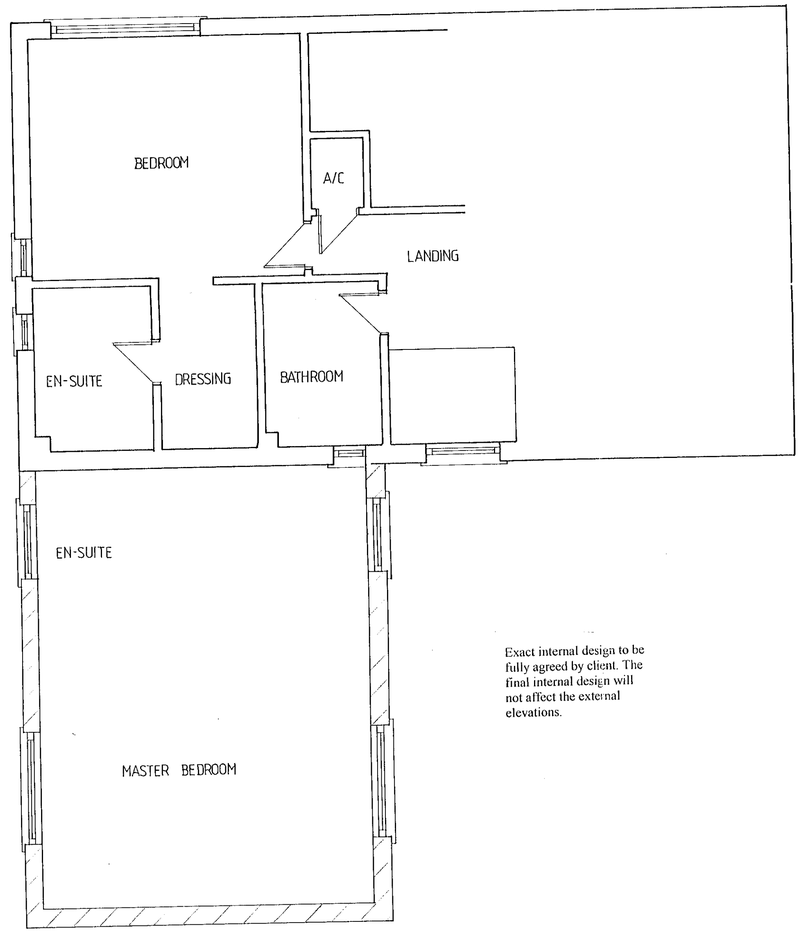

PART FIRST FLOOR PLAN

Exact internal design to be fully agreed by client. The final internal design will not affect the external elevations.

NOTES

All dimensions must be checked on site and not scaled from this drawing.

ROOF:-
INTERLOCKING CONCRETE TILES TO MATCH EXISTING.

WALLS:-
FACING BRICKS TO MATCH EXISTING

JOINERY:-
STAINED SOFTWOOD TO MATCH EXISTING.

RAINWATER GOODS:-
TO BE BLACK UPVC HALF ROUND GUTTERS & CIRCULAR DOWNPIPES TO MATCH EXISTING.

	Date	Revisions
A	23/6/00	PORCH AMENDED TO LEAN-TO

© copyright

05.JUL.2000 1965

KPG DESIGN SERVICES
8 Owl Close
Wokingham
Berkshire RG41 3HY
Tel: 0118 9793067
Fax: 0118 9795854

Client MR & MRS BAKES C/O ASPEN CONSTRUCTION LTD

Job Title
PROPOSED EXTENSION AT 29 ASHDALE PARK FINCHAMPSTEAD

Drawing Title
PART FLOOR PLANS & ELEVATIONS AS PROPOSED


Scale 1:50 1:100

Date JUNE '00 | Drawn by KPG


Drg No. KPG-158/03 | Rev. A

841


D 28/6/00

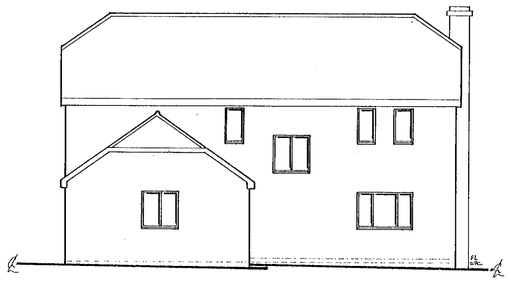


NORTH WEST ELEVATION

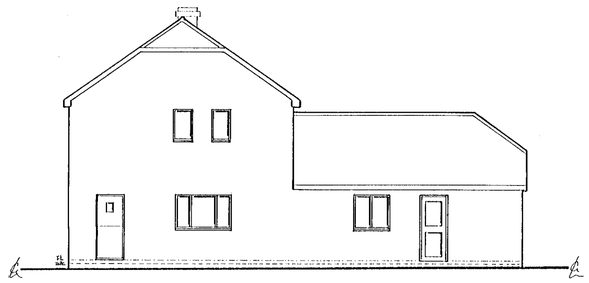


NORTH EAST ELEVATION

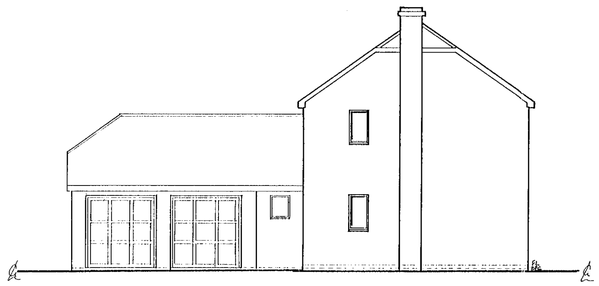

SOUTH WEST ELEVATION

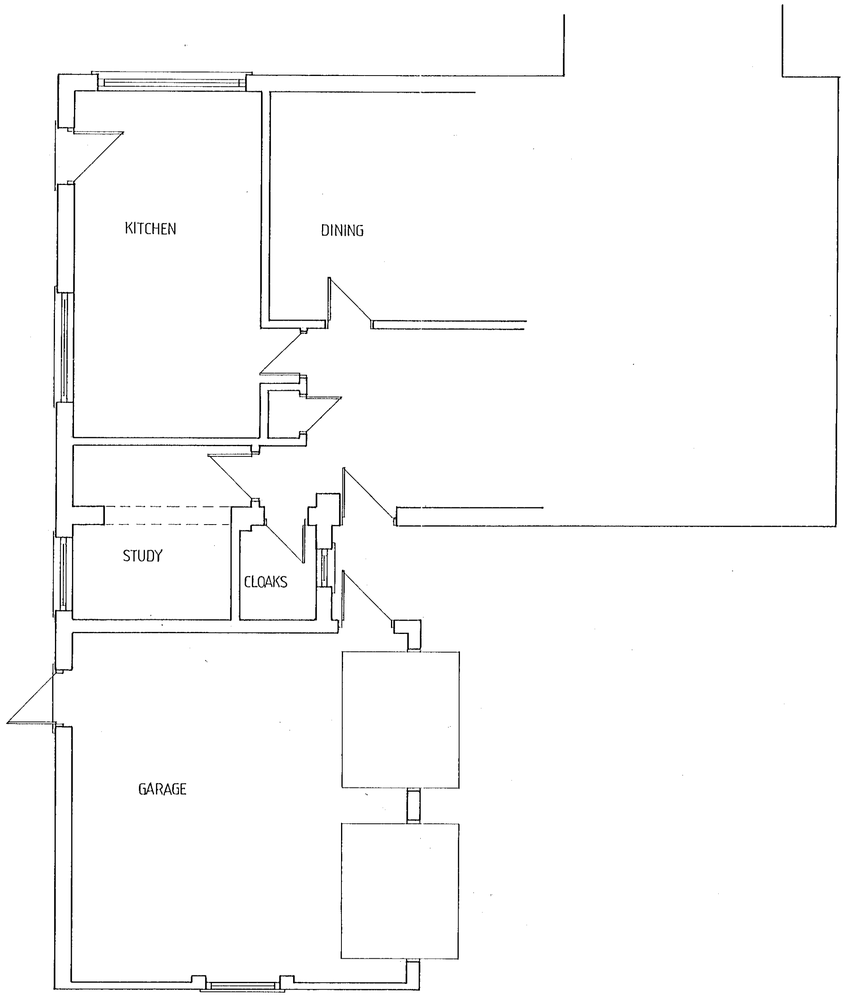

PART GROUND FLOOR PLAN

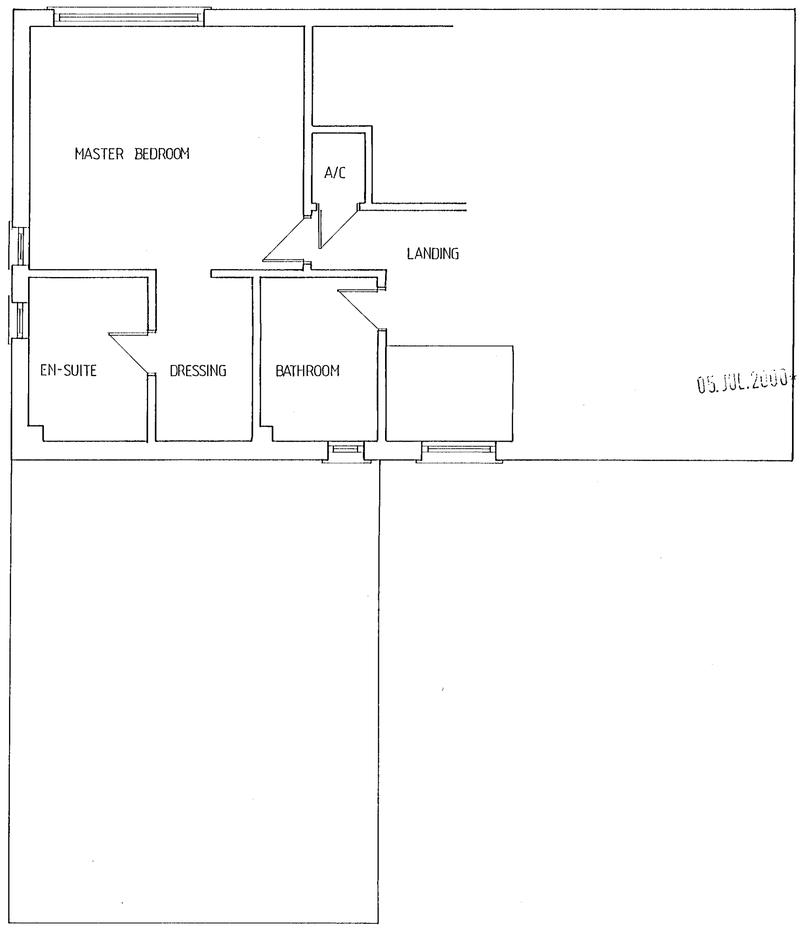

PART FIRST FLOOR PLAN

05. JUL. 2000 1905

NOTES

All dimensions must be checked on site and not scaled from this drawing.

A		
	Date	Revisions

© copyright

KPG DESIGN SERVICES
8 Owl Close
Wokingham
Berkshire RG41 3HY
Tel: 0118 9793067
Fax: 0118 9795854

Client MR & MRS BAKES C/O
ASPEN CONSTRUCTION LTD

Job Title
PROPOSED EXTENSION
AT
29 ASHDALE PARK
FINCHAMPSTEAD


Drawing Title
PART FLOOR PLANS &
ELEVATIONS
AS EXISTING

Scale 1:50 1:100


Date JUNE '00 | Drawn by KPG

Drg No. KPG-158/01 | Rev.


841 x 594mm A1

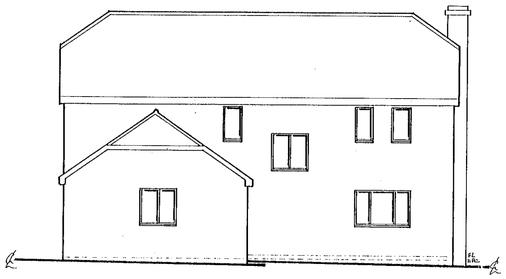


NORTH WEST ELEVATION

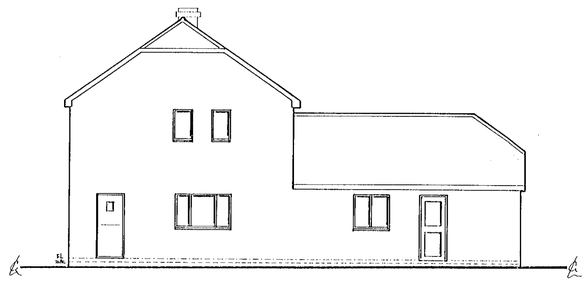


NORTH EAST ELEVATION

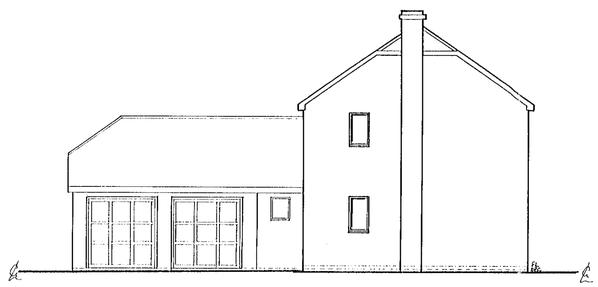

SOUTH WEST ELEVATION

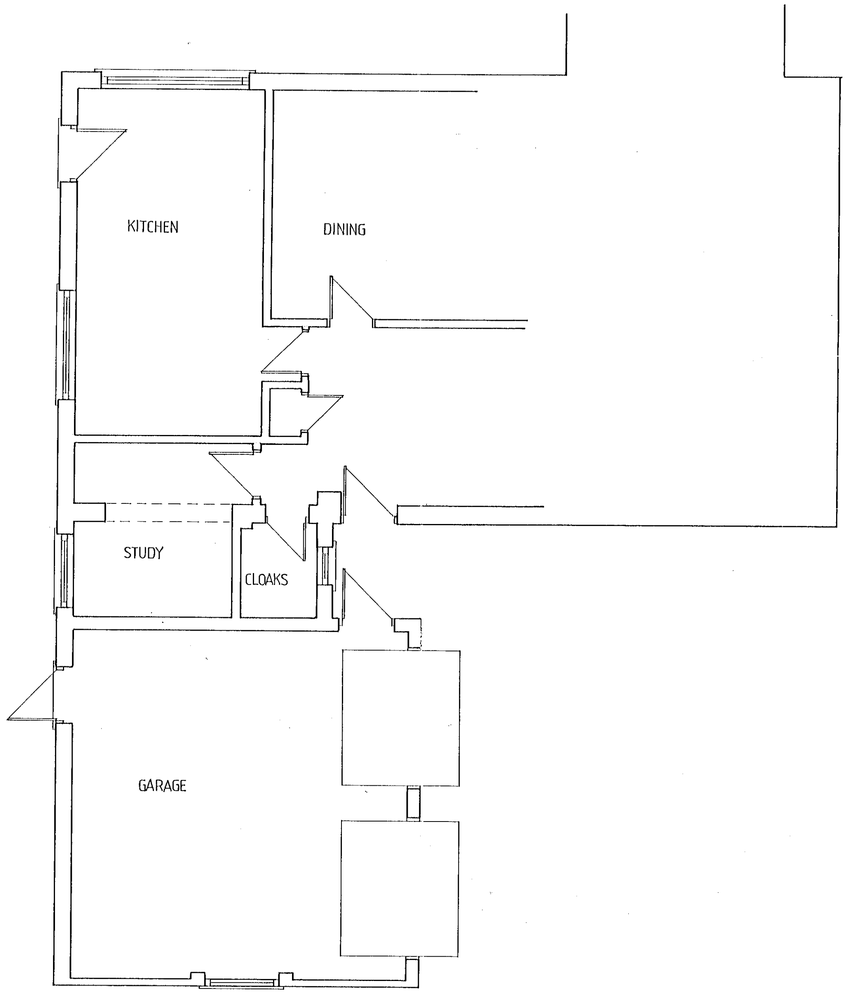

PART GROUND FLOOR PLAN

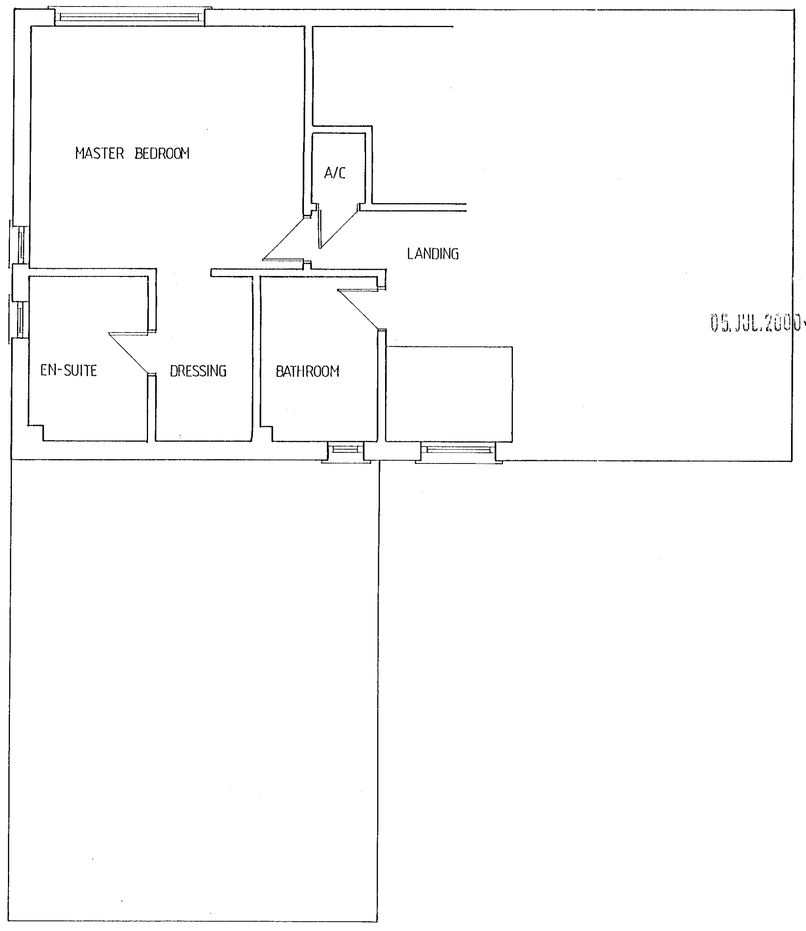

PART FIRST FLOOR PLAN

05.JUL.2000* 1905

NOTES

All dimensions must be checked on site and not scaled from this drawing.

	Date	Revisions
A		

© copyright

KPG DESIGN SERVICES
8 Bowcroft Close
Wokingham
Berkshire RG41 3HY
Tel: 0118 9793067
Fax: 0118 9795854

APPROVED

Client MR & MRS BAKES C/O ASPEN CONSTRUCTION LTD

Job Title
PROPOSED EXTENSION
AT
29 ASHDALE PARK
FINCHAMPSTEAD


Drawing Title
PART FLOOR PLANS & ELEVATIONS
AS EXISTING

Scale 1:50 1:100


Date JUNE '00 | Drawn by KPG

Drg No. KPG-158/01 | Rev.


841 x 594mm A1

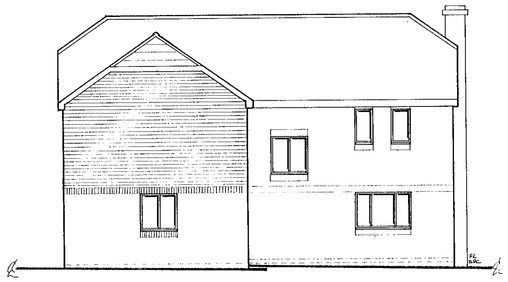


NORTH WEST ELEVATION

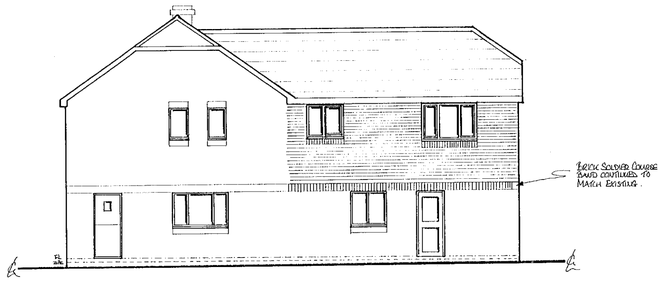


NORTH EAST ELEVATION

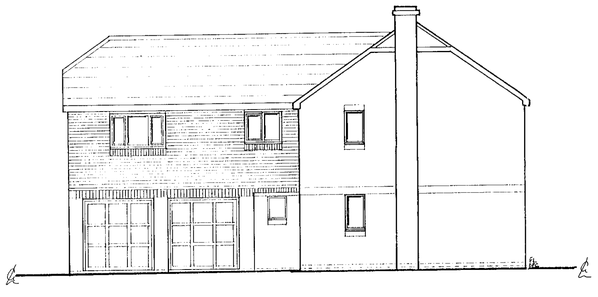

SOUTH WEST ELEVATION

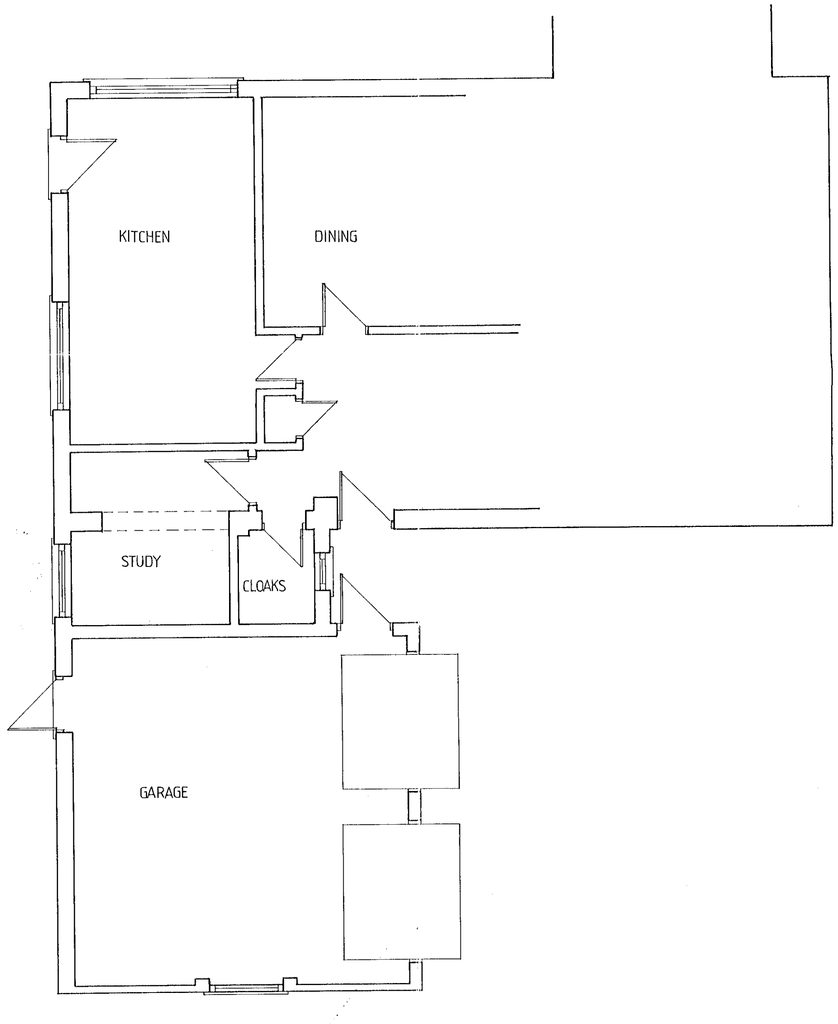

PART GROUND FLOOR PLAN

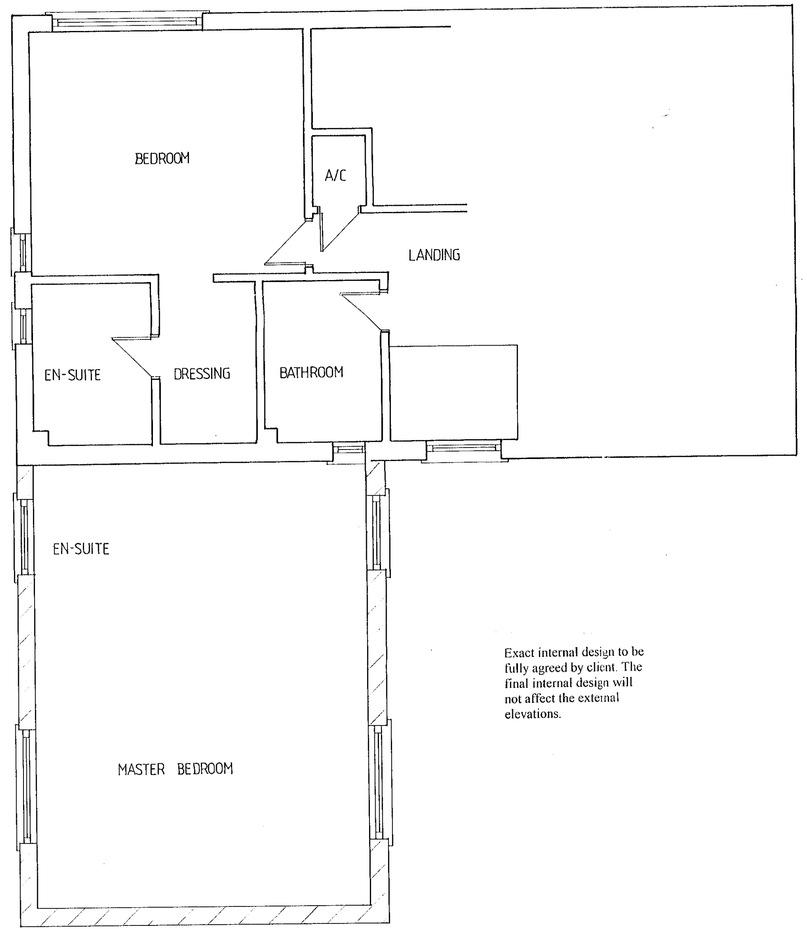

PART FIRST FLOOR PLAN

Exact internal design to be fully agreed by client. The final internal design will not affect the external elevations.

NOTES

All dimensions must be checked on site and not scaled from this drawing.

ROOF:-
INTERLOCKING CONCRETE TILES TO MATCH EXISTING.

WALLS:-
FACING BRICKS TO MATCH EXISTING

JOINERY:-
STAINED SOFTWOOD TO MATCH EXISTING.

RAINWATER GOODS:-
TO BE BLACK UPVC HALF ROUND GUTTERS & CIRCULAR DOWNPIPES TO MATCH EXISTING.

Date	Revisions
A 23/6/00	PLUS MINOR CHANGES TO LAYOUT.

© copyright

05 JUL 2000

1965

KPG DESIGN SERVICES
8 Owl Close
Wokingham
Berkshire RG41 3HY
Tel: 0118 9793067
Fax: 0118 9795854

Client MR & MRS BAKES C/O ASPEN CONSTRUCTION LTD

Job Title
PROPOSED EXTENSION AT 29 ASHDALE PARK FINCHAMPSTEAD


Drawing Title
PART FLOOR PLANS & ELEVATIONS AS PROPOSED

Scale 1:50 1:100


Date JUNE '00 | Drawn by KPG

Drg No. KPG-158/03 | Rev. A

841 x 594mm A1

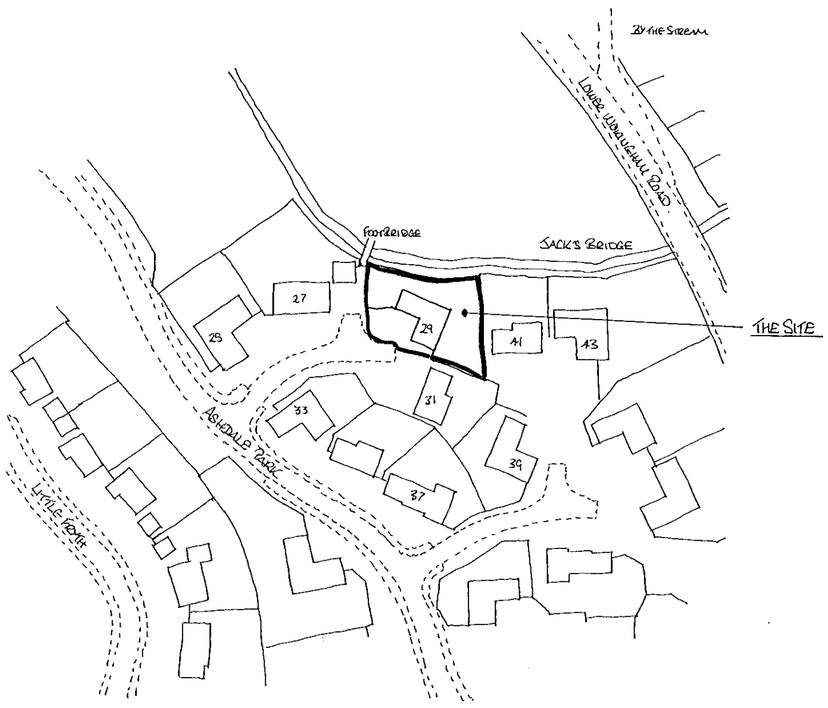

LOCATION PLAN

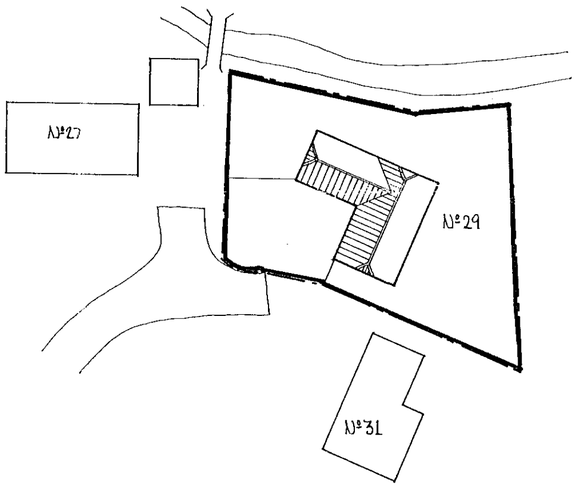

SITE PLAN

05 JUL 2000 1565

(Illegible) 1565

NOTES:
All dimensions must be checked on site and not scaled from this drawing.

A		
	Date	Revisions

© copyright

KPG DESIGN SERVICES
8 Owl Close,
Wokingham
Berkshire RG41 3HY
Tel: 0118 9793067
Fax: 0118 9795854

Client MR & MRS BAKES C/O ASPEN CONSTRUCTION LTD

Job Title
PROPOSED EXTENSION
AT
29 ASHDALE PARK
FINCHAMPSTEAD

Drawing Title
SITE & LOCATION PLANS

Scale 1:1250 1:500

Date JUNE '00 | Drawn by KPG

Drg No. KPG-158/02 | Rev

A PRODUCT OF THE UNO RANGE – ARCHITECT CAT. No. 7312.

420×594mm A2