
NOTE

ALL MATERIALS INTENDED TO BE USED ON NEW EXTENSION ARE TO MATCH EXISTING.


THIS DRAWING HAS BEEN PREPARED WITHOUT THE BENEFIT OF AN ACCURATE SITE SURVEY



PROPOSED FRONT ELEVATION

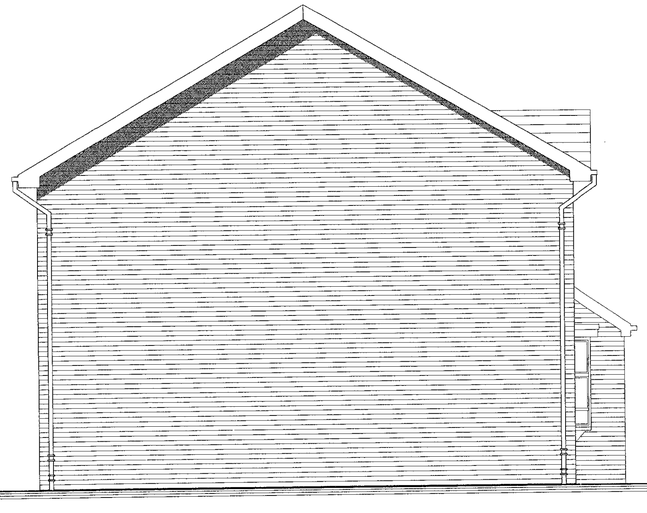


PROPOSED SIDE ELEVATION

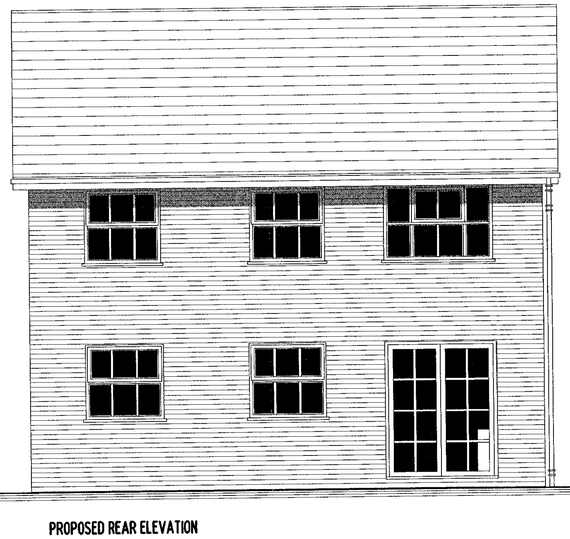


PROPOSED REAR ELEVATION




PROPOSED SIDE ELEVATION

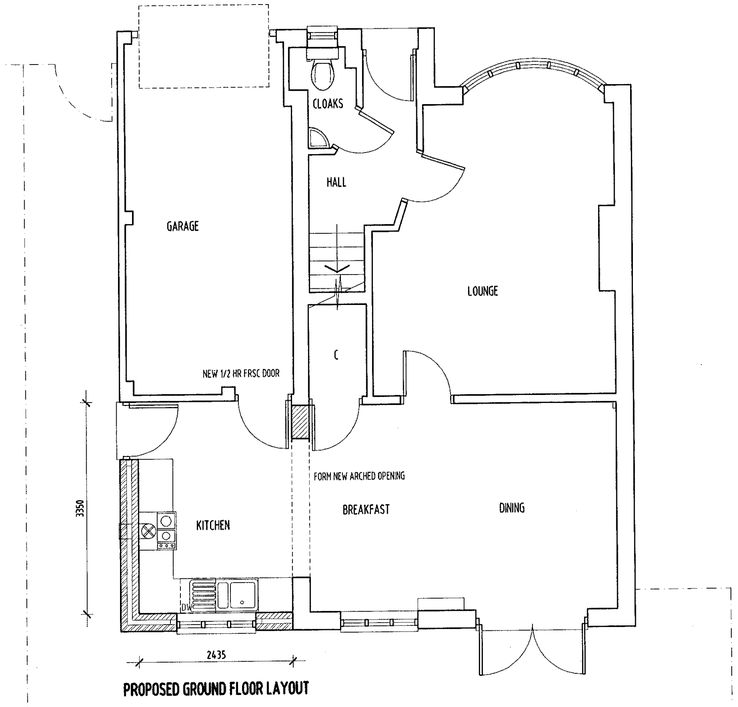


PROPOSED GROUND FLOOR LAYOUT

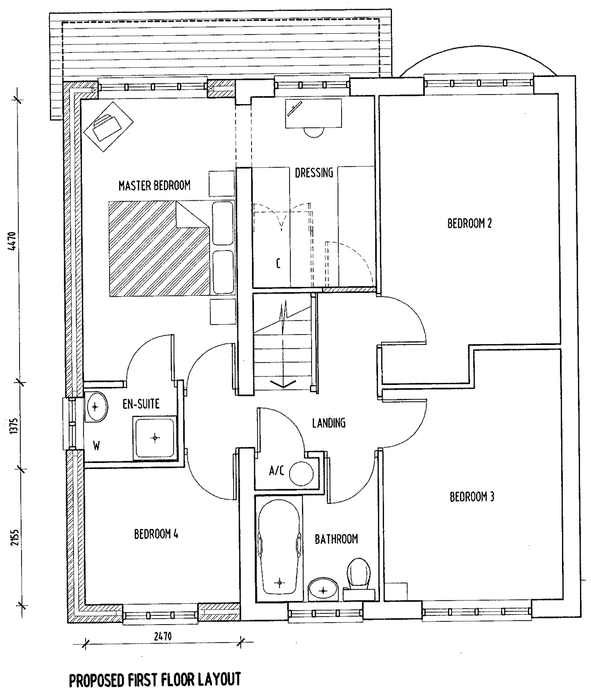


PROPOSED FIRST FLOOR LAYOUT

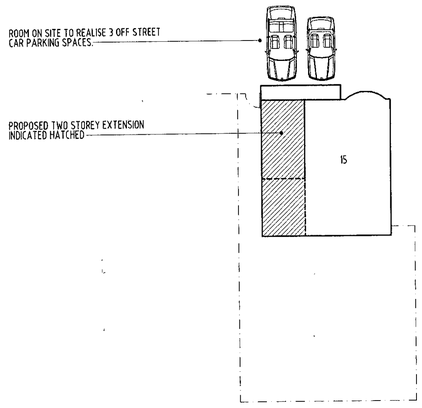

PROPOSED CAR PARKING PLAN (Scale 1:200)

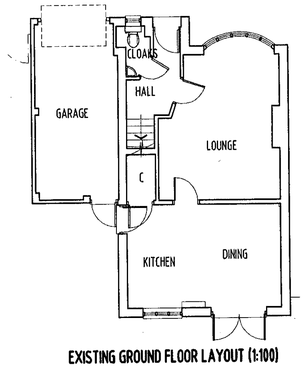

EXISTING GROUND FLOOR LAYOUT (1:100)

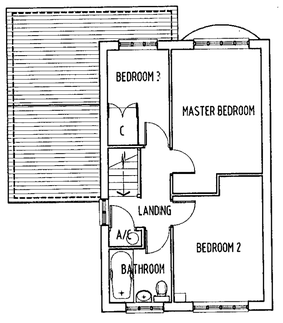

EXISTING FIRST FLOOR LAYOUT (1:100)

05 JUL 2006 1906



APPROVED

RFDL

RICHARD FENN DESIGNS LIMITED
11 HARRIER CLOSE, WOODLEY, READING, BERKSHIRE. RG5 4PE.
Telephone READING (0118) 9691604
Fax (0118) 9628618 E-Mail : RFENNDES@aol.com

PROPOSED TWO STOREY SIDE EXTENSION TO 15 CONGRIDGE WAY, WOODLEY, BERKSHIRE for MR AND MRS FRAZER.

PLANNING DRAWING

DATE	SCALE
JUNE 16th 2006	1:50 1:100 1:200

DRAWING No. CW.01. REVISION

CD 13/9/06