


scale 1:50

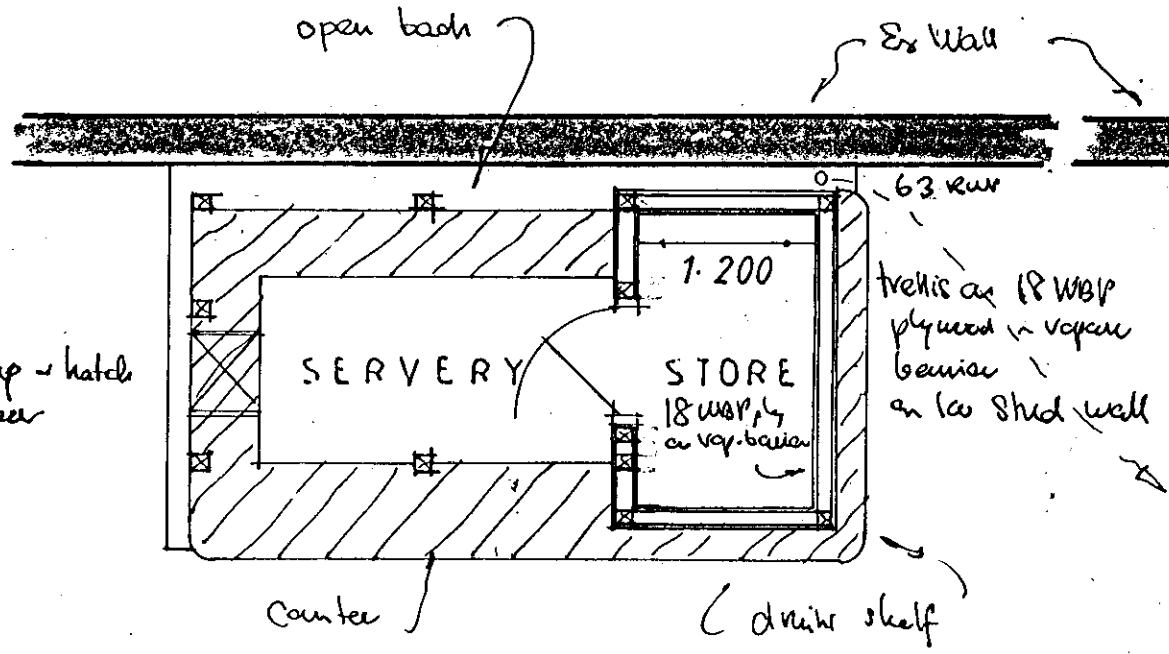

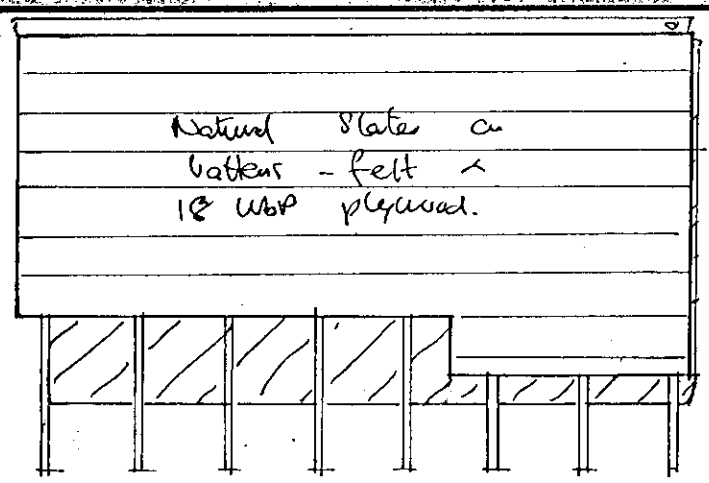


FLOOR PLAN


ROOF PLAN

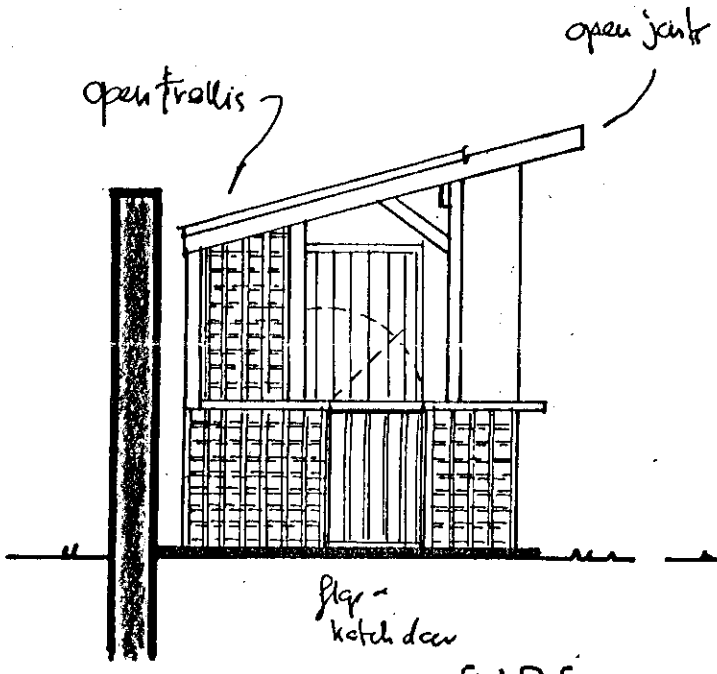

SIDE

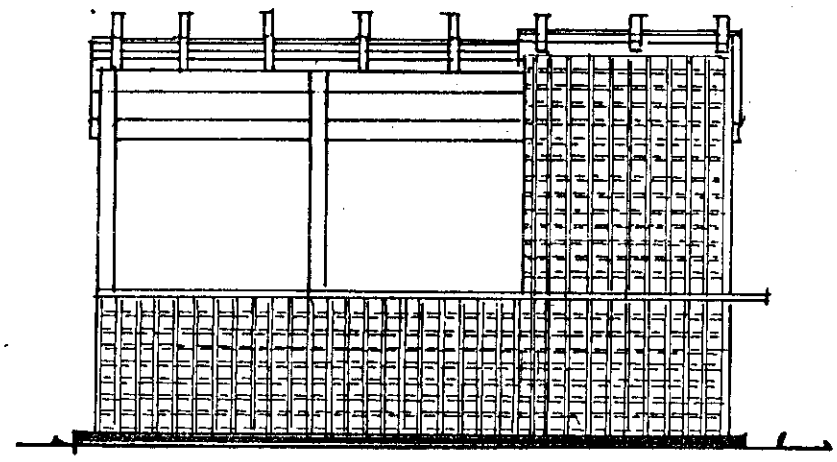



FRONT

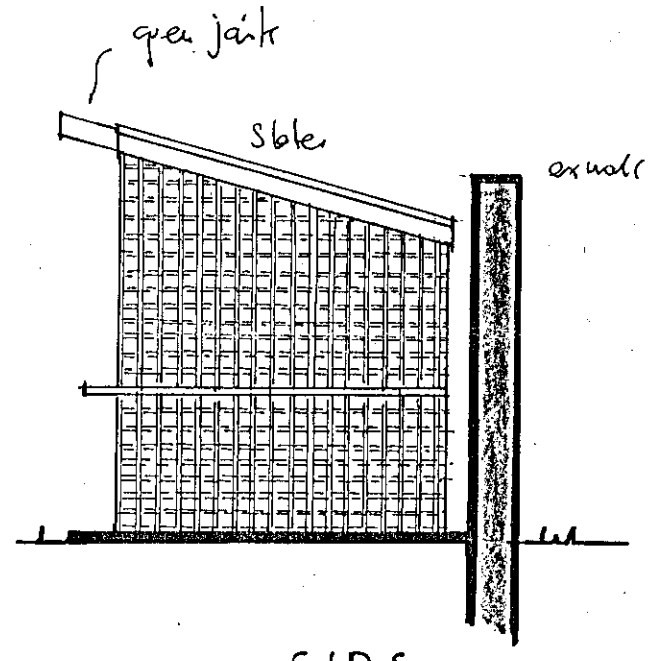

SIDE

ELEVATIONS

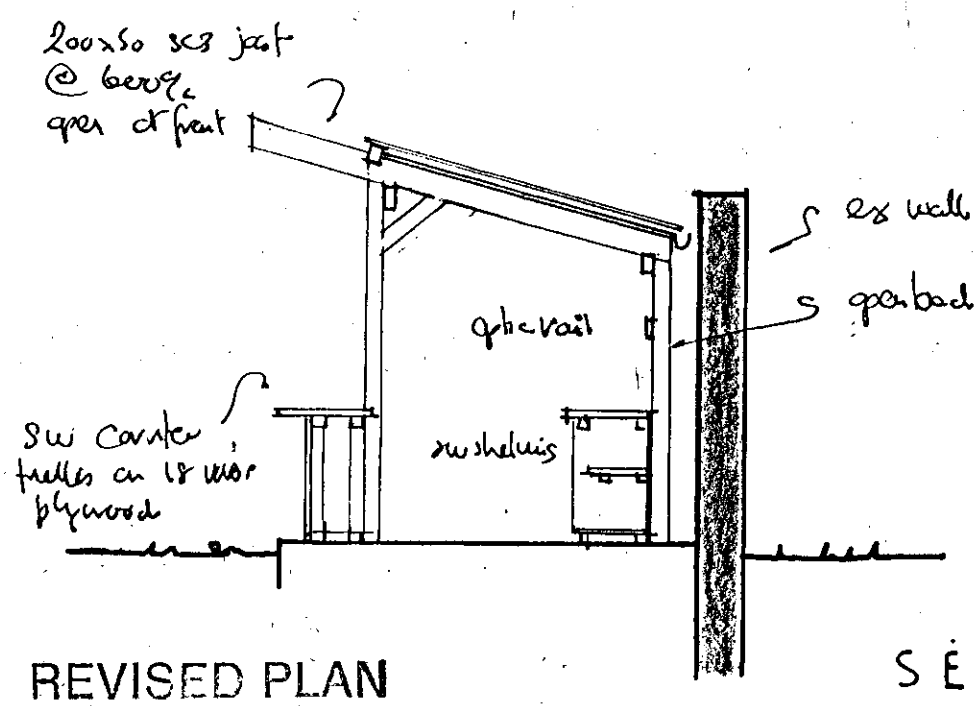

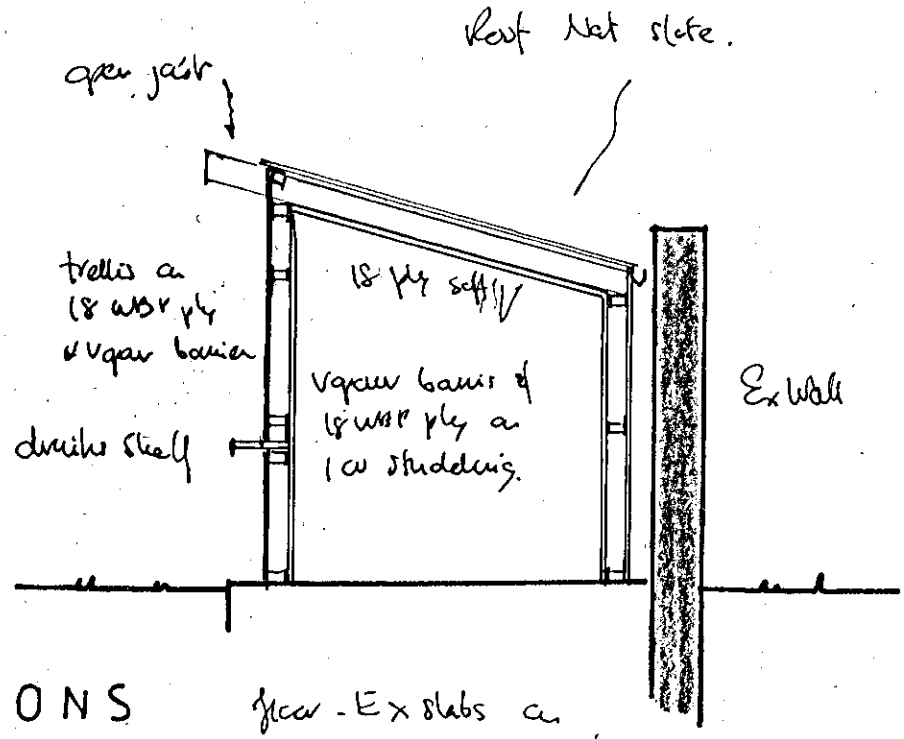


REVISED PLAN

SECTIONS


1084

KIOSK - BROAD STREET TAVERN - WOKINGHAM - REVISED DETAILS

number 1013-6 | revision

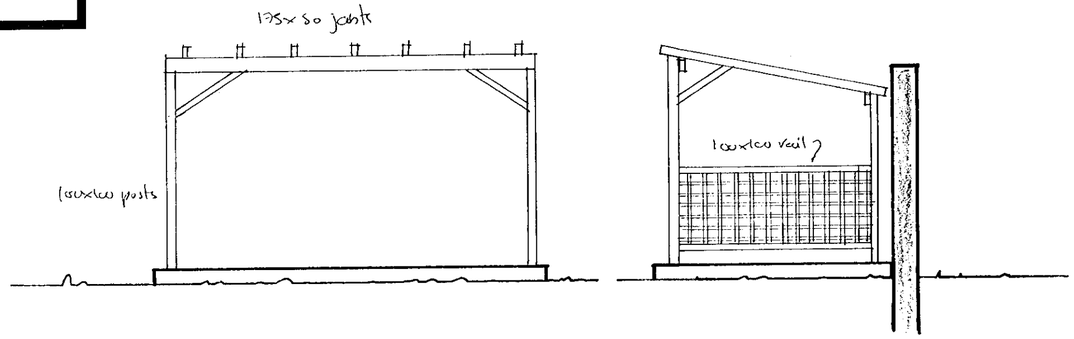



SIDE ELEV. FRONT ELEV. SIDE ELEV.

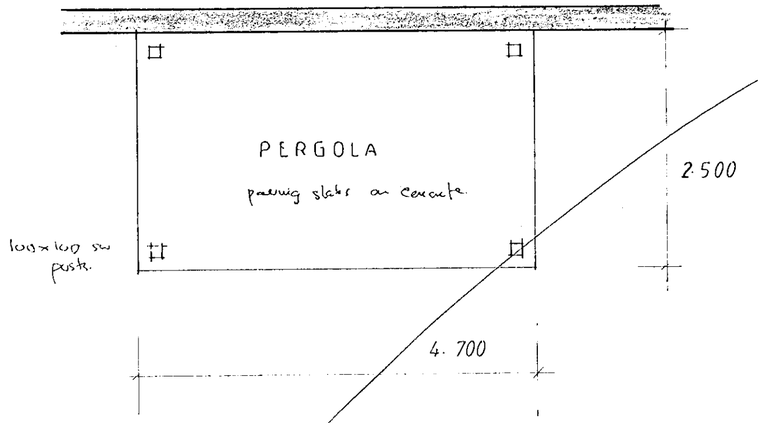


FLOOR PLAN


AS EXISTING

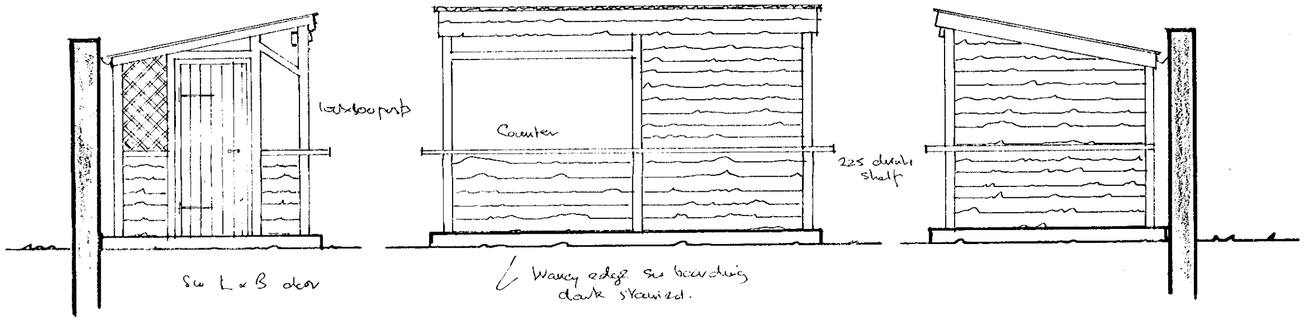

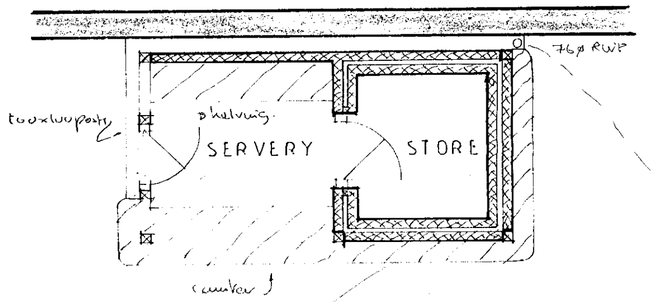

AS PROPOSED

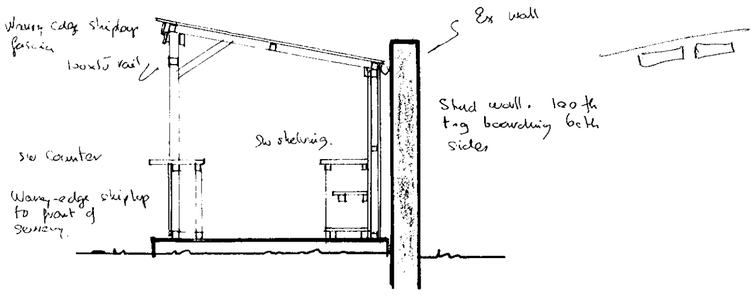

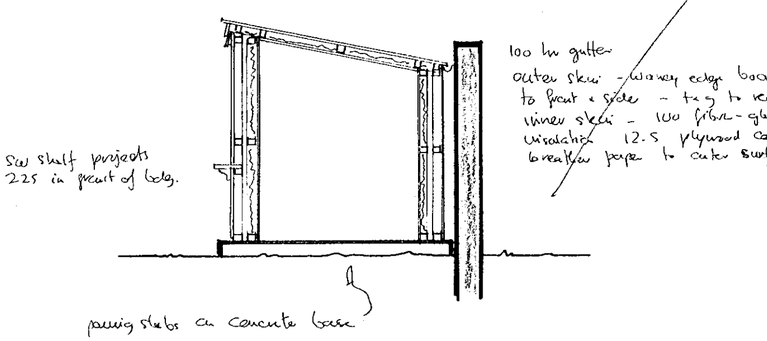

SECTIONS

SUPERSEDED BY PLAN RECEIVED 2.8.00

27 MARCH 2000 1084

revision	date	description

C. SAULT.

project
Broad Street Tavern
29 Broad St., Wokingham
for Woodwark & Co Ltd.


title
Conversion of Pergola into Beer Garden Kiosk

number 1013-6 | revision

scale 1-50 | date Mar 2000 | drawn


Corner Cottage, Nursteed, Devizes - 726105


number 1013 · 7 | revision

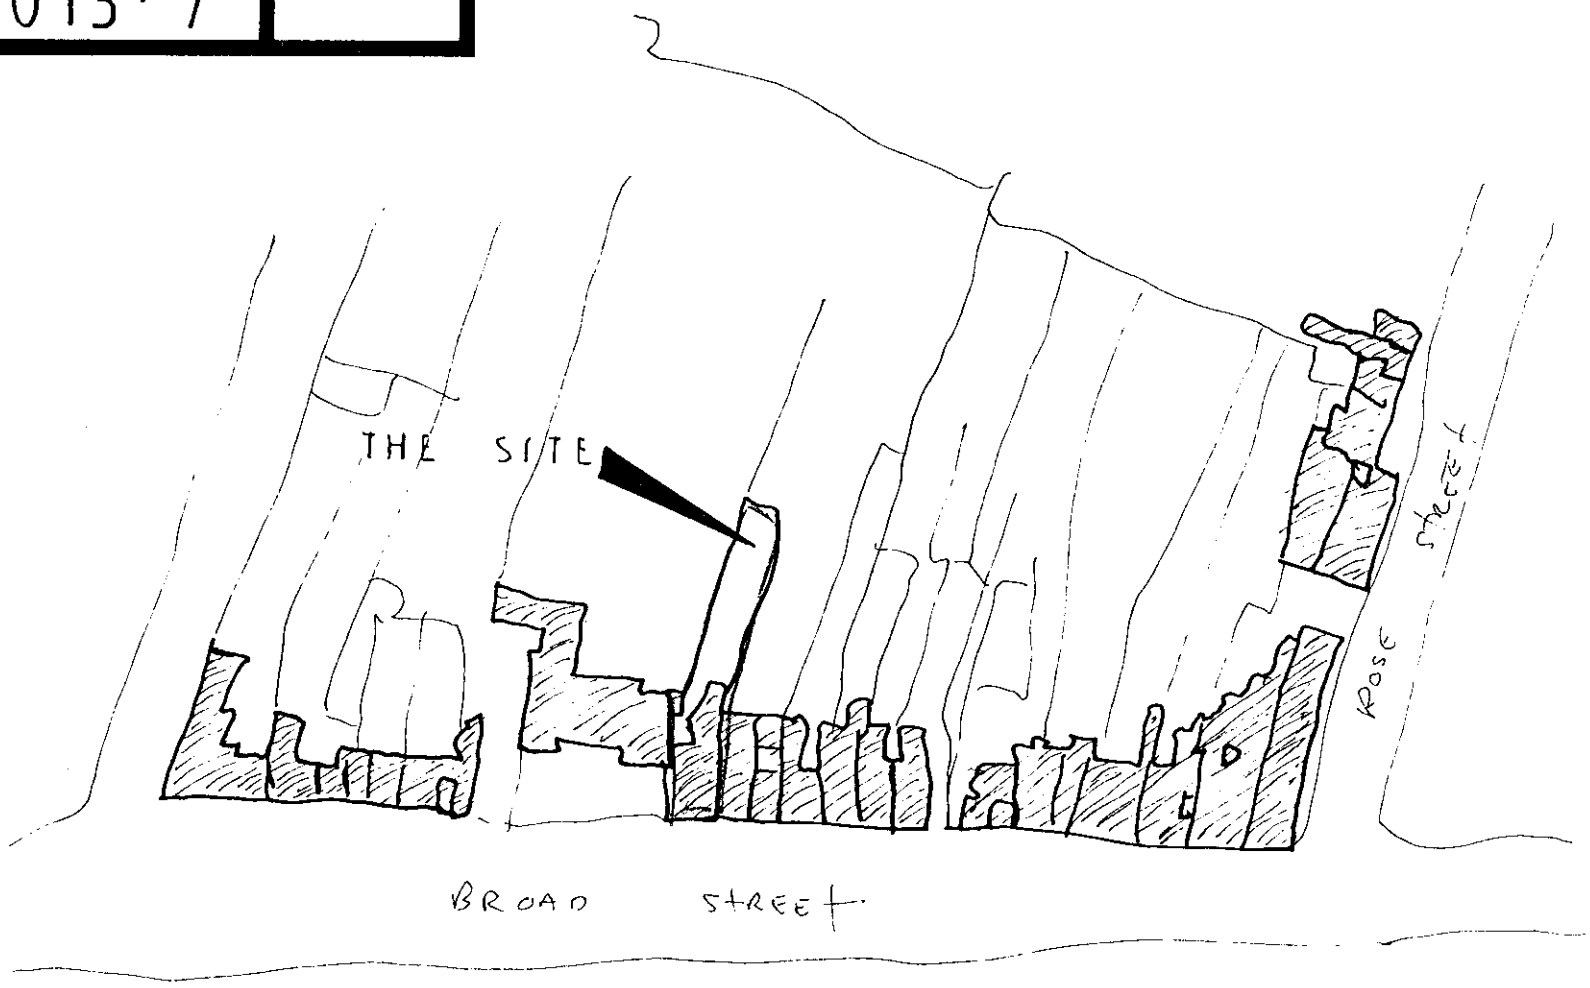

LOCATION PLAN

1:1250

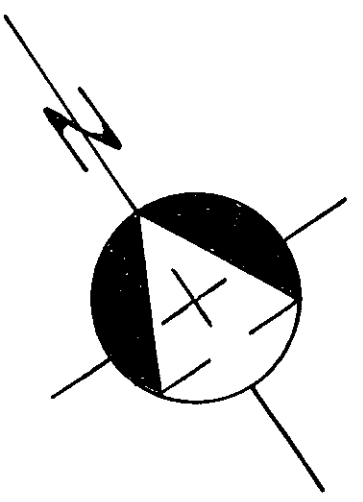

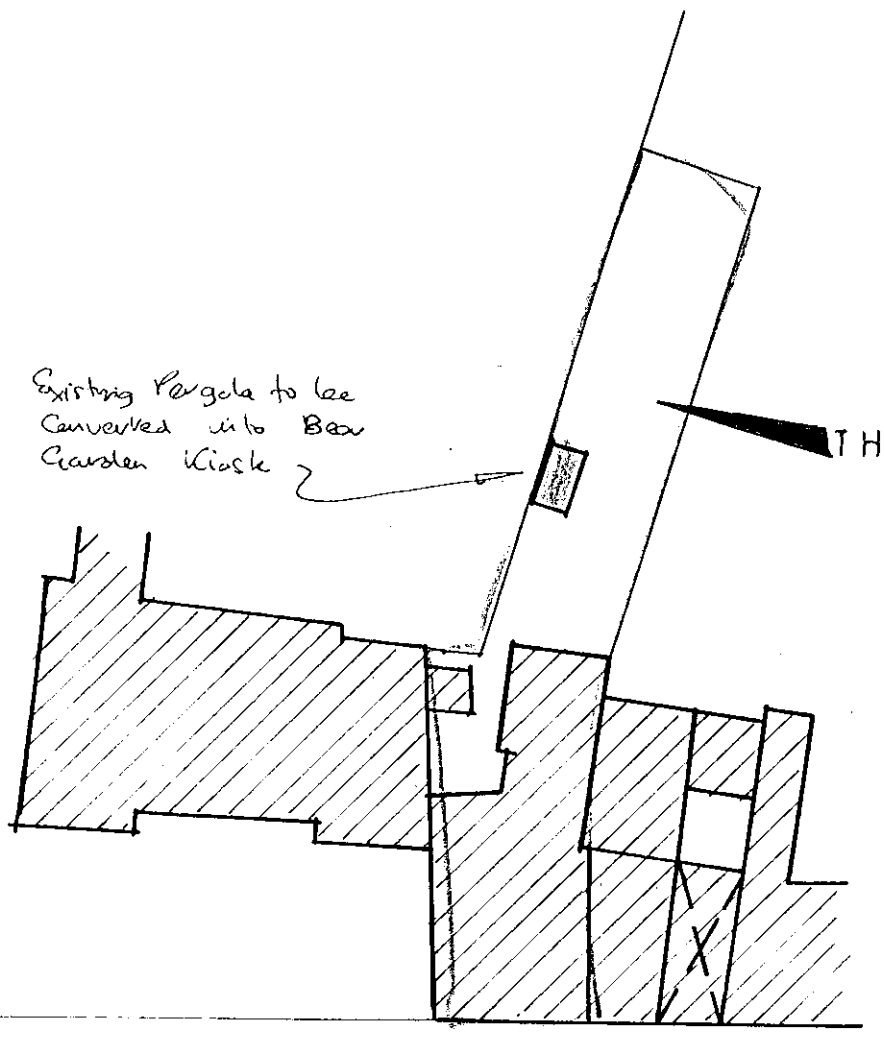

BROAD STREET

BLOCK PLAN

1:500

27 MAR 2000

1084

revision	date	description

C. SAULT.


project: Broad Street Tavern
29 Broad St., Wokingham
for Wadworth & Co Ltd

title: Conversion of Pergola into Beer Garden Kiosk

number 1013-7 | revision

scale as stated | date Mar 2000 | drawn

Corner Cottage, Nursteed, Devizes - 726105

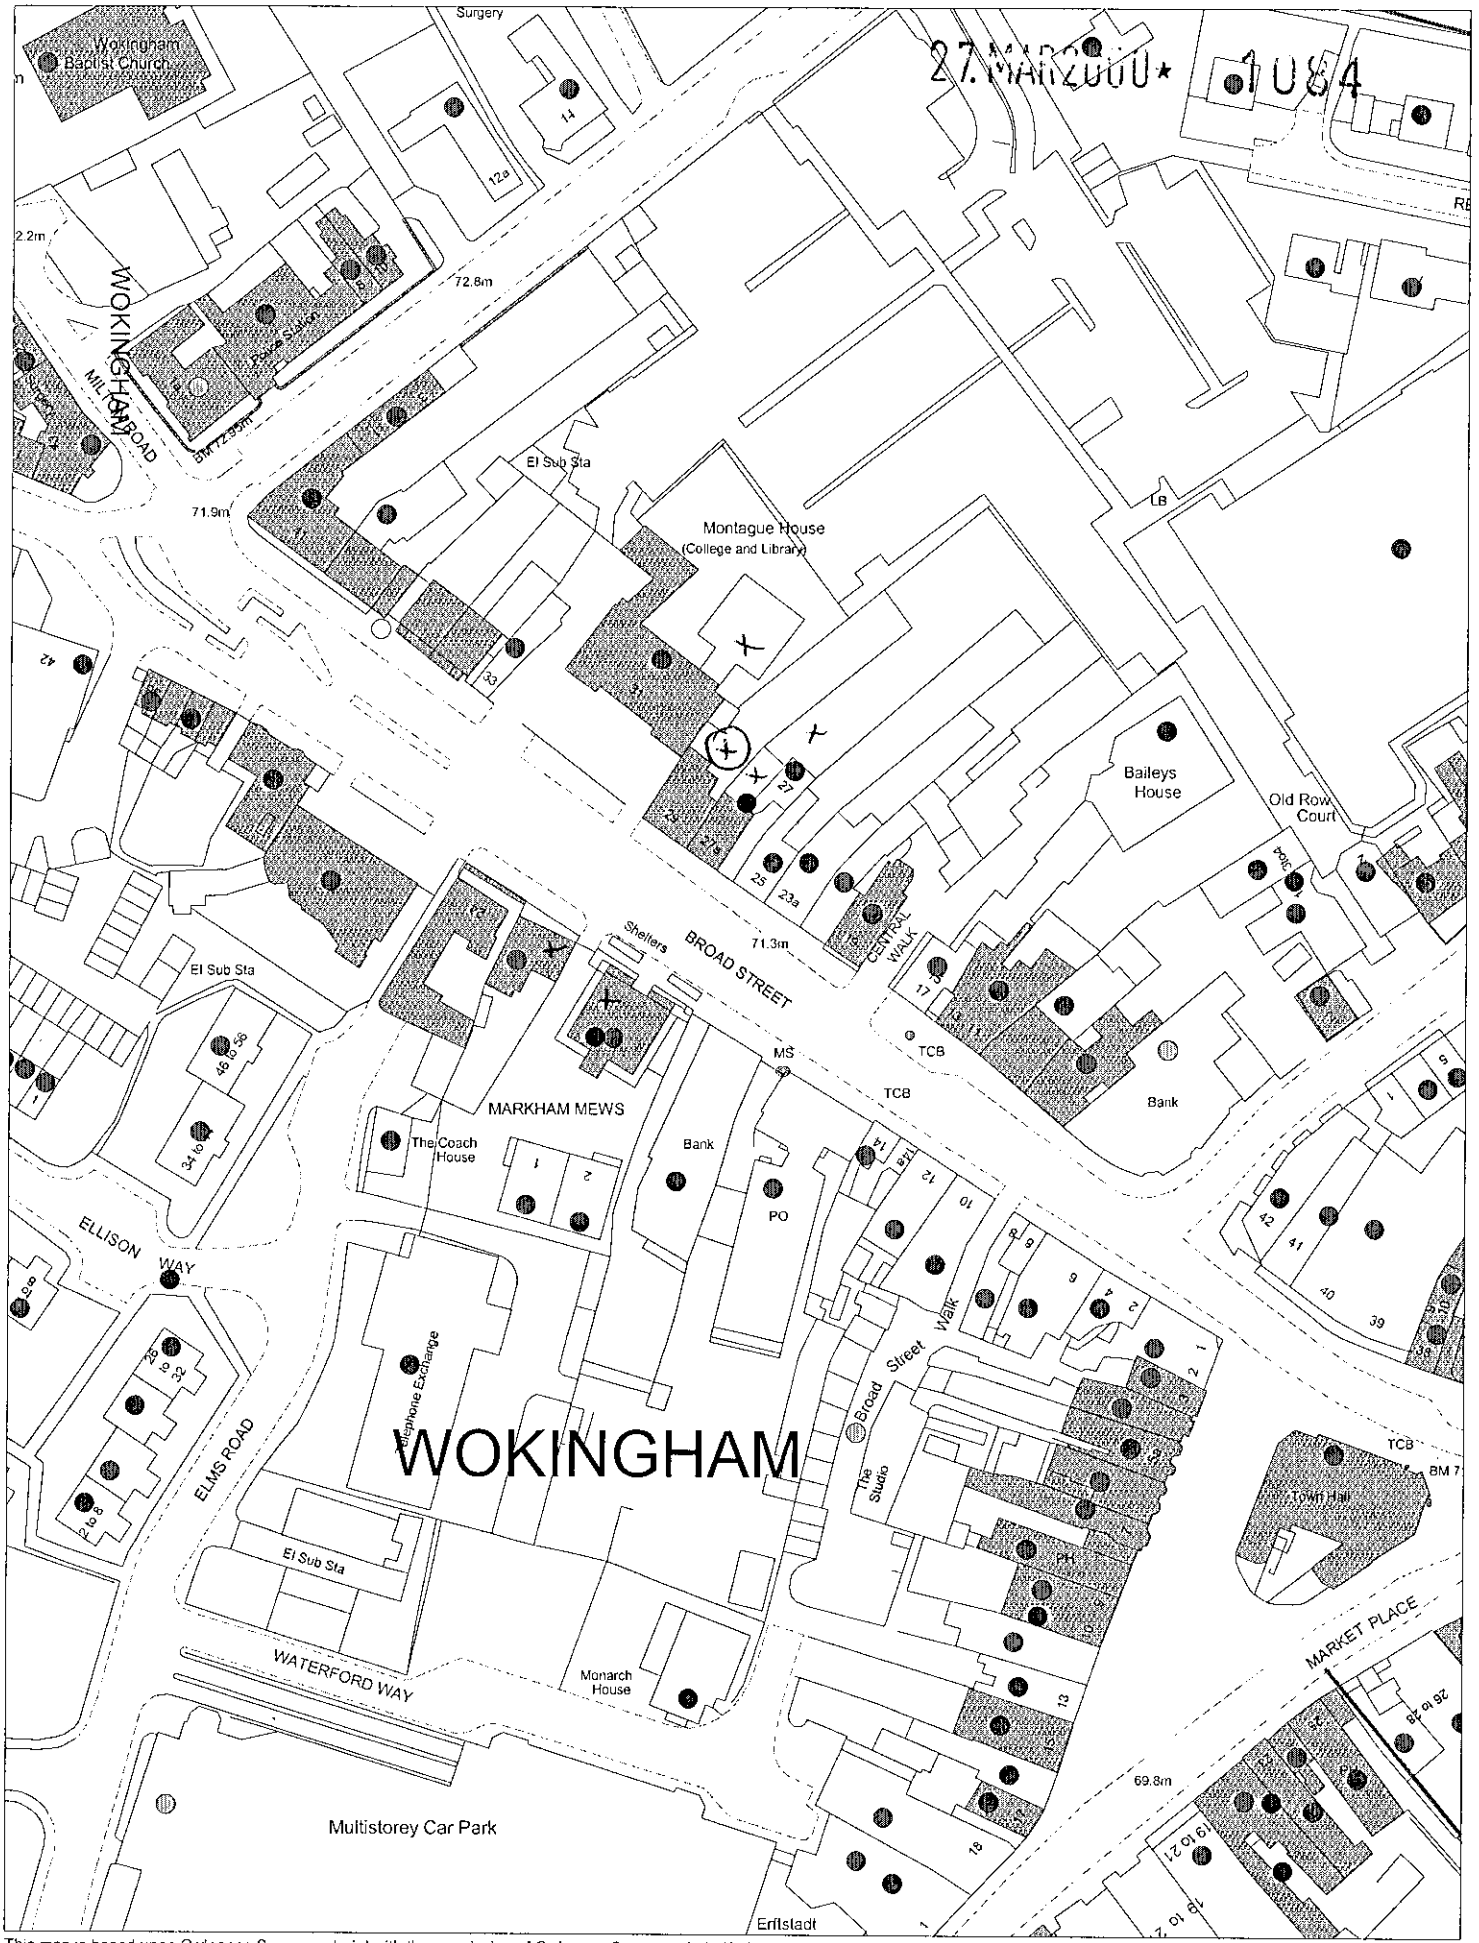

This map is based upon Ordnance Survey material with the permission of Ordnance Survey on behalf of the Controller of HMSO. © Crown Copyright.
Unauthorised reproduction infringes Crown Copyright and may lead to prosecution or civil proceedings.Wokingham District Council Licence LA086134

Development Control Section, Environmental Services, Wokingham District Council.

4 April 2000

Scale: 1 : 1250