



Existing front elevation




Proposed front elevation

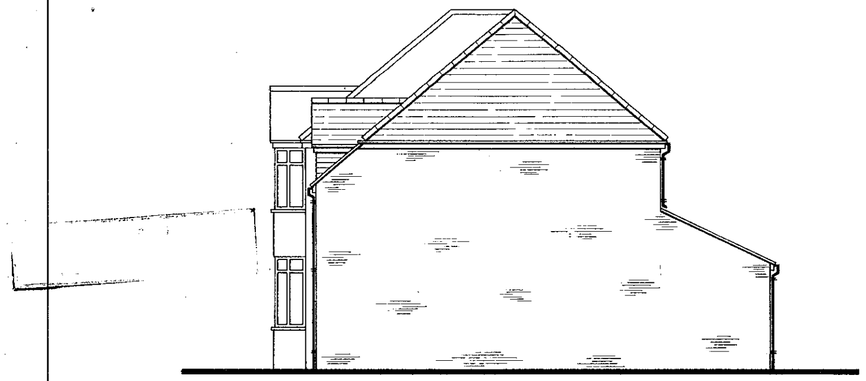

Proposed side elevations

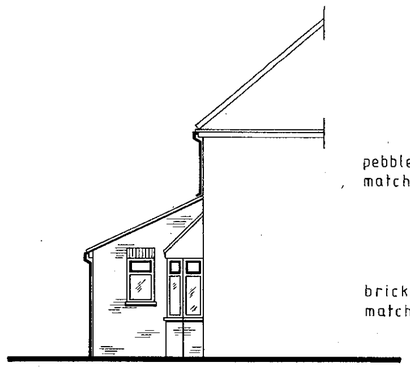

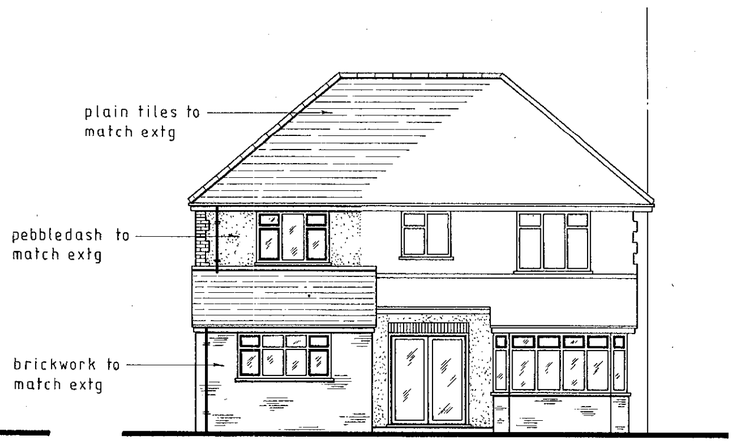

Proposed rear elevation

13.APR.2000* 1231

NOTES:

All dimensions must be checked on site and not scaled from this drawing.

A		
	Date	Revisions

© copyright

Client

M. Mc. Kenzie Esq

Job Title

Two storey extension and alterations at:

8, Salcombe Drive,
Earley,
Reading,
Berks.

Drawing Title

Existing and Proposed Elevations

Scale 1:100

Date March 2000

Drawn by P.R.O.F.


Drg No. 1172-00-4

Rev

A PRODUCT OF THE UNO RANGE – ARCHITECT CAT. No. 7312.

420×594mm A2

SD28/1/00.

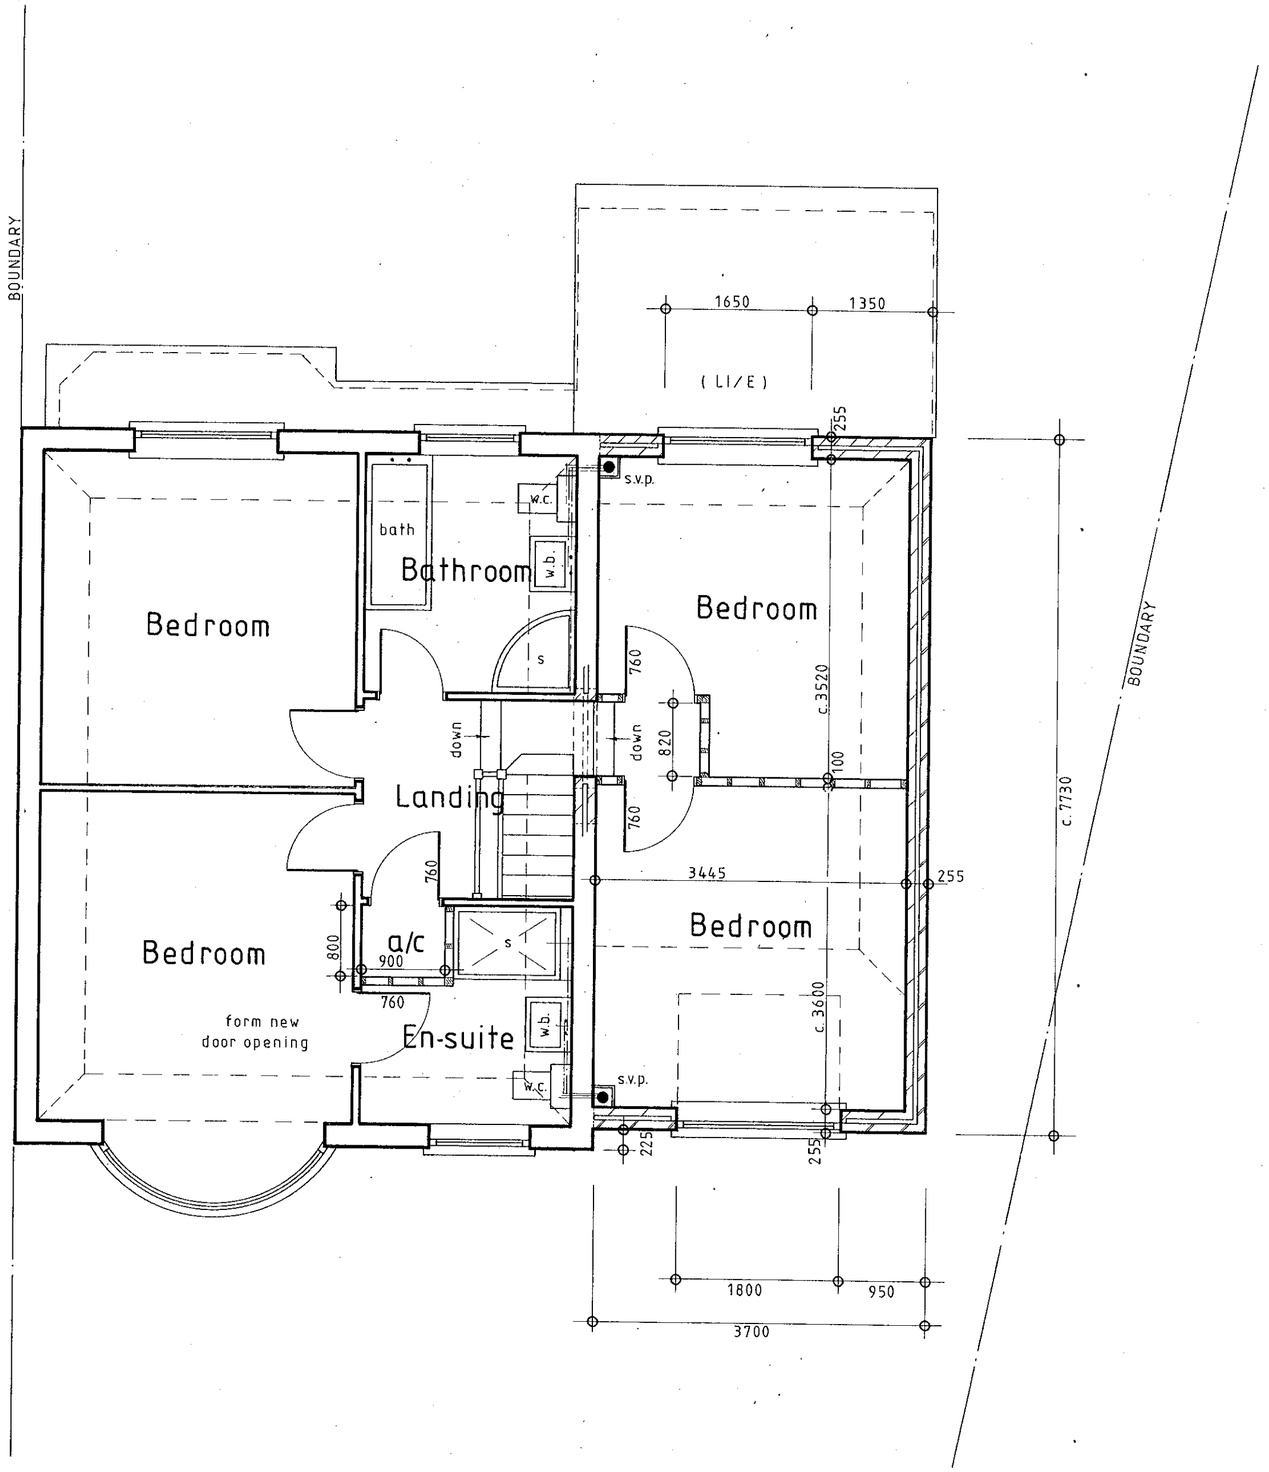

Proposed First Floor Plan

13.APR.2000* 1231

NOTES:
All dimensions must be checked on site and not scaled from this drawing.

A		
	Date	Revisions

© copyright

Client
M. Mc. Kenzie Esq

Job Title
Two storey extension and alterations at:
8, Salcombe Drive,
Earley,
Reading,
Berks.

Drawing Title
Proposed first floor plan


Scale 1:50

Date | Drawn by

Drg No. 1172-00-3 | Rev

A PRODUCT OF THE UNO RANGE – ARCHITECT CAT. No. 7312.

28/1/00 420×594mm A2

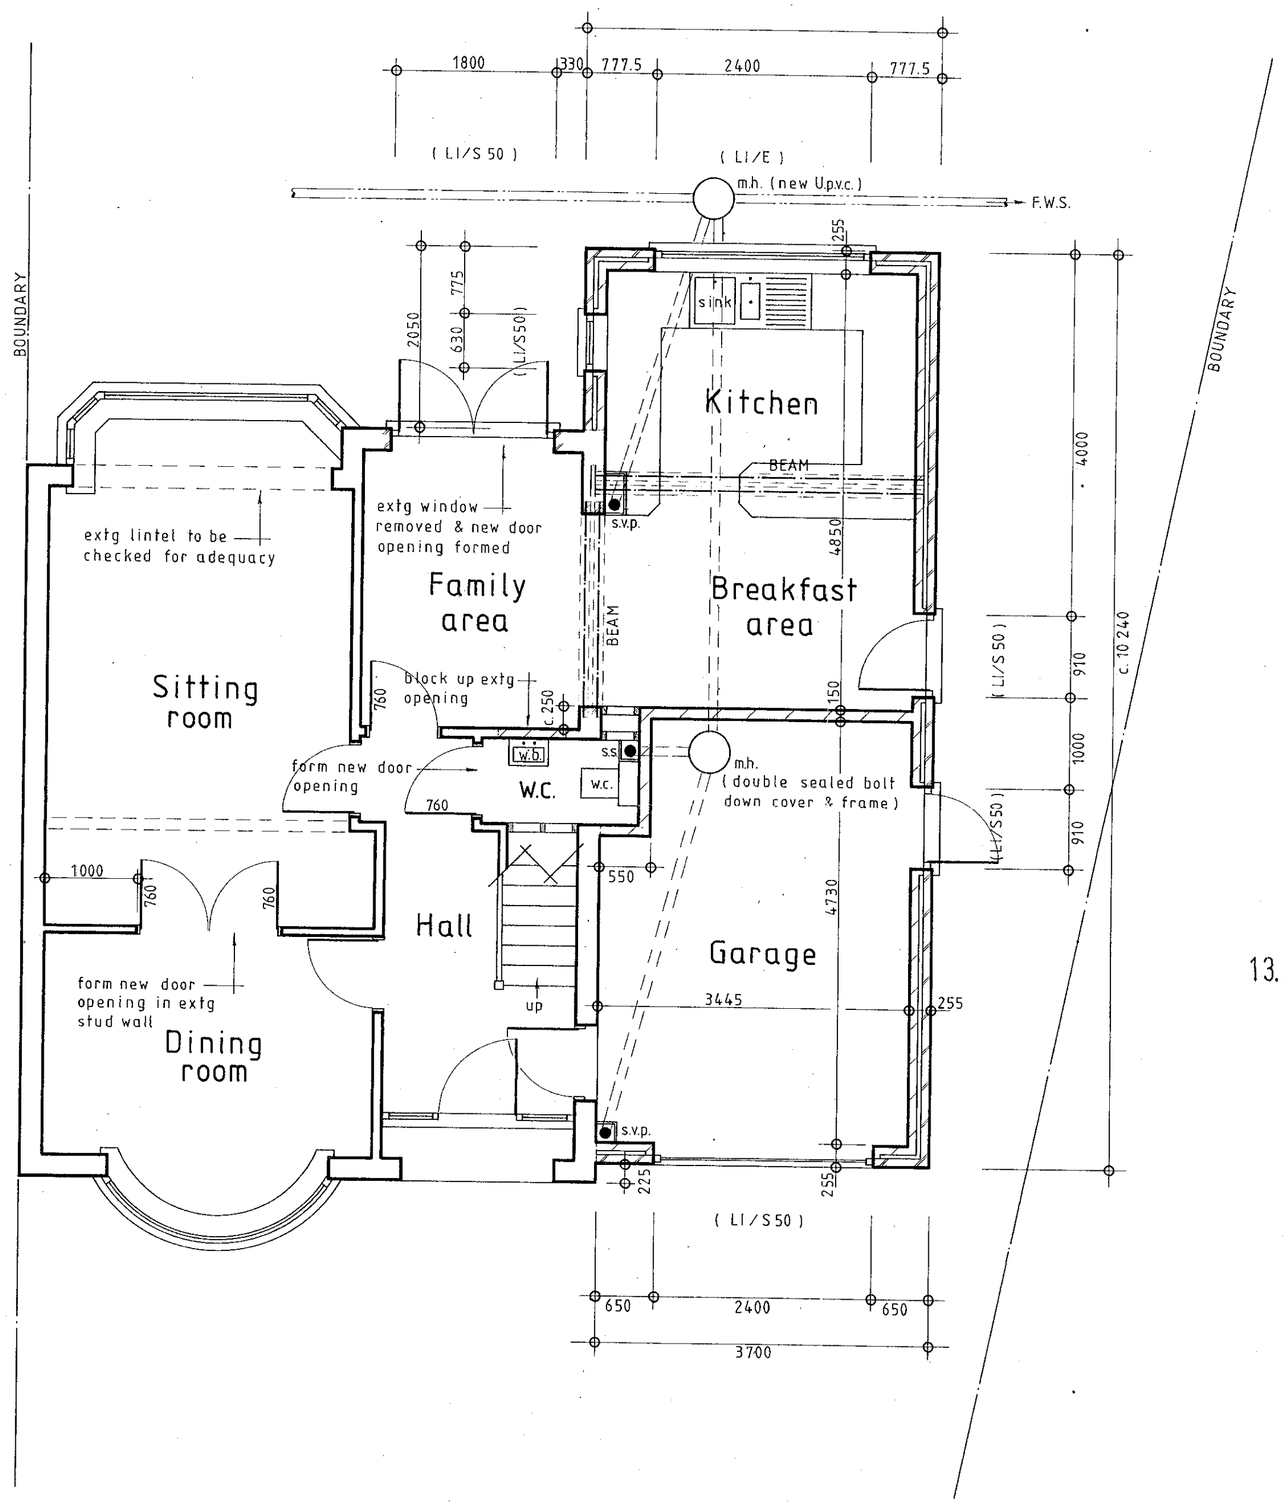

13.APR.2000* 1231

Proposed Ground Floor Plan

NOTES:
All dimensions must be checked on site and not scaled from this drawing.

A		
	Date	Revisions

© copyright

Client
M. Mc. Kenzie Esq

Job Title
Two storey extension and alterations at:
8, Salcombe Drive,
Earley,
Reading,
Berks.

Drawing Title
Proposed ground floor plan

Scale 1:50


Date March 2000 | Drawn by P.R.O.F.


Drg No. 1172-00-2 | Rev

A PRODUCT OF THE UNO RANGE – ARCHITECT CAT. No. 7312.

420×594mm A2

SD 28/1/00.

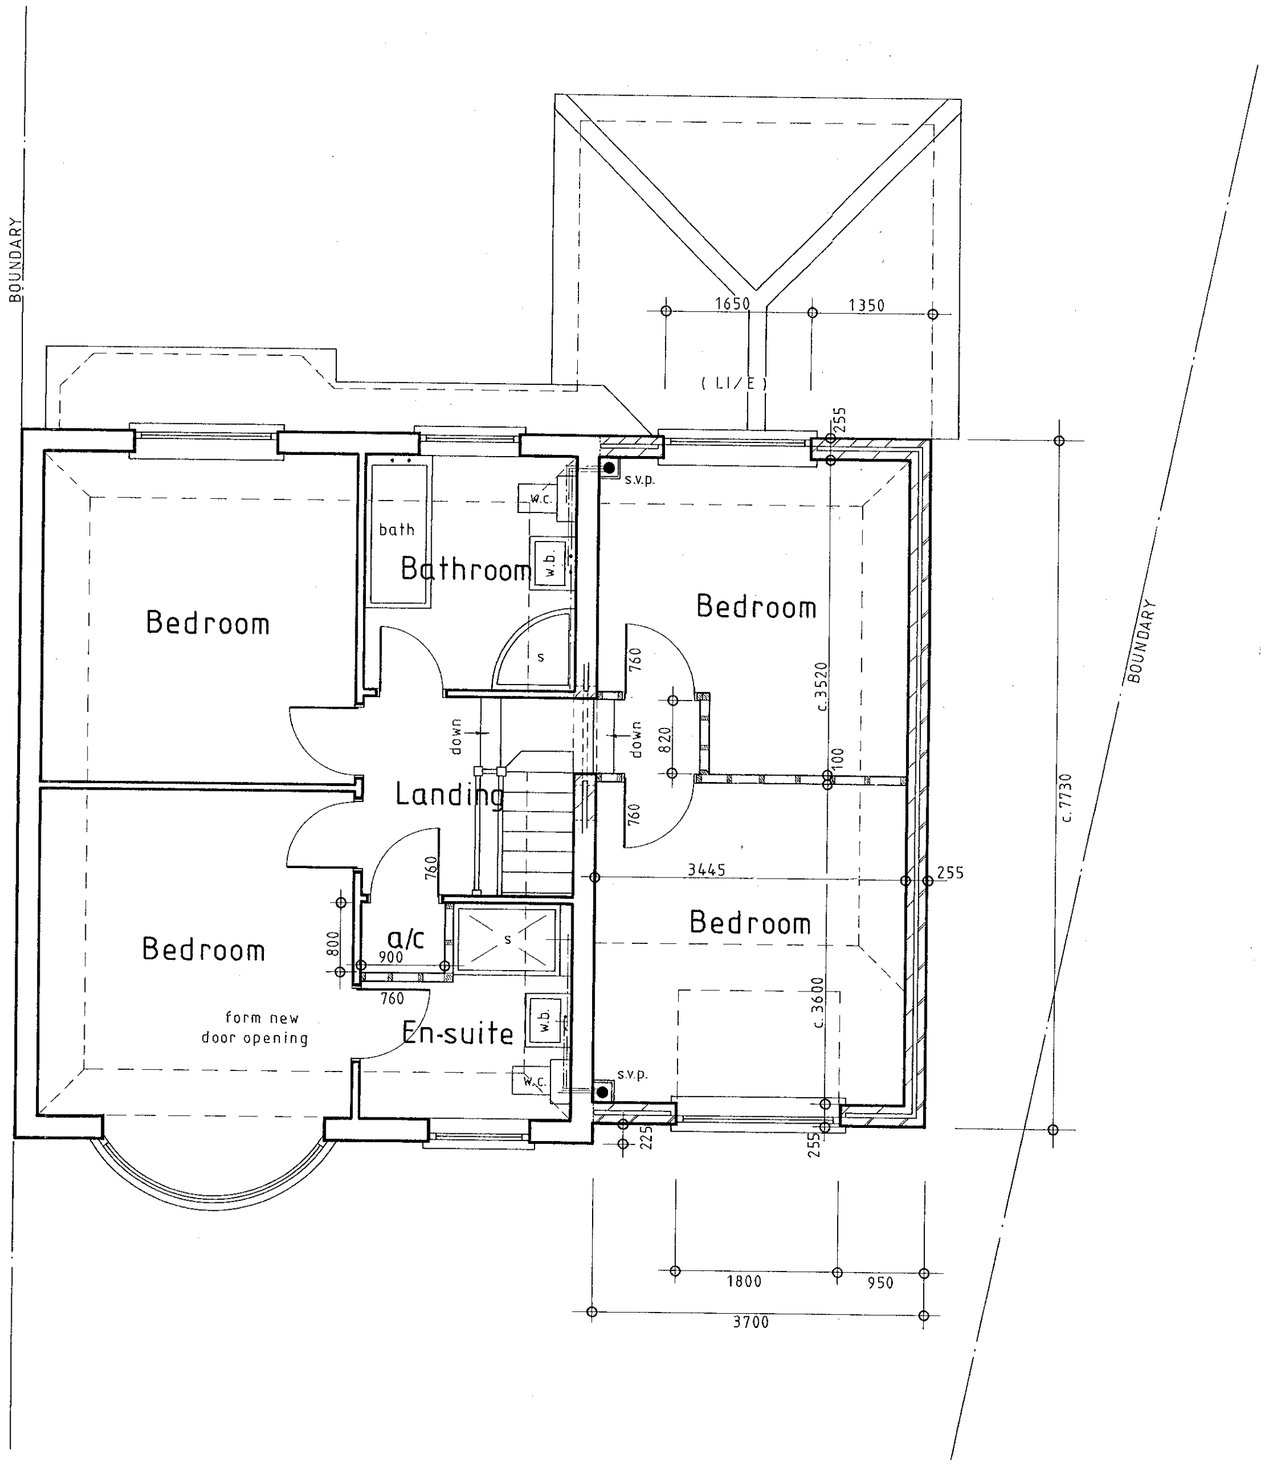

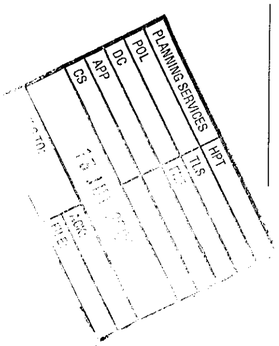

Proposed First Floor Plan



NOTES:

All dimensions must be checked on site and not scaled from this drawing.

	Date	Revisions
A	4-7-00	SINGLE STOREY ROOF PROFILE AMMENDED

© copyright

Client

M. Mc. Kenzie Esq

Job Title

Two storey extension and alterations at:

8, Salcombe Drive,
Earley,
Reading,
Berks.

Drawing Title

Proposed first floor plan

Scale 1:50

Date | Drawn by

Drg No. 1172-00-3 | Rev A

A PRODUCT OF THE UNO RANGE – ARCHITECT CAT. No. 7312.


420×594mm A2



Existing front elevation




Proposed front elevation

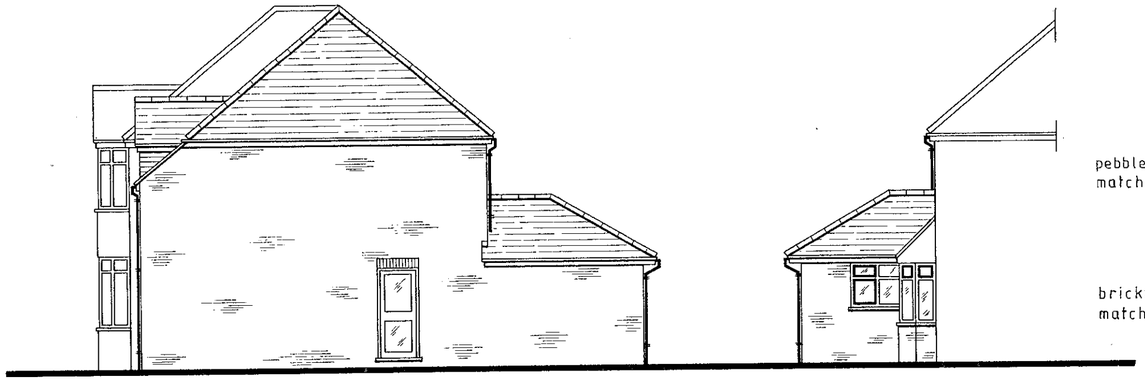


Proposed side elevations



Proposed rear elevation

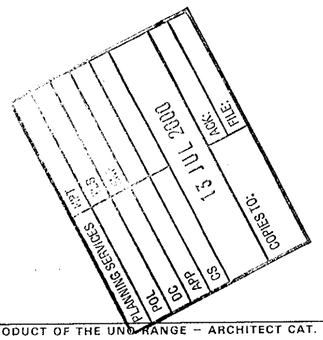

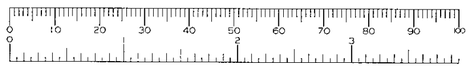

A PRODUCT OF THE UNO RANGE – ARCHITECT CAT. No. 7312.

NOTES:

All dimensions must be checked on site and not scaled from this drawing.

A	4-7-00	SINGLE STOREY REAR EXTENSION AMMENDED
	Date	Revisions

© copyright

Client

M. Mc. Kenzie Esq

Job Title

Two storey extension and alterations at:

8, Salcombe Drive,
Earley,
Reading,
Berks.

Drawing Title

Existing and Proposed Elevations

Scale 1:100


Date March 2000

Drawn by P.R.O.F.

Drg No. 1172-00-4

Rev A

420×594mm A2

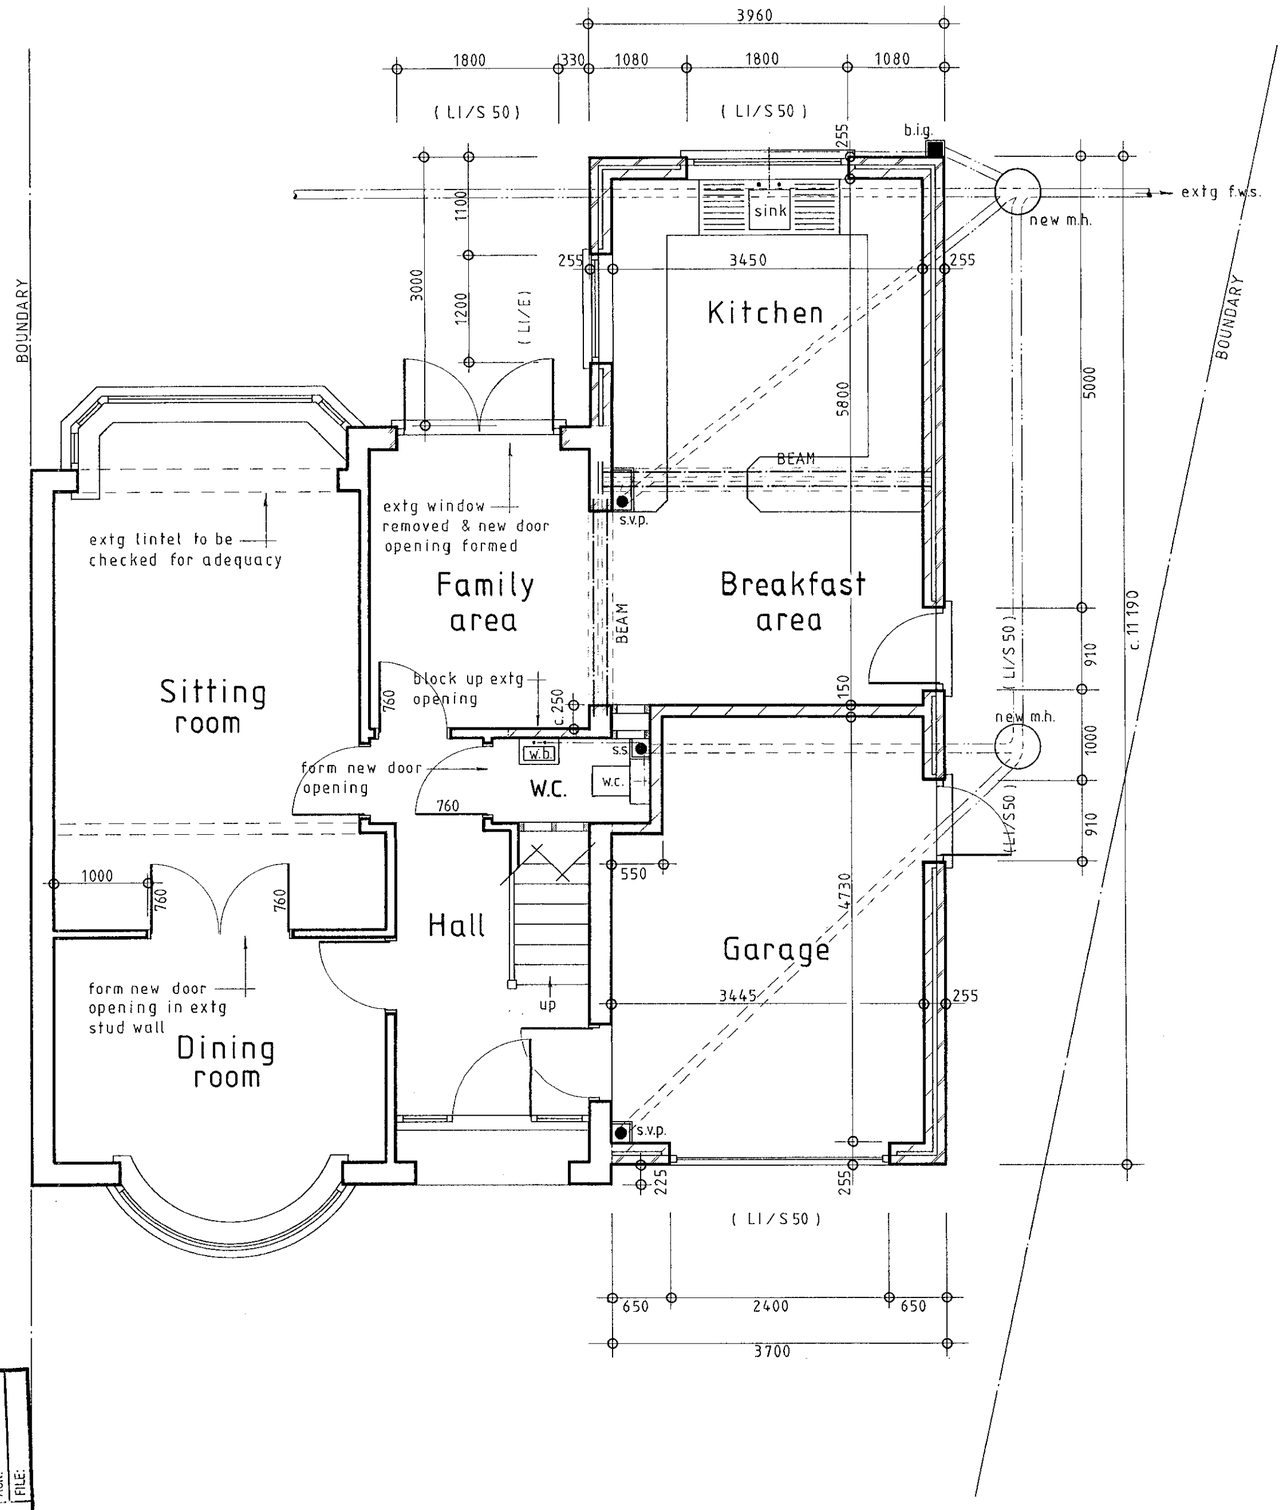

PLANNING SERVICES
POL
DC
APP
CS
COPIES TO:
LOCK:
FILE:

Proposed Ground Floor Plan

0 10 20 30 40 50 60 70 80 90 100

NOTES:

All dimensions must be checked on site and not scaled from this drawing.

A	4-7-00	SINGLE STOREY REAR EXTN'N ENLARGED
	Date	Revisions

© copyright

Client
M. Mc. Kenzie Esq

Job Title
Two storey extension and alterations at:
8, Salcombe Drive,
Earley,
Reading,
Berks.

Drawing Title
Proposed ground floor plan

Scale 1:50

Date March 2000 | Drawn by P.R.O.F.

Drg No. 1172-00-2 | Rev A