

PROPOSED BUNGALOW adjacent to 40 KILN RIDE, FINCHAMPSTEAD, BERKS for J. RANSLEY.

Drawing nº AH/S/632 Date APRIL 2000 Drawn ANDESIGN

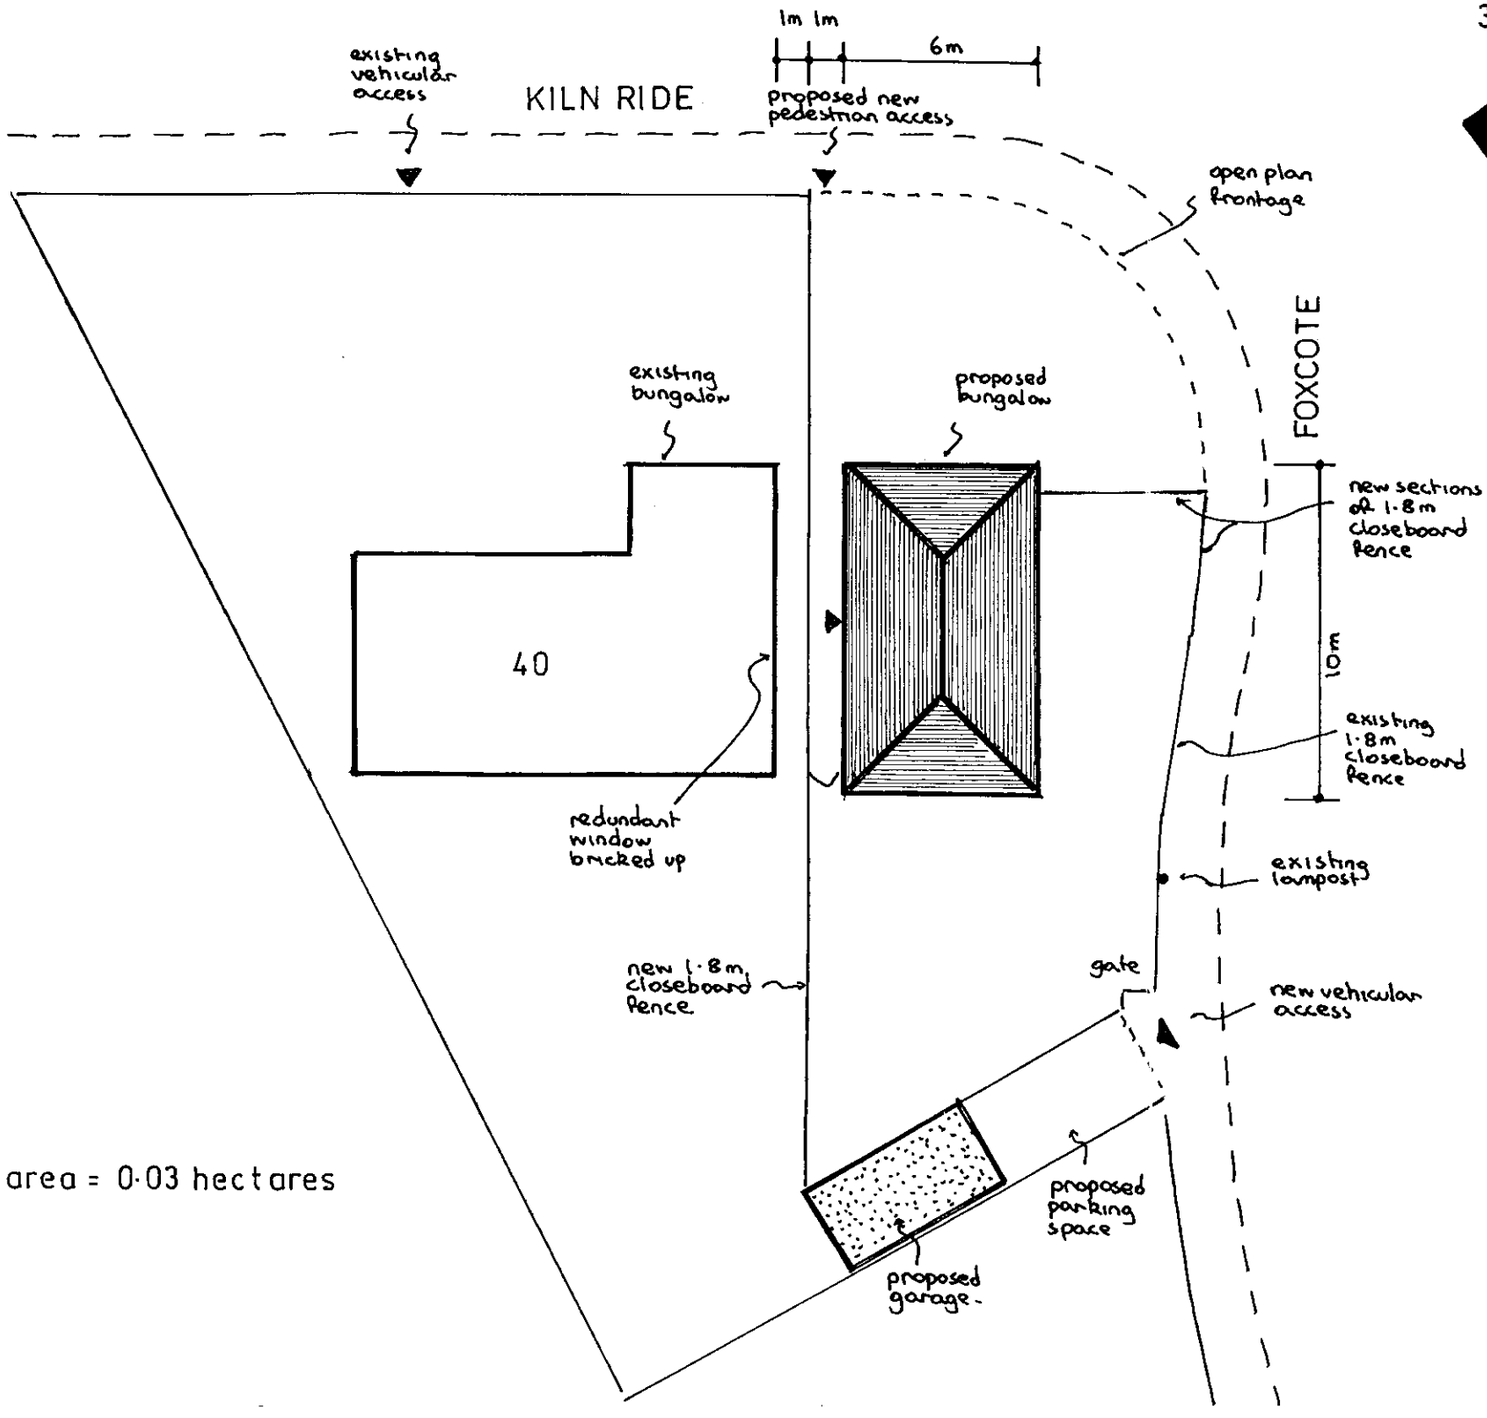

site area = 0·03 hectares

SITE PLAN 1:200

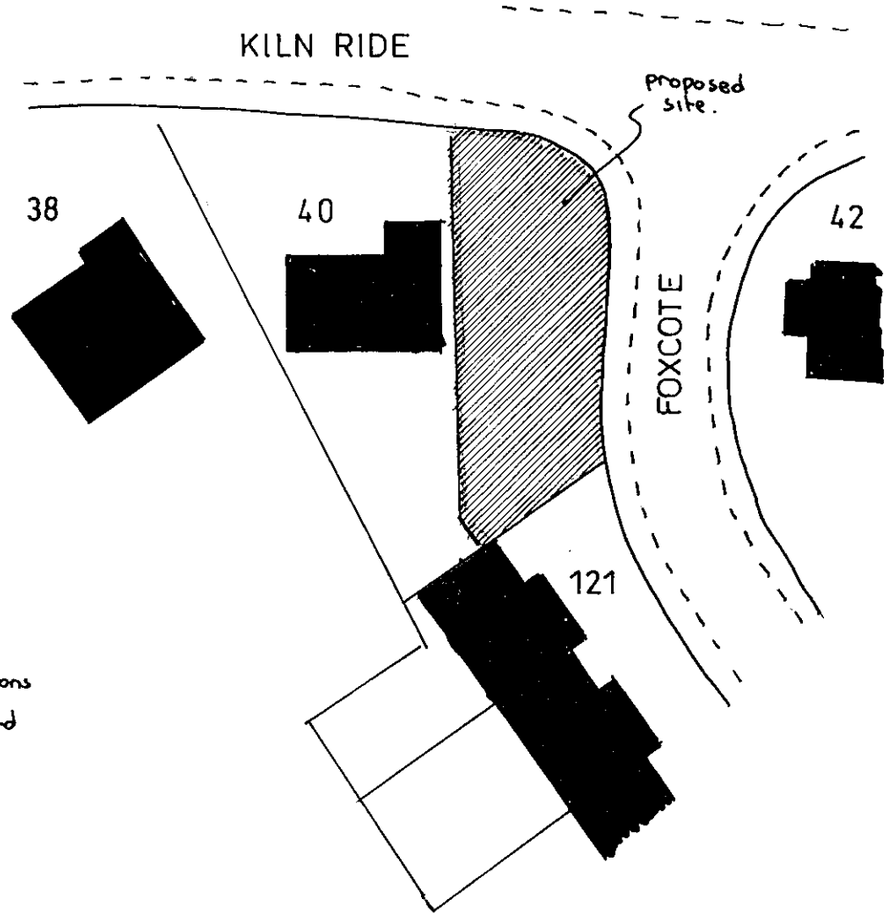


BLOCK PLAN 1:500

13.APR.2000*

1253

REFUSED

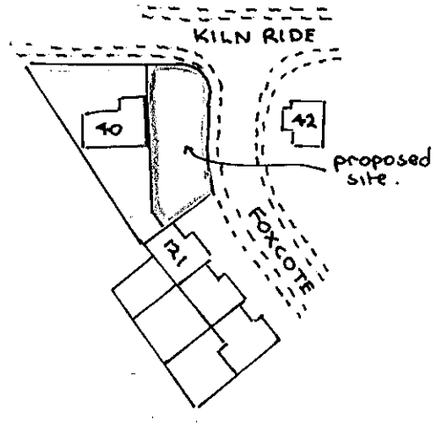

LOCATION PLAN 1:1250

