
This drawing is copyright and may not be reproduced without the written consent of the Architect.

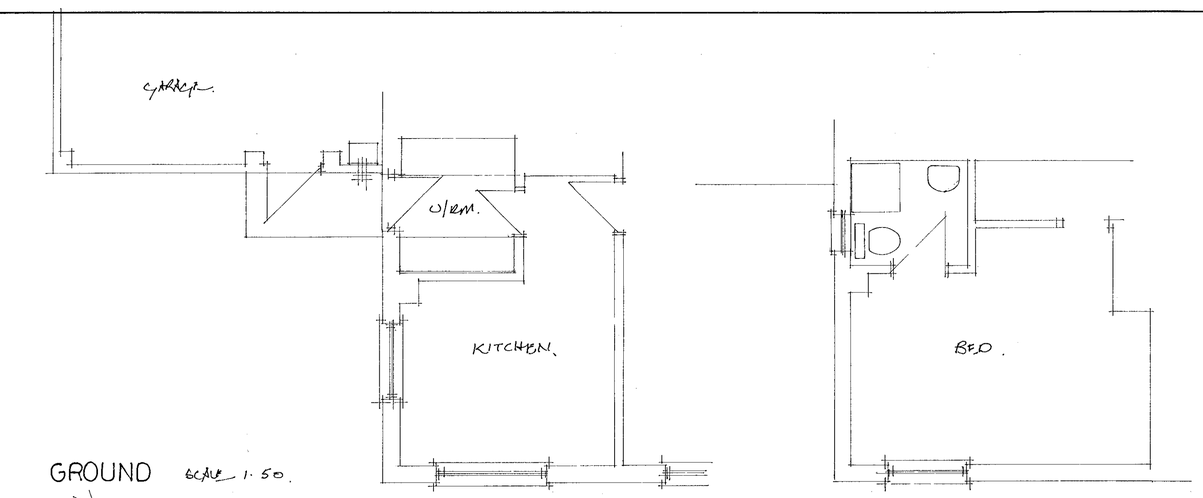


GROUND scale 1:50.


FIRST

north


FW.
MH.

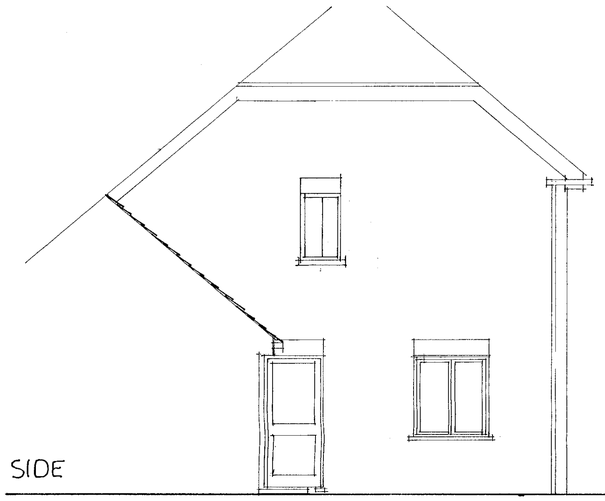


SIDE

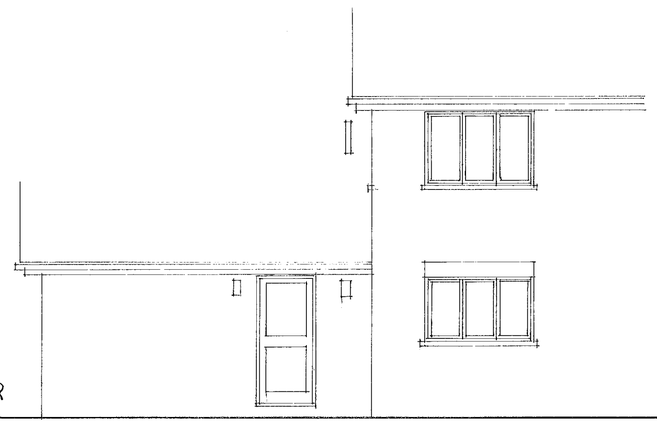


REAR

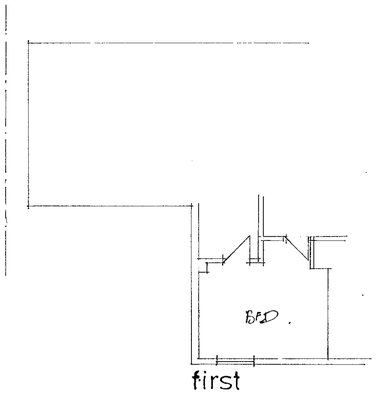


first

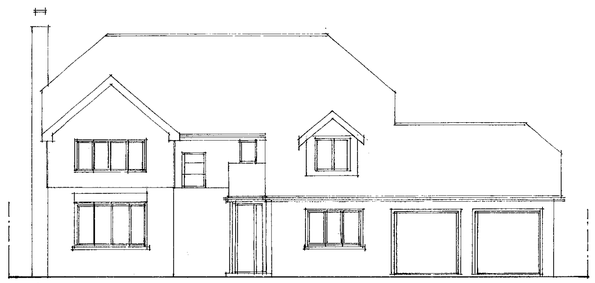


front

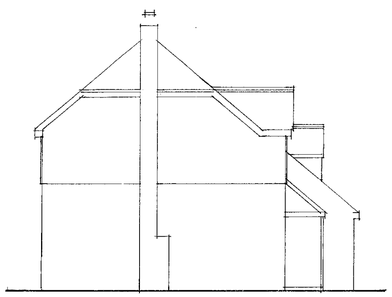


side scale 1:100.

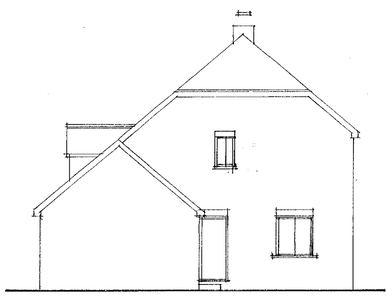

side

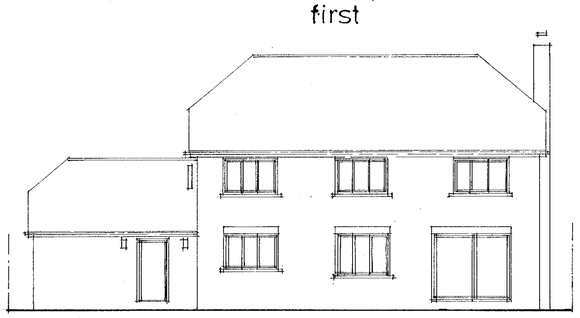

rear

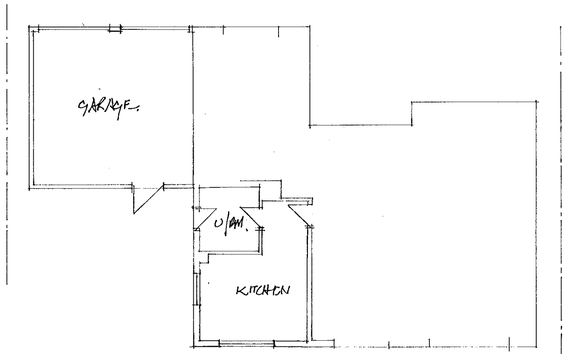

ground

13.MAR.2000 1:25

W. M. GRAHAM ASSOCIATES
CHARTERED ARCHITECTS
1 Rectory Road,
Wokingham,
Berkshire, RG40 1DJ,
Tel: 0118 9770464
Fax: 0118 9770482


Job
34 MANOR PARK DRIVE
WOKINGHAM

Title
EXISTING PLANS
& ELEVATIONS

Scale	Date	Drawn By
A3.	MAR 2000.	
Job No.	**Drawing No.**	**Revision**
2279	01	

Artworker DS(UK) 00129

This drawing is copyright and may not be reproduced without the written consent of the Architect.

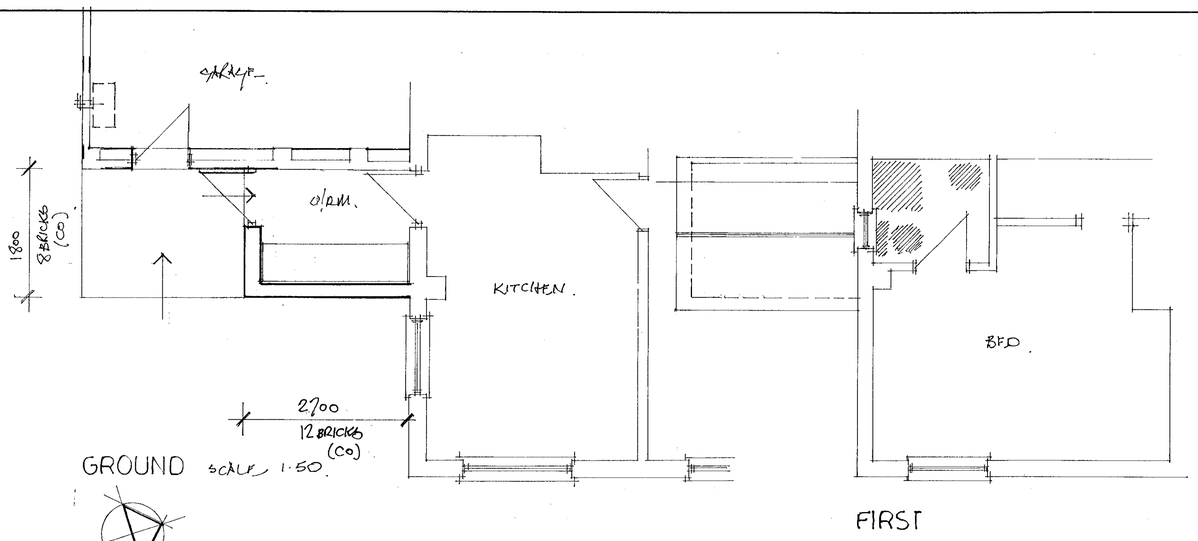


GROUND SCALE 1:50.


FIRST

north


FW MH.

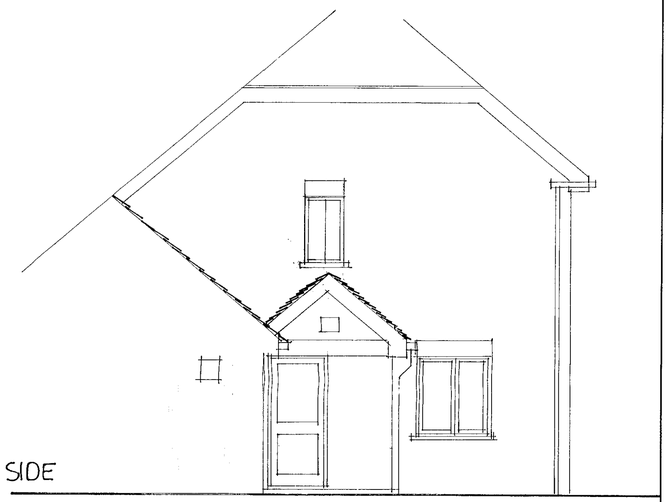

SIDE

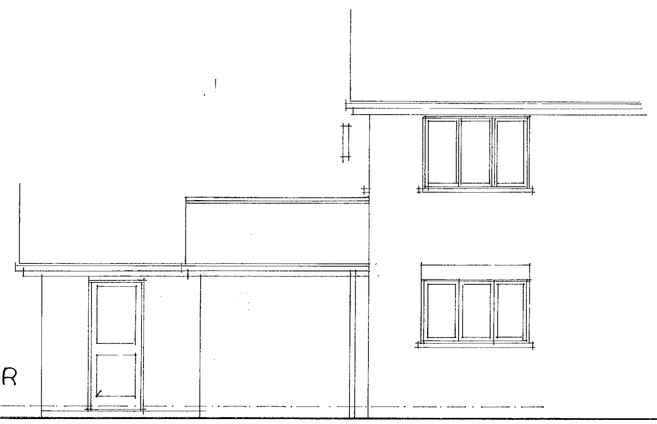


REAR

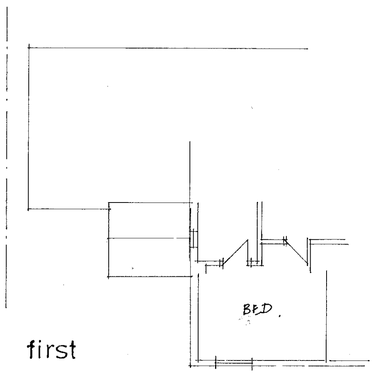


first




front

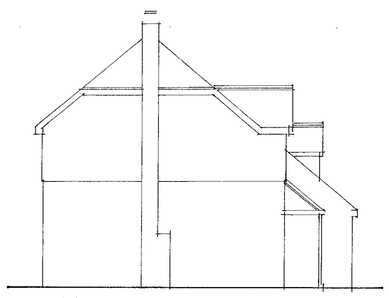


side SCALE 1:100.

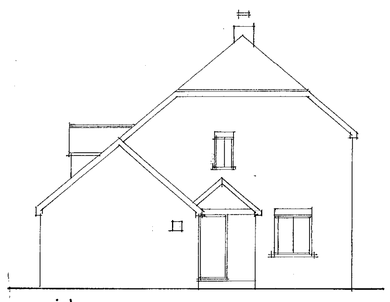


side

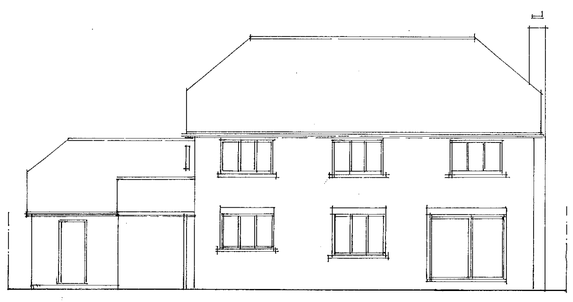

rear

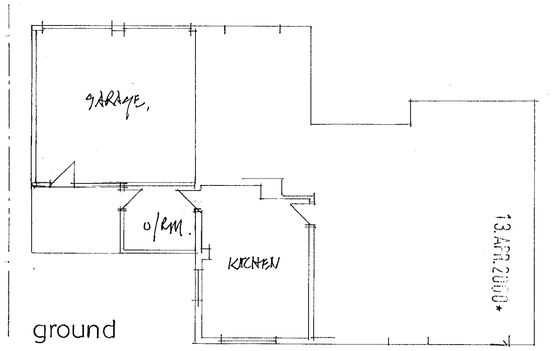

ground

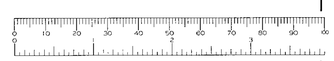

APPROVED

A. 5·4·2000.

W. M. GRAHAM ASSOCIATES
CHARTERED ARCHITECTS
1 Rectory Road,
Wokingham,
Berkshire, RG40 1DJ,
Tel: 0118 9770464
Fax: 0118 9770482

Job
34 MANOR PARK DRIVE
WOKINGHAM

Title
PROPOSED PLANS & ELEVATIONS

Scale	Date	Drawn By
1:50	MAR 2000	
Job No.	**Drawing No.**	**Revision**
2279	02	A

Artworker DS(UK) 00129

D 20/7/00